



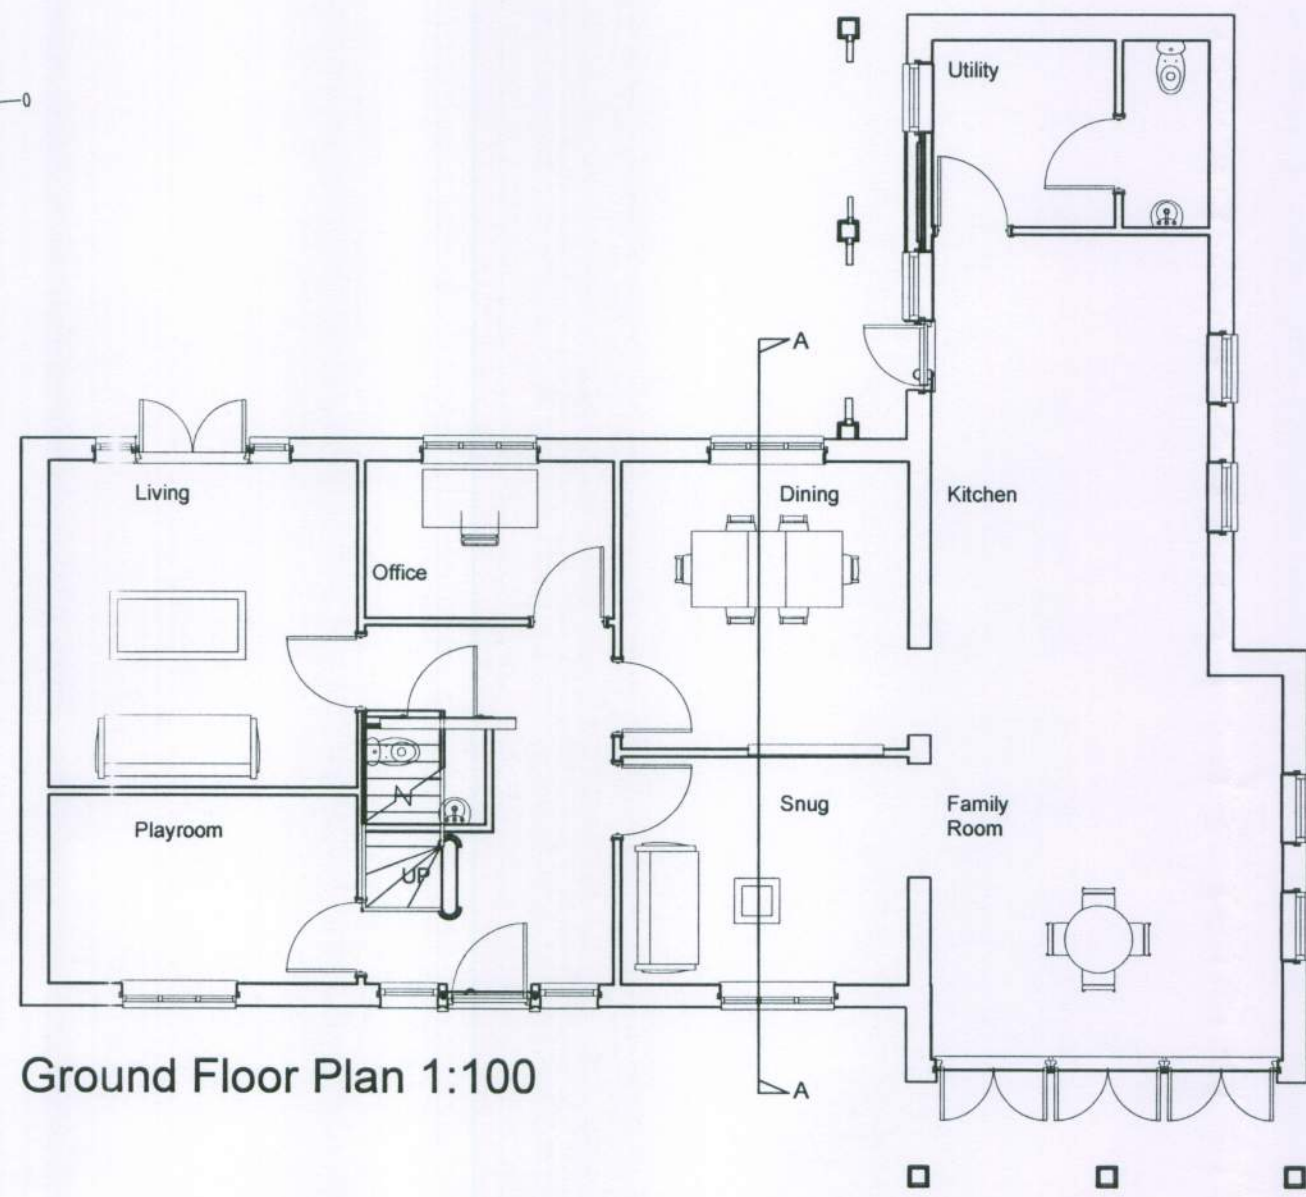


Ground Floor Plan 1:100

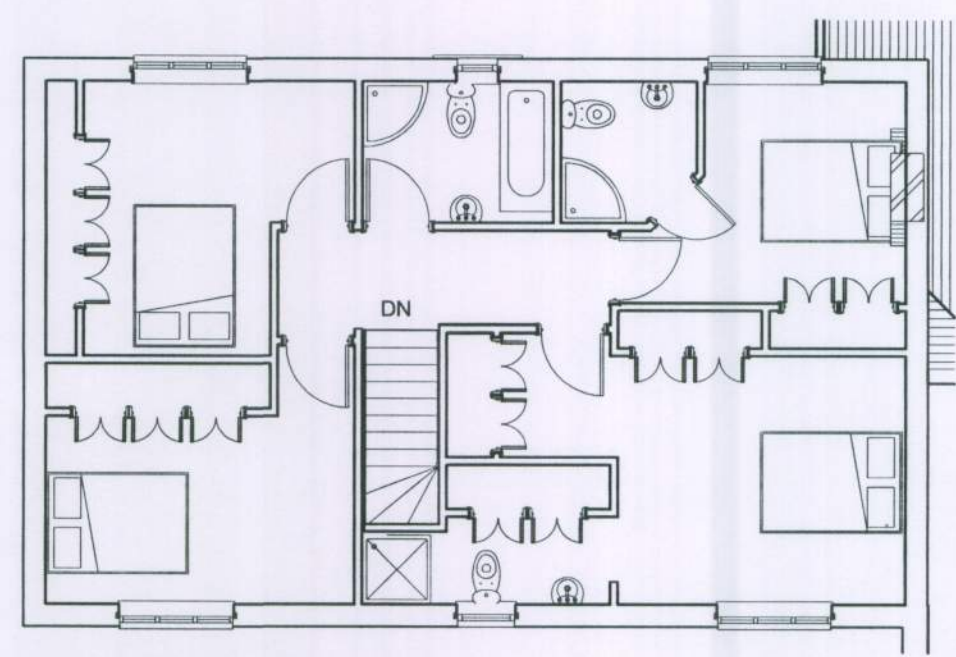

First Floor Plan 1:100



Flank Elevation 1:100

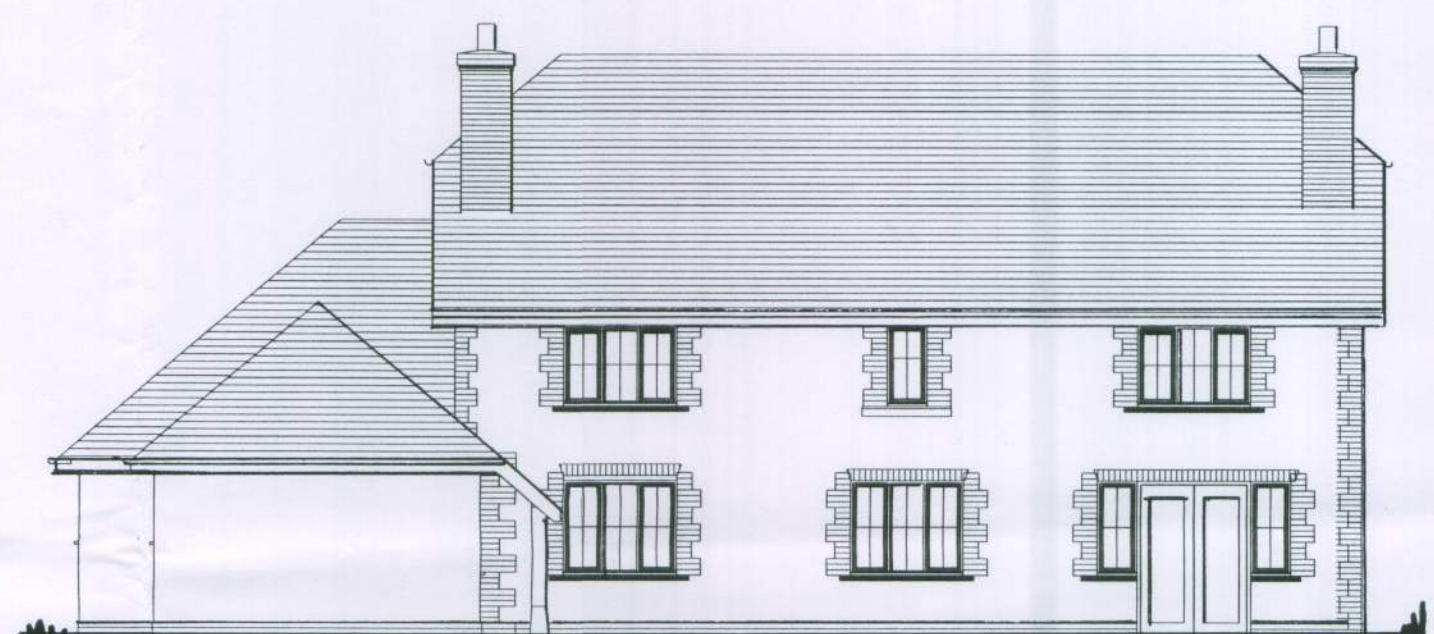

Rear Elevation 1:100



Front Elevation 1:100






Flank Elevation 1:100

Materials

- Roof: Plain Clay Tiles
- Walls: Brick plinth, flint wall, brick quoining.
- Windows: Timber casement
- Doors: Timber
- Rainwater goods: Black UPVC

Farmhouse

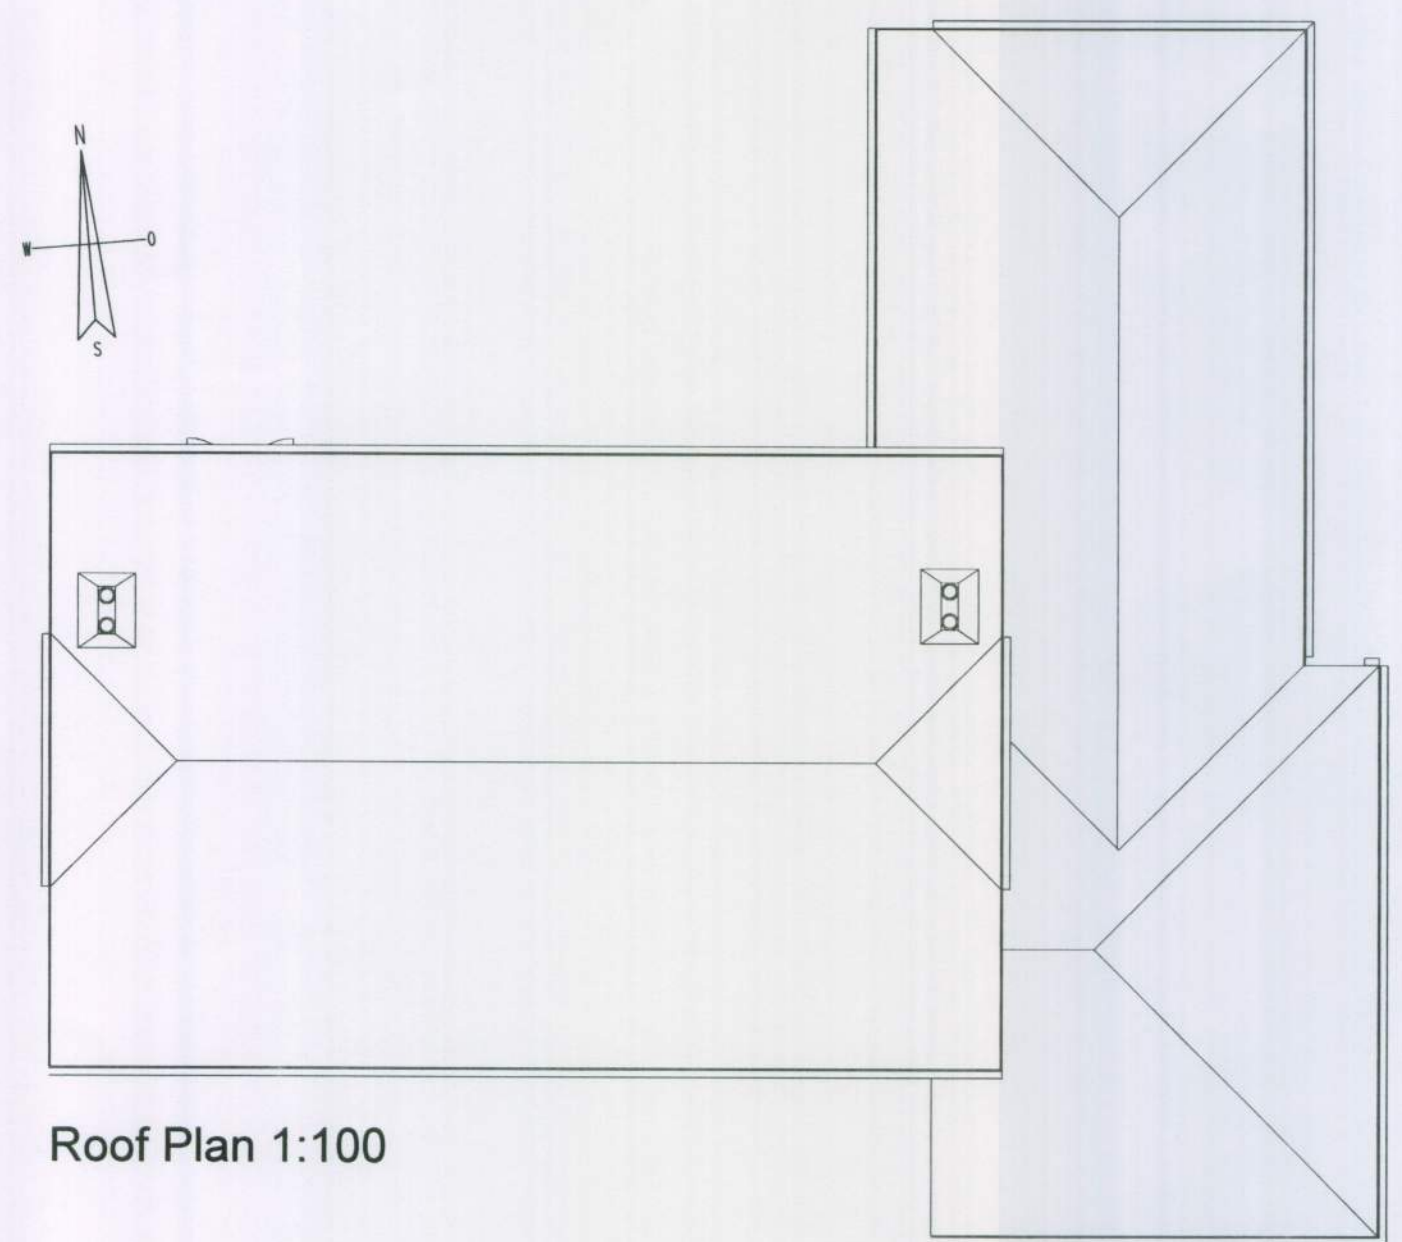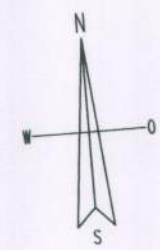 

Roof Plan 1:100



Section AA 1:50



3D View

NOTE:
The contractor is to check all site dimensions and levels before work starts.
Do not scale from the drawing. Notify Architect of any discrepancies.
This drawing must be read with and checked against all structural and other specialist drawings, specifications and bills of quantities. Notify Architect of any discrepancies.
The contractor is to comply with all current British Standards and Building Regulations whether or not specifically stated on these drawings.

This drawing has been produced for J. Gifford and is submitted as part of a planning application with Arun Council and is not intended for use by any other person or for any other purpose.

PLANNING

This drawing has been edited using permitted information supplied by Helyerdesign www.helyerdesign.co.uk & is based upon their scheme permitted under Ref: FN/37/09.

Rev.	Date	Description	By
Client			
Mr & Mrs J Gifford			
Project			
Soldiers Field Findon			
Drawing Title			
Farmhouse			
Plans, sections, elevations & 3D view.			
G W P Architects			
Fairfield House, Fairfield Road, Burgess Hill, West Sussex, RH15 8QB			
Tel: (01444) 239019 Fax: (01444) 230761			
Email: mail@gwparchitects.co.uk			
Scale As Indicated @ A1		Drawing Number	
Date August 2011		10/157/p03	
Drawn GM		© GWP Architects Ltd (UK) - 2011	