


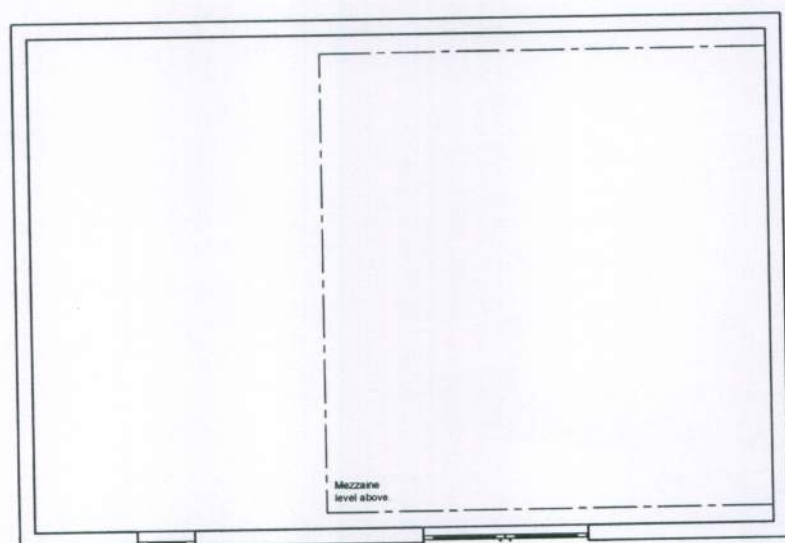


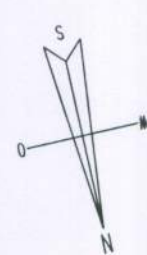


Floor Plan 1:100

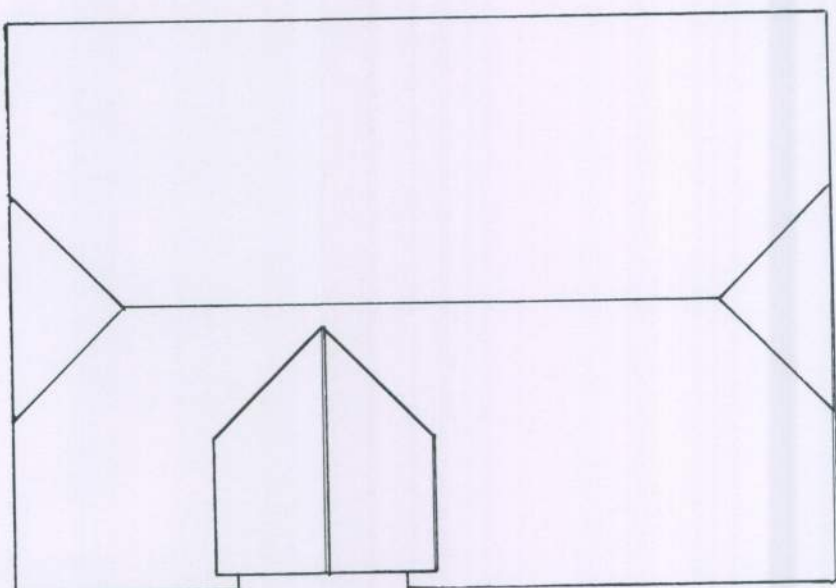

Roof Plan 1:100

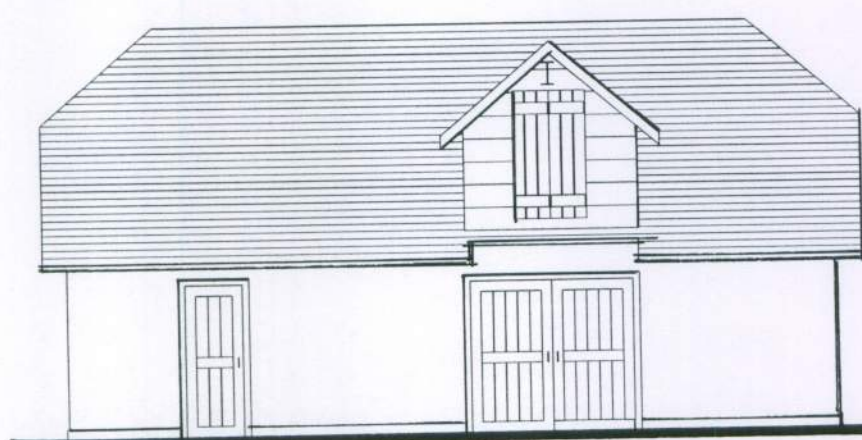


Front Elevation 1:100

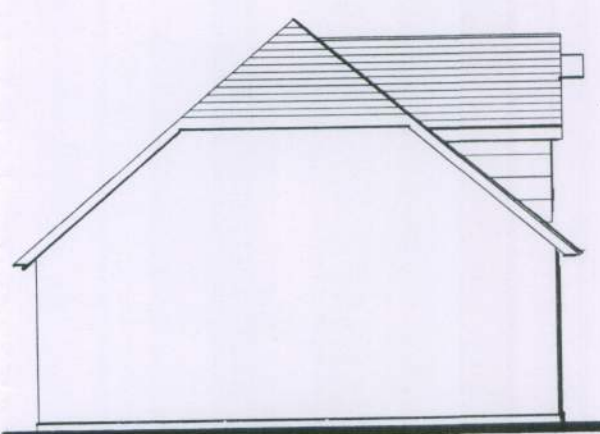


Flank Elevation 1:100



Rear Elevation 1:100

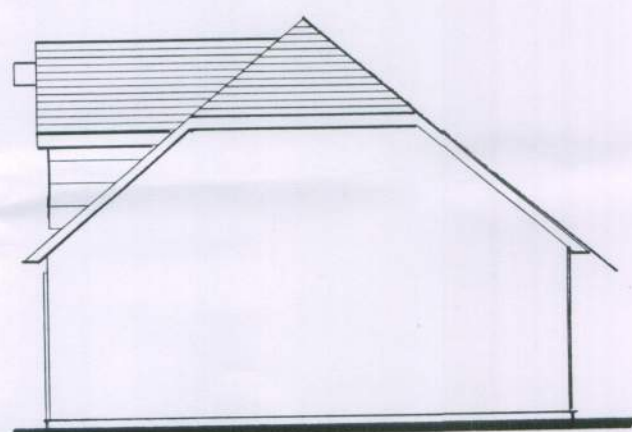

Flank Elevation 1:100

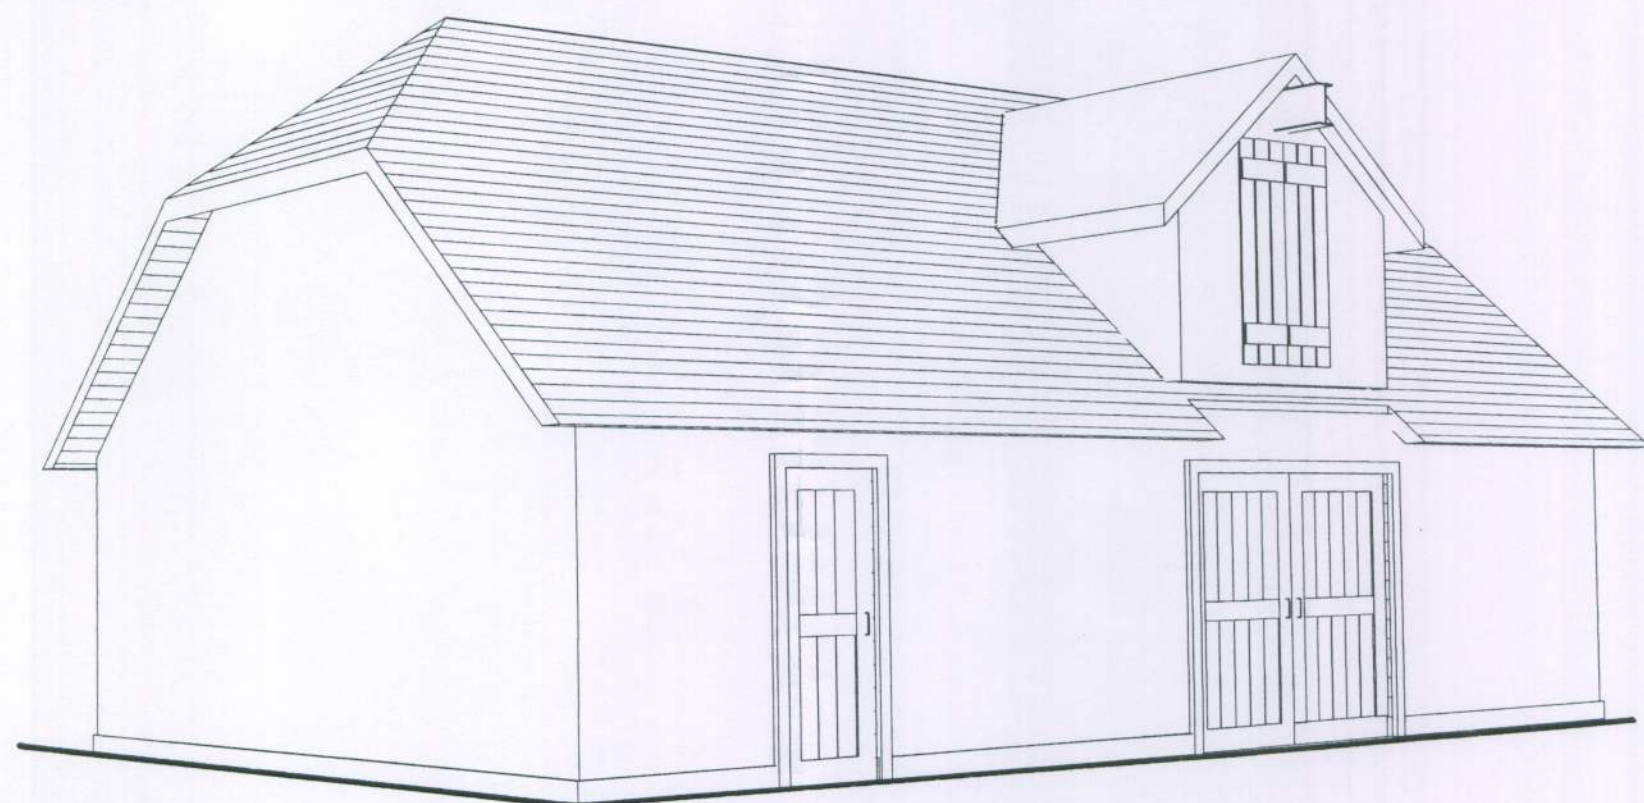

3D View



Storage Barn

Materials

Roof: Plain Clay Tiles
Walls: Dark Timber Clad.
Windows: Timber casement
Doors: Timber
Rainwater goods: Black UPVC

NOTE:
The contractor is to check all site dimensions and levels before work starts.
Do not scale from the drawing. Notify Architect of any discrepancies.
This drawing must be read with and checked against all structural and other specialist drawings, specifications and bills of quantities. Notify Architect of any discrepancies.
The contractor is to comply with all current British Standards and Building Regulations whether or not specifically stated on these drawings.

PLANNING

This drawing has been produced for J. Gifford and is submitted as part of a planning application with Arun Council and is not intended for use by any other person or for any other purpose.

This drawing has been edited using permitted information supplied by Helyerdesign www.helyerdesign.co.uk & is based upon their scheme permitted under Ref: FN/37/09.

Rev.	Date	Description	By
Client			
Mr & Mrs J Gifford			
Project			
Soldiers Field Findon			
Drawing Title			
Storage Barn Plans, sections, elevations & 3D view.			
G W P Architects			
Fairfield House, Fairfield Road, Burgess Hill, West Sussex, RH15 8QB			
Tel: (01444) 239019 Fax: (01444) 230761			
Email: mail@gwparchitects.co.uk			
Scale		Drawing Number	
As Indicated @ A1		10/157/p04	
Date		August 2011	
Drawn		GM	
© GWP Architects Ltd (UK) - 2011			