




NOTE:
The contractor is to check all site dimensions and levels before work starts.
Do not scale from the drawing. Notify Architect of any discrepancies.
This drawing must be read with and checked against all structural and other specialist drawings, specifications and bills of quantities. Notify Architect of any discrepancies.
The contractor is to comply with all current British Standards and Building Regulations whether or not specifically stated on these drawings.

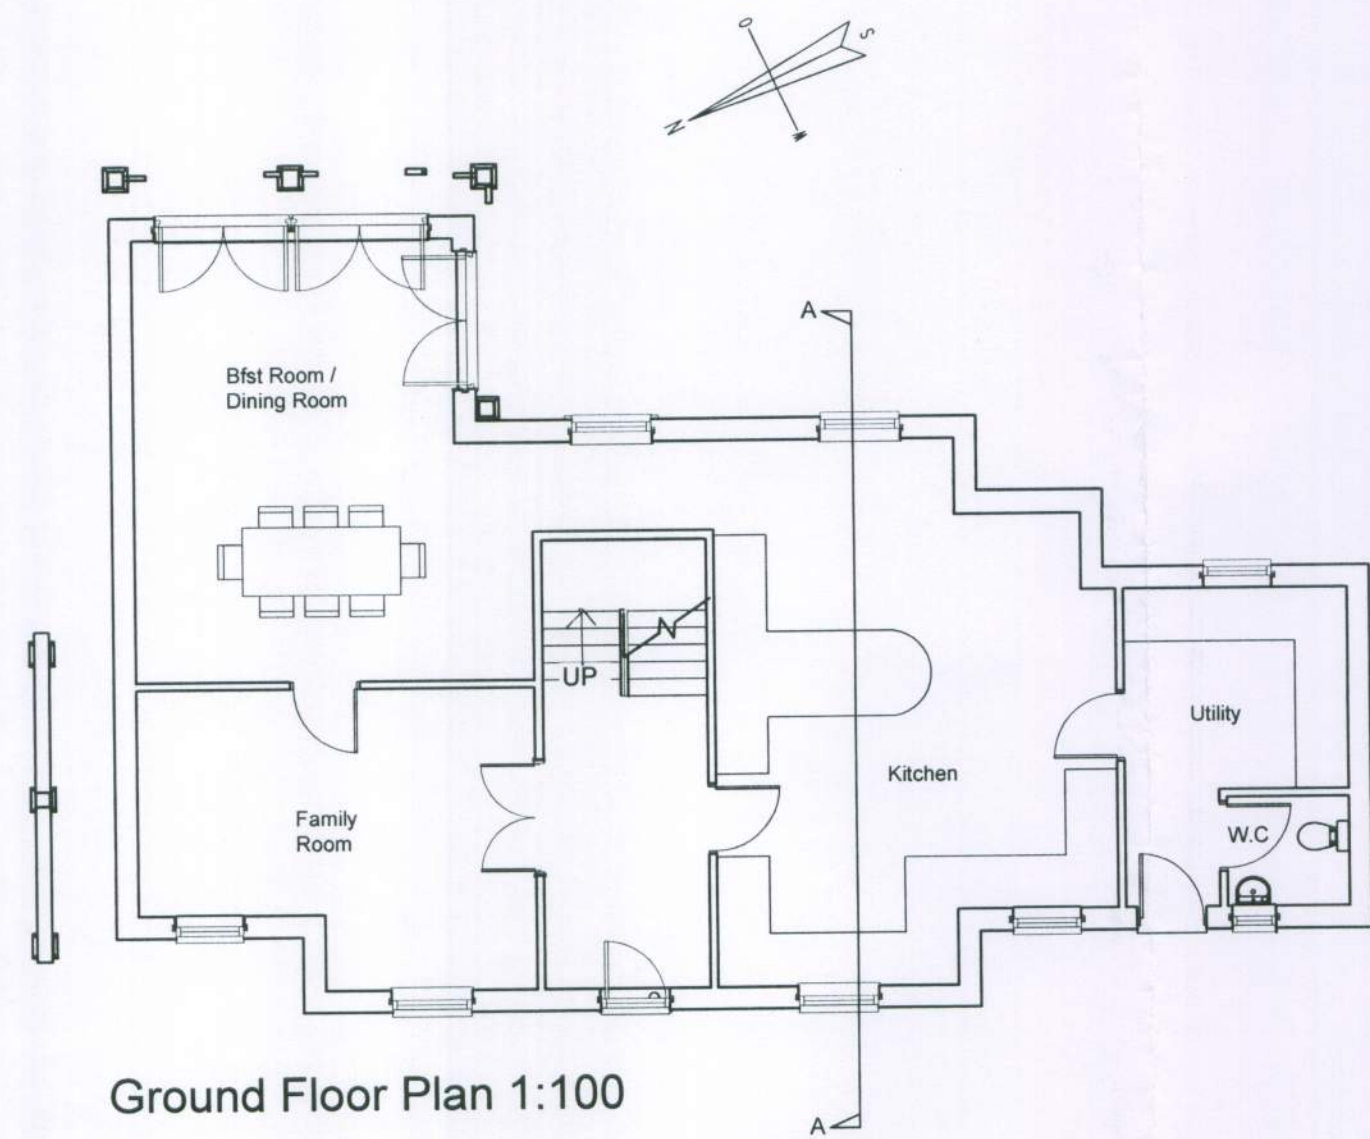

Ground Floor Plan 1:100

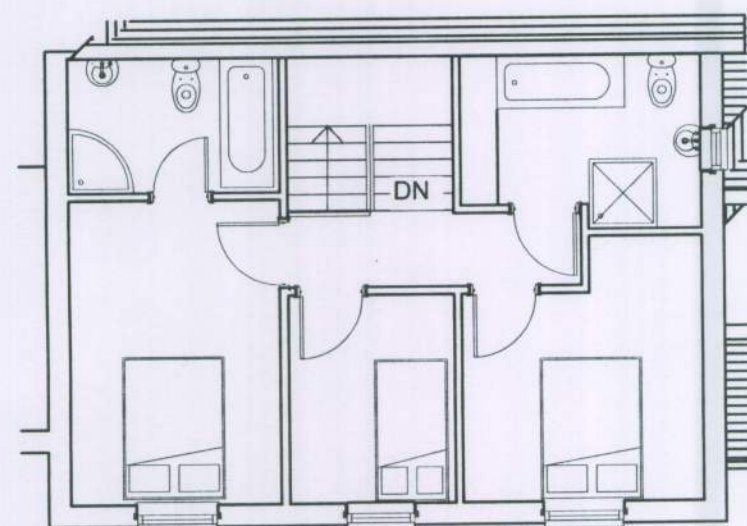


First Floor Plan 1:100

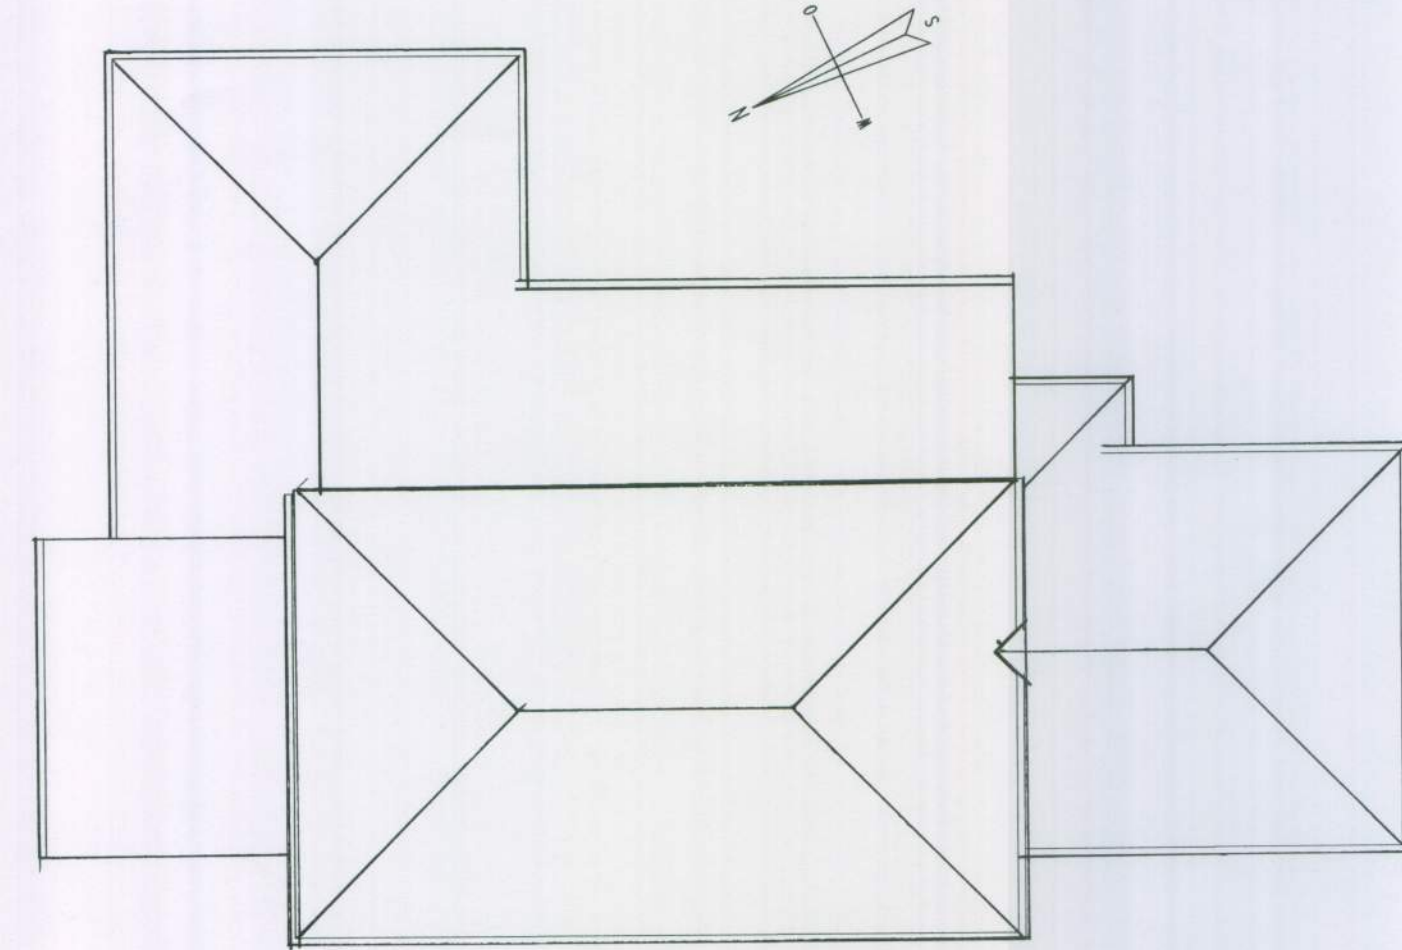


Roof Plan 1:100

Materials


Roof: Plain Clay Tiles
Walls: Brick plinth, Flint Wall, Brick Quoining, Dark Cladding
Windows: Timber casement
Doors: Timber
Rainwater goods: Black UPVC

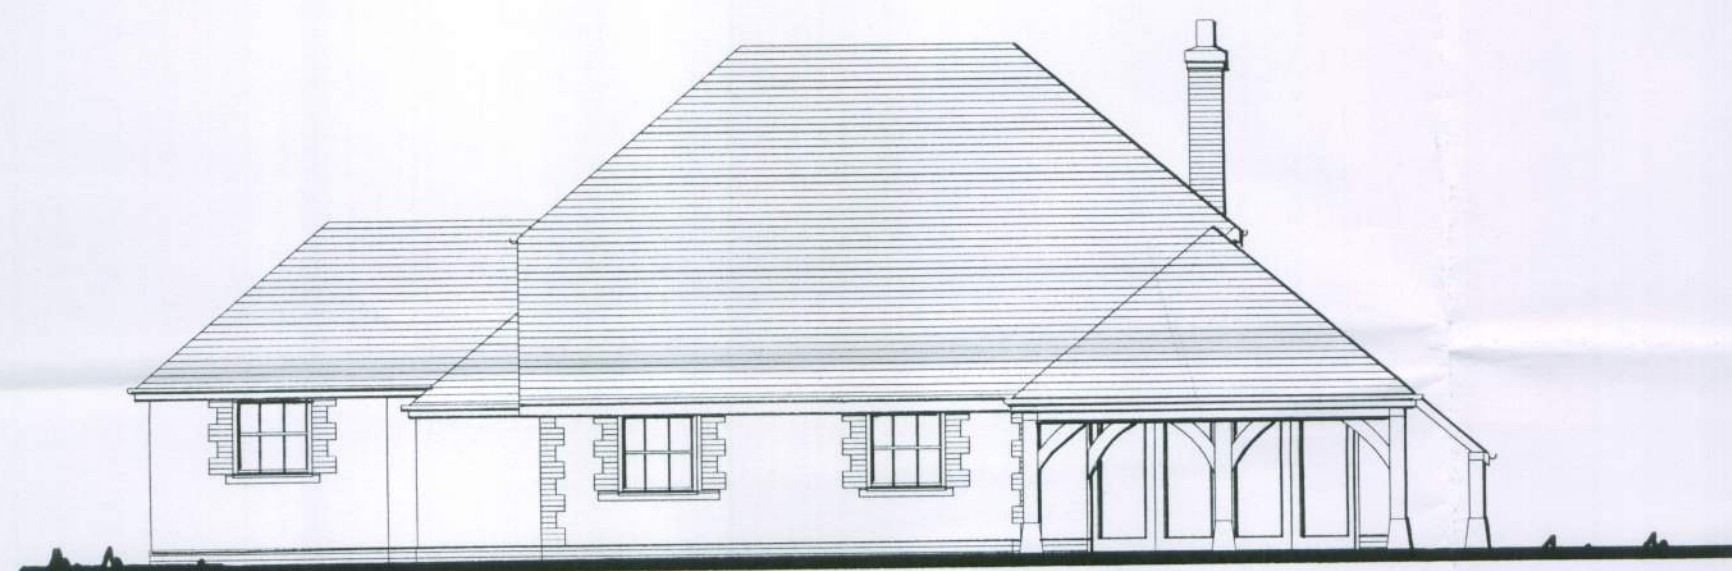

Flank Elevation 1:100

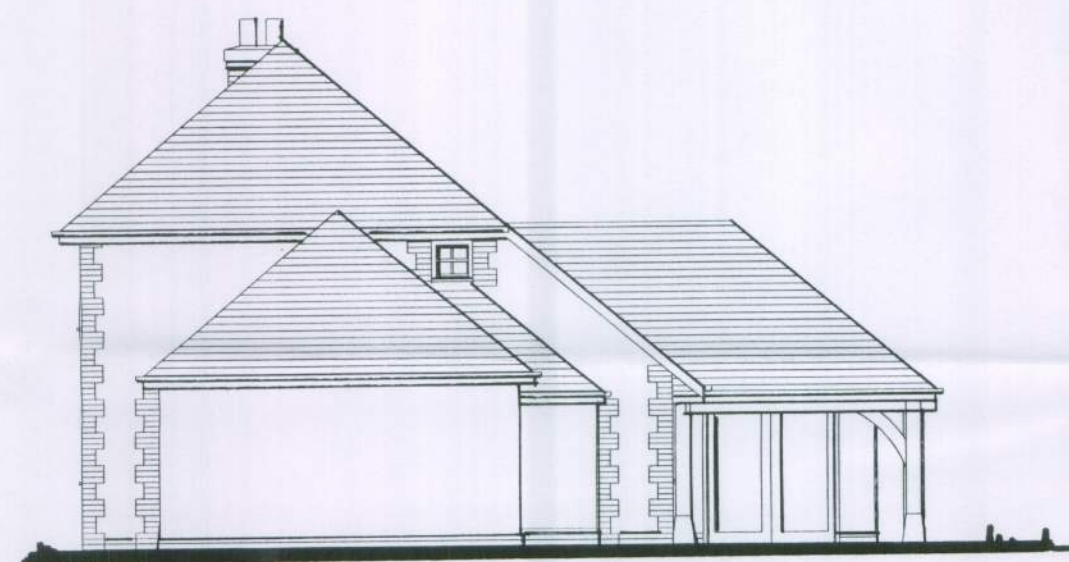

Flank Elevation 1:100

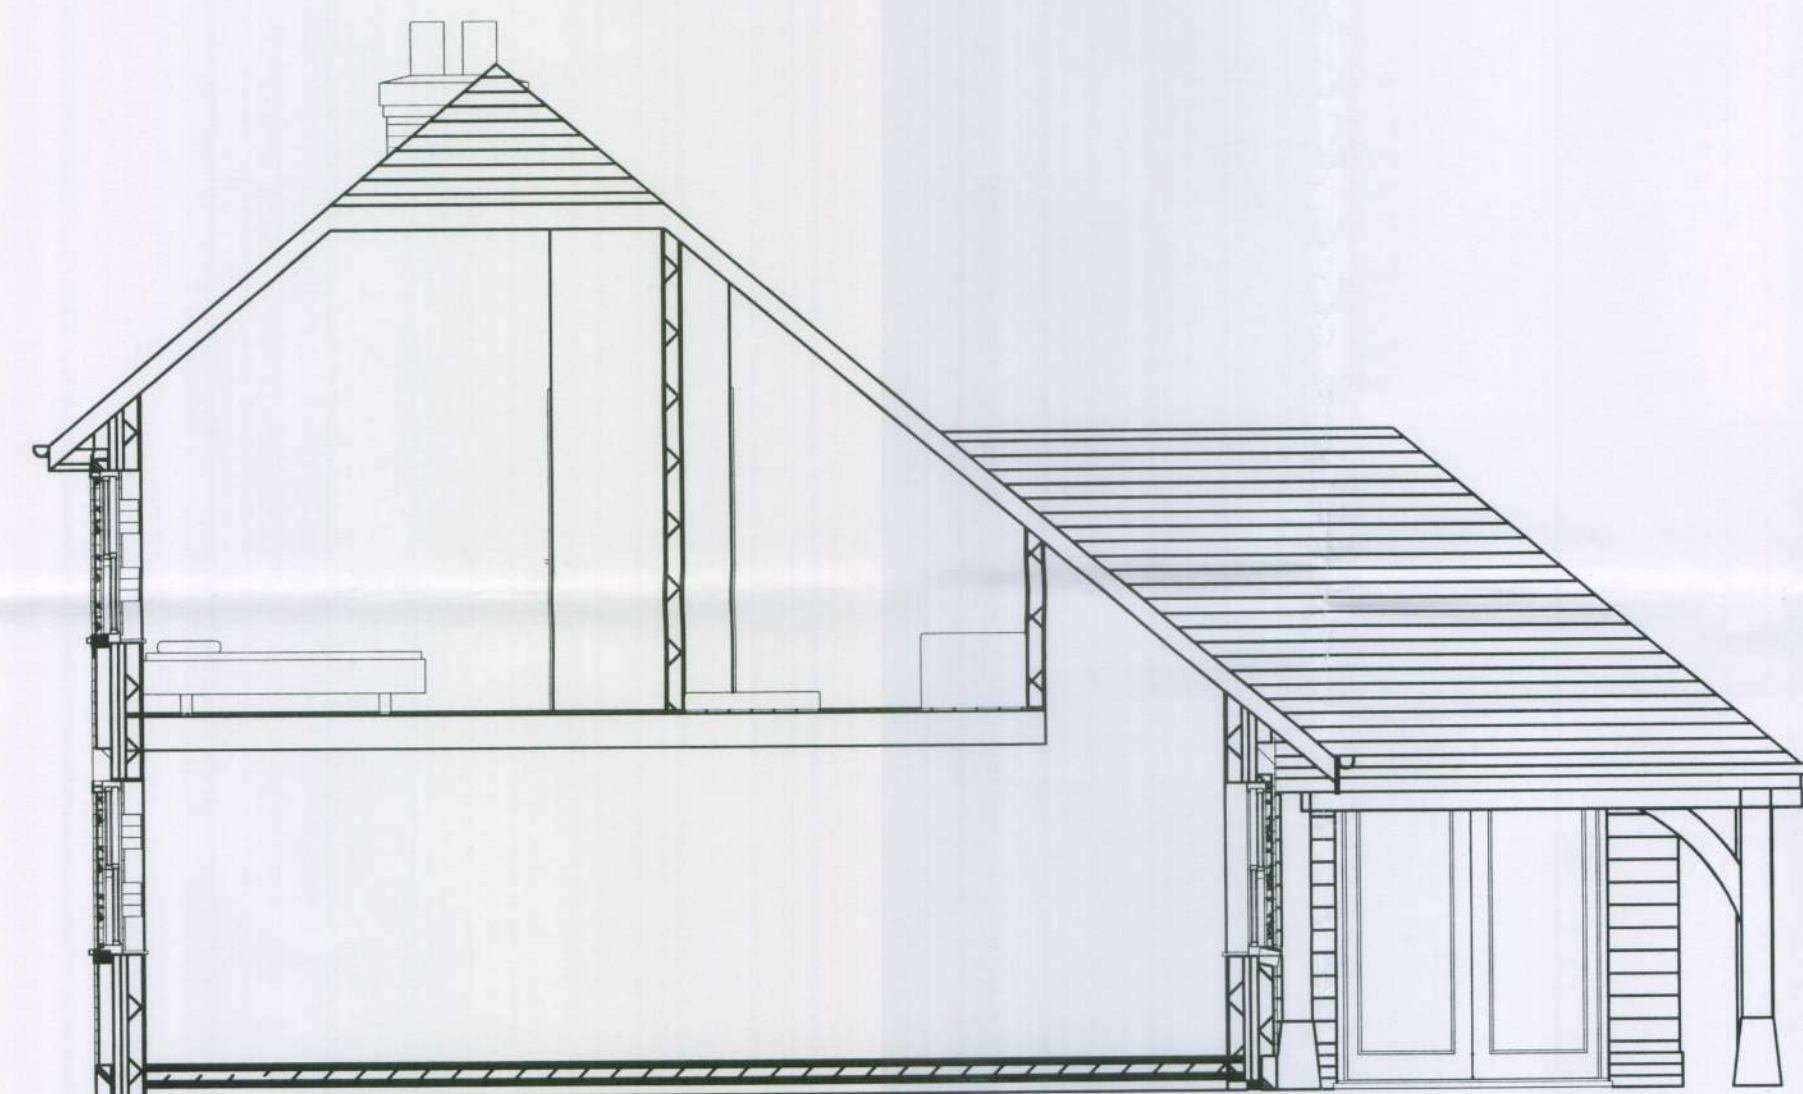


Section AA 1:50

This drawing has been produced for J. Gifford and is submitted as part of a planning application with Arun Council and is not intended for use by any other person or for any other purpose.

PLANNING





Front Elevation 1:100

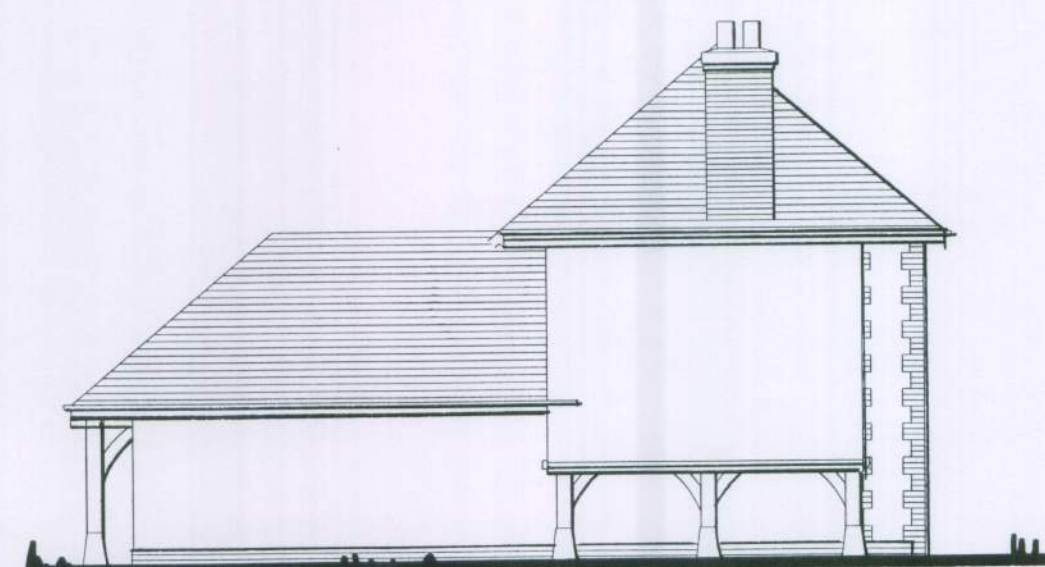

Flank Elevation 1:100

The Cottage

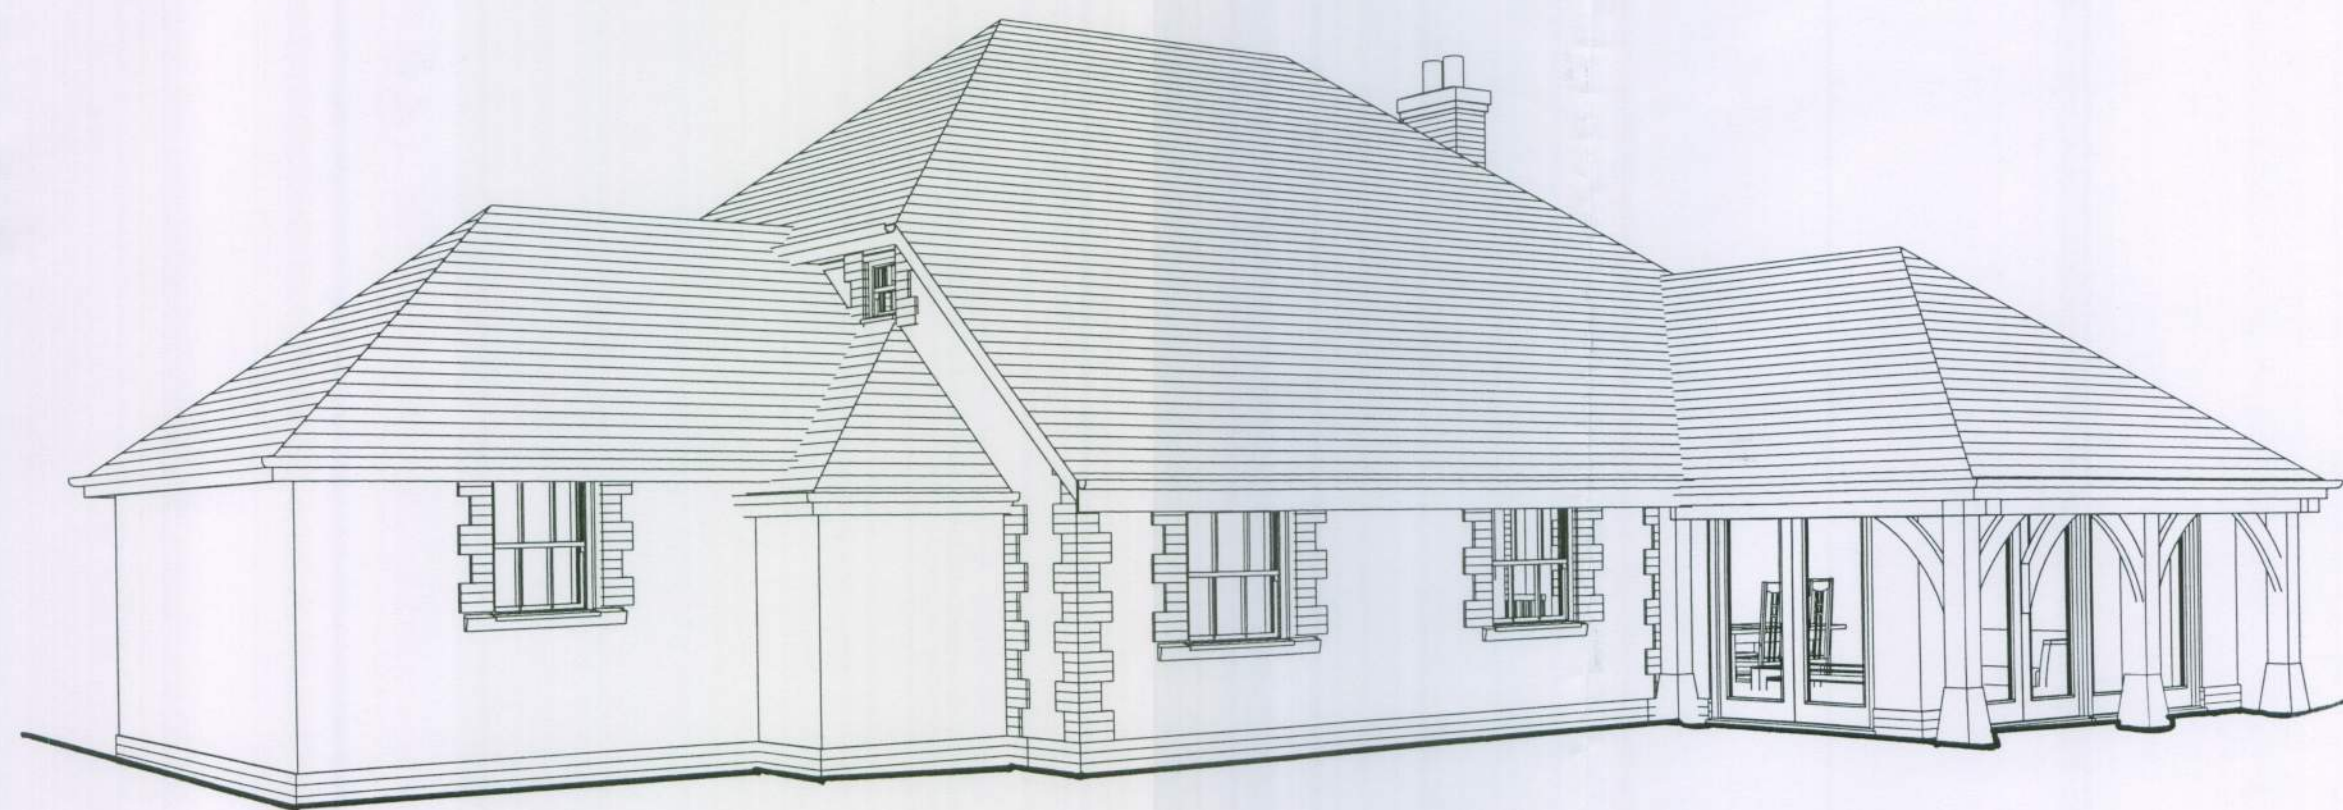 

3D View

This drawing has been edited using permitted information supplied by Helyerdesign www.helyerdesign.co.uk & is based upon their scheme permitted under Ref: FN/37/09.

Rev.	Date	Description	By
------	------	-------------	----

Client Mr & Mrs J Gifford			
Project Soldiers Field Findon			
Drawing Title Holiday Cottage Plans, sections, elevations & 3D view.			
G W P Architects Fairfield House, Fairfield Road, Burgess Hill, West Sussex, RH15 8QB Tel: (01444) 239019 Fax: (01444) 230761 Email: mail@gwparchitects.co.uk			
Scale	As Indicated @ A1	Drawing Number	10/157/p07
Date	August 2011	Drawn	GM
© GWP Architects Ltd (UK) - 2011			