




NOTE:
The contractor is to check all site dimensions and levels before work starts. Do not scale from the drawing. Notify architect of any discrepancies. All other specialist drawings, specifications and bills of quantities. Notify architect of any discrepancies. The contractor is to comply with all current British Standards and Building Regulations whether or not specifically stated on these drawings.

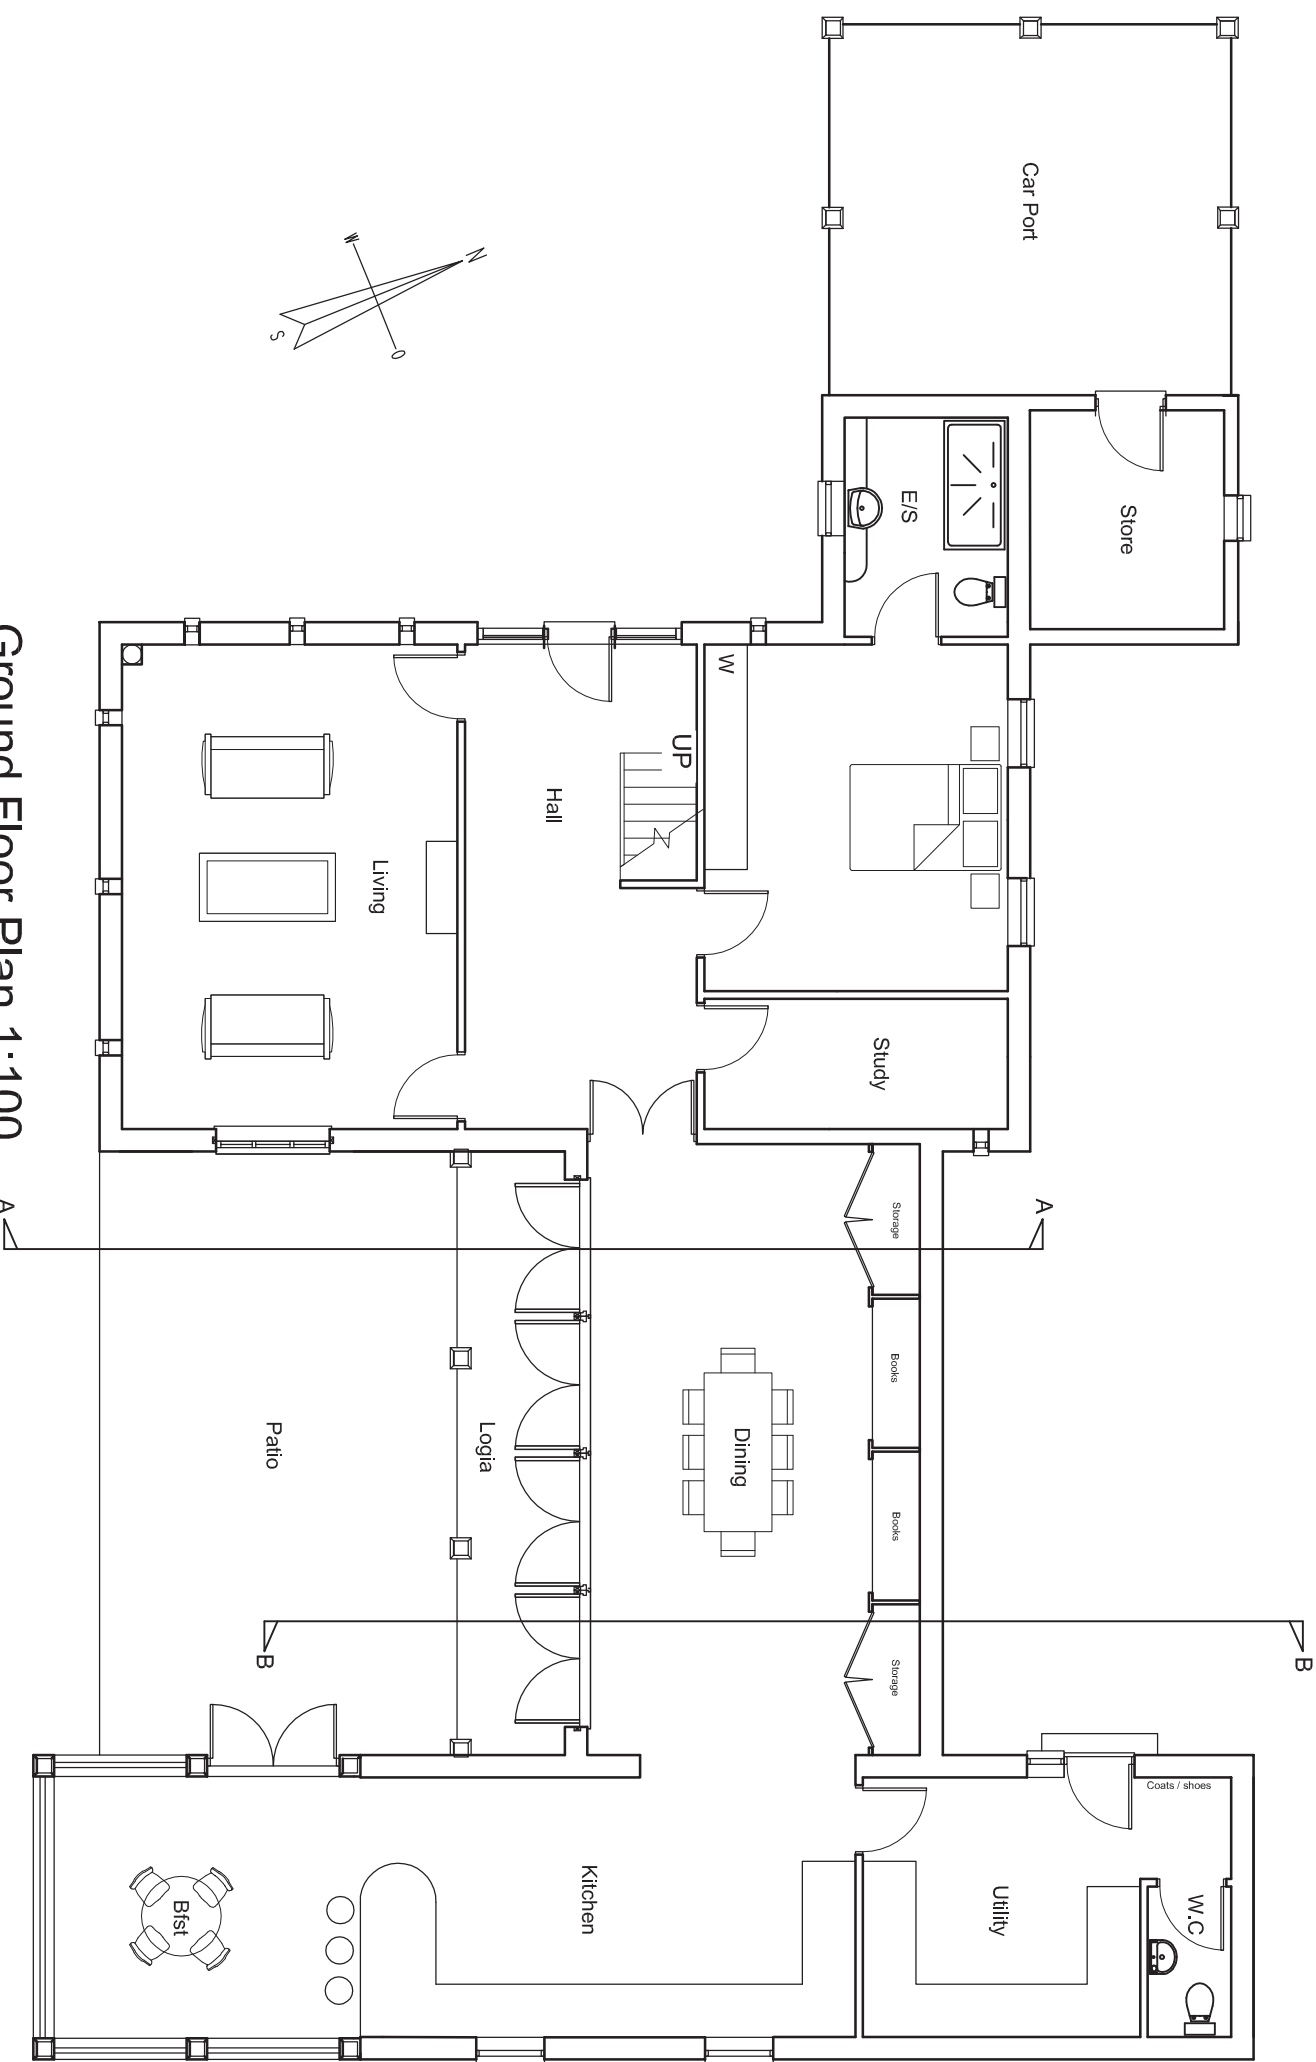


Ground Floor Plan 1:100

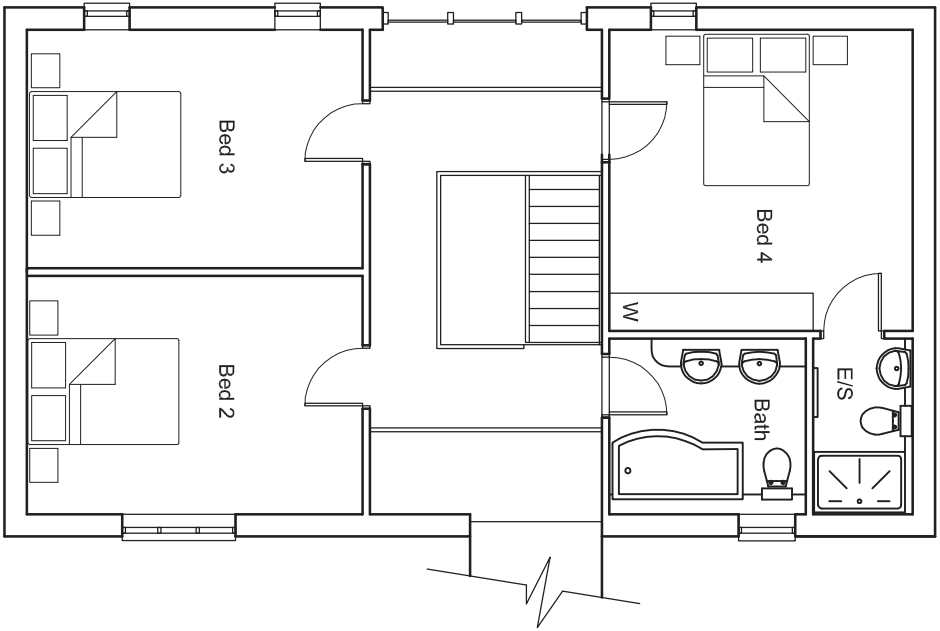


First Floor Plan 1:100

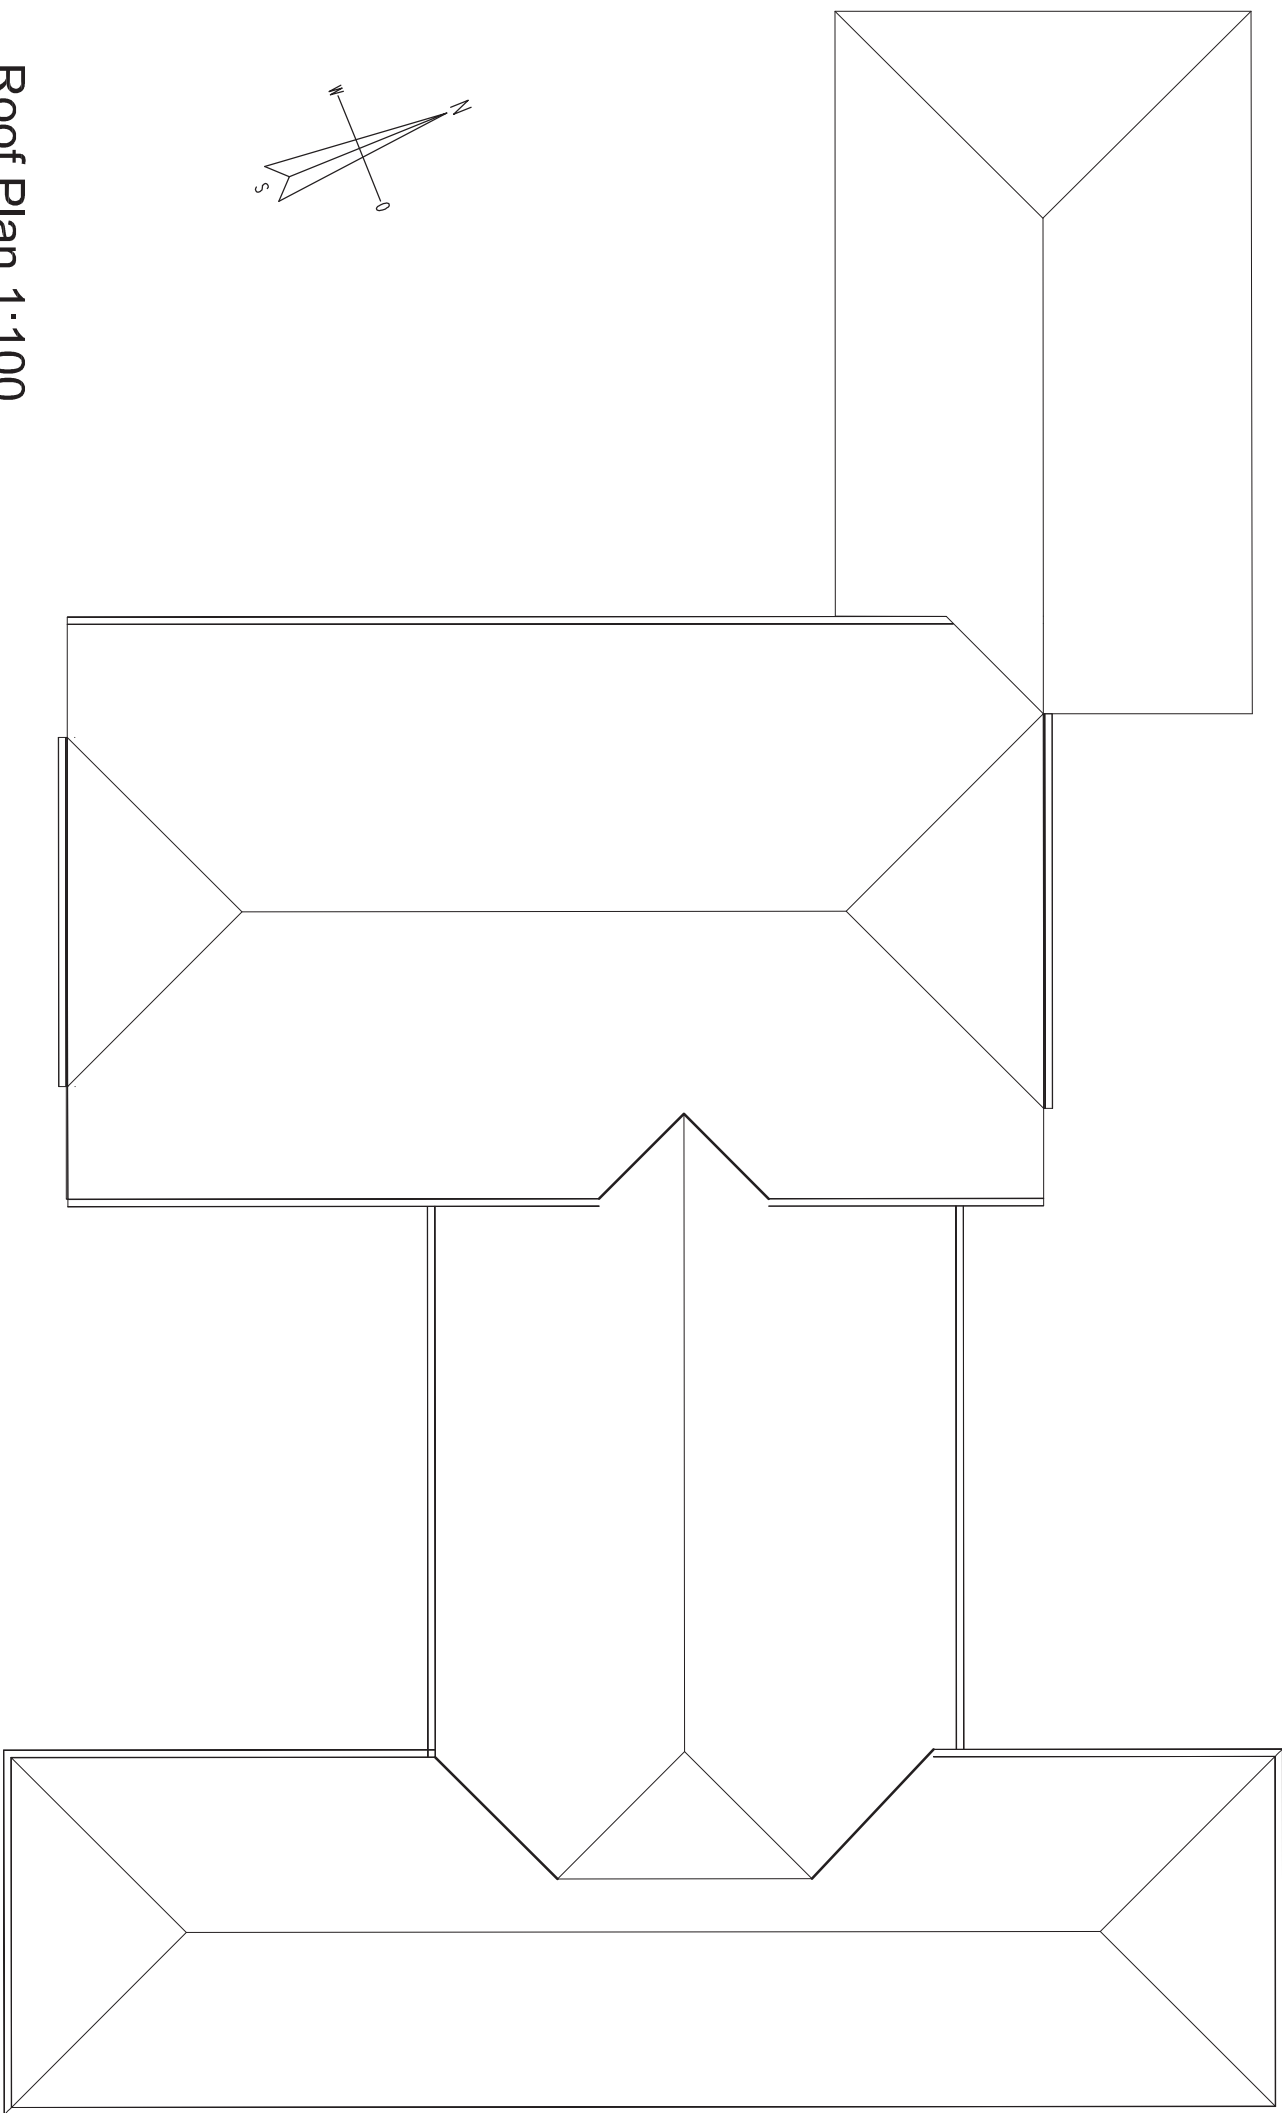


Roof Plan 1:100

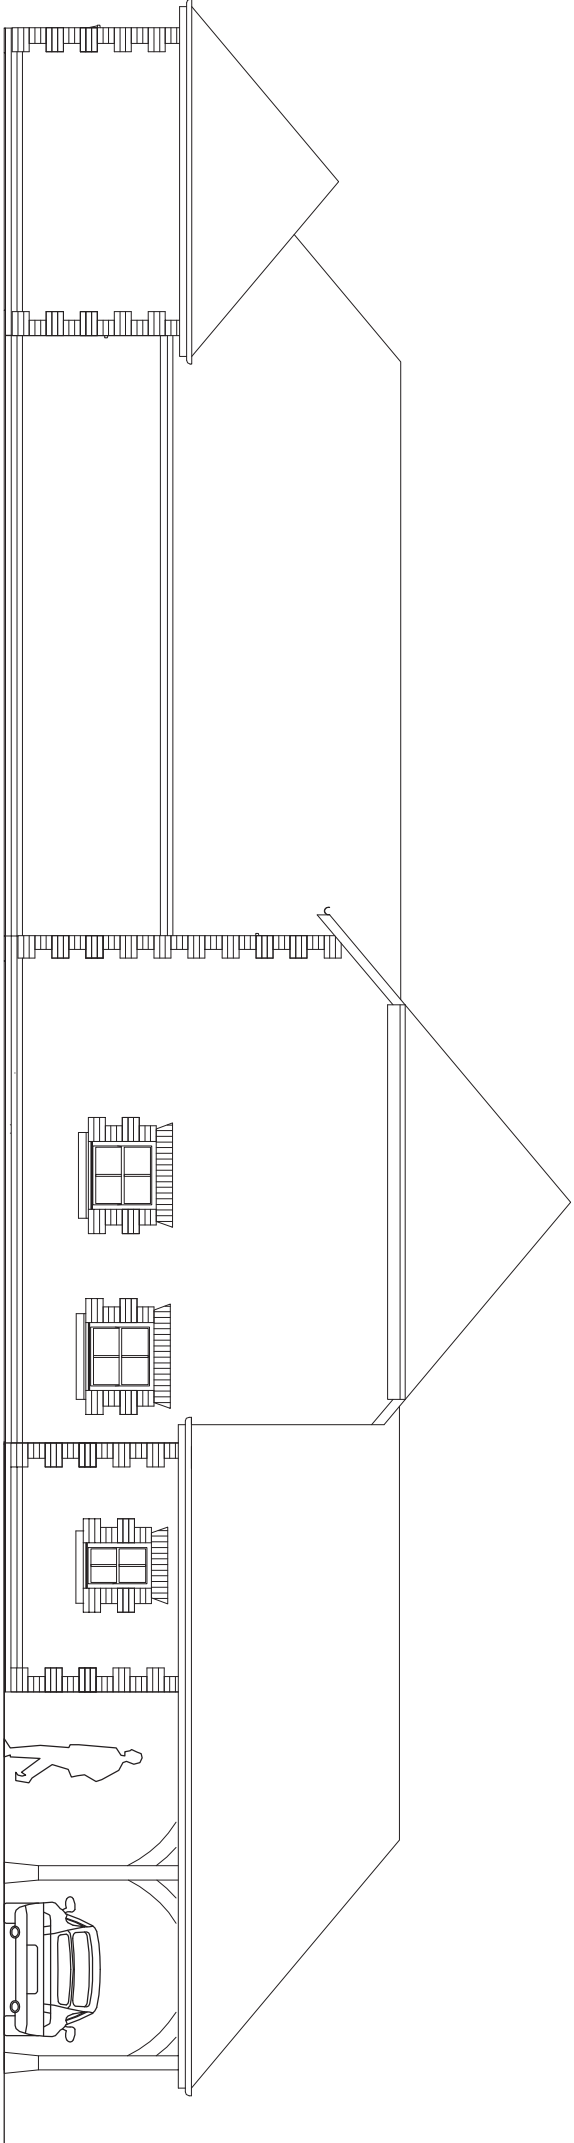


North Elevation 1:100

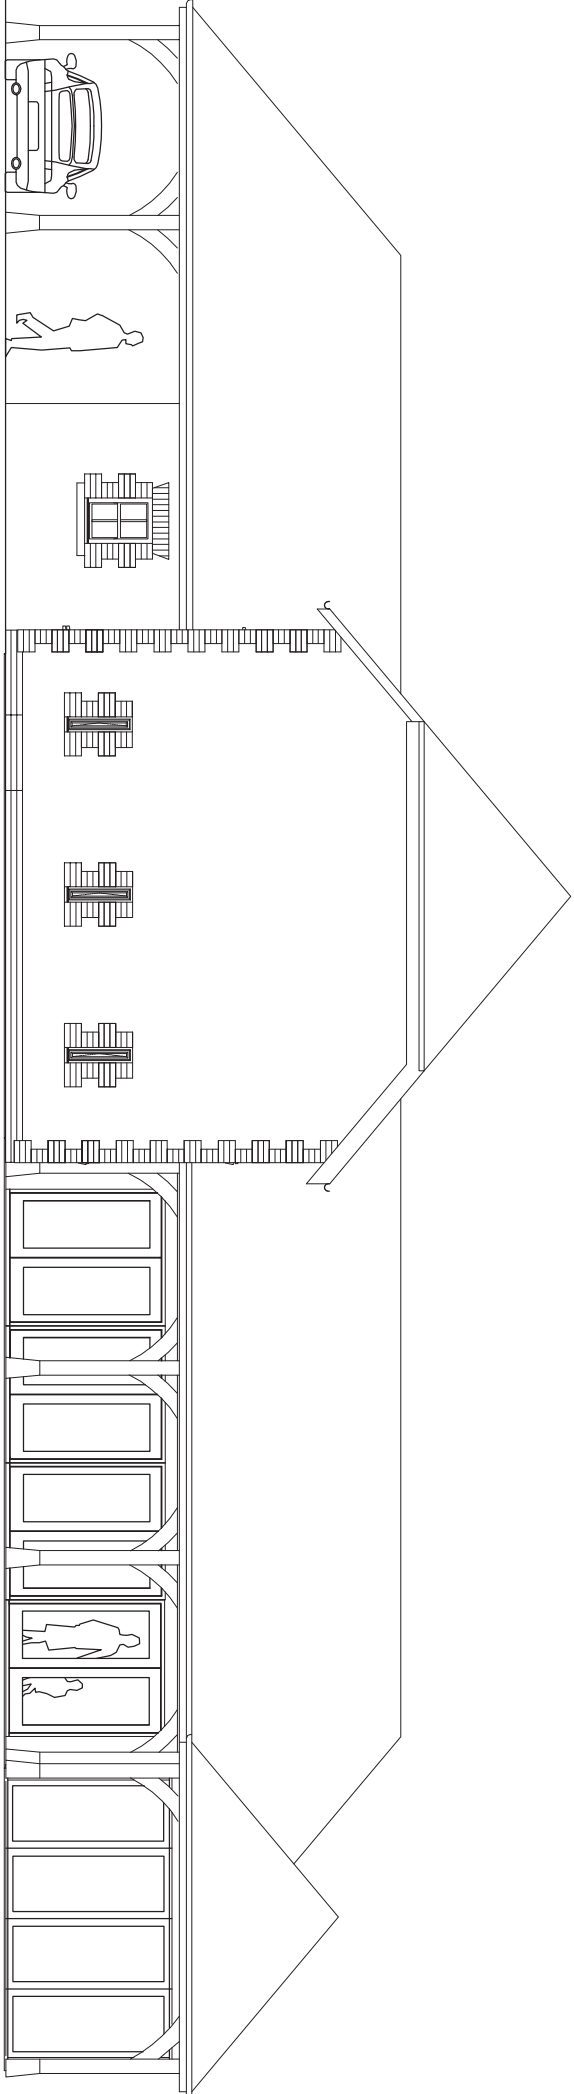


South Elevation 1:100

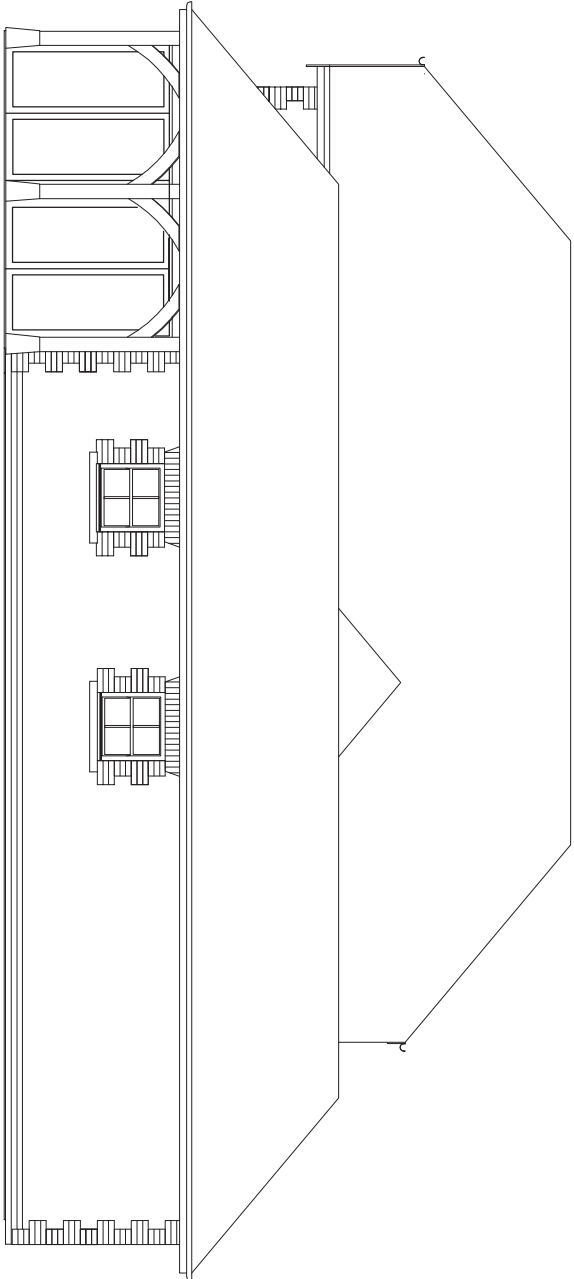


East Elevation 1:100

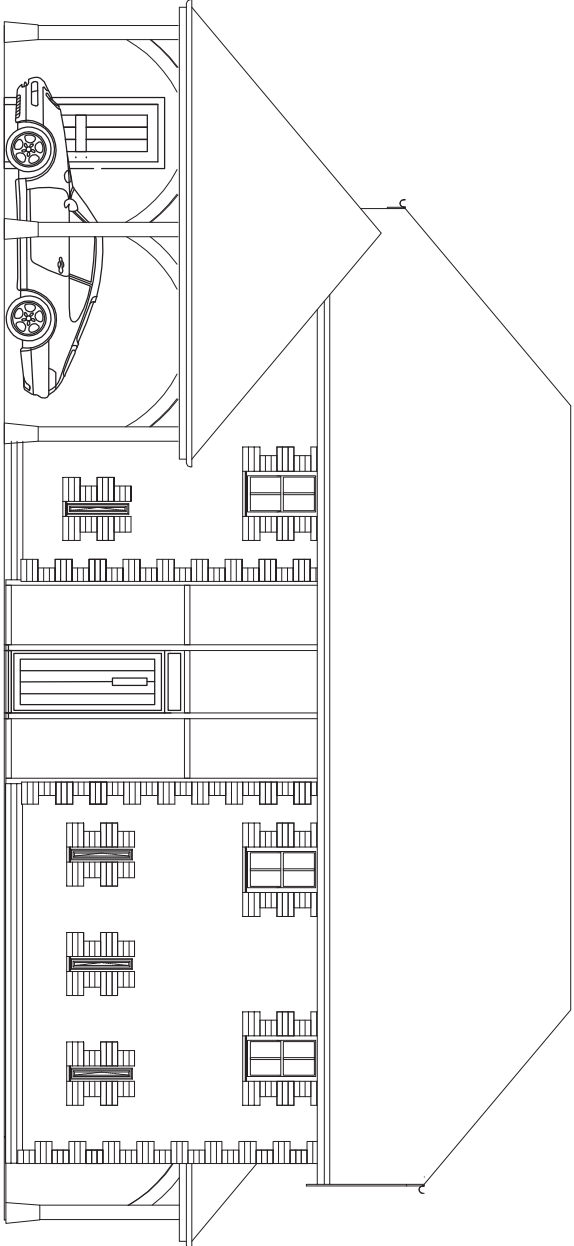

West Elevation 1:100

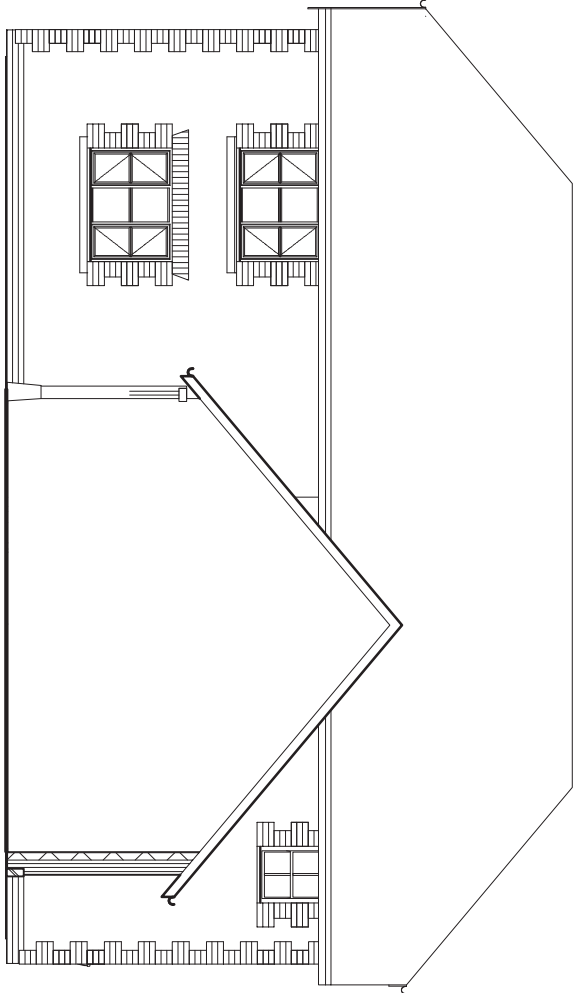

Section AA 1:100

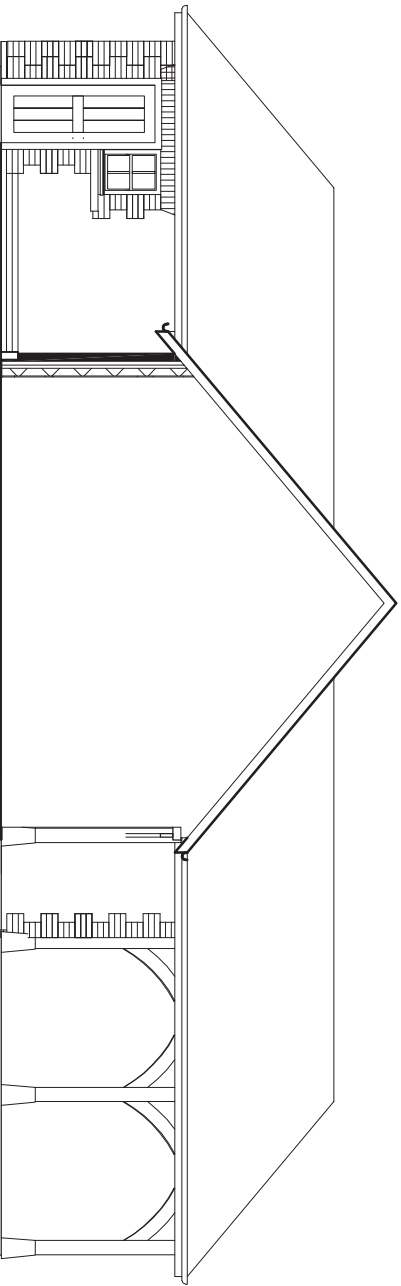

Section BB 1:100

PLANNING

This drawing has been produced for J. Gifford and is submitted as part of a planning application with Arun Council and is not intended for use by any other person or for any other purpose.

This drawing has been edited using permitted information supplied by Helpydesign www.helpydesign.co.uk & is based upon their scheme permitted under Ref: FN/37/09.

Rev.	Date	Description	By
------	------	-------------	----


Client Mr & Mrs J Gifford

Project Soldiers Field Findon

Drawing Title The Barn Plans, sections, elevations & 3D view.


G W P Architects

Fairfield House,
Fairfield Road,
Burgess Hill,
West Sussex, RH15 8GB
Tel:01444) 239019 Fax: 01444) 230761
Email: mail@gwparchitects.co.uk

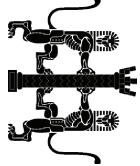

Scale	As Indicated @ A1	Drawing Number
Date	August 2011	10/157/p06A
Drawn	GM	© GWP Architects Ltd (UK) - 2011

3D View

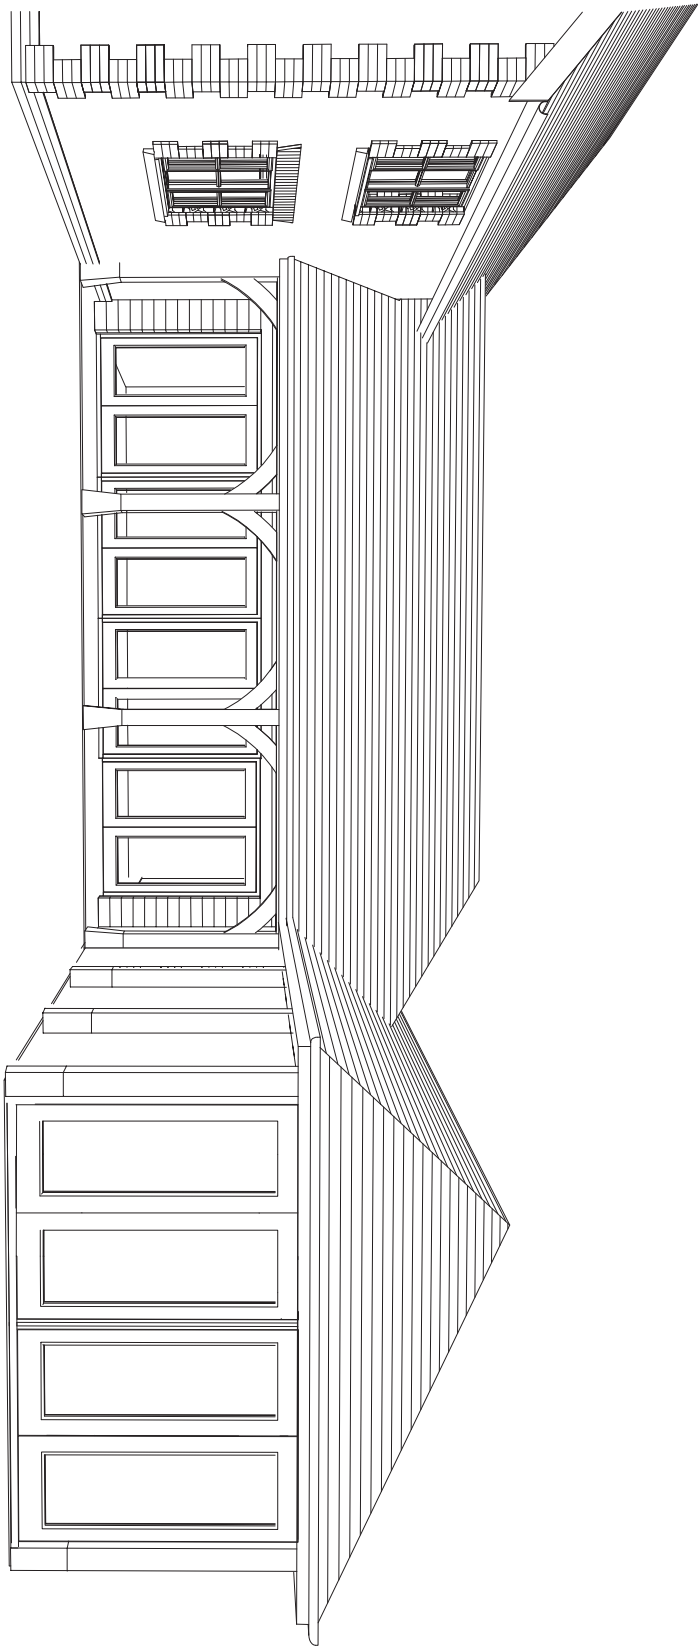

The Barn

