


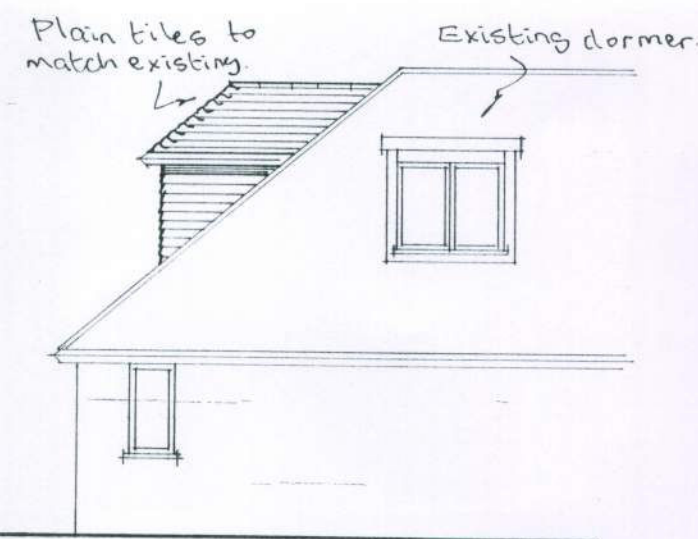
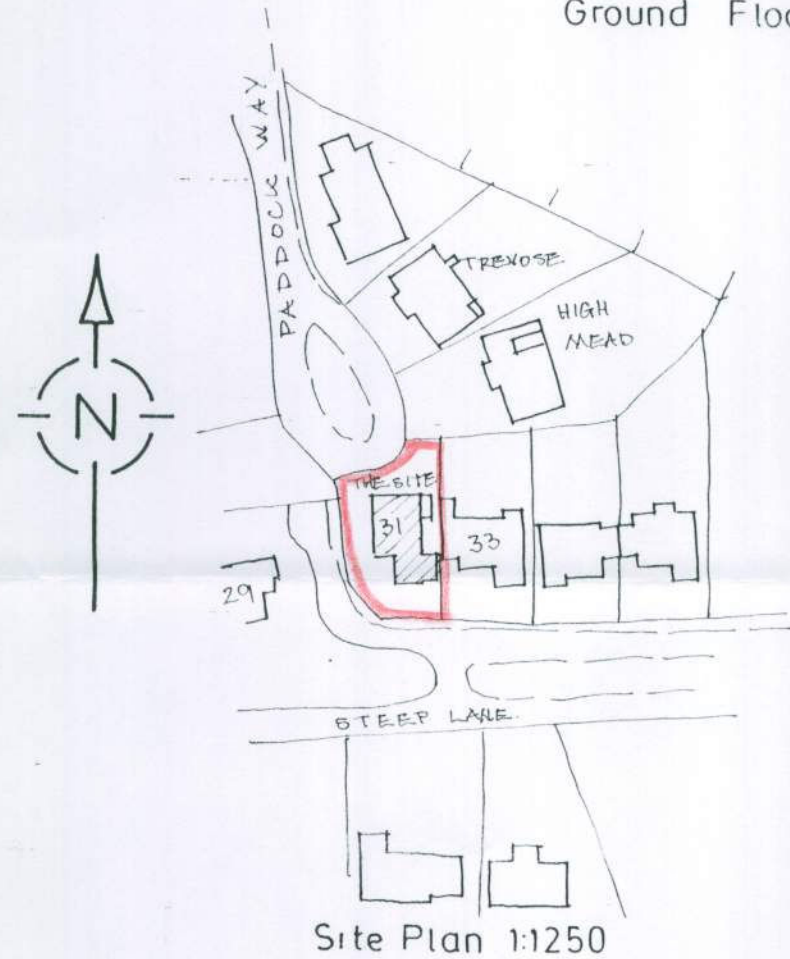
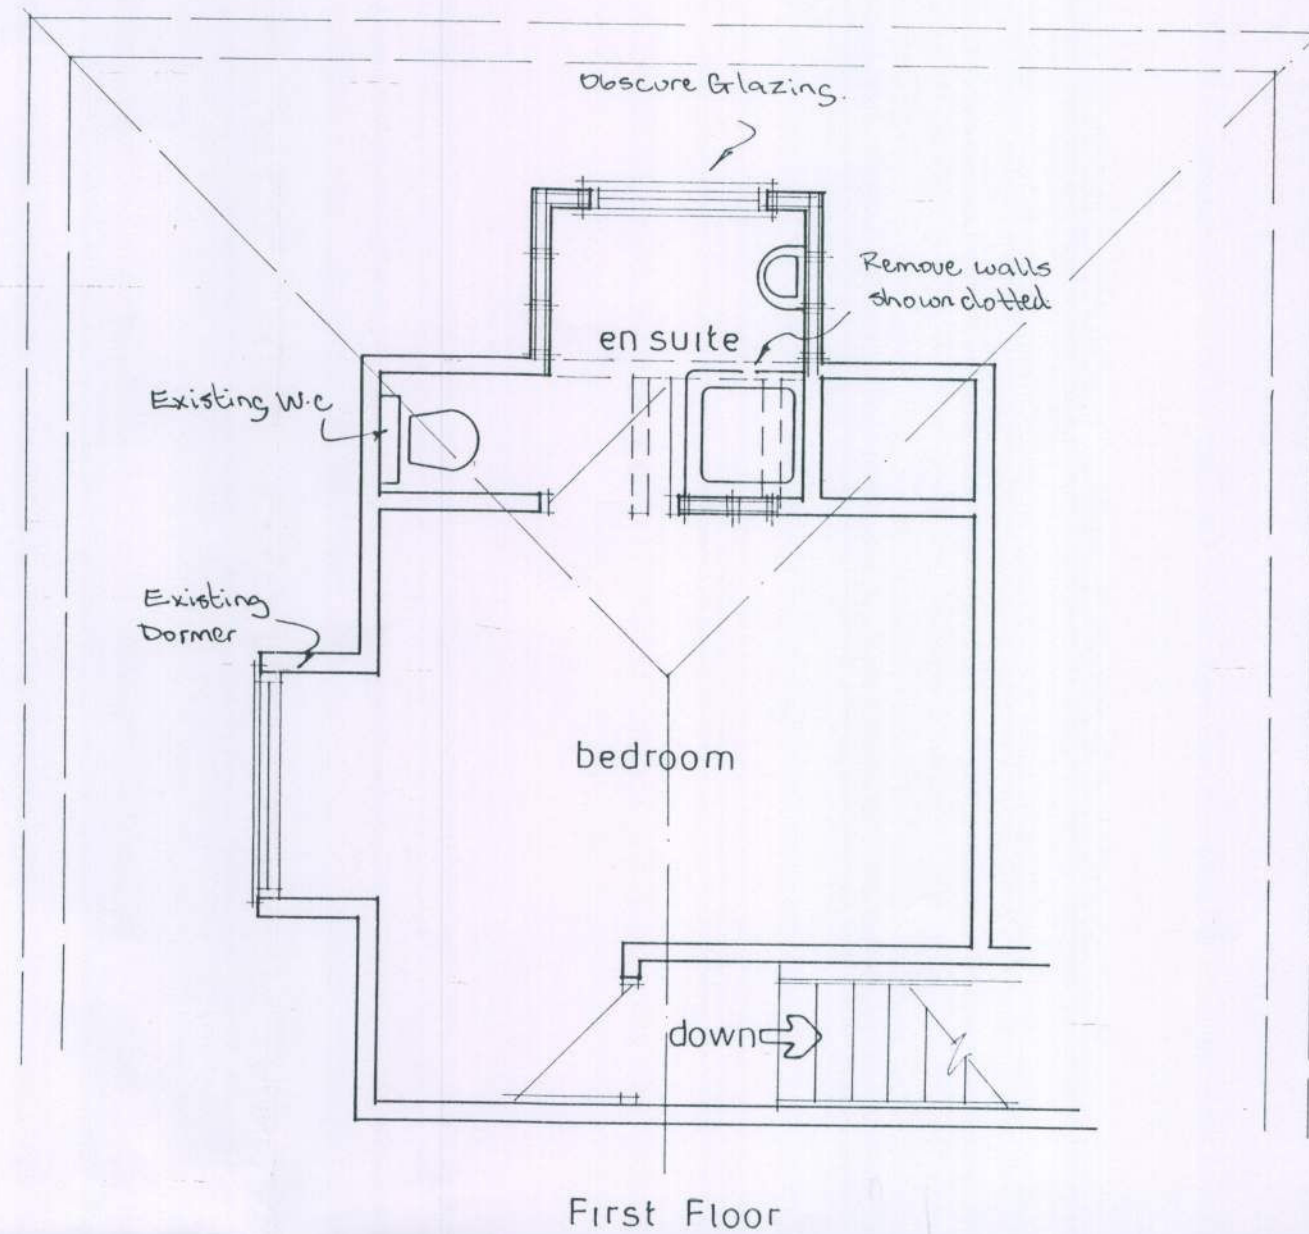


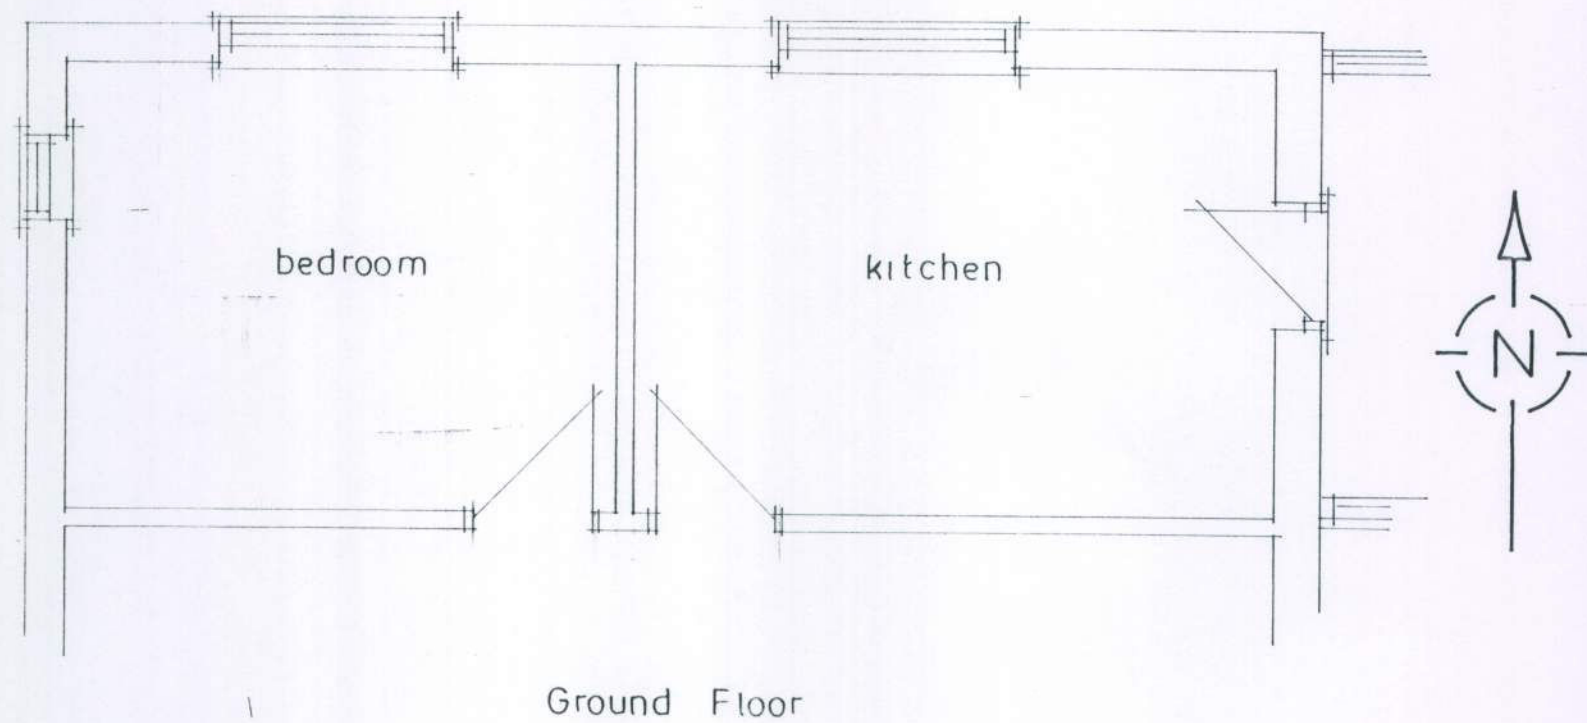



west elevation

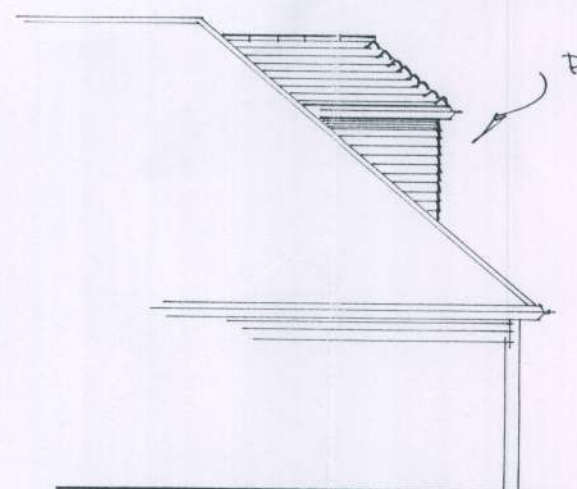

east elevation

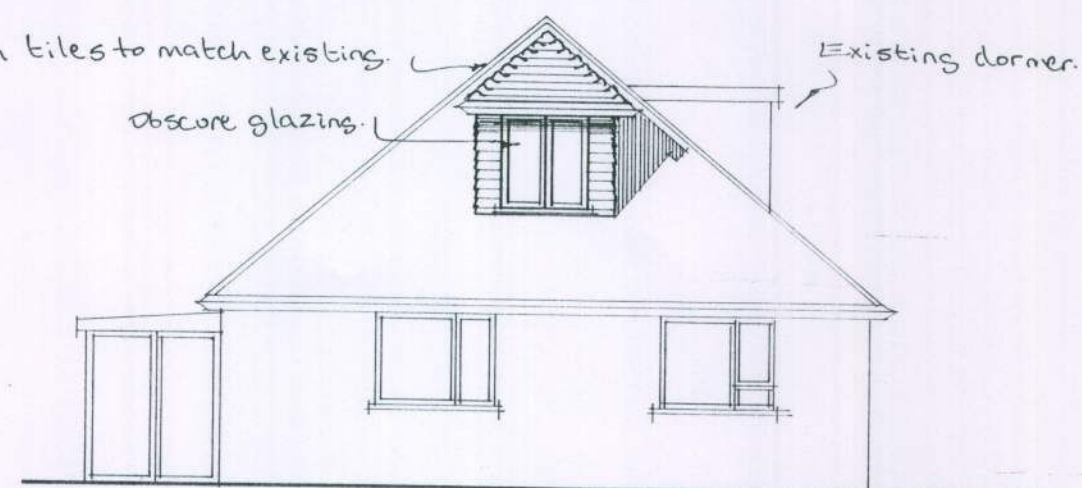

north elevation

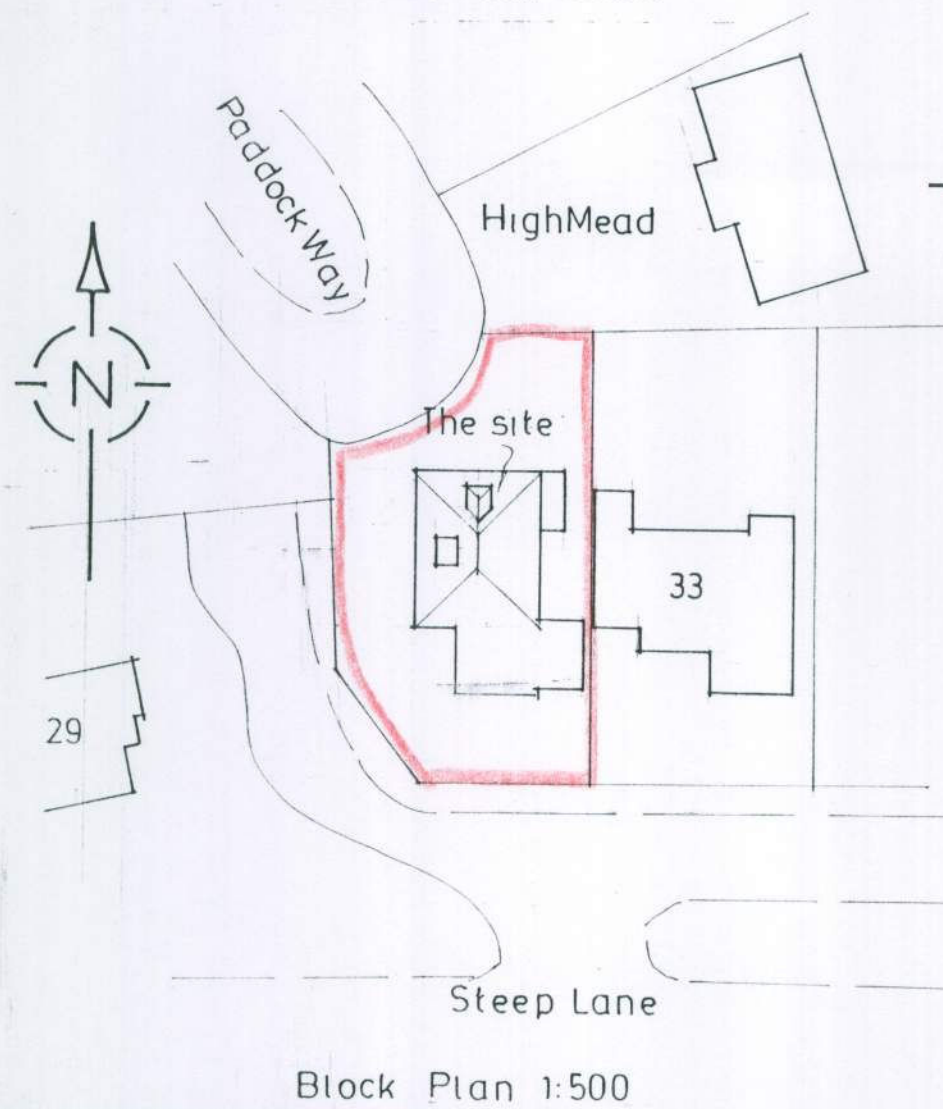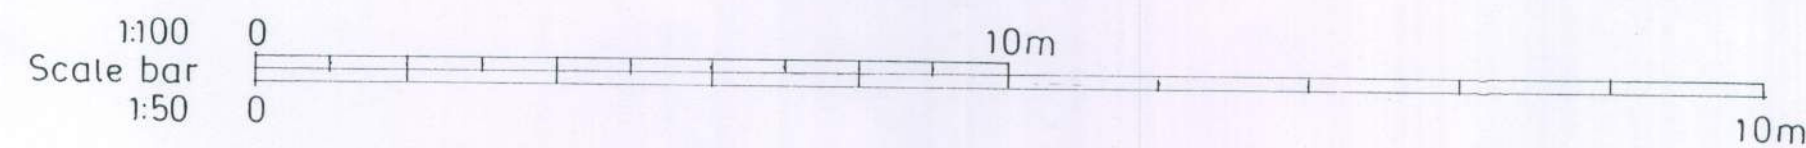

NOTES

A	Date	Revisions

© copyright

Client

Job Title

Proposed Dormer

Drawing Title

31 Steep Lane
Findon

Scale 1:50 1:100

Date Drawn by

Drg No.
477/01

Rev.