




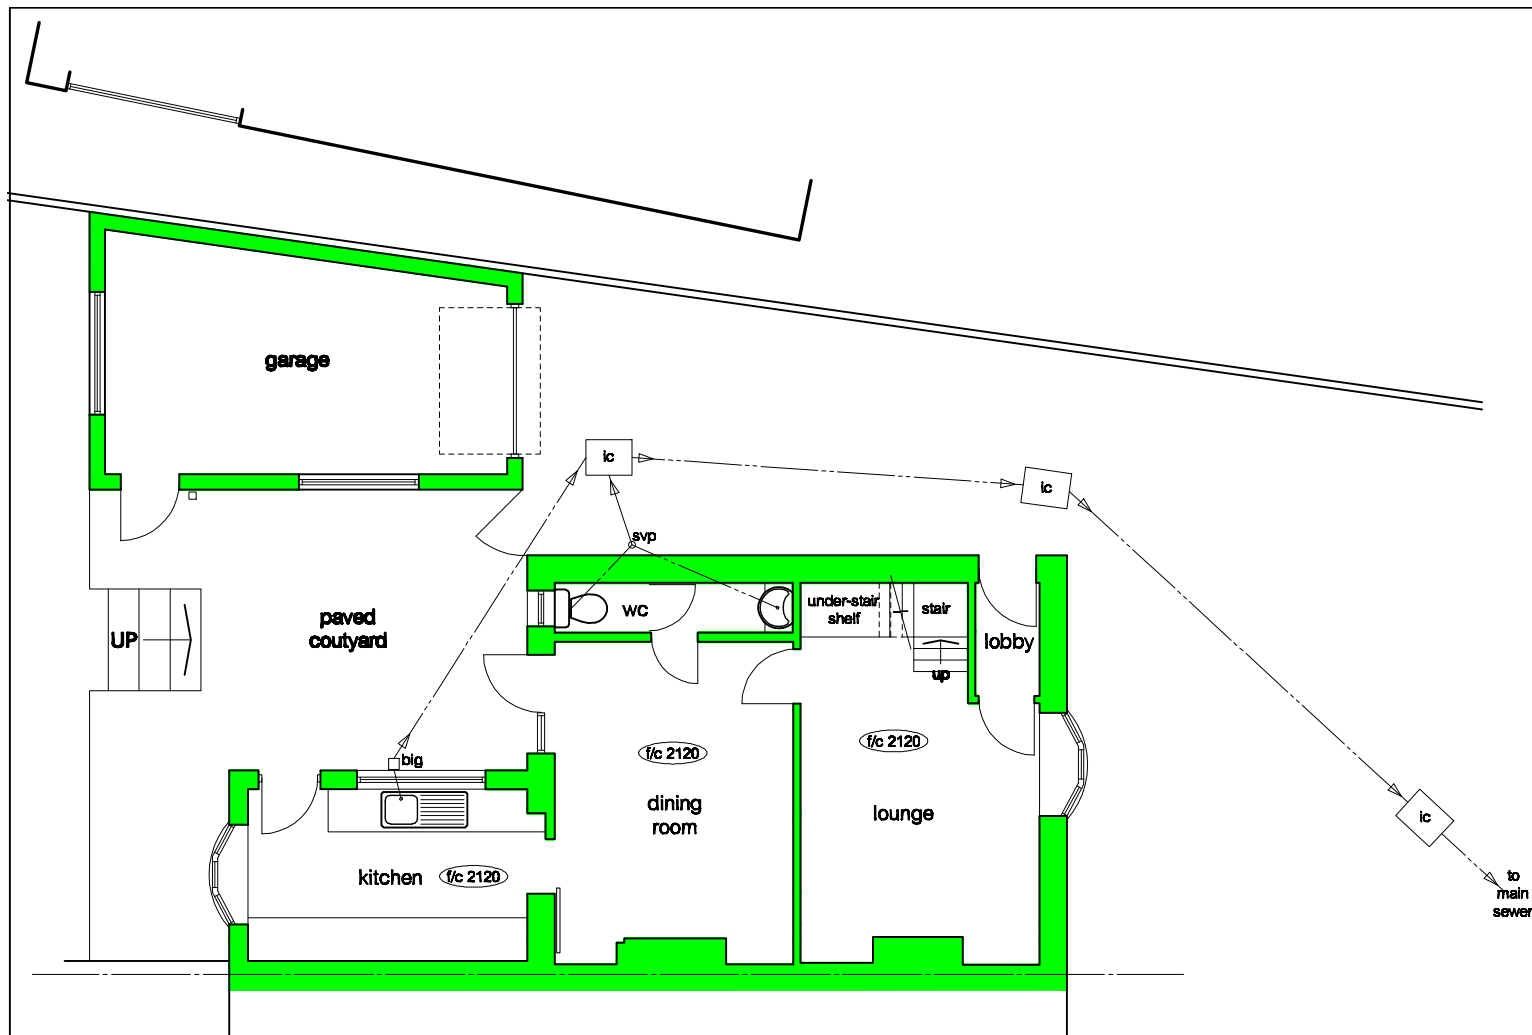


GROUND FLOOR

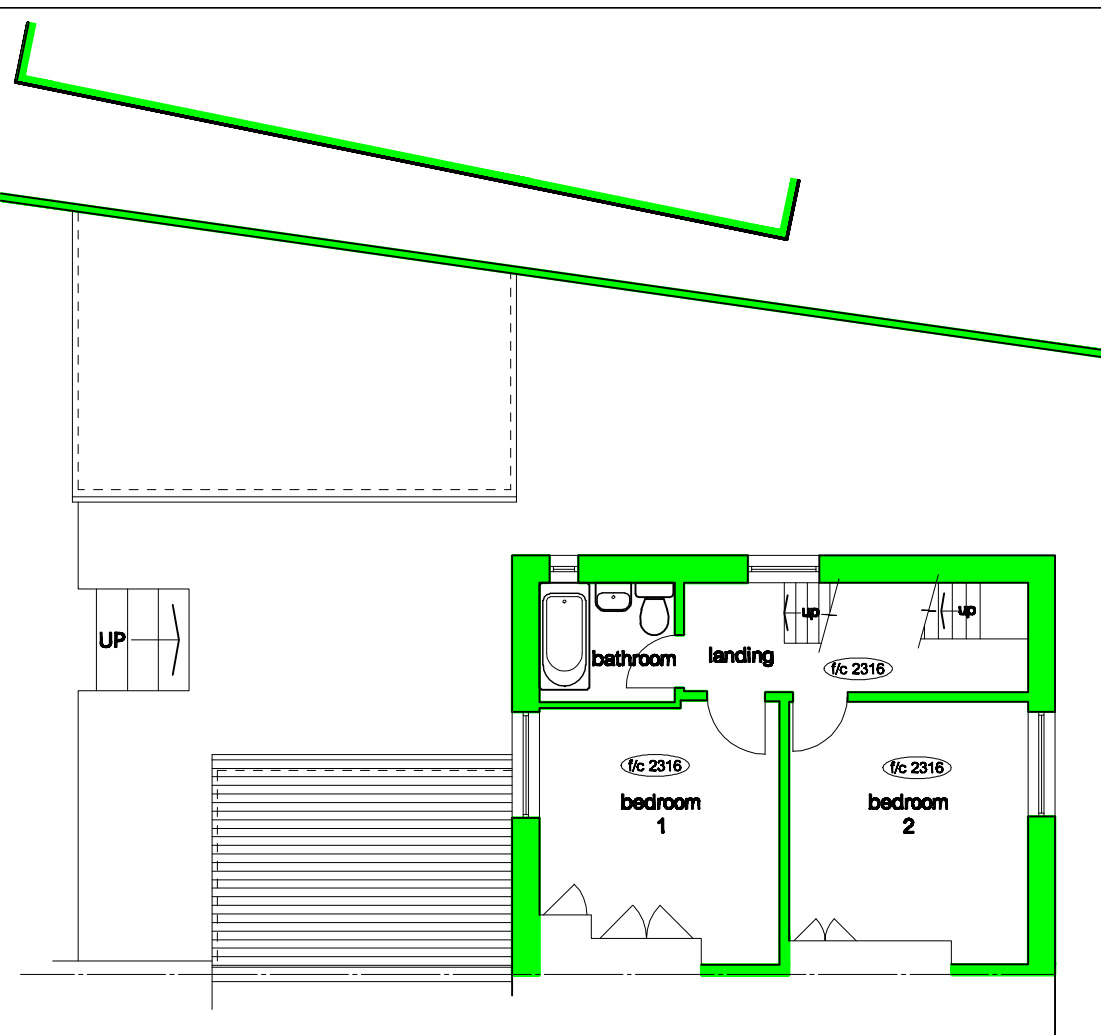


FIRST FLOOR

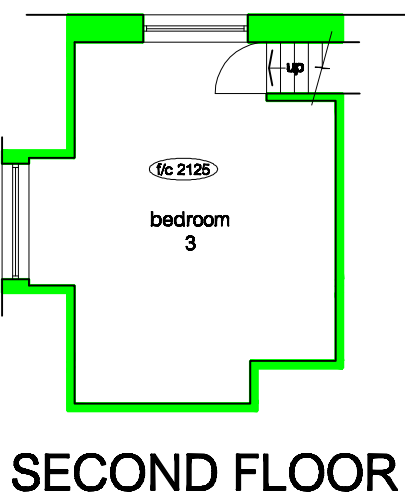


SECOND FLOOR

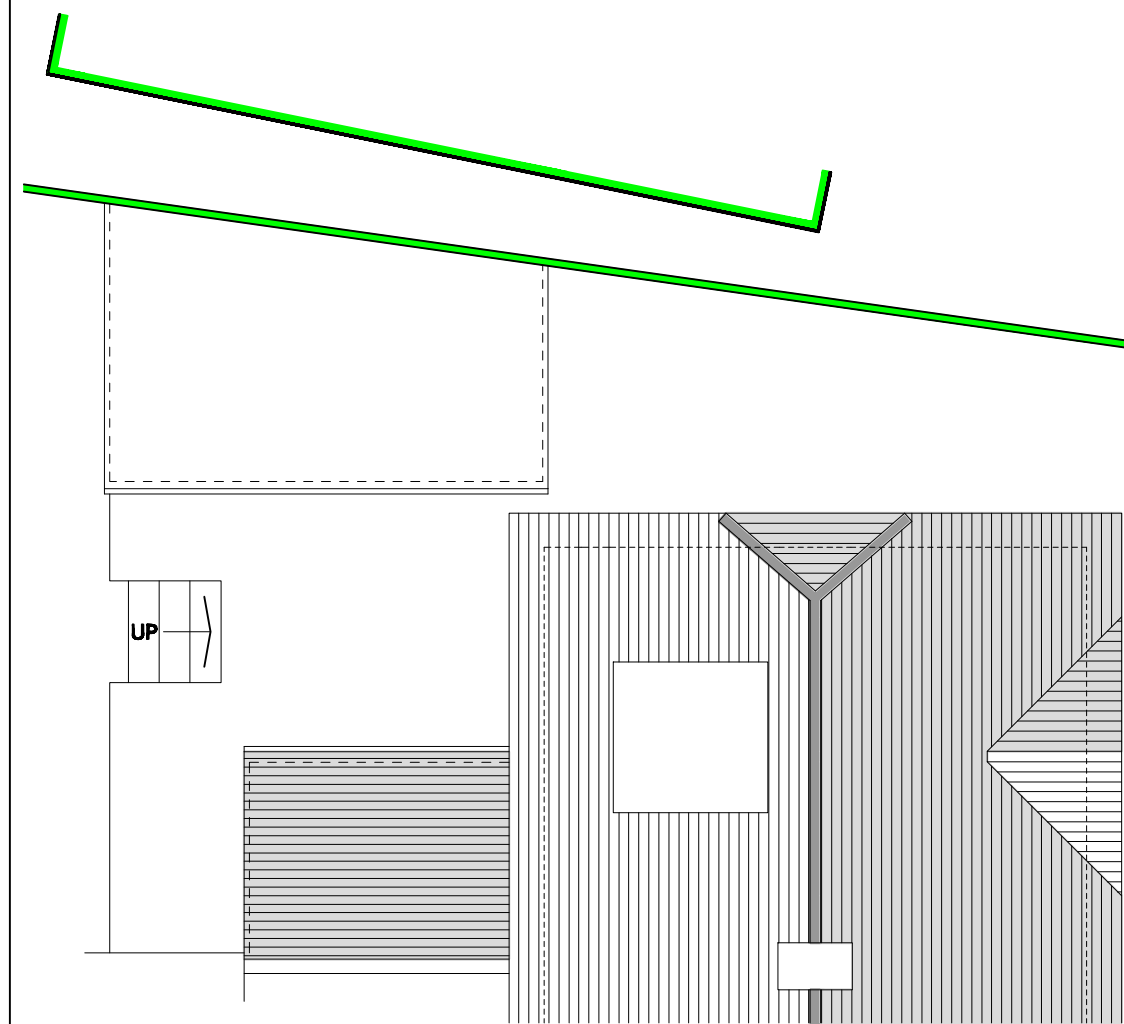


ROOF PLAN

 


NORTH ELEVATION

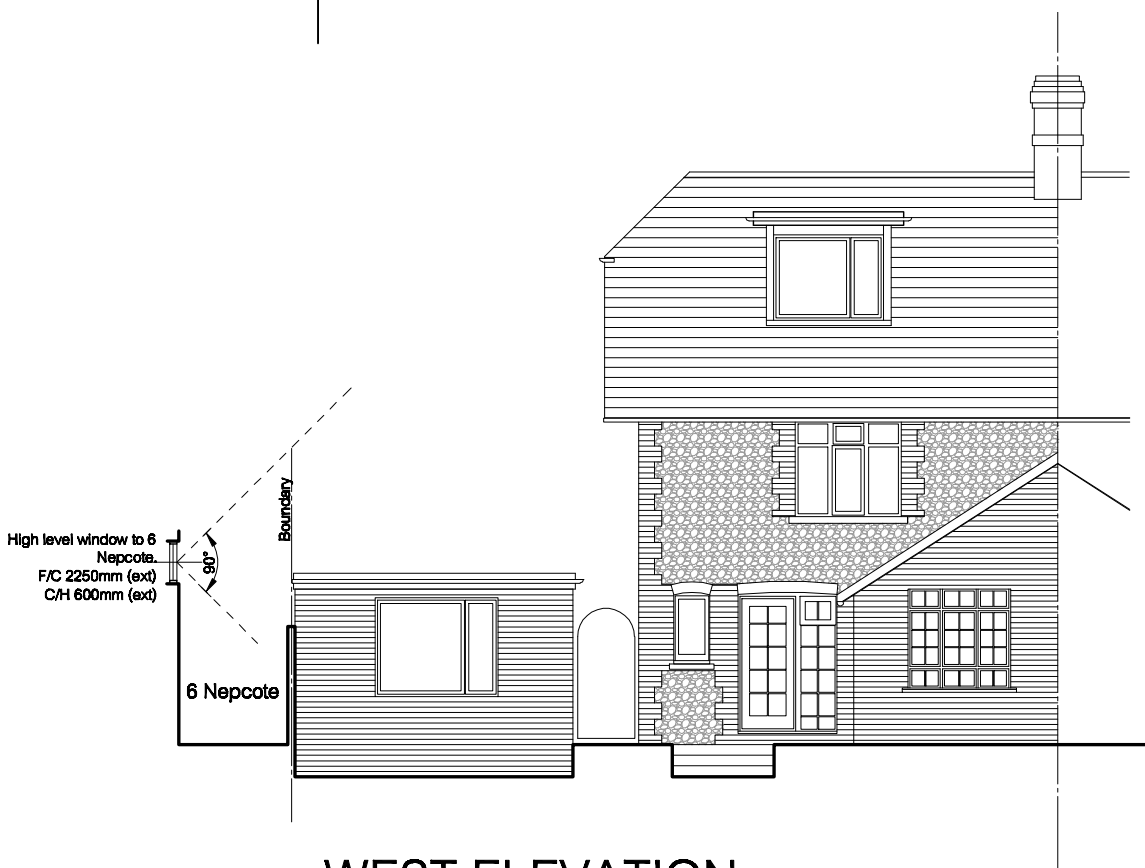

WEST ELEVATION

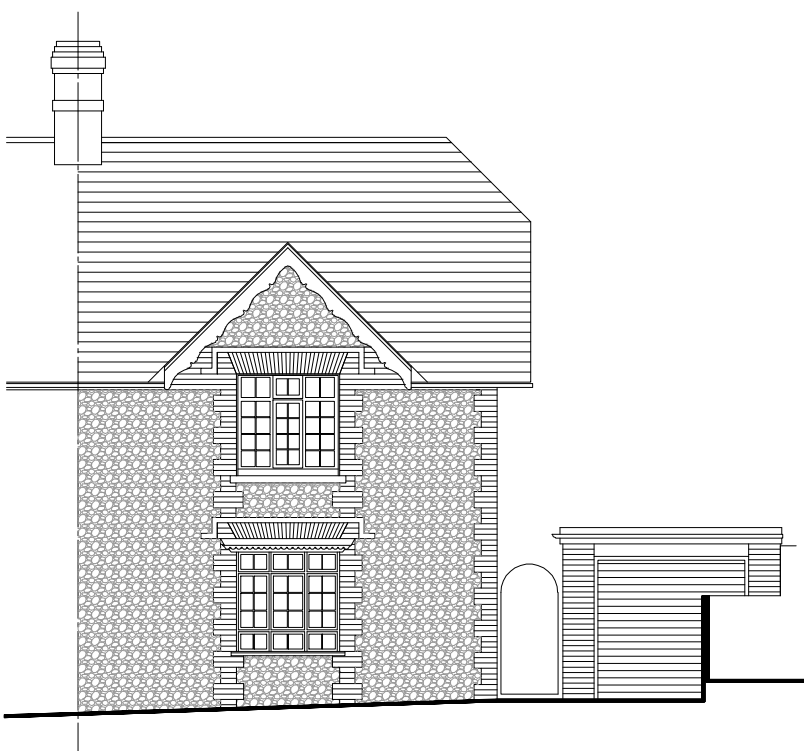

EAST ELEVATION

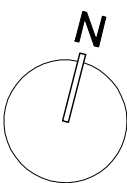

PLANNING ISSUE:
- use figured dimensions only
- no dimensions to be scaled from this drawing
- not to be used for construction

BUILDING REGULATIONS ISSUE:
- use figured dimensions only
- no dimensions to be scaled from this drawing
- for Building Regulation Approval only, not to be used for construction

notes:

rev	date	amendment

DESIGNS FOR LIVING
architecture for the home

89 poplar avenue hove bn3 8pt
npb.arch@gmail.com 07989 100848

Existing Plans & Elevations

project
NEPCOTE (NE)

scale
1:100 @ A2

date
Sept. '11

drawn
nb

location
8 Nepcote, Findon. BN14 0SD

client
Mr. M. Adams

issue:
PLANING APPROVAL

drawing no.
NE.001

rev.