




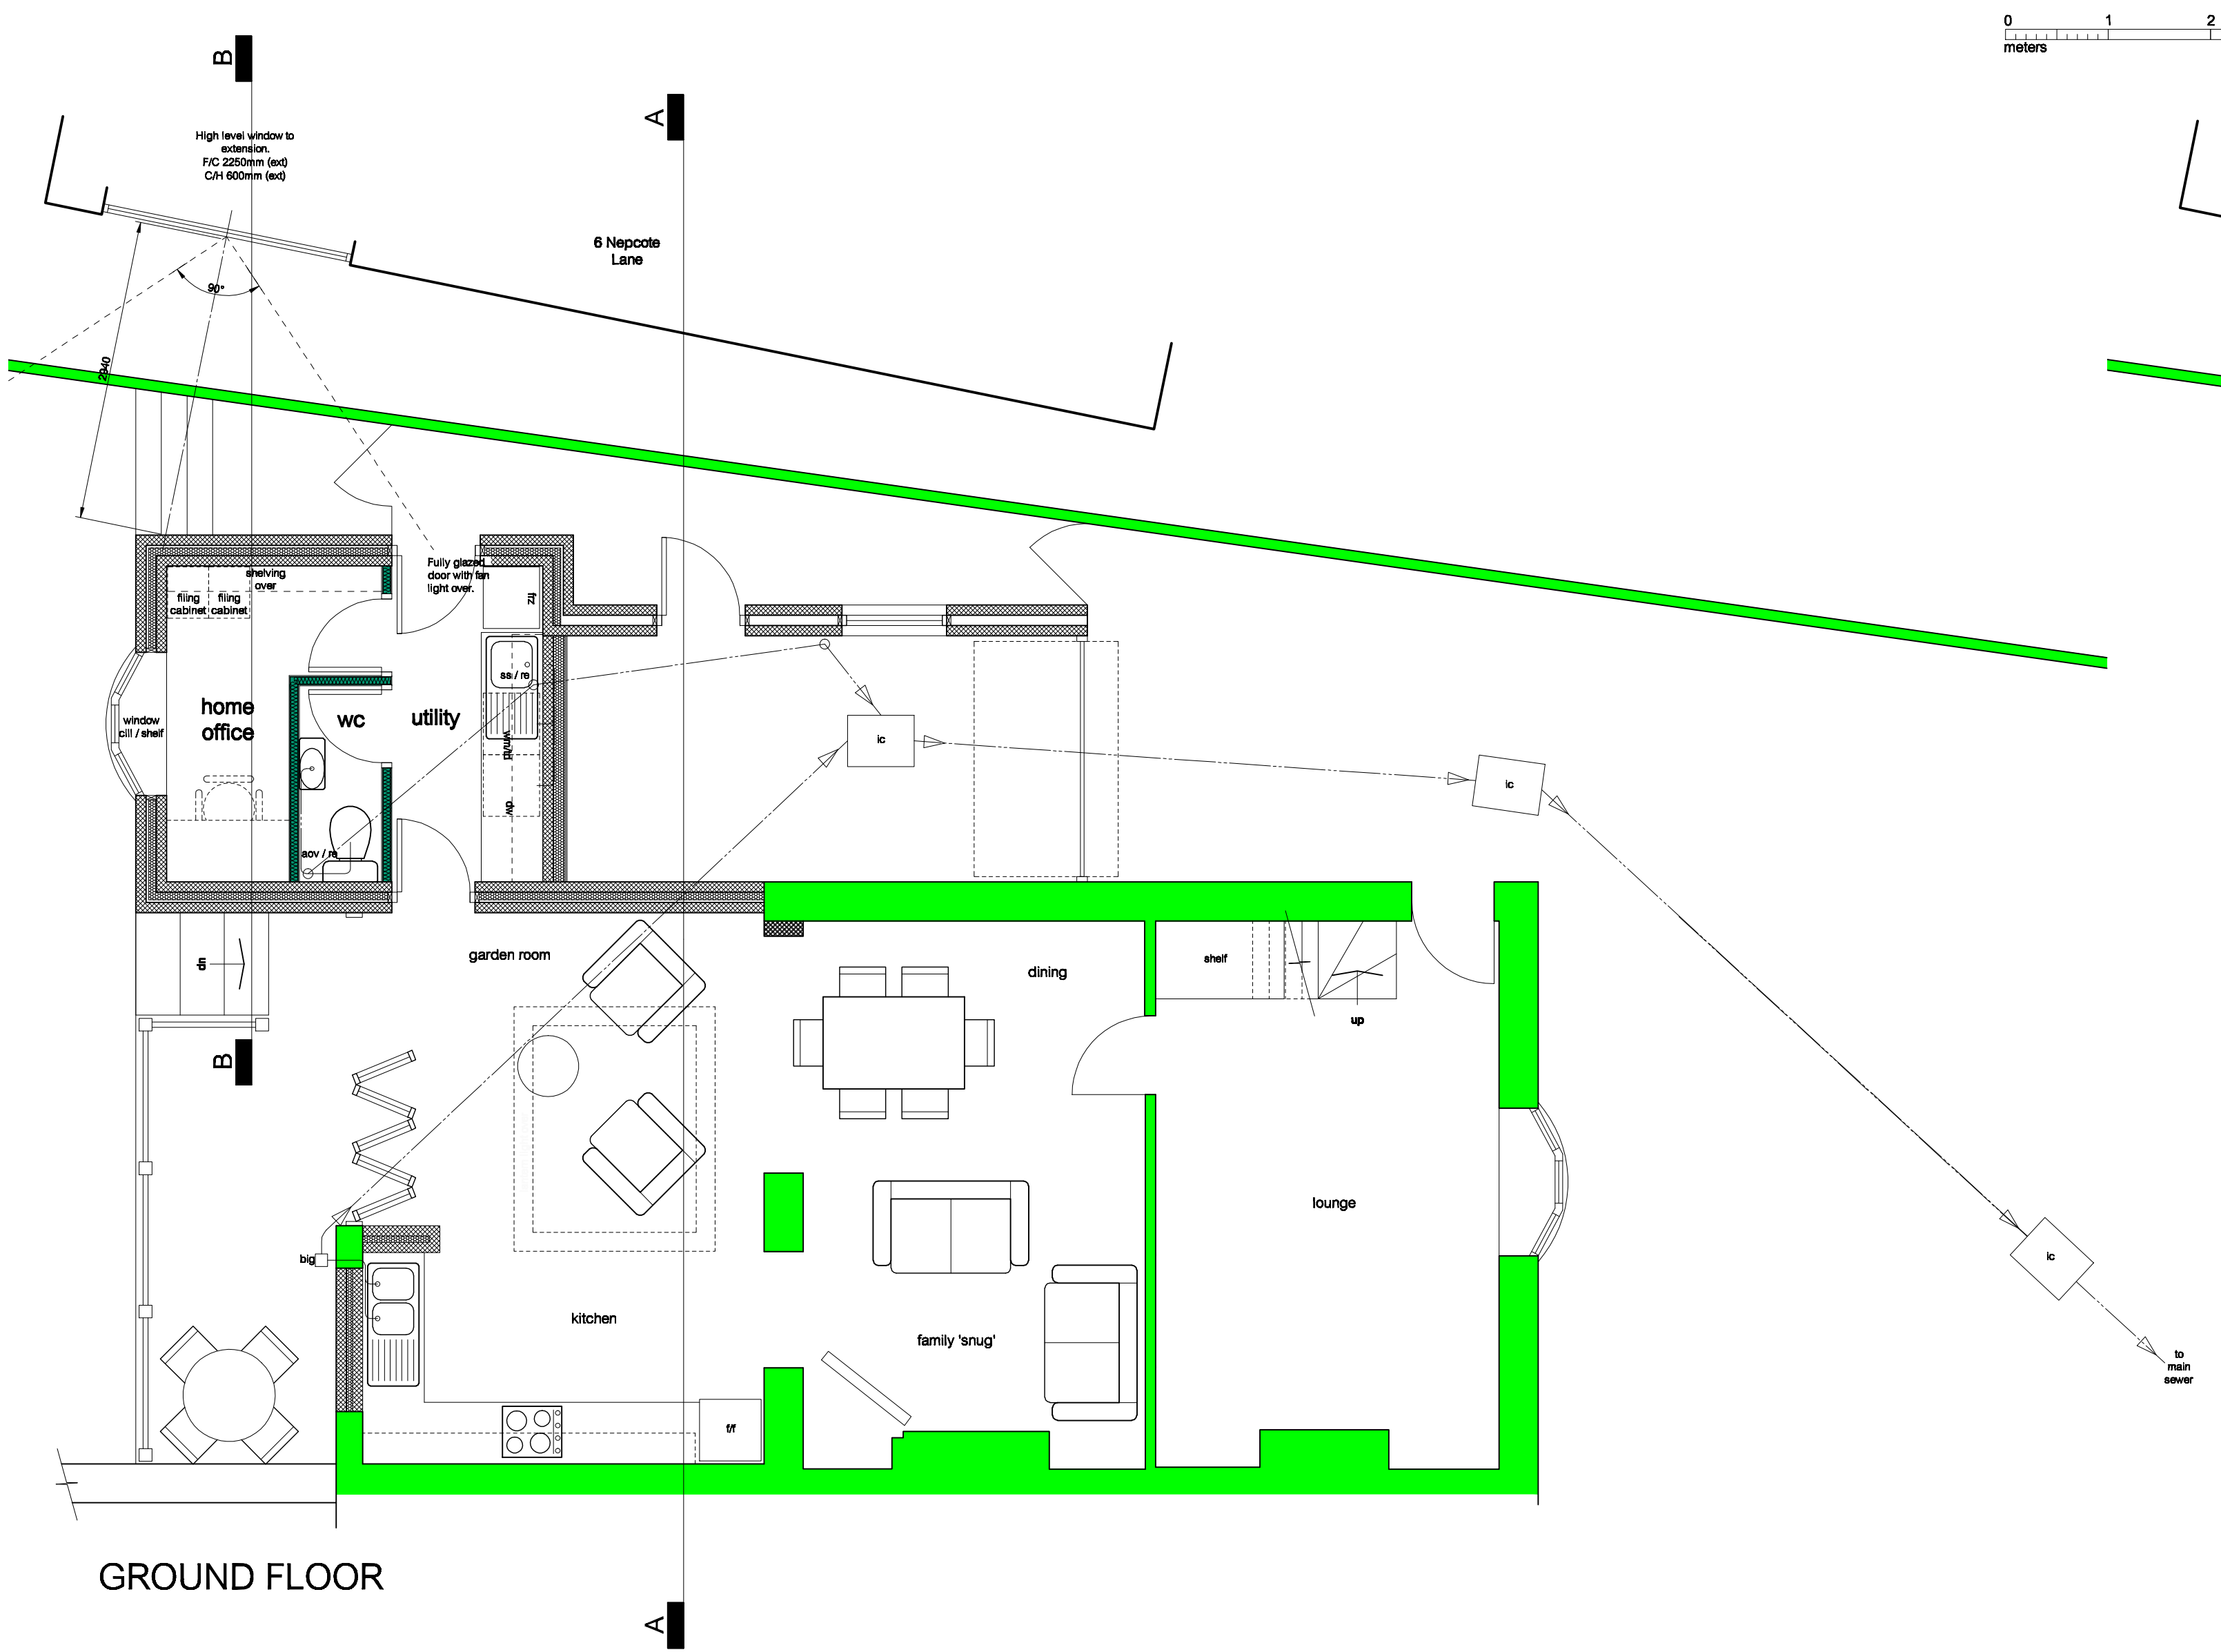


GROUND FLOOR

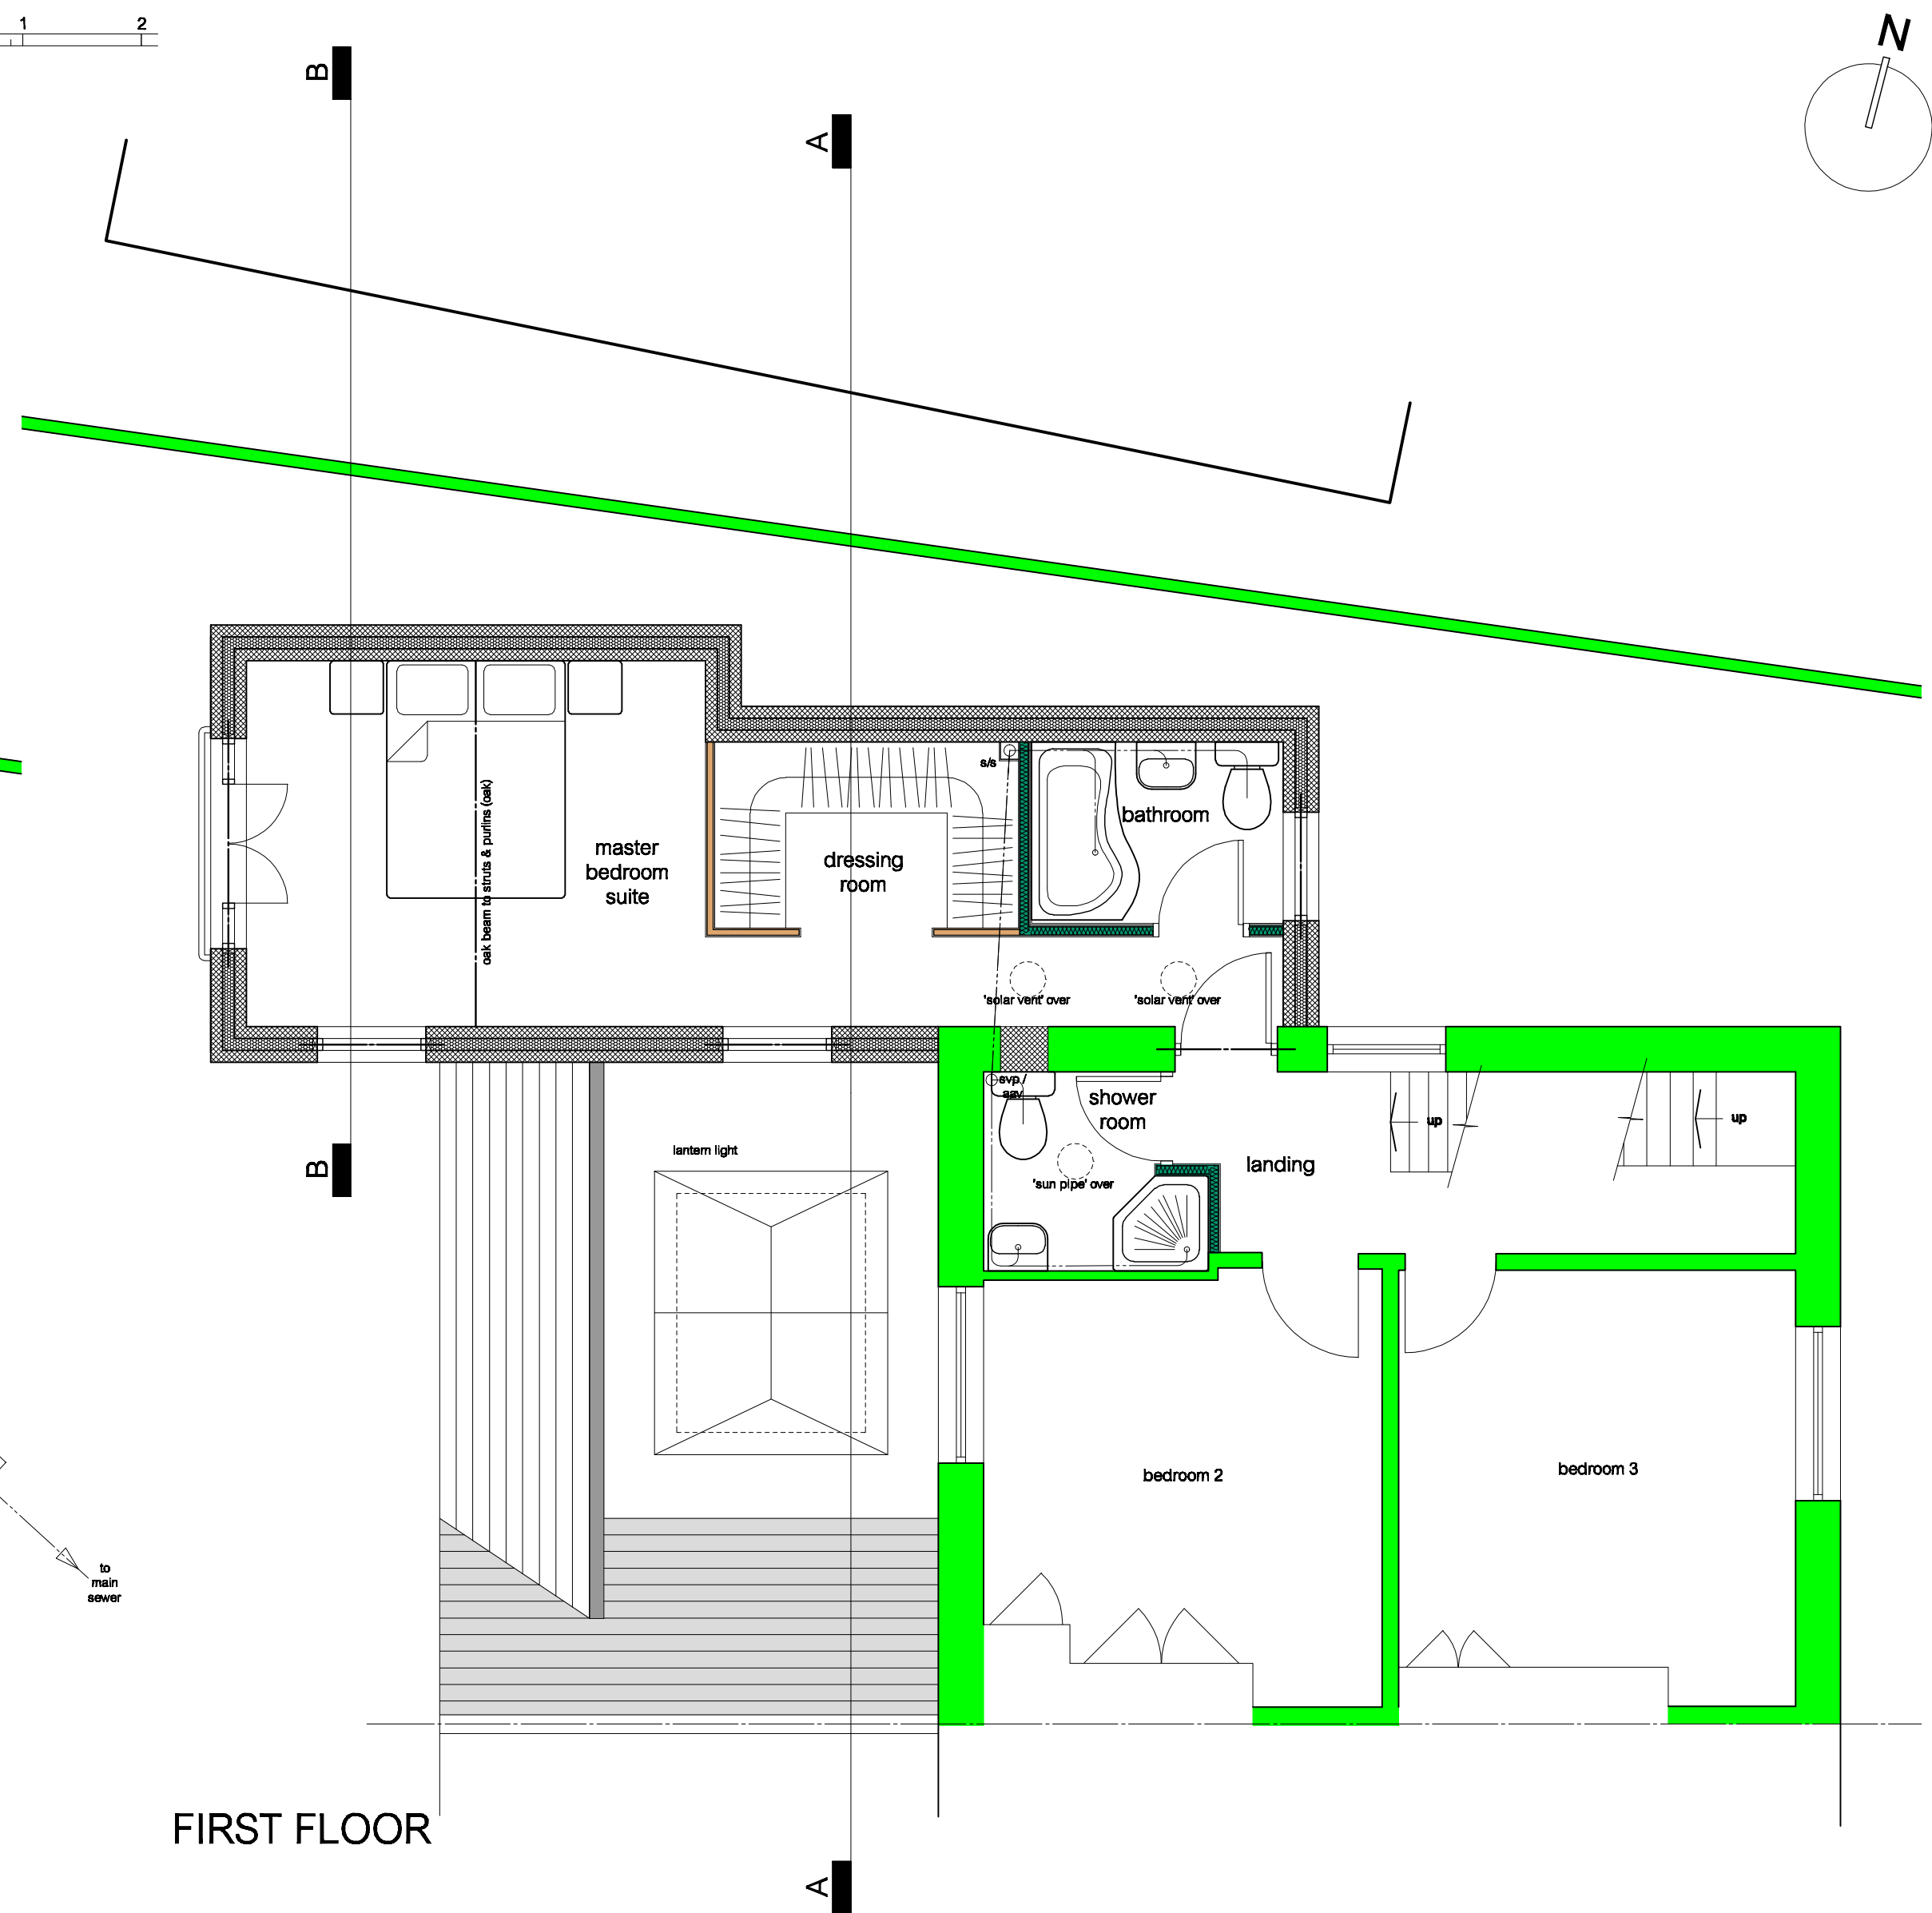


FIRST FLOOR

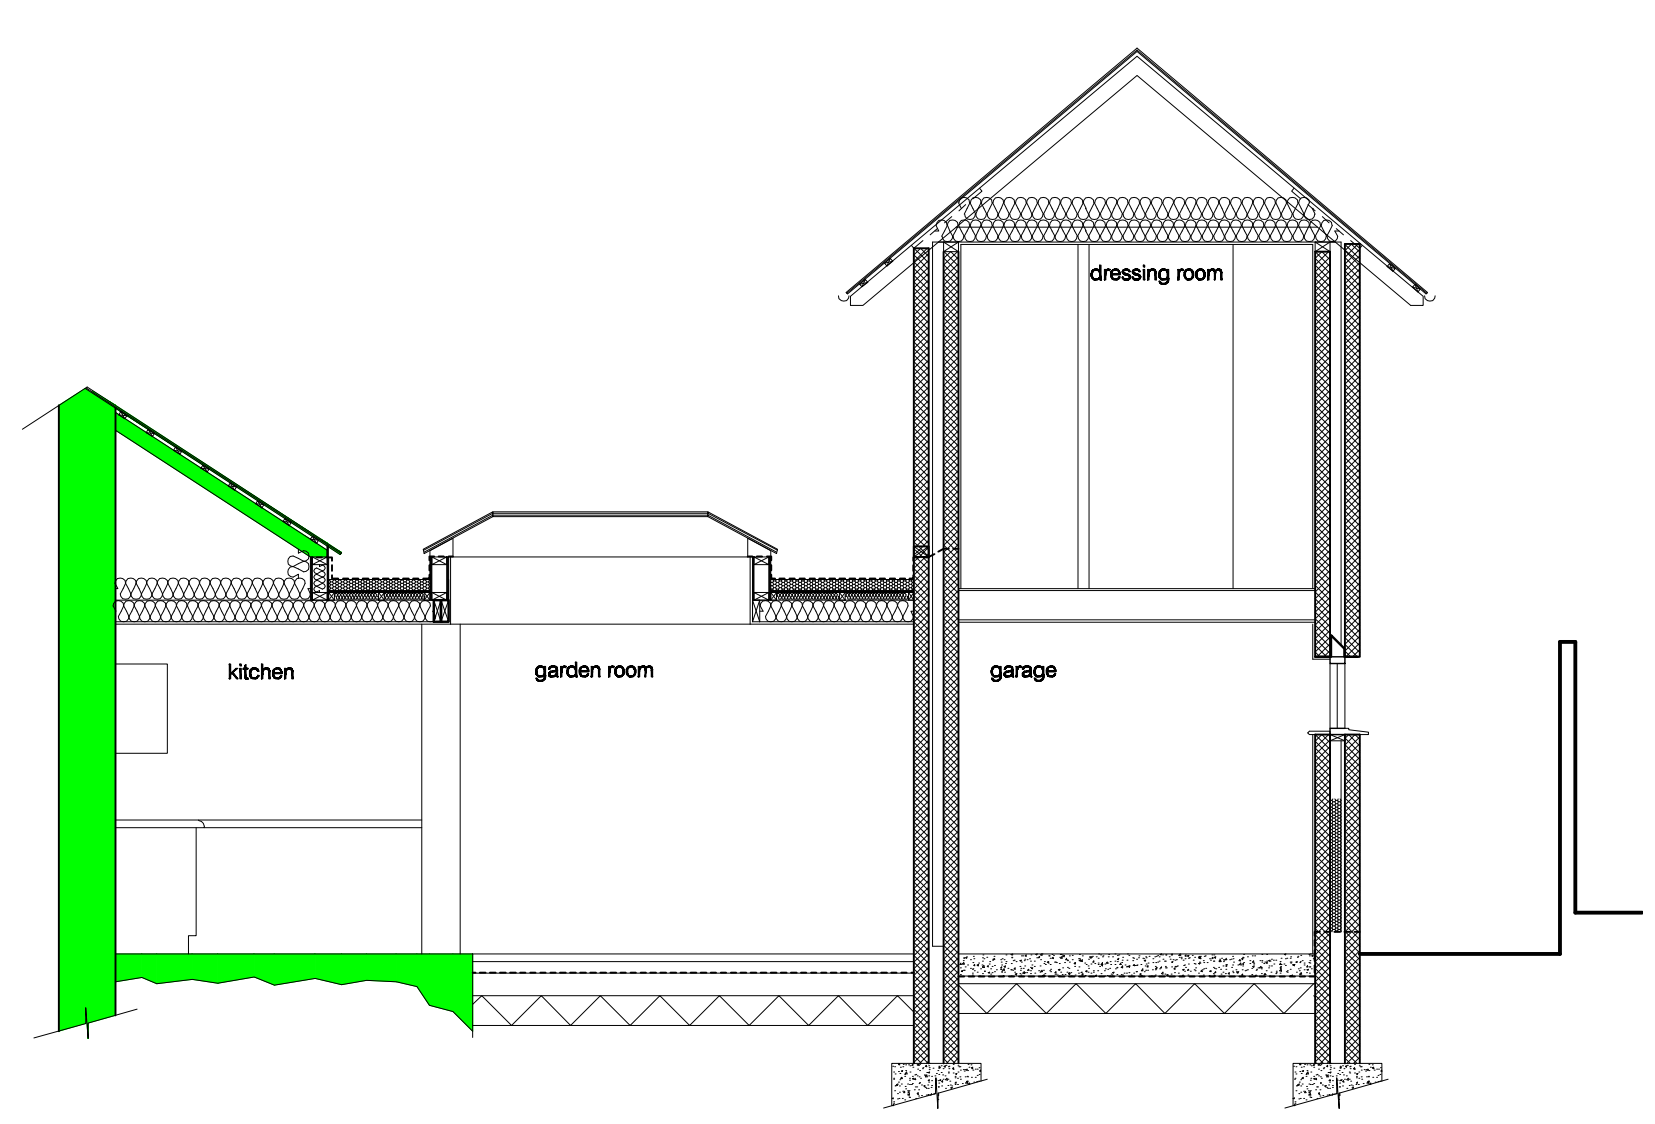

Section A-A

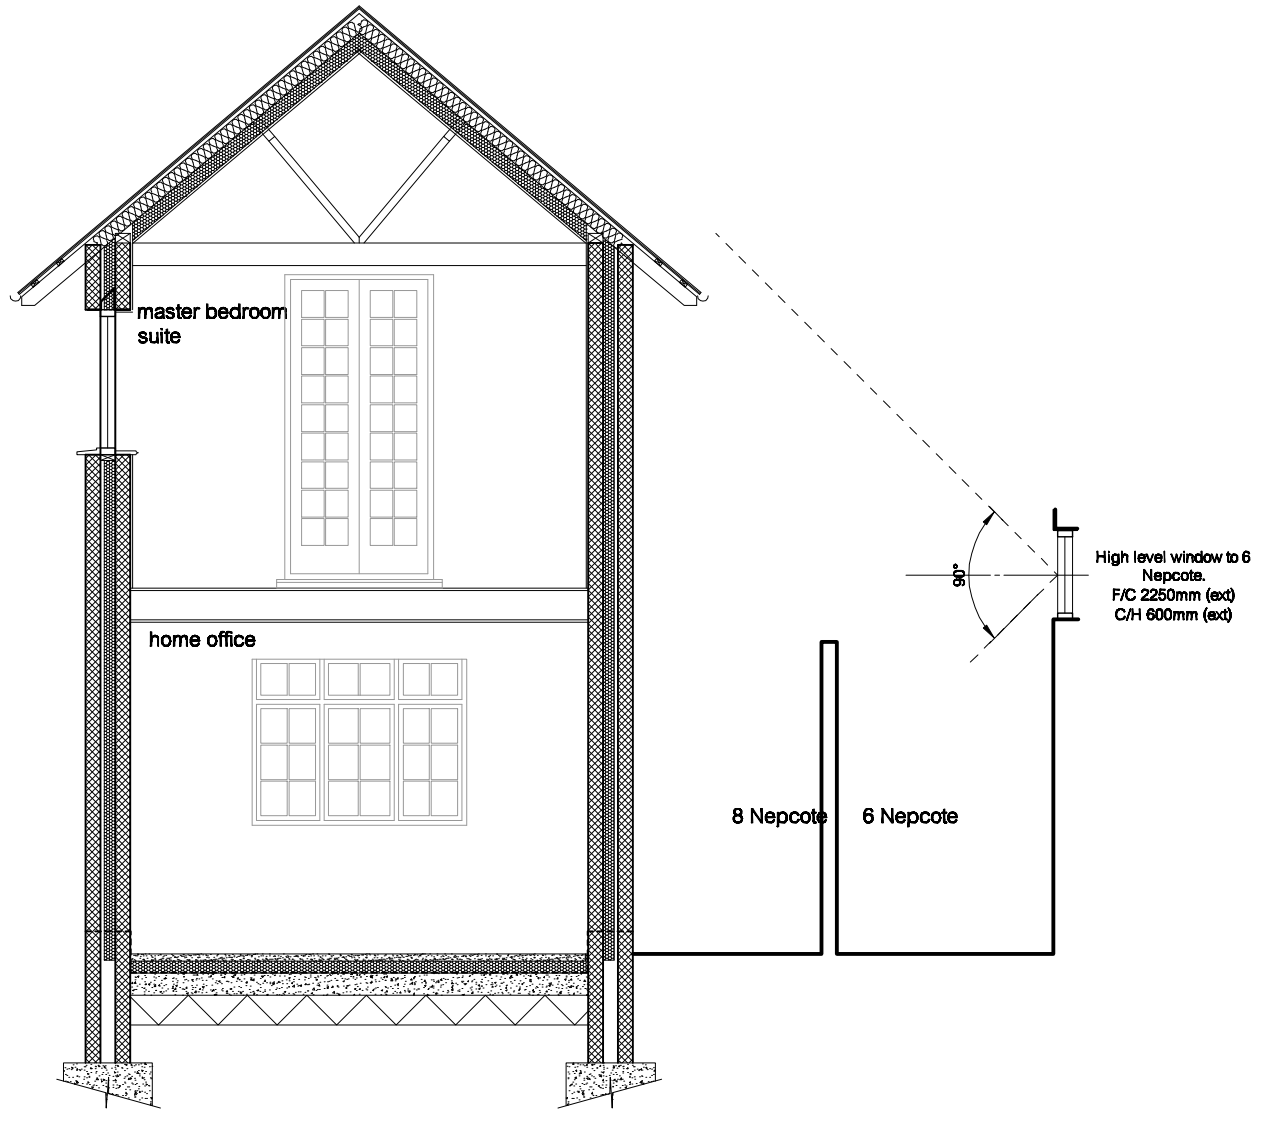

Section B-B

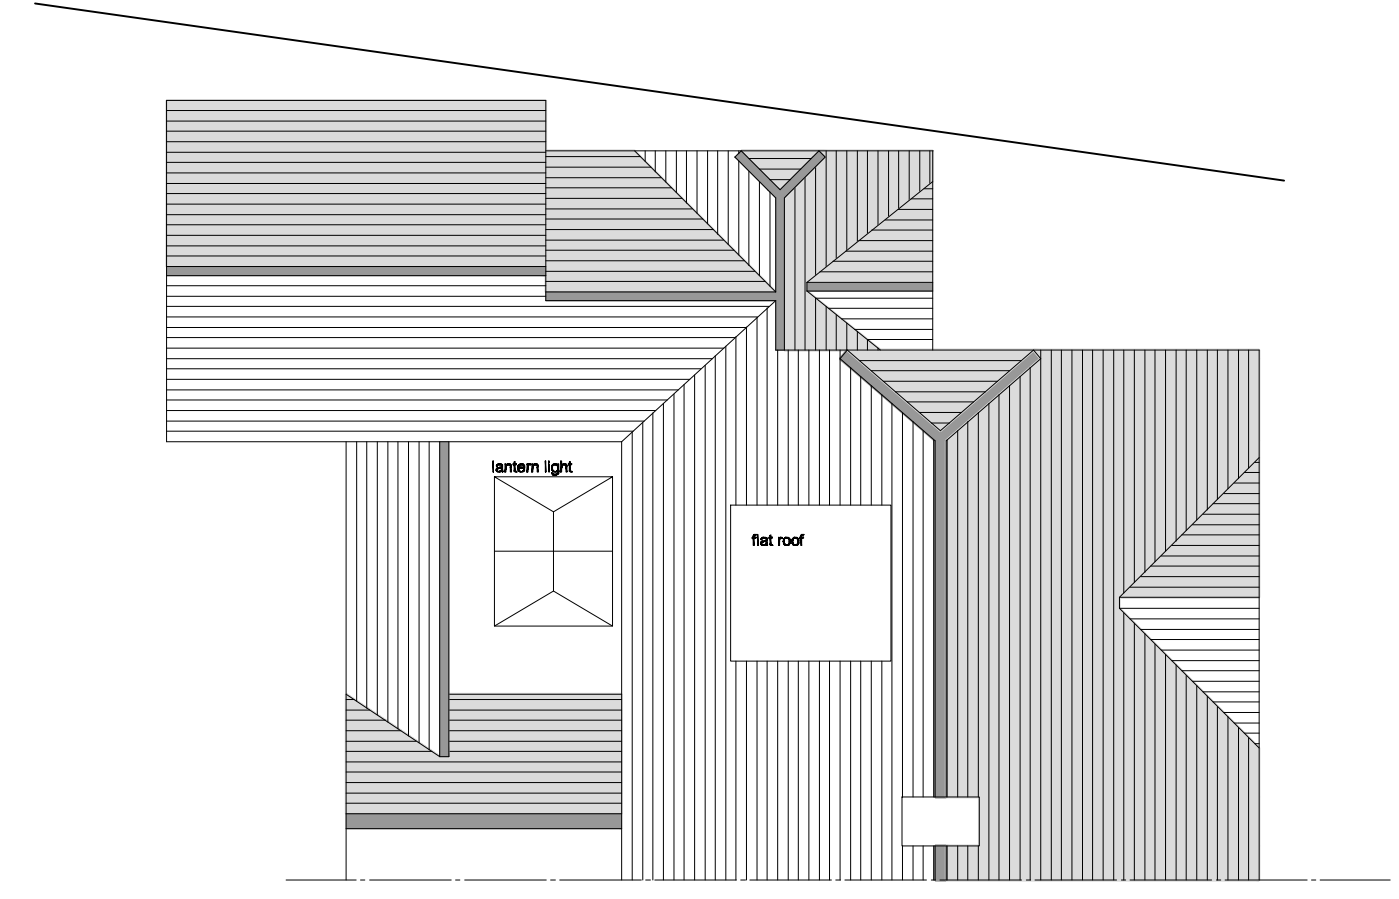

ROOF PLAN  
(1:100)

**PLANNING INFO:**

- use signed dimensions only
- no dimensions to be scaled from this drawing
- not to be used for construction

**STANDARD DIMENSIONS INFO:**

- use signed dimensions only
- no dimensions to be scaled from this drawing
- for Building Regulation Approval only, used for construction of clients own risk

**notes:**

rev date amendment

**key**

- existing structure
- new blockwork
- new cavity wall
- 100mm timber stud wall
- 75mm timber stud wall
- 50mm timber stud wall
- 100mm timber stud wall with sound insulation
- 75mm timber stud wall with sound insulation
- 50mm timber stud wall with sound insulation

**DESIGNS FOR LIVING!**  
architecture for the home

89 poplar avenue nova b23 8xt  
ppb.arch@gmail.com 07969 100840

**Proposed Plans & Sections**

project  
NEPCOTE (NE)

scale  
1:50 @ A1

date  
Sept, '11

drawn  
rib

location  
8 Nepcote, Finton. BN14 0SD

client  
Mr M. Adams

issue  
PLANING APPROVAL

drawing no.  
**NE.002**

rev.  
-

Copyright © 2011 designs for living. All rights reserved.