


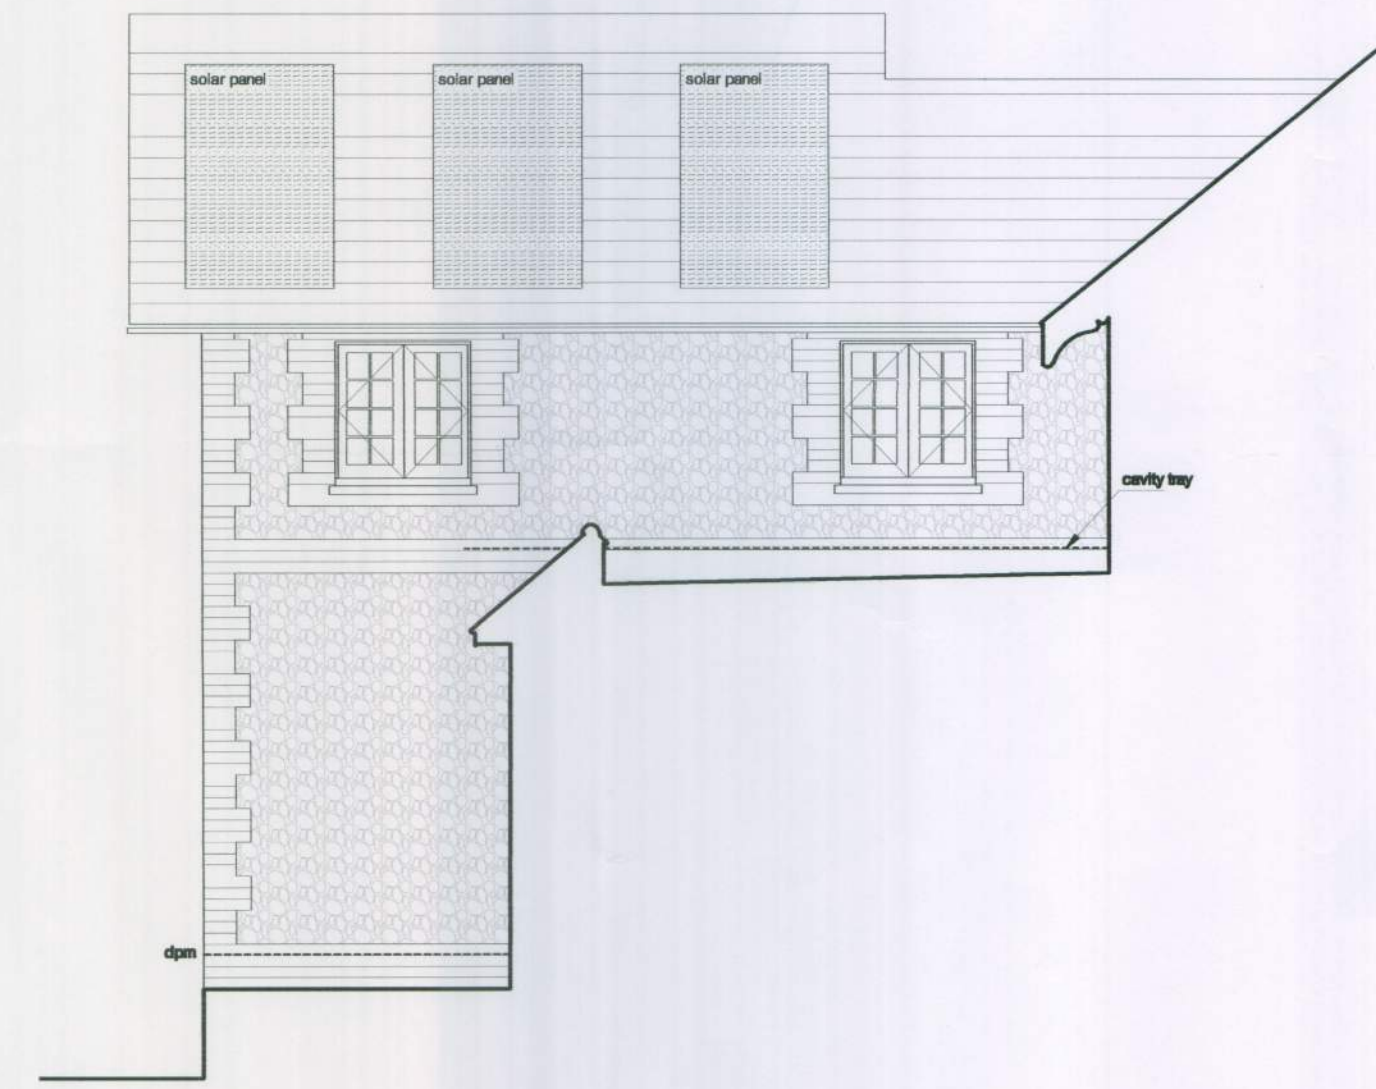


NORTH ELEVATION



SOUTH ELEVATION



EAST ELEVATION

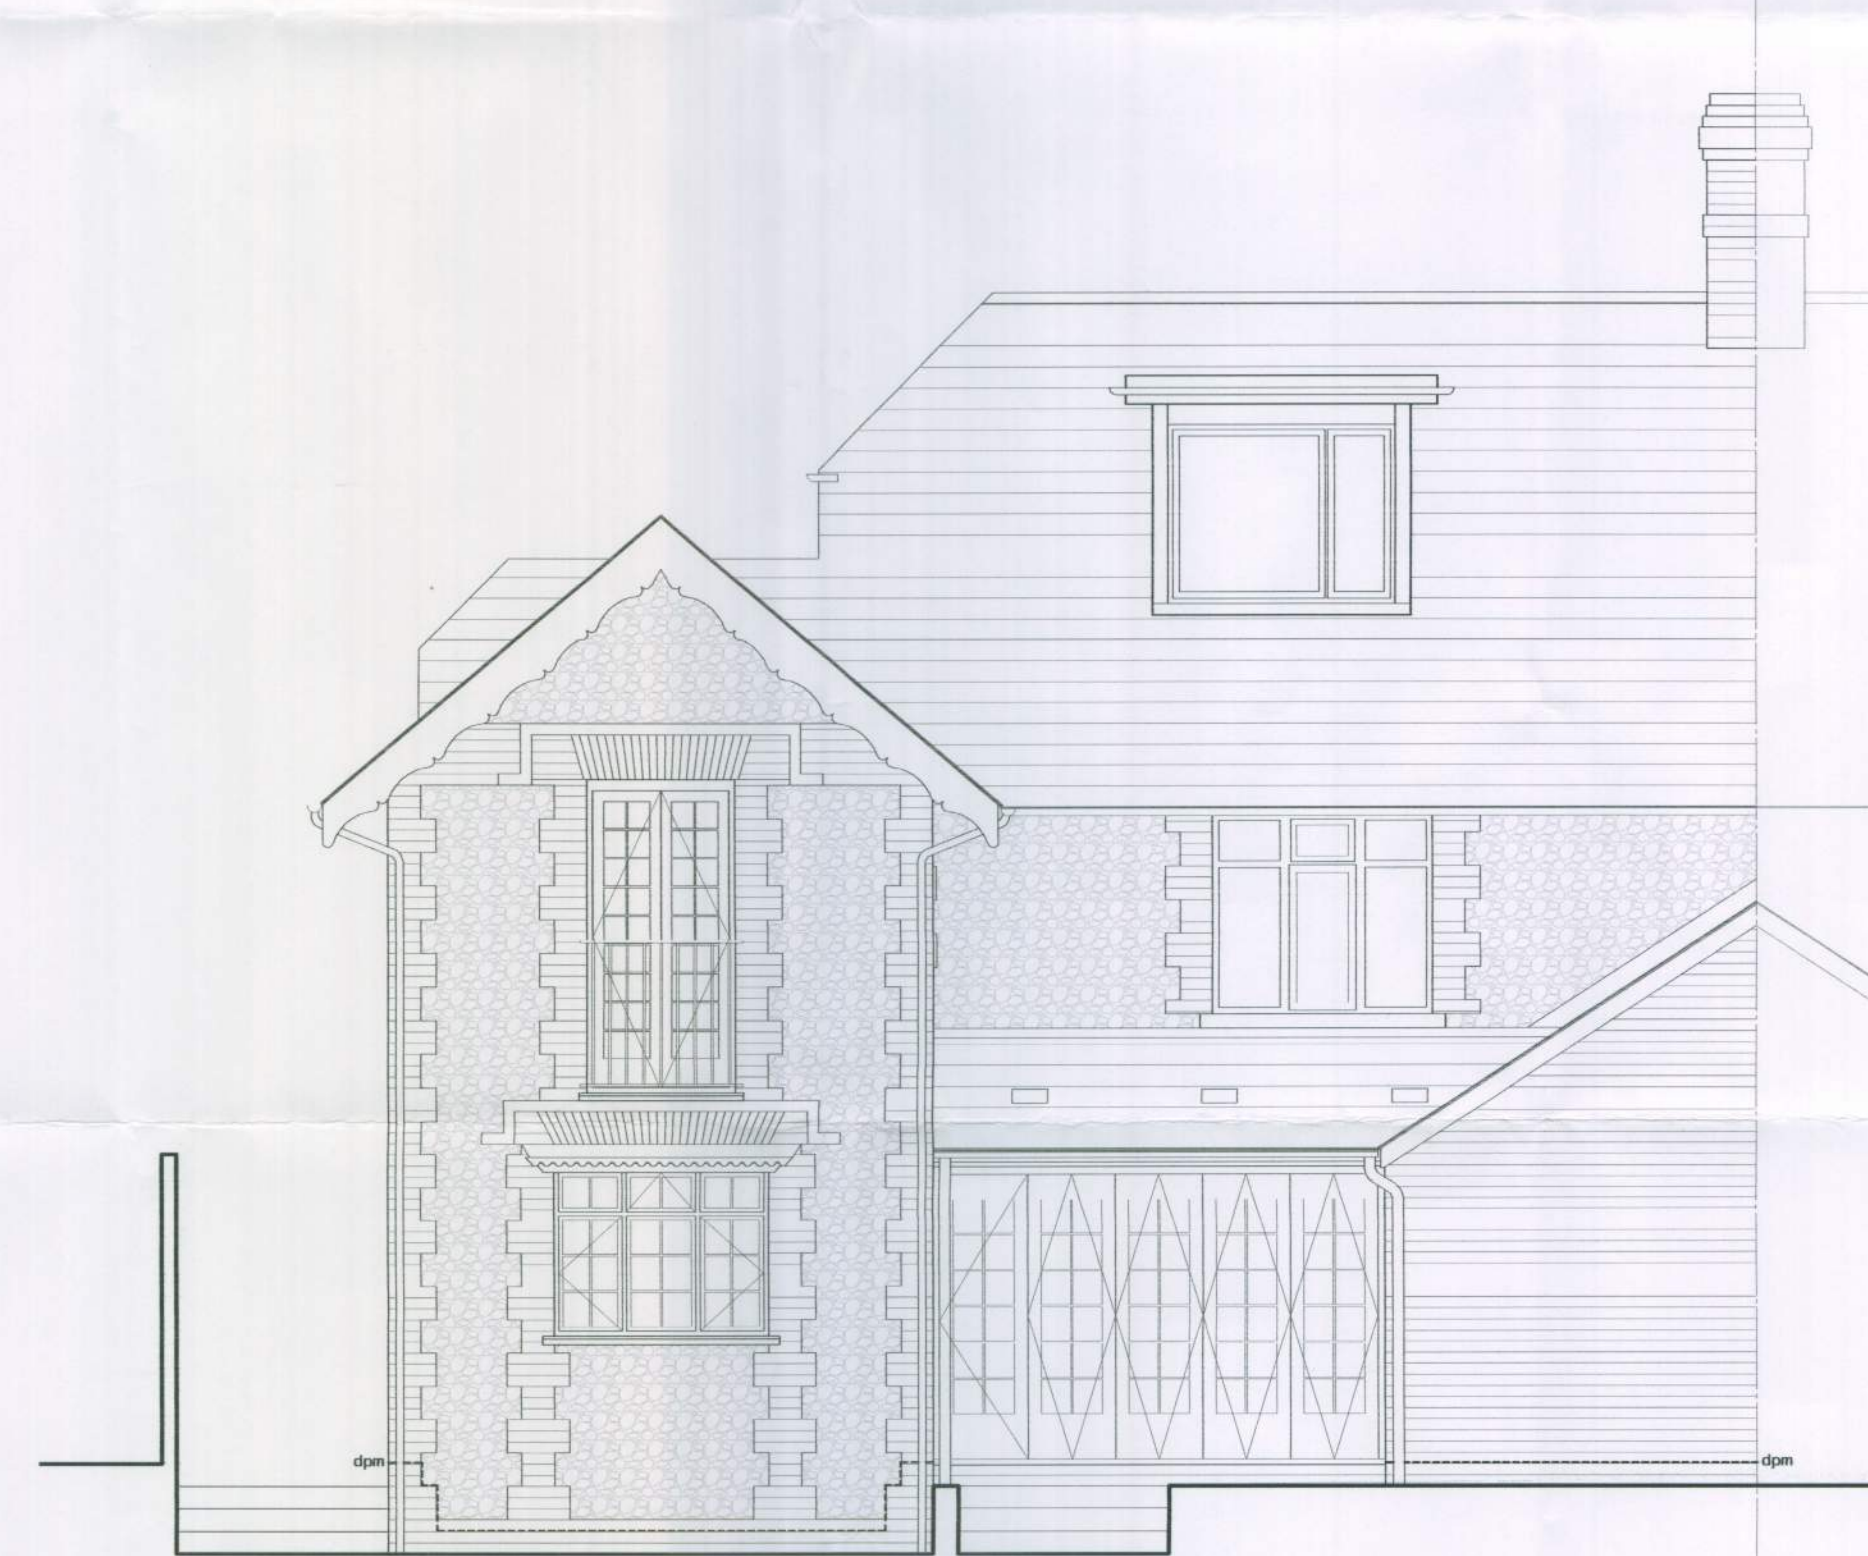

WEST ELEVATION



PLANNING NOTE:
- use figure dimensions only
- no dimensions to be scaled from this drawing
- not to be used for construction

PLANNING CONSULTATION NOTE:
- use figure dimensions only
- no dimensions to be scaled from this drawing
- for building regulations approval only, used for construction of clients own risk

notes:

Rev 001 11
C:\projects\NE003\NE003.dwg
25.11.11

rev	date	amendment

key

DESIGNS FOR LIVING!
architecture for the home

80 RIVERSIDE AVENUE, NEW, SWS, SW1
TEL: 07730 000000 EMAIL: info@dfh.co.uk 07989 100948

Title Proposed Elevations			
Project NEPOOTE (NE)			
Scale 1:50 @ A1	Date Nov, '11	Drawn nb	Rev.
Location 8 Nepoote, Finton, BN14 0SD			
Client Mr M. Adams	Issue BUILDING REGULATIONS APPROVAL		
Drawing no. NE.003	Rev. 001		Rev.