


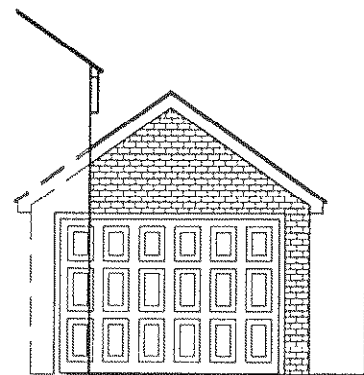


proposed front (W)
elevation




proposed side (S)
elevation



proposed rear (E)
elevation

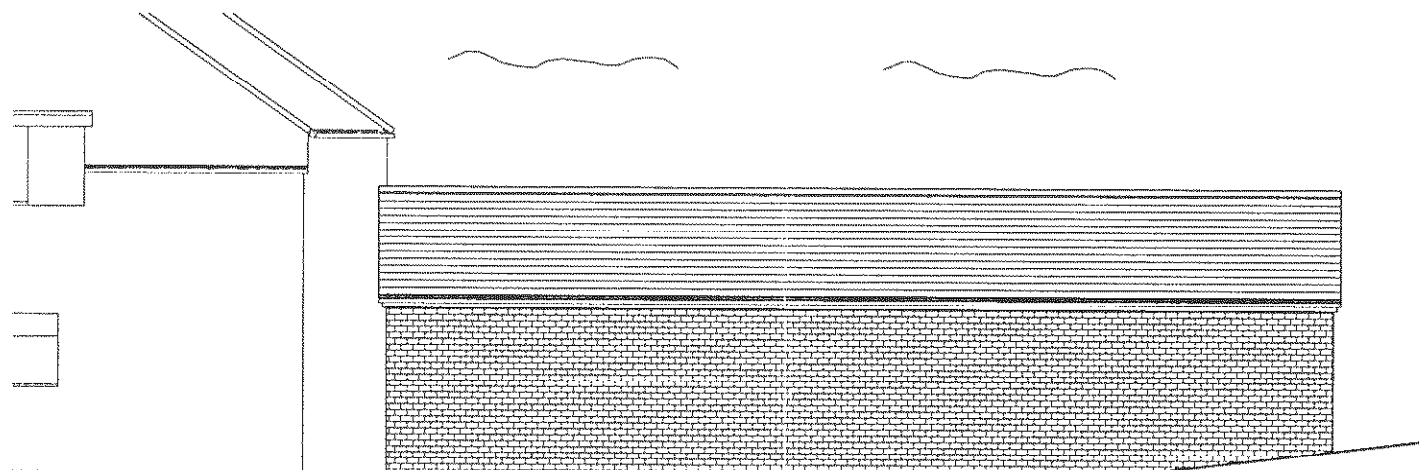

proposed side (N)
elevation

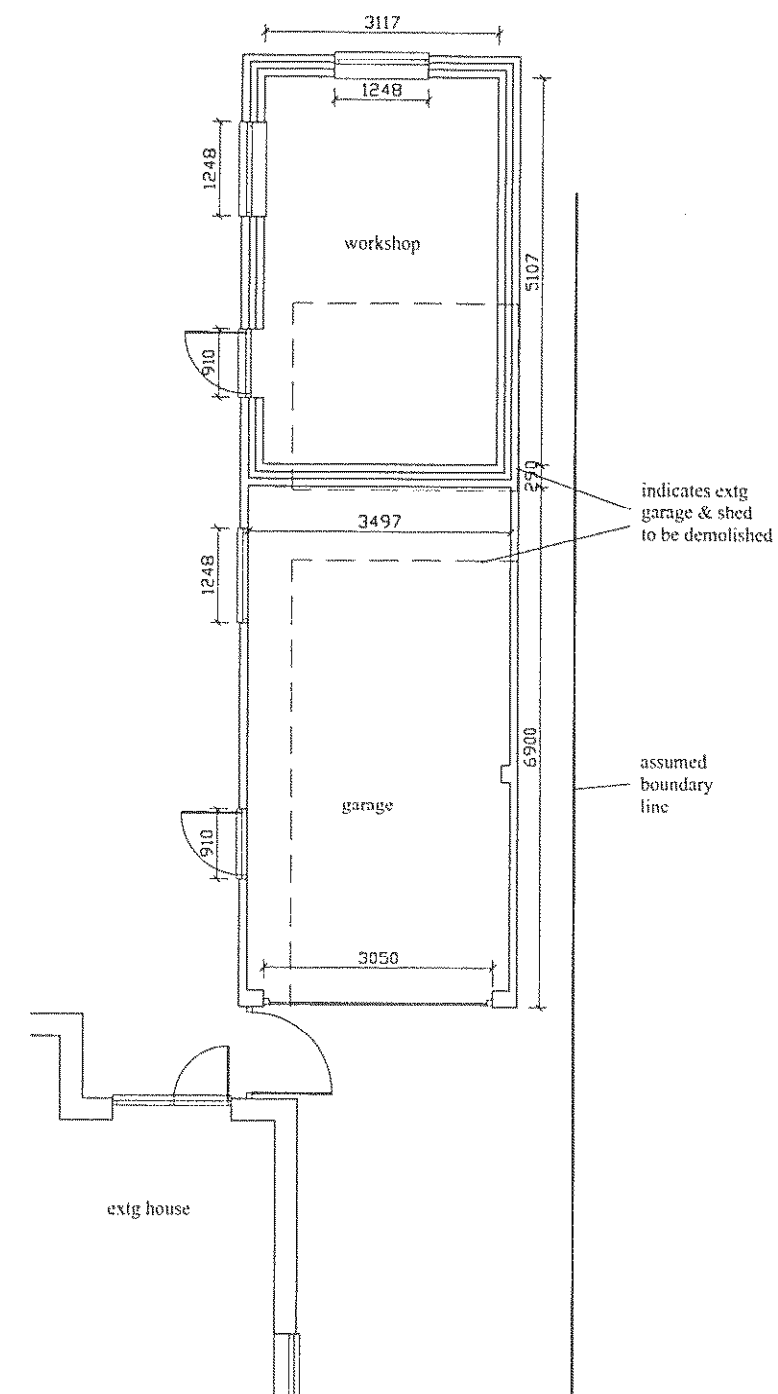

proposed floor plan

Client:

Mr J Wilkins
43 Cross Lanc
Findon

Proposed work:

Replacement detached
garage

Drg. title:

Proposed plan &
elevations

Drg. no:

WILKINS 02

Scale:

1:100 @ A3

Rev:

Drawn:

24.06.10

Marlborough Designs (Sx) Ltd

11 Marlborough Road
Goring-by-Sea
Worthing
West Sussex
BN12 4EY

Tel: 01903 242302
Mob: 07808 763436
Email: mdsLtd@ntlworld.com