




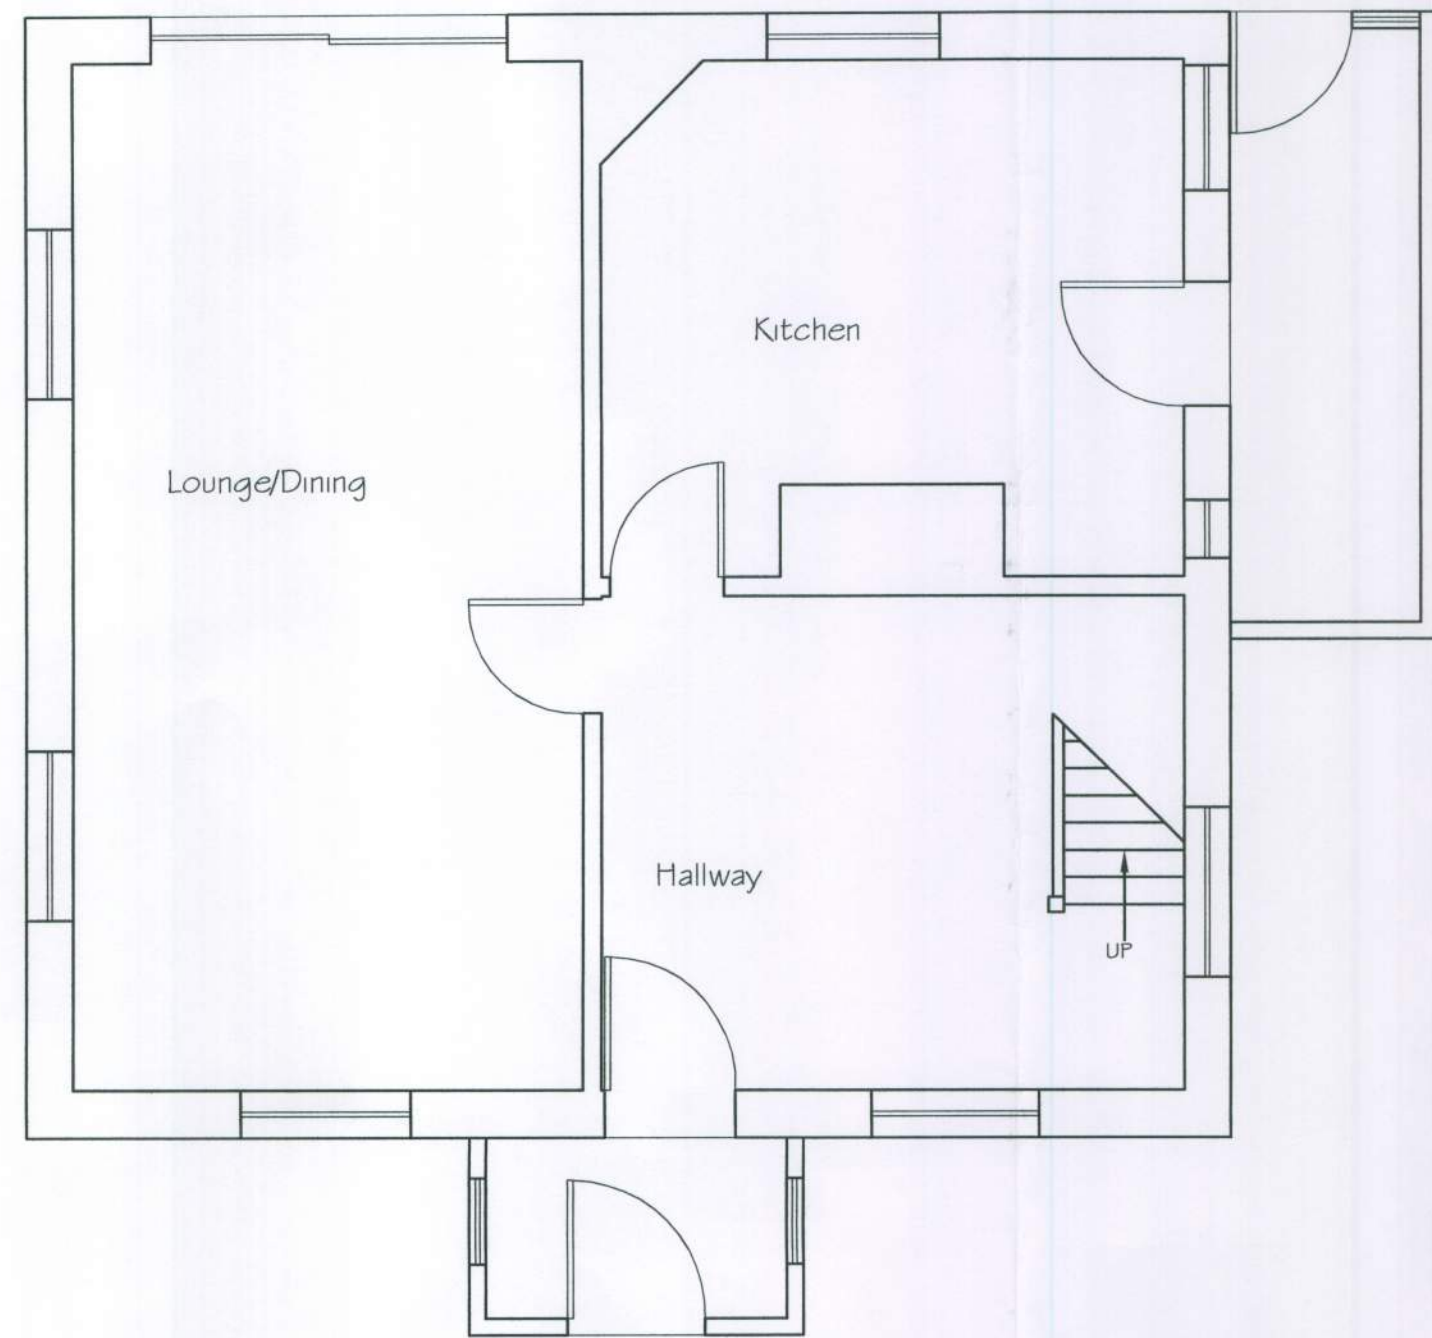


Existing Ground Floor Plan

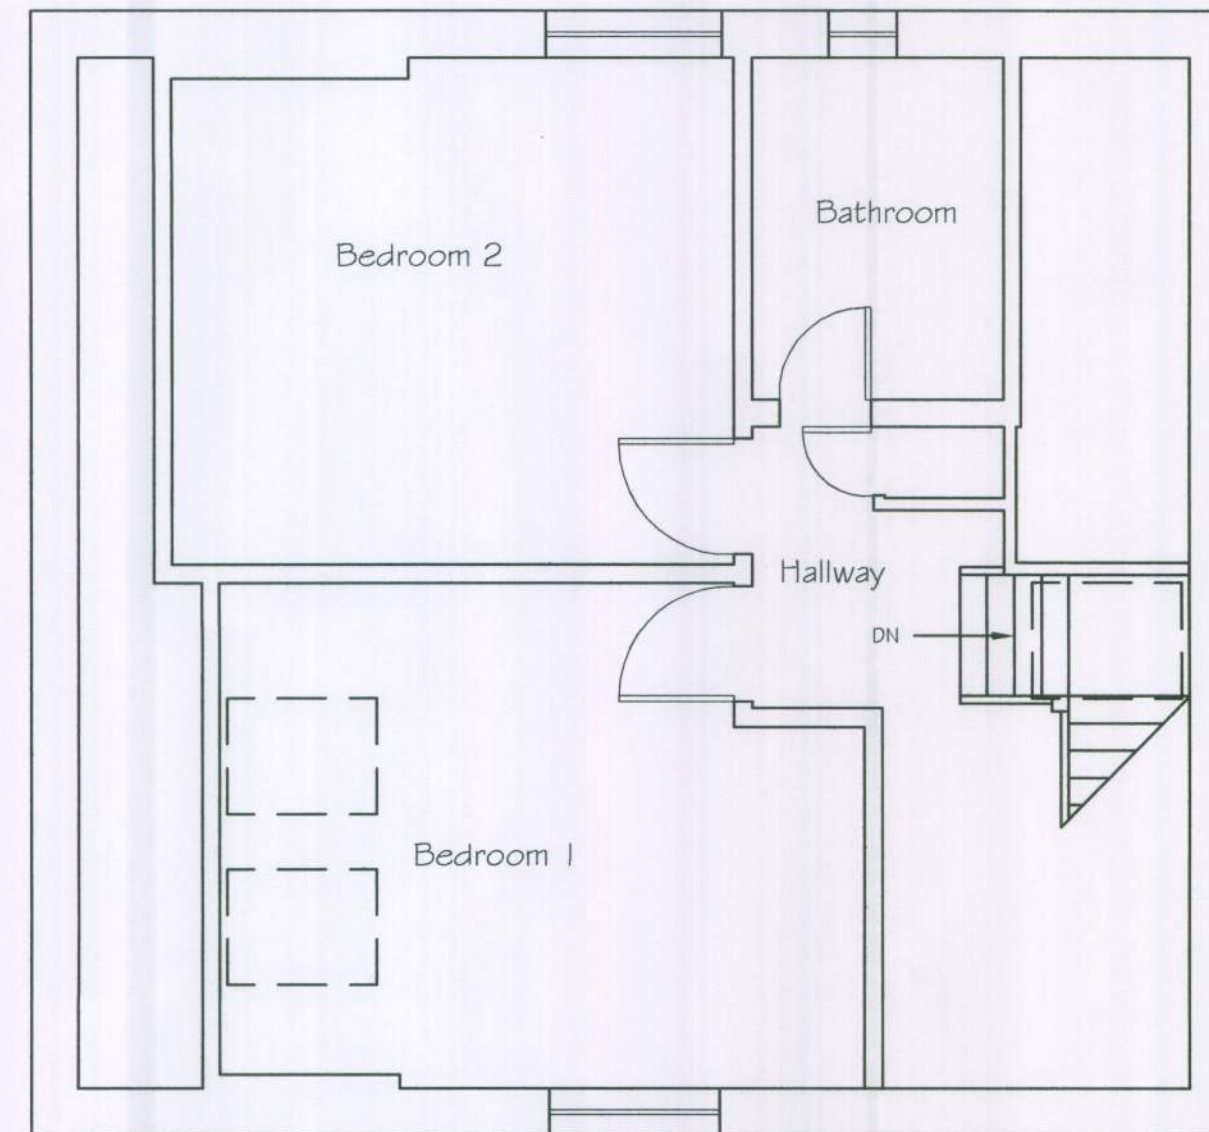

Existing First Floor Plan

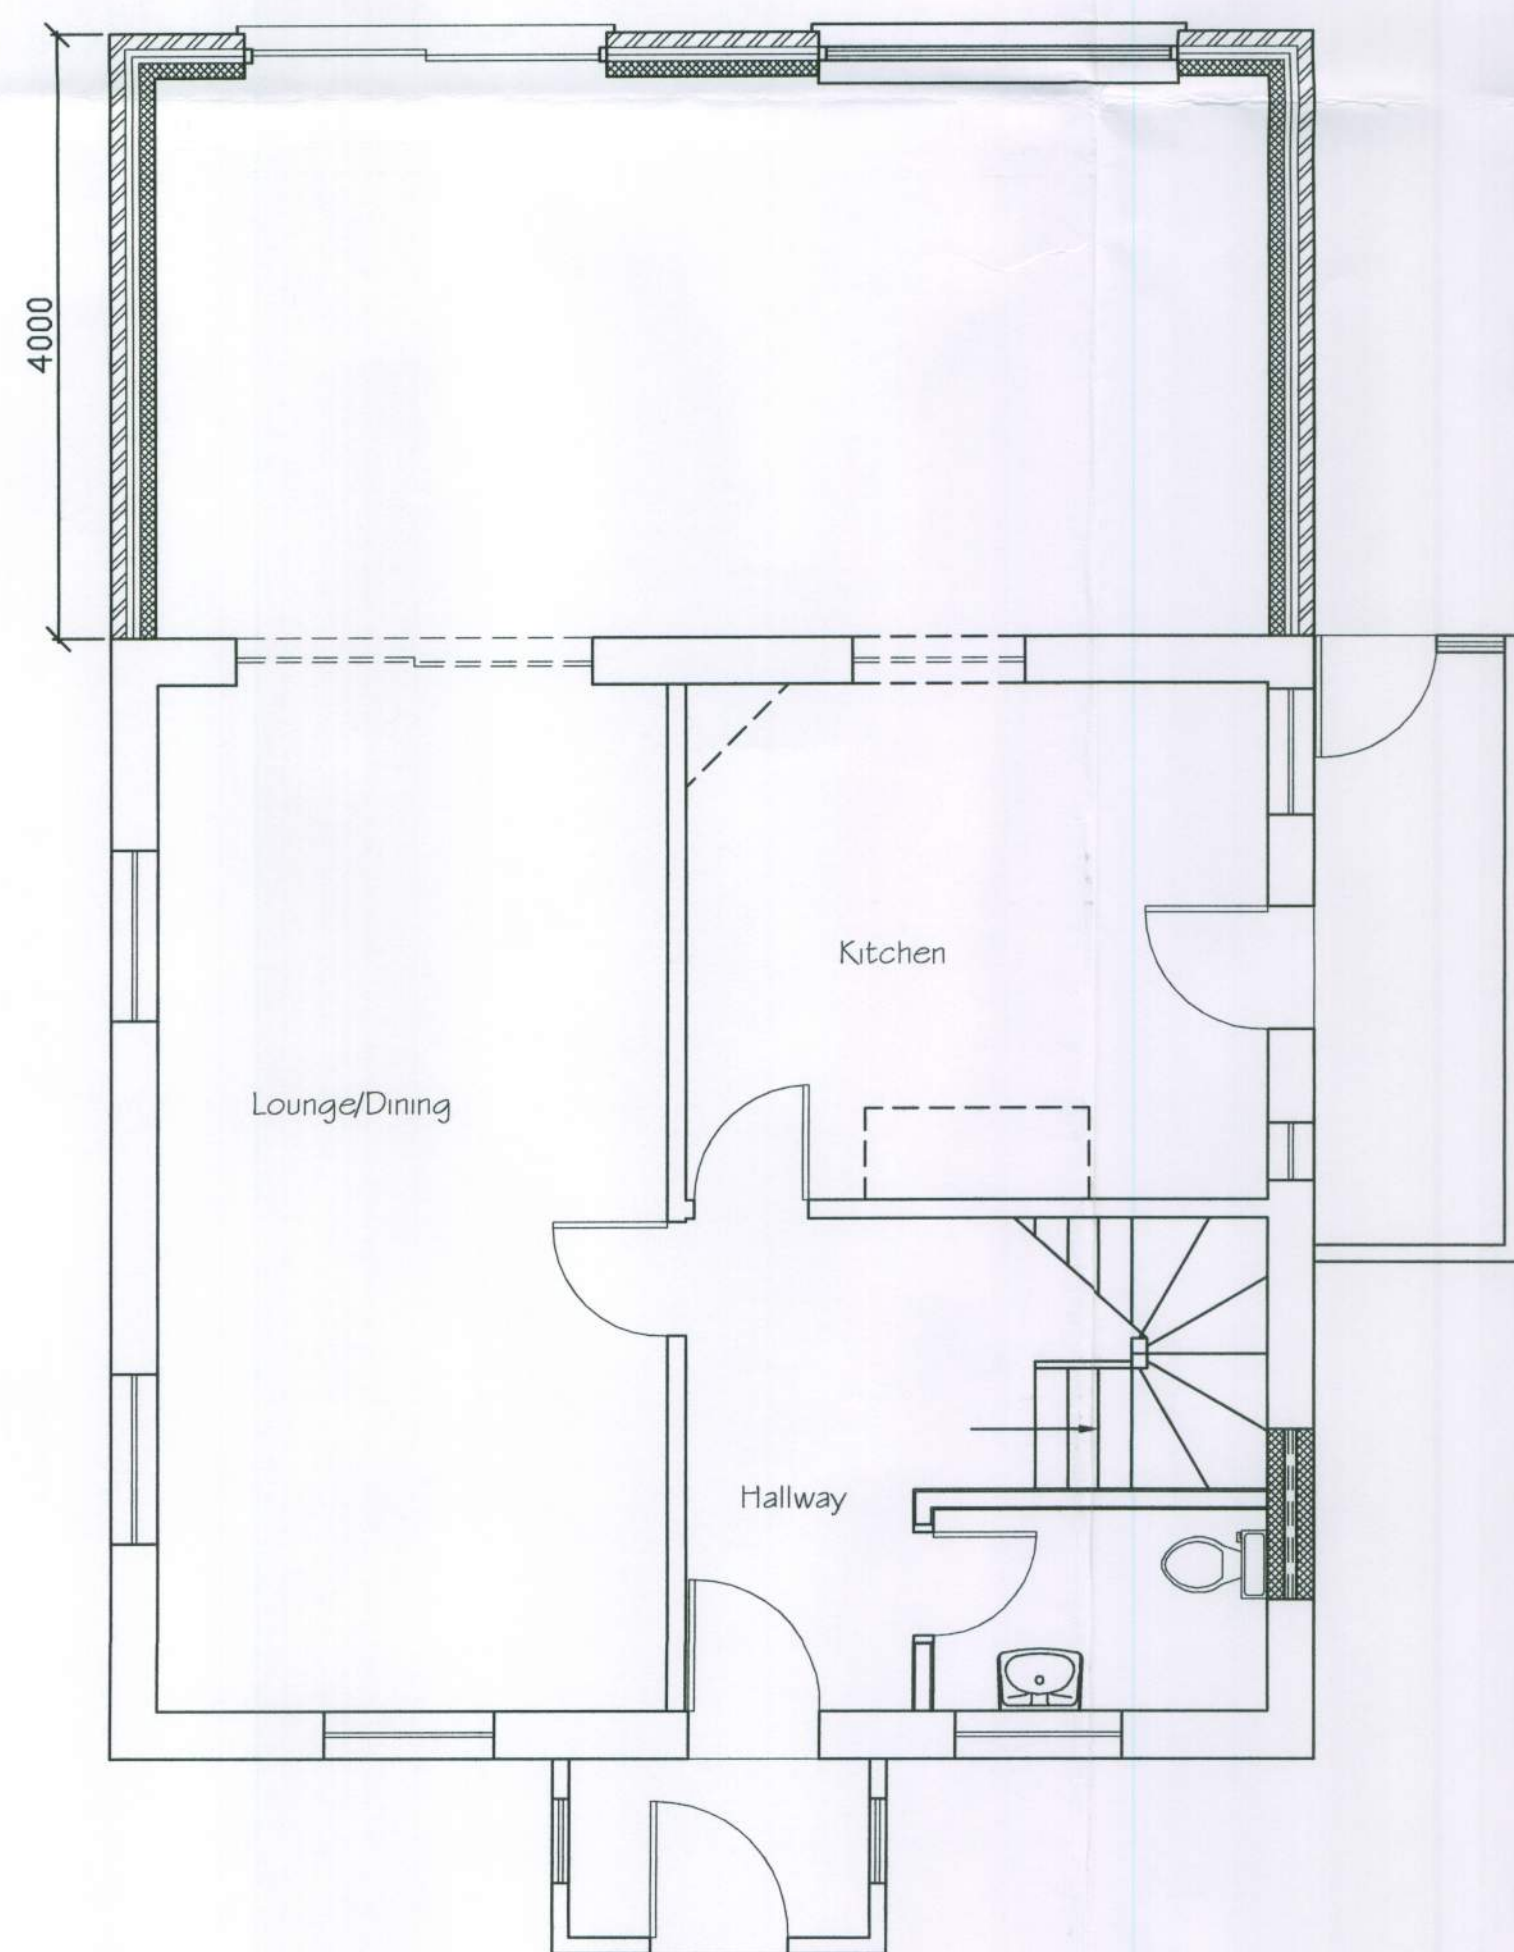

Proposed Ground Floor Plan

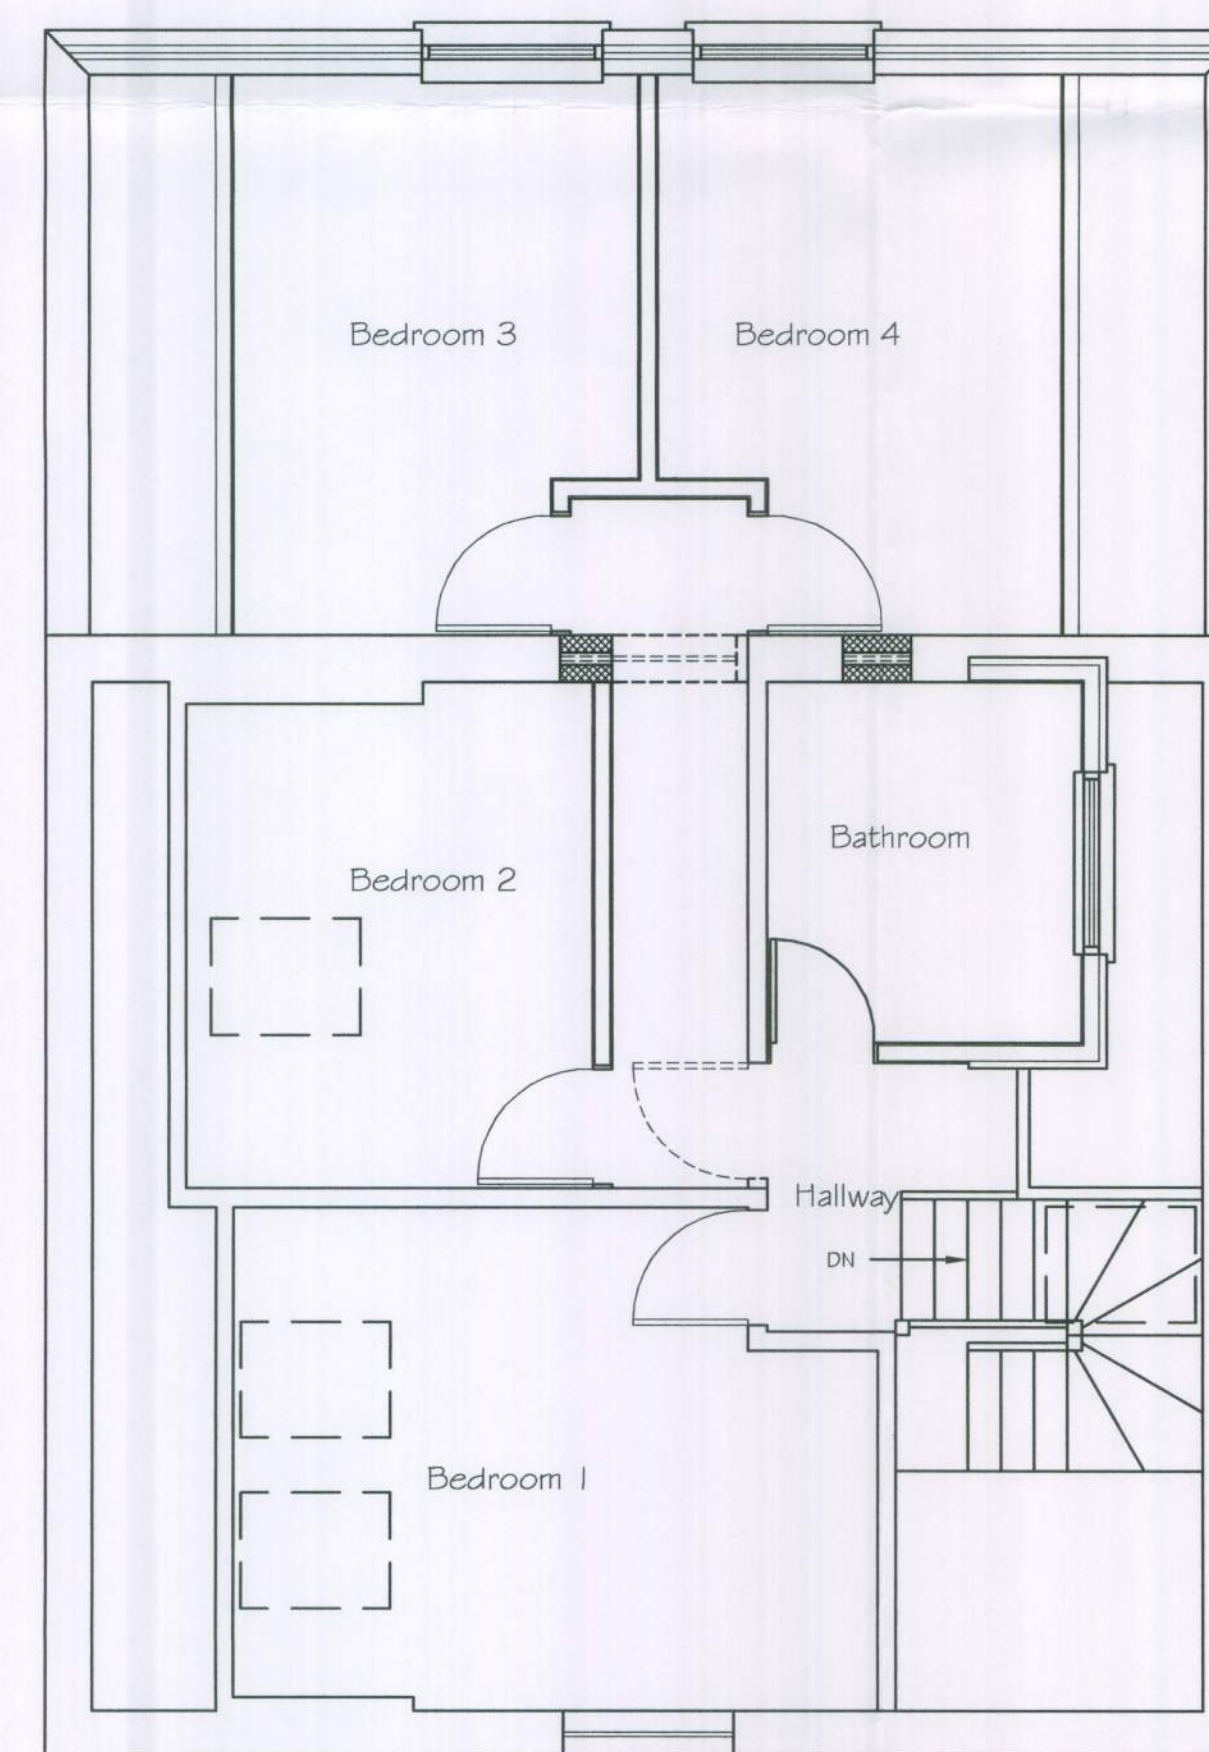

Proposed First Floor Plan

Tony Rogers Building Consultant		
Address: 40 Dawn Crescent, Upper Beeding, West Sussex, BN44 3WH		
Telephone: 01903 815225 Mobile: 07803 500364		
Rev.	Date:	Revision Description:
Client: Mr B Pearson		
Address: Glenthorne Findon Road Findon West Sussex		
Project: Proposed rear extension and side dormer		
Scale: 1:50 1:100		
Date: October 2010		
Drawing No: 10/ 612/ 03		
Drawn By: AWR	Revision:	