




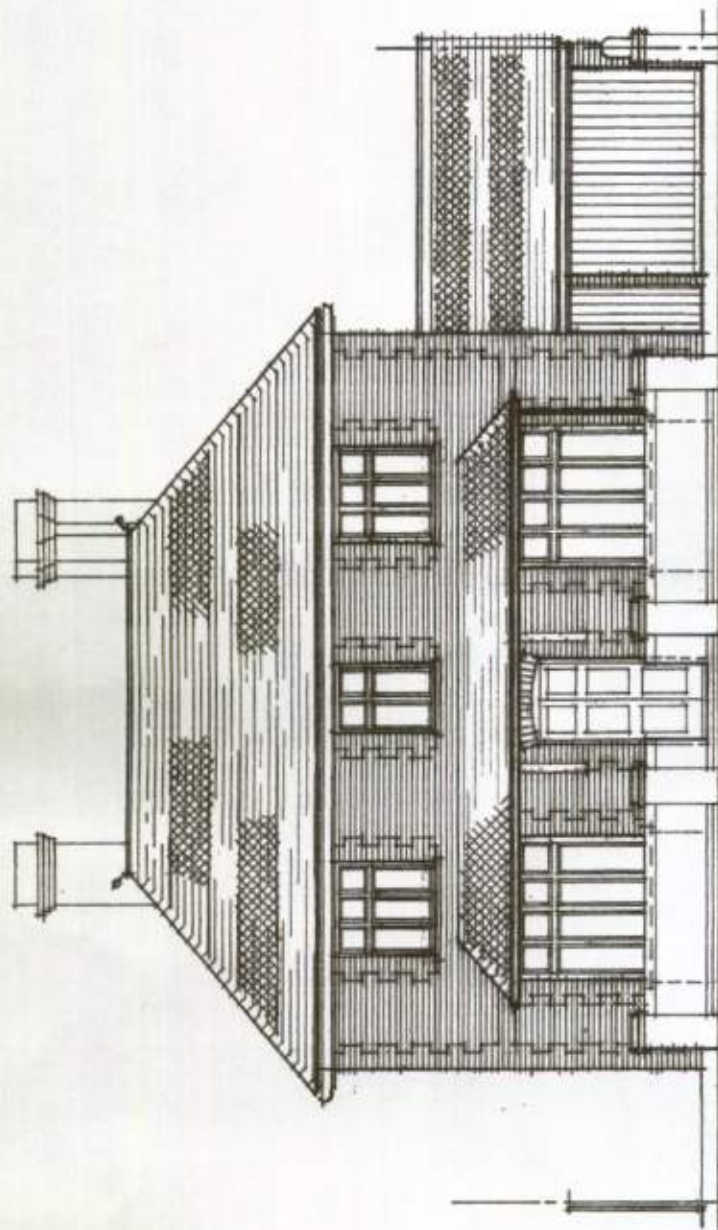


front elevation - east

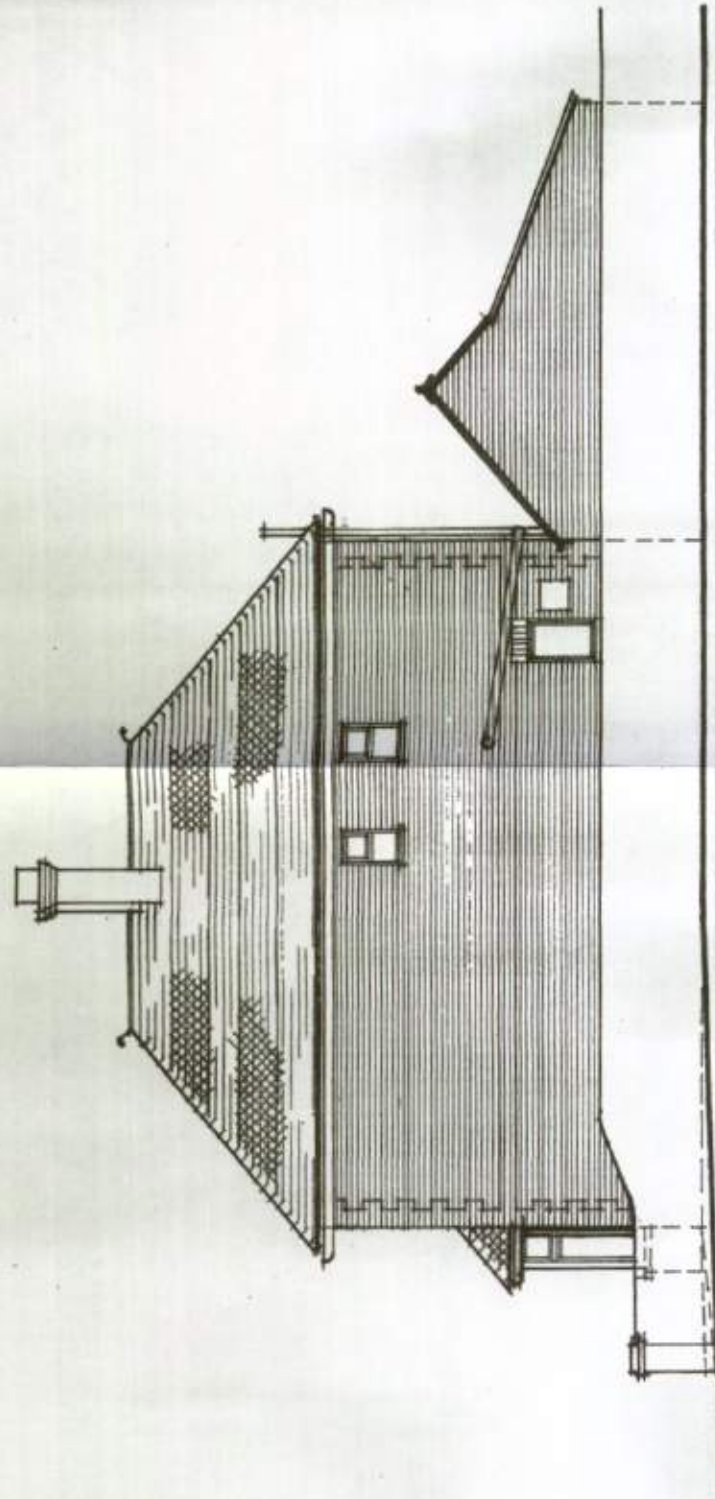

side elevation - north

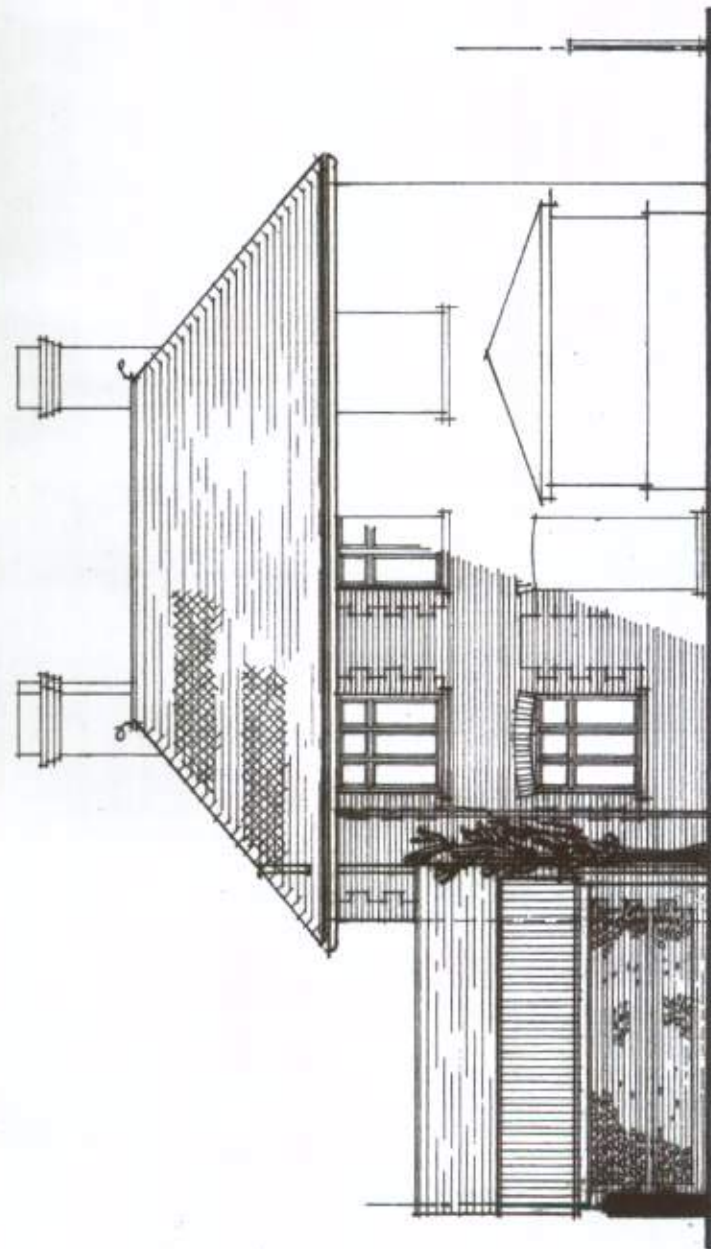

rear elevation - west

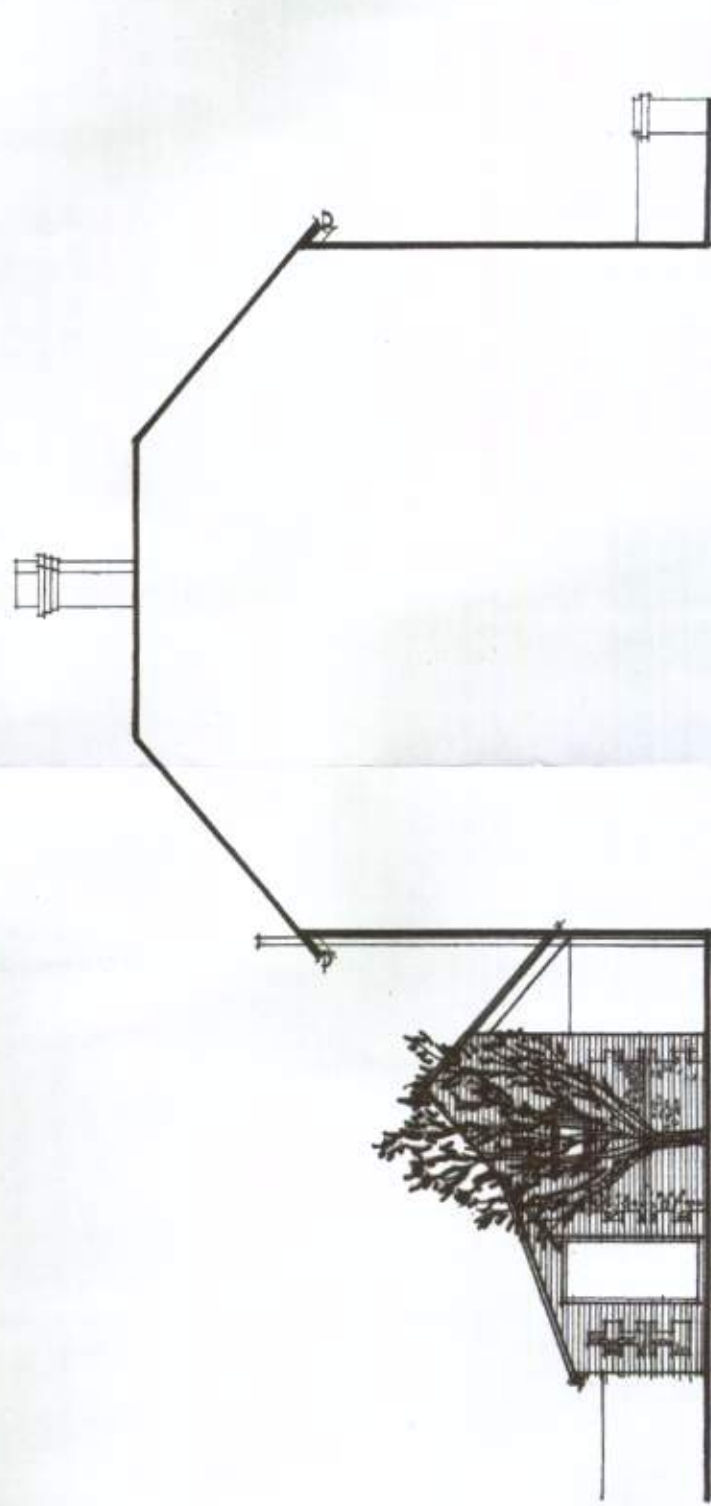

side elevation - south



Proposed Extension to Garage at
'Chevenings' 36 High Street,
Findon, West Sussex, BN14 0SZ.

Elevations as
Existing

scale = 1:100 at A3

date : October 2011

Drawing No. 928/3/02