



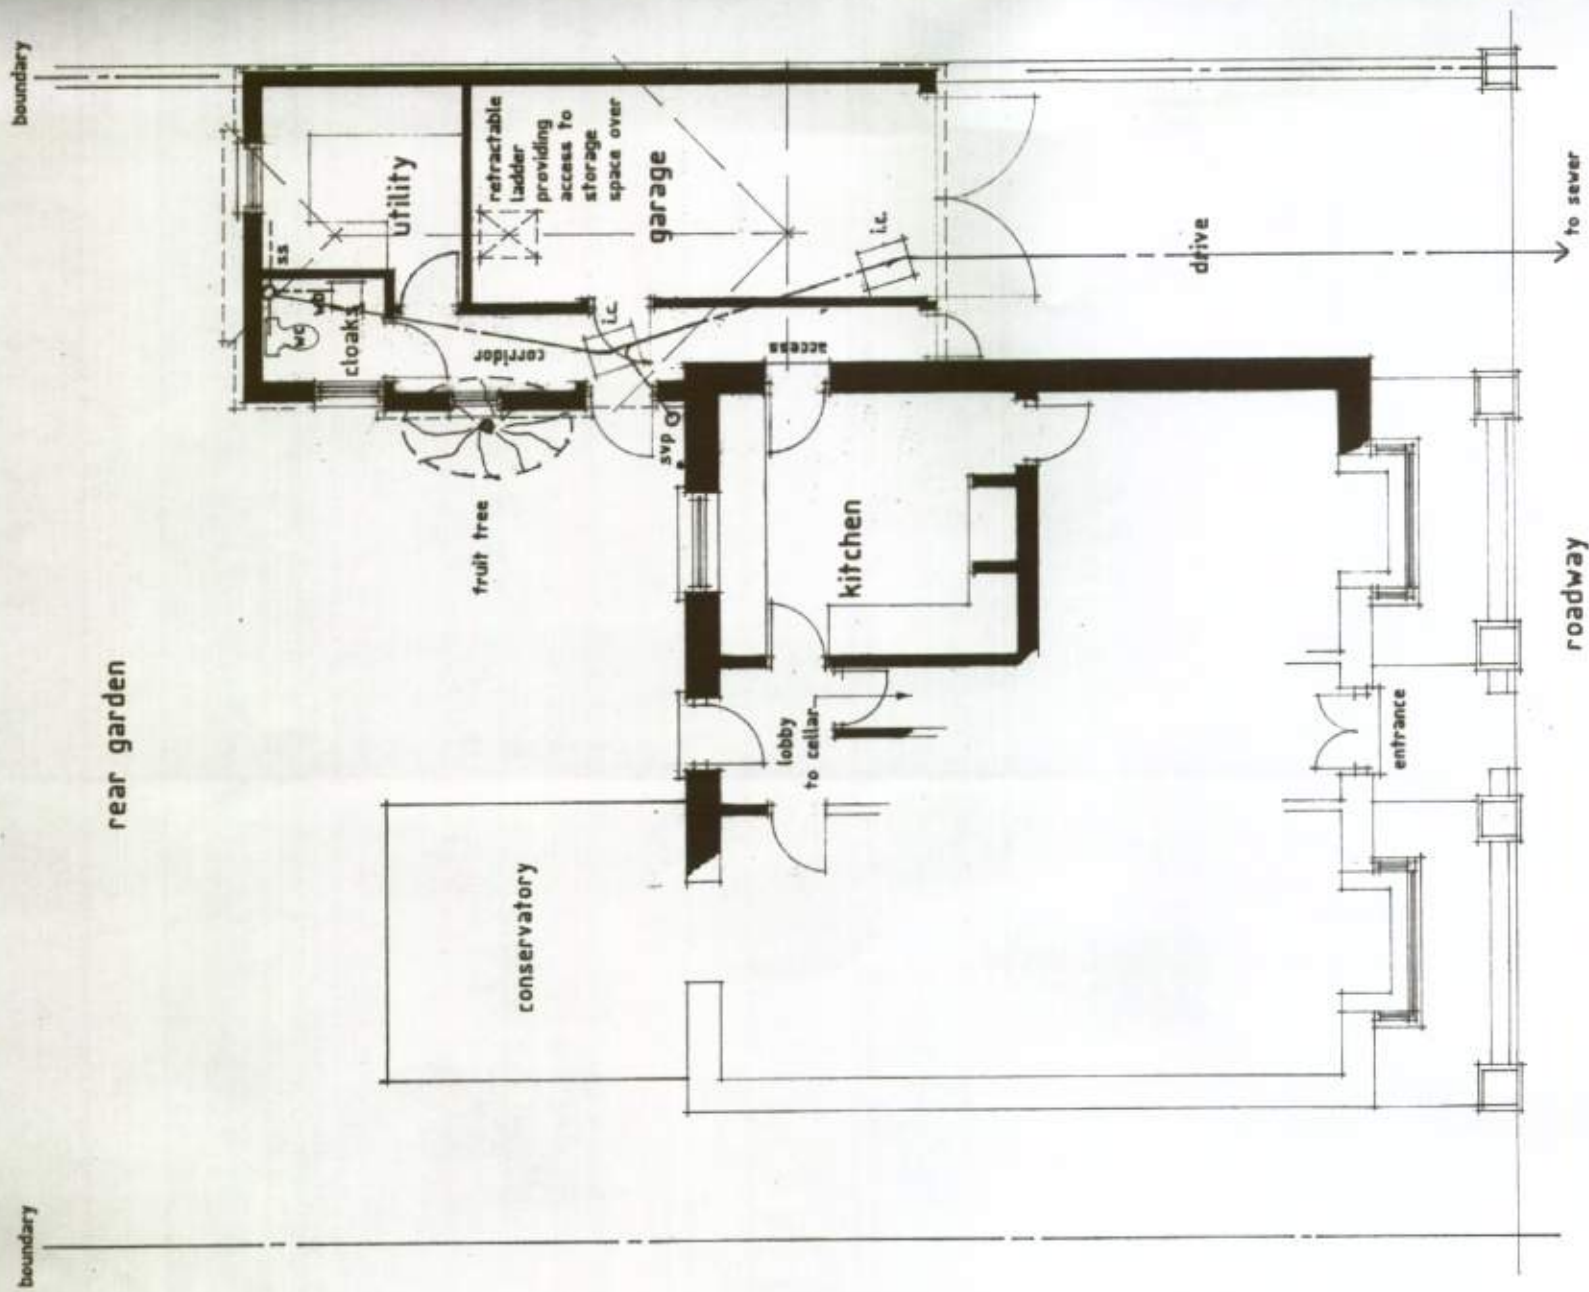

ground floor plan

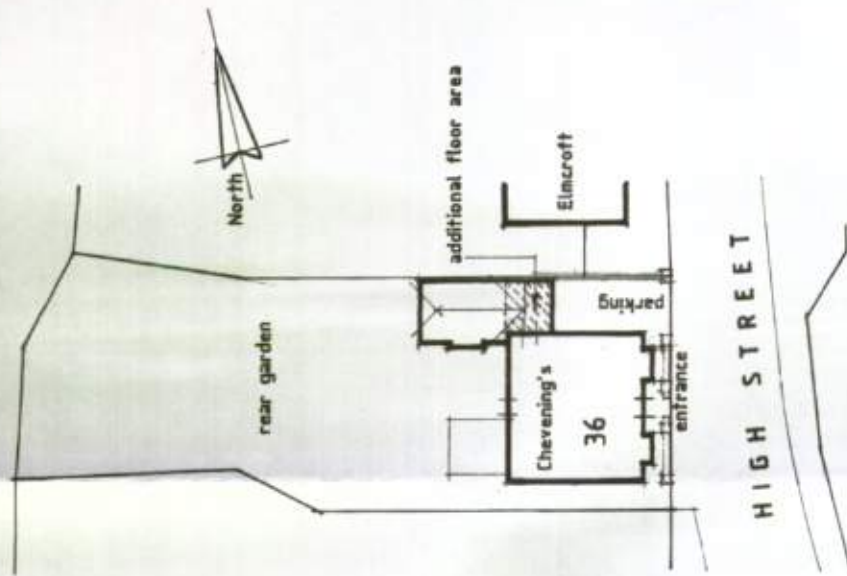

site plan 1:500

Proposed Extension to Garage at
'Chevenings' 36 High Street,
Findon, West Sussex, BN14 0SZ.

Plans as
Proposed

scale = 1:100 & 1:500 at A3

date : October 2011

Revision A - north point shown 01.12.11.

Drawing No. 928/3/03A