



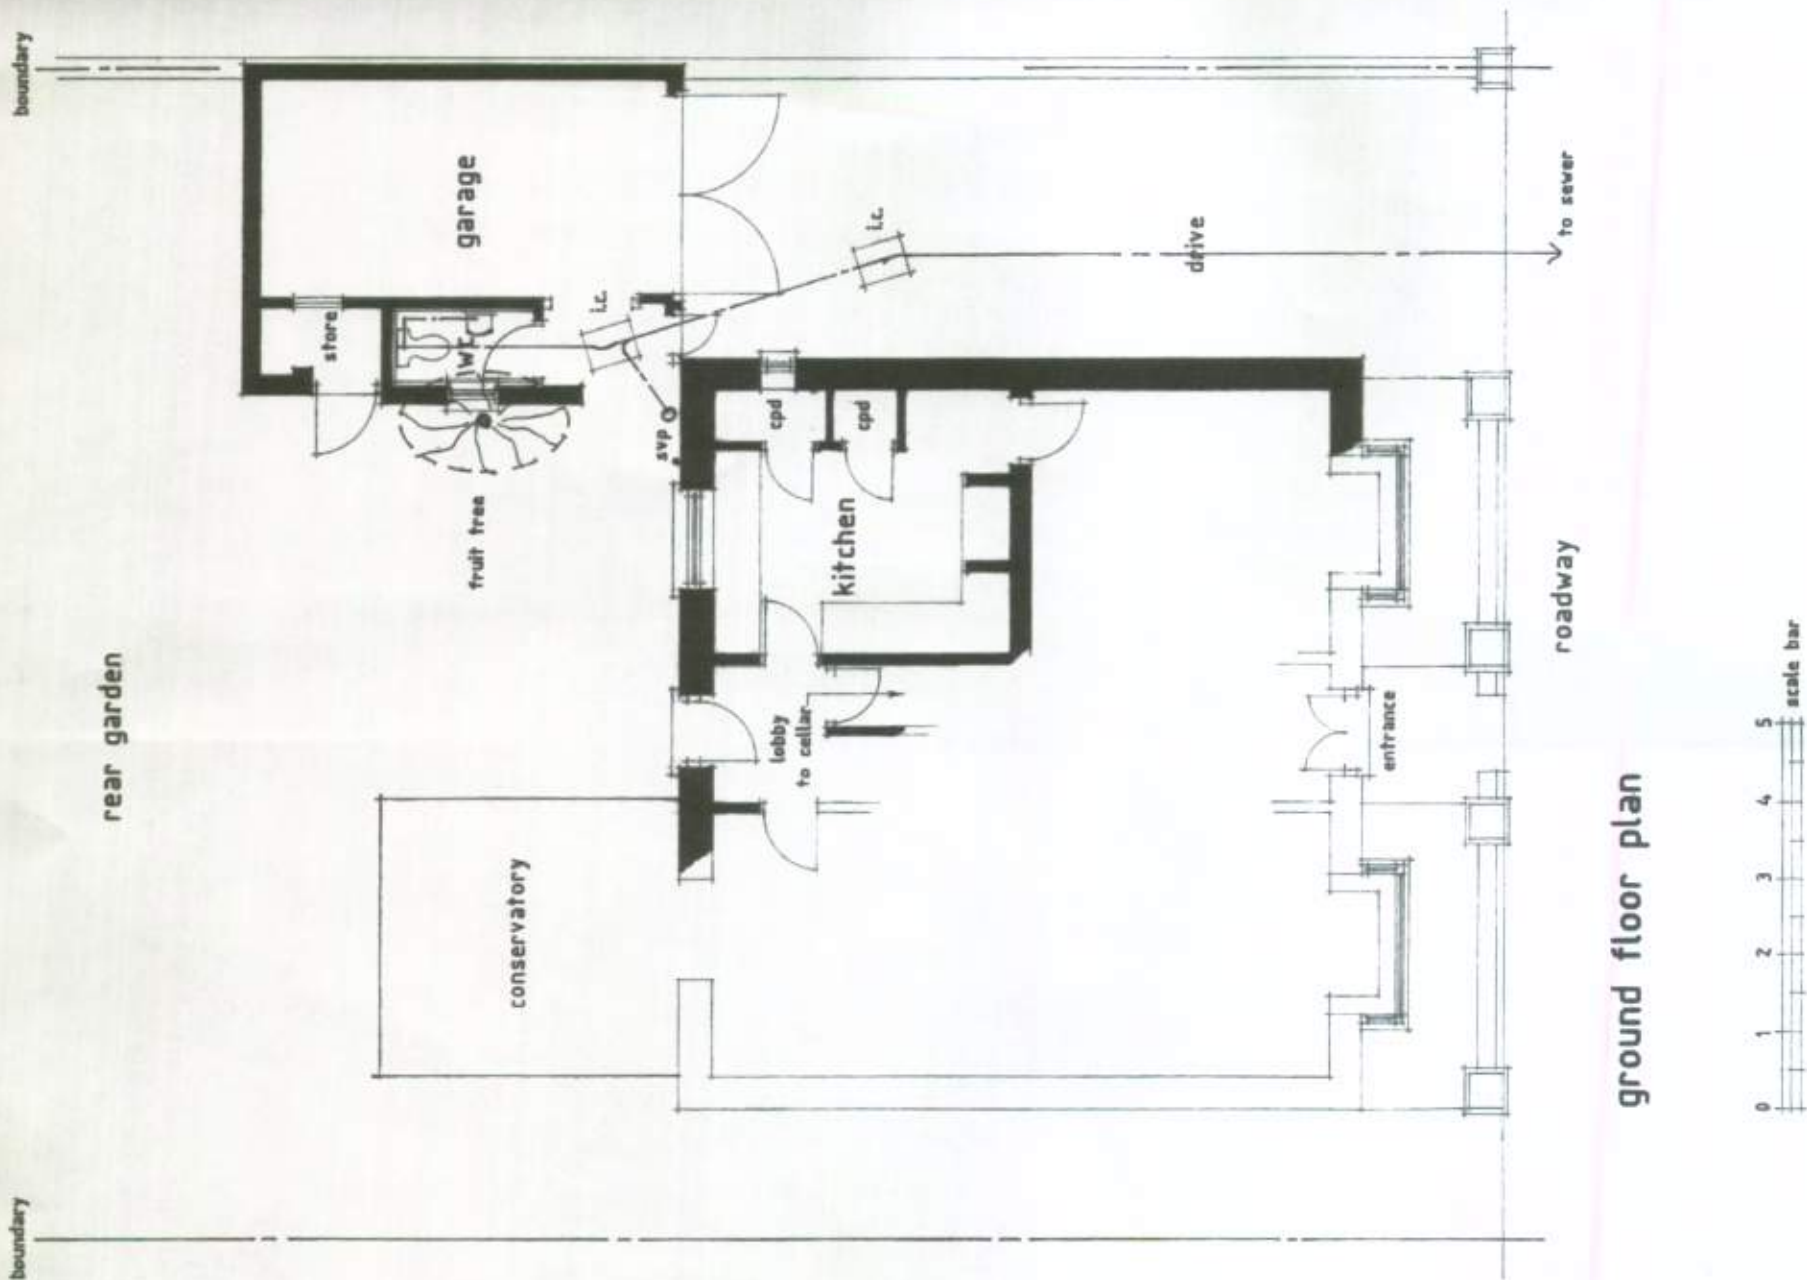

ground floor plan

Proposed Extension to Garage at
'Chevenings' 36 High Street,
West Sussex BN14 0SZ.

Plans as
Existing

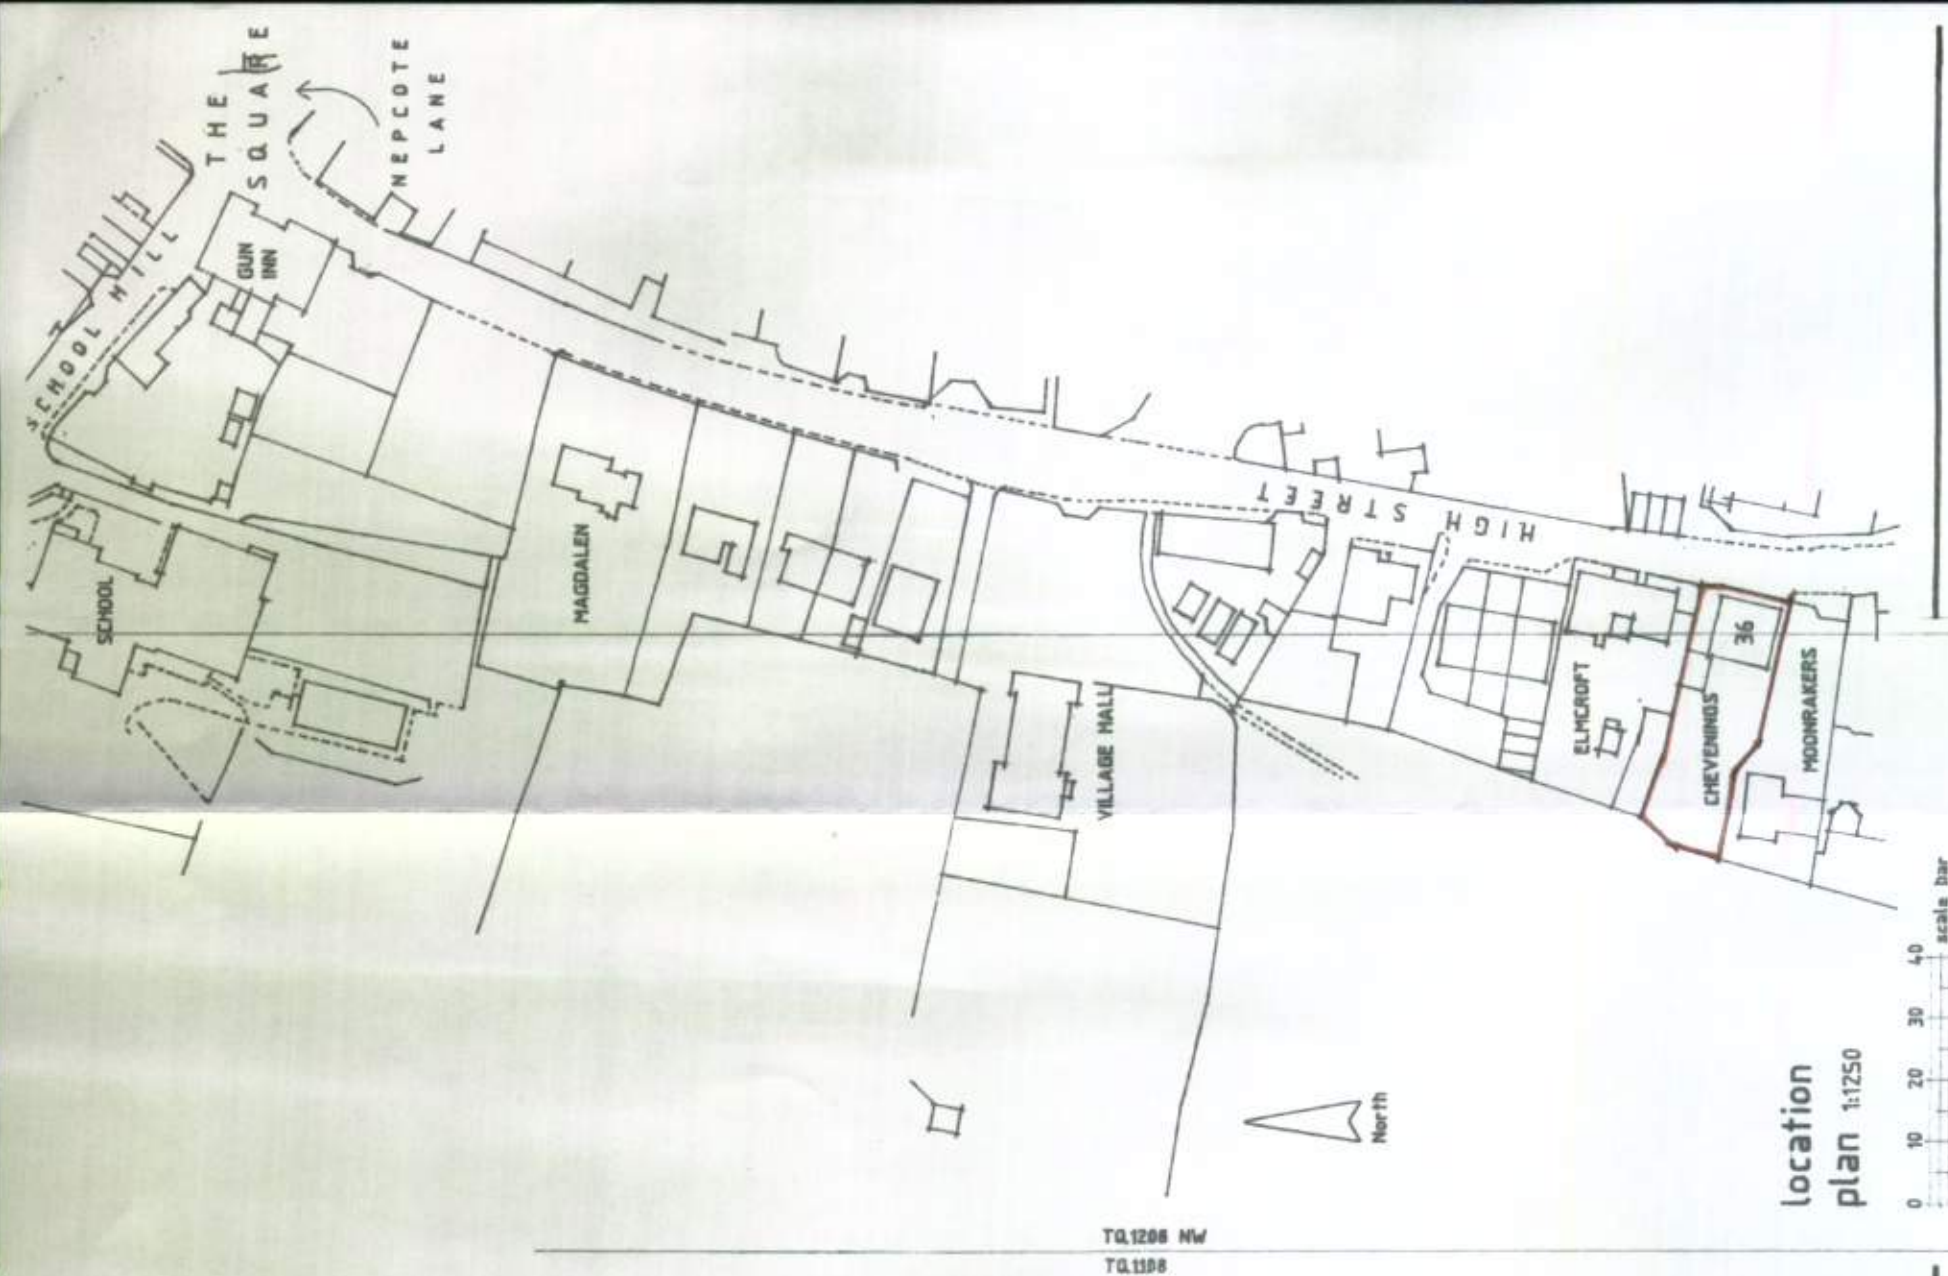

location
plan 1:1250

scale = 1:100 & 1:1250 at A3

date : October 2011

Revision A - location plan rev.d ... 01.12.11.

Drawing No. 928/3/01A