


STABLE LANE  
FINDON

PLOT 2

DRAWING No.: 320/P2.03

SCALE : 1:100 @ A3  
DATE : NOVEMBER 2011

REVISIONS:

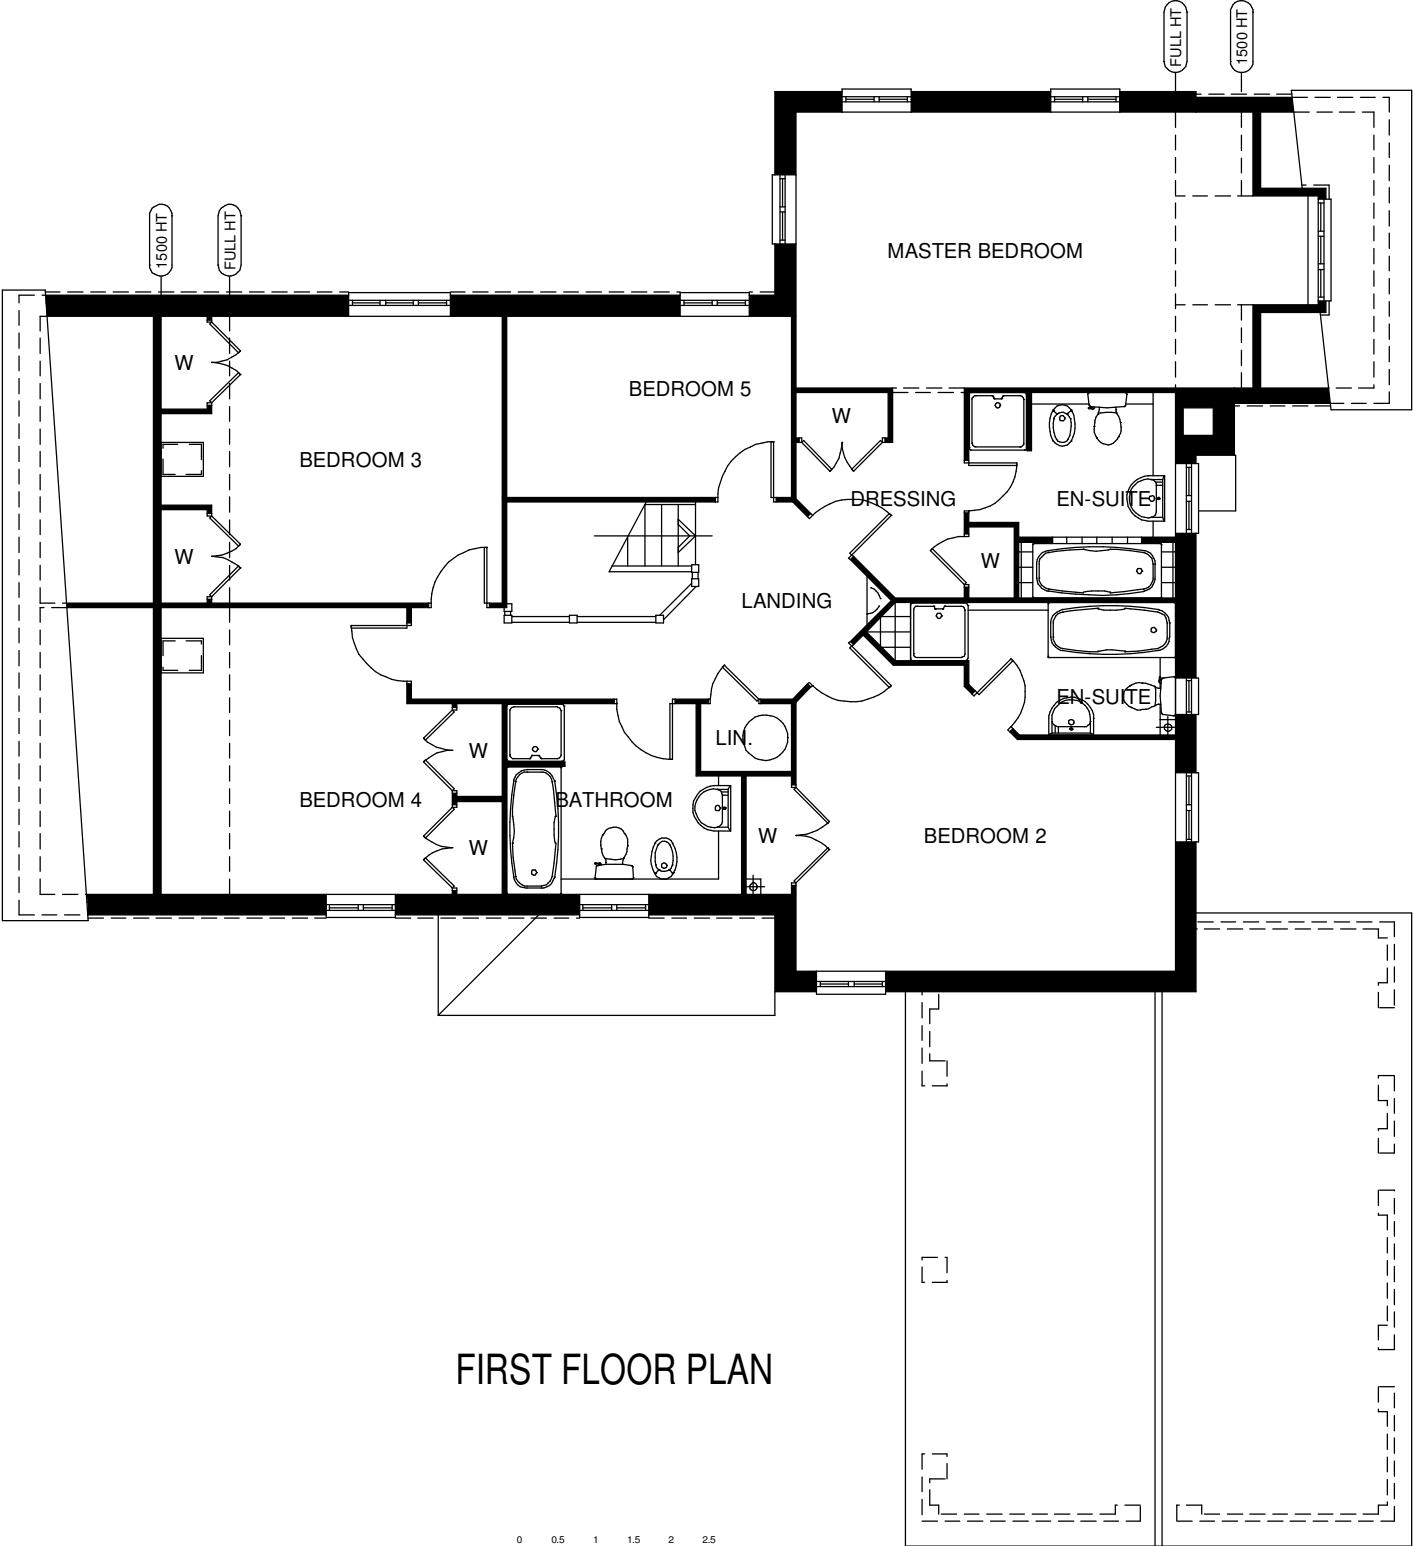

FIRST FLOOR PLAN

