


STABLE LANE
FINDON

PLOT 3

DRAWING No. : 320/P3.02

SCALE : 1:100 @ A3
DATE : NOVEMBER 2011

REVISIONS:

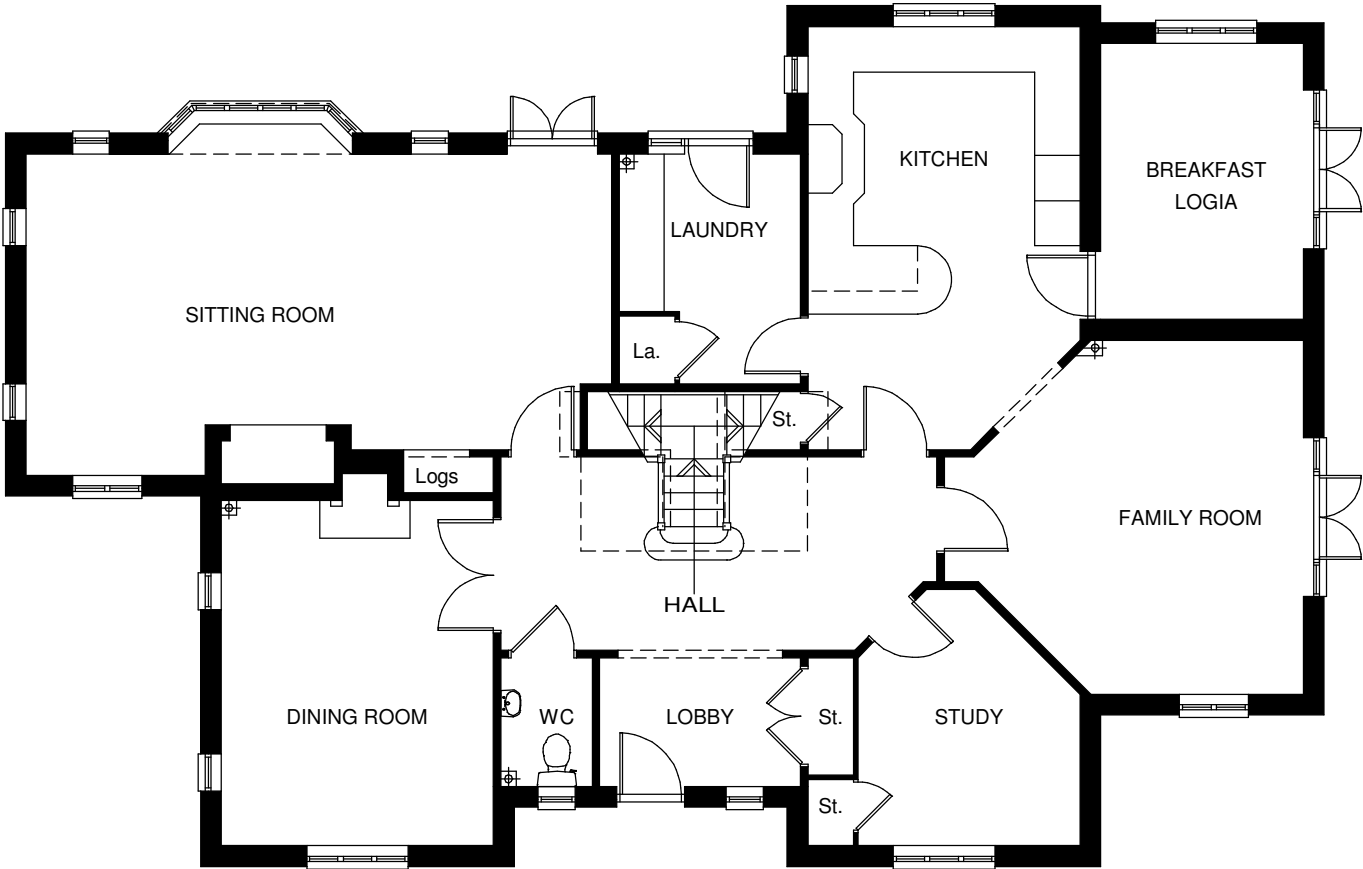

GROUND FLOOR PLAN

