


STABLE LANE
FINDON

PLOT 3

DRAWING No.: 320/P3.03

SCALE : 1:100 @ A3
DATE : NOVEMBER 2011

REVISIONS:

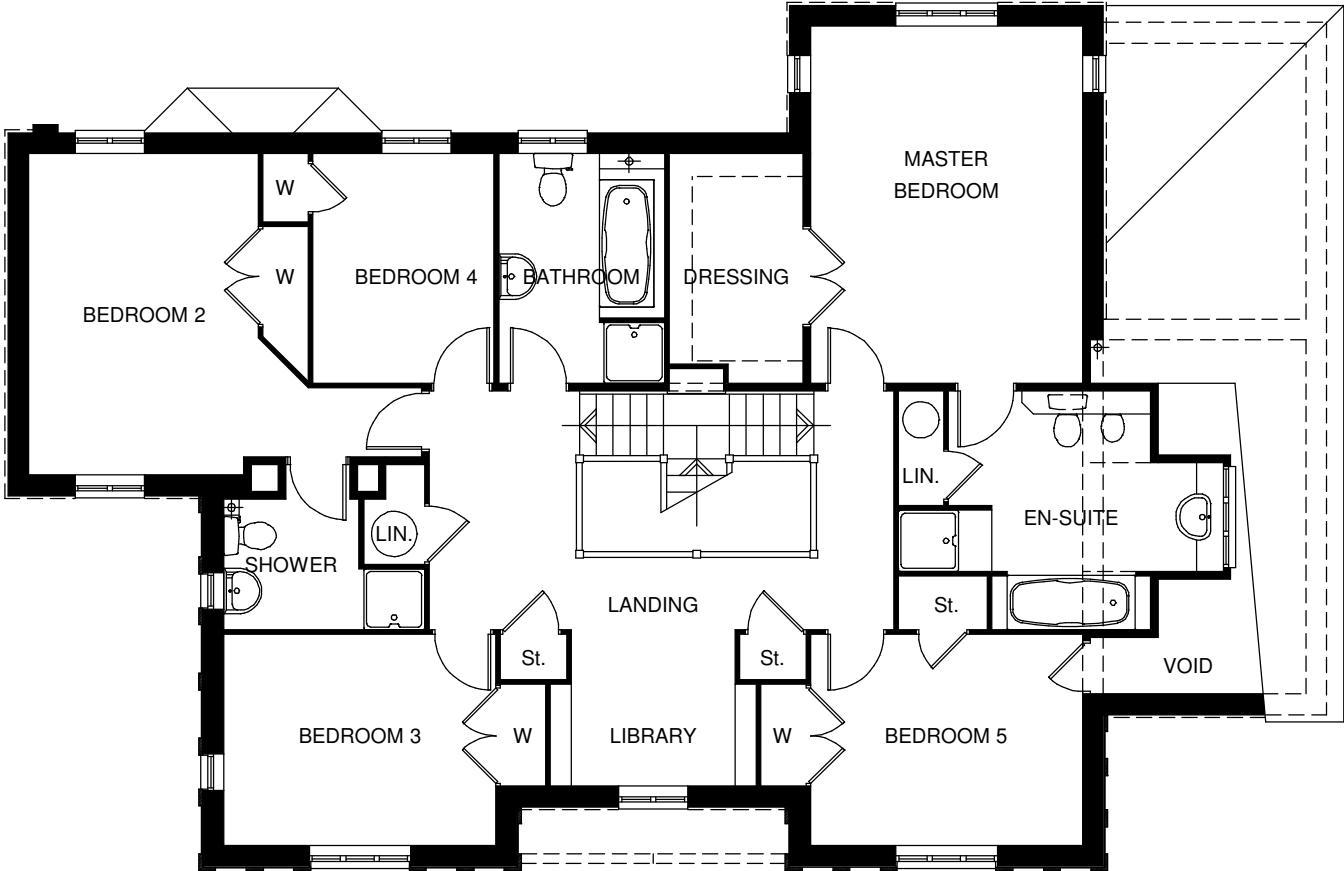

FIRST FLOOR PLAN

