



NOTES

EXISTING

REV	DATE	BY	AMENDMENT
A	30 Oct 09	RM	Extent of demolitions shown cross-hatched



THE CORNER STUDIO
14 THE SQUARE, FIDON
WINTER 2000/01, 2002
TEL: 012023 30444
FAX: 012023 30446
WWW.CORNERSTUDIO.CO.UK


CLIENT
Mr. A. Clarke

JOB TITLE
Winners
The Square
Fidon
BN14 0TE

DRAWING TITLE
Plans and Elevations
As Existing

DATE	SCALE	PROJECT BY	CHECKED BY
12.10.09	1:100	A1	REB

DWG NO.	DRAWING NO.	REVISION
CS00144	1.02	A
ARUN	IST	COUNCIL FN/09/05

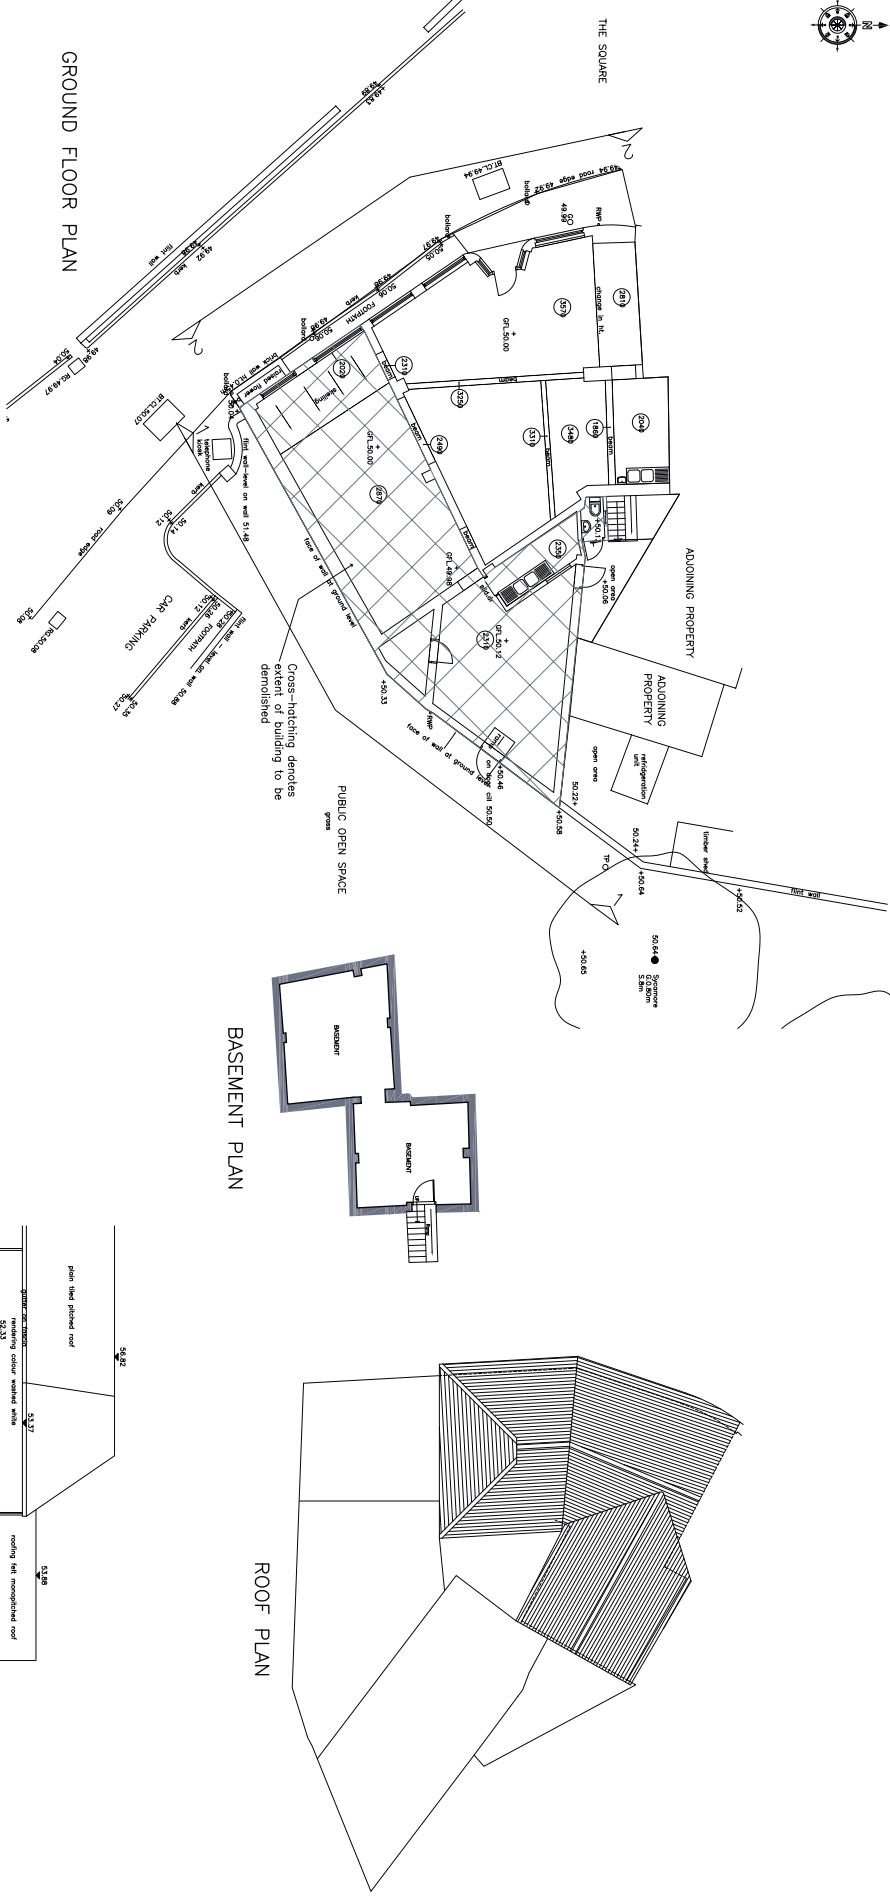

GROUND FLOOR PLAN

BASEMENT PLAN

ROOF PLAN

SOUTHWEST / FRONT ELEVATION

NORTHEAST / REAR ELEVATION

SOUTHEAST / SIDE ELEVATION