



NORTH ELEVATION

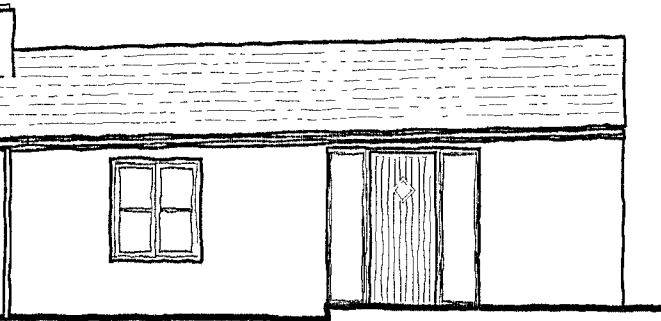


SOUTH ELEVATION

PROPOSED ELEVATIONS [UNIT 'A']

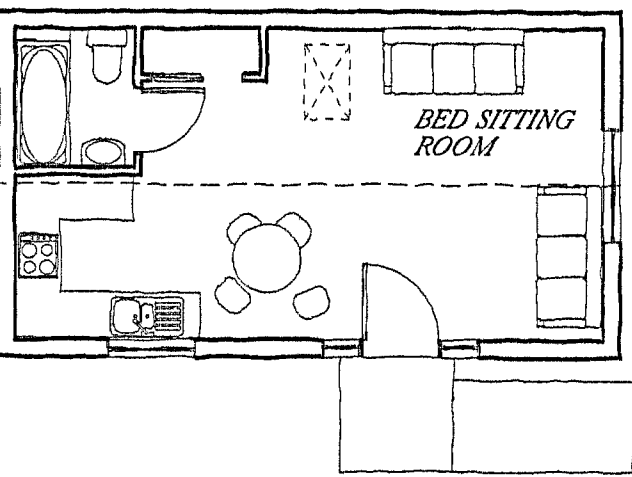


GROUND FLOOR PLAN

PROPOSED PLANS [UNIT 'A']

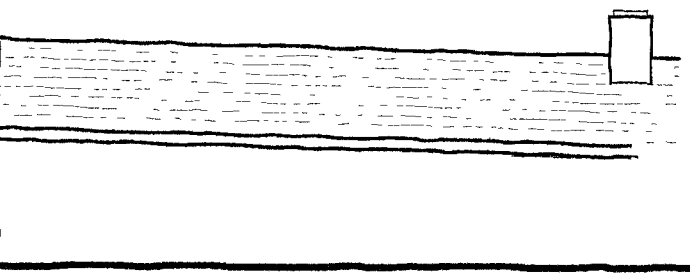


NORTH ELEVATION

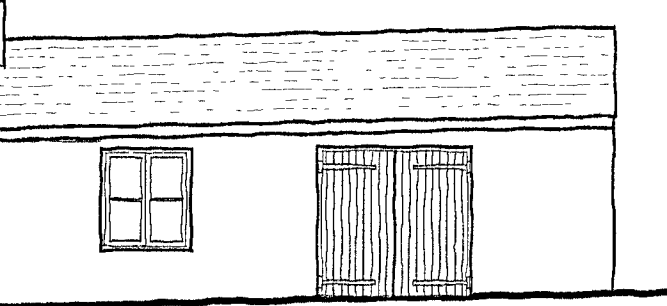


SOUTH ELEVATION

EXISTING ELEVATIONS [UNIT 'A']

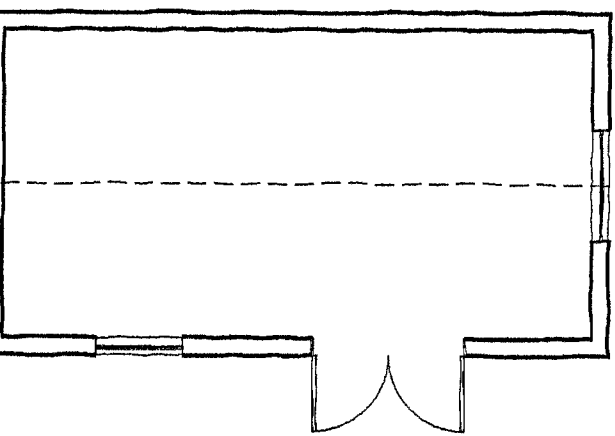


GROUND FLOOR PLAN


EXISTING PLANS [UNIT 'A']

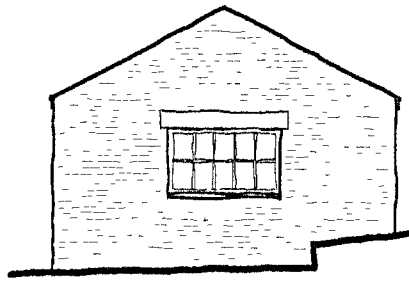

WEST ELEVATION

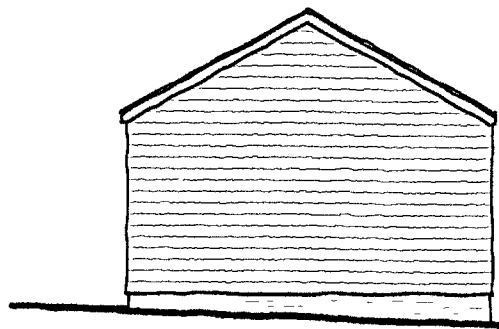


EAST ELEVATION

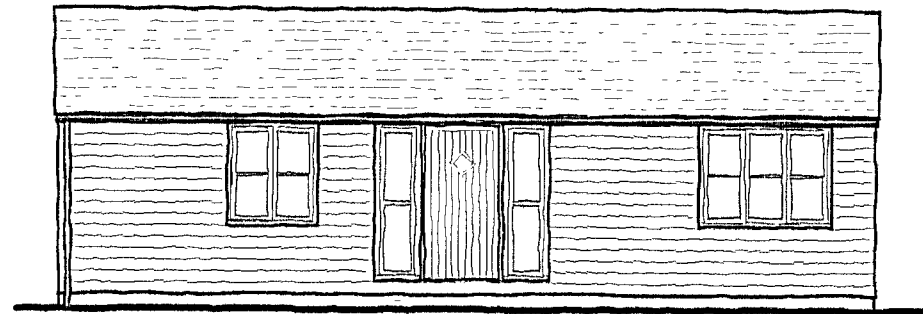


SOUTH ELEVATION

PROPOSED ELEVATIONS [UNIT 'B']

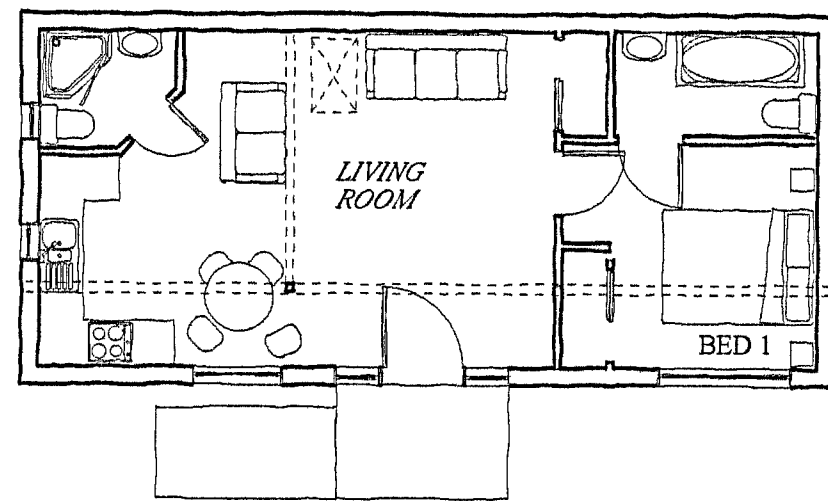


GROUND FLOOR PLAN

PROPOSED PLANS [UNIT 'B']

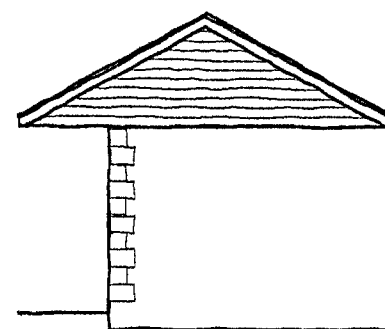


EAST ELEVATION

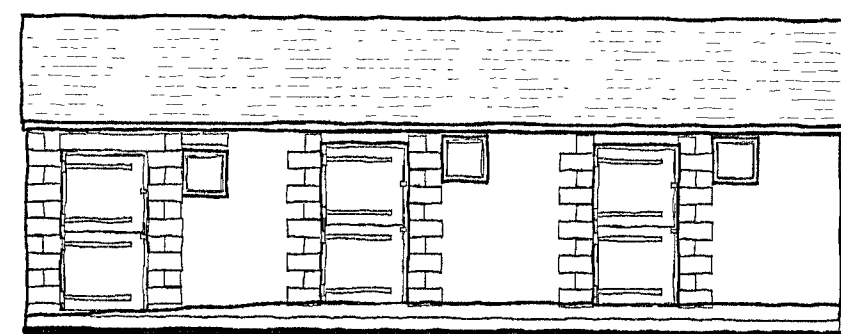


SOUTH ELEVATION

EXISTING ELEVATIONS [UNIT 'B']

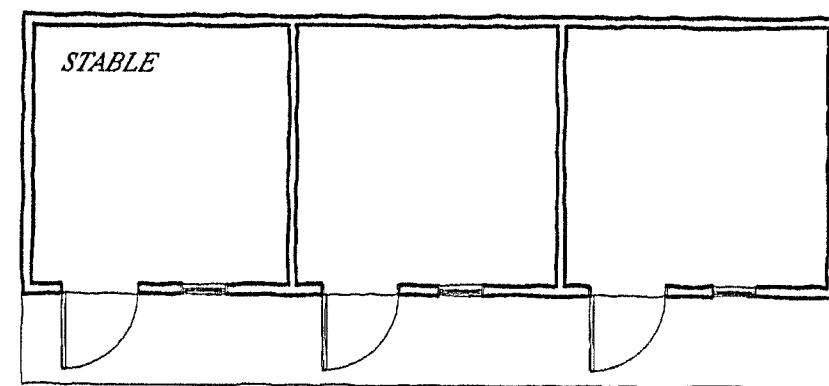


GROUND FLOOR PLAN

EXISTING PLANS [UNIT 'B']

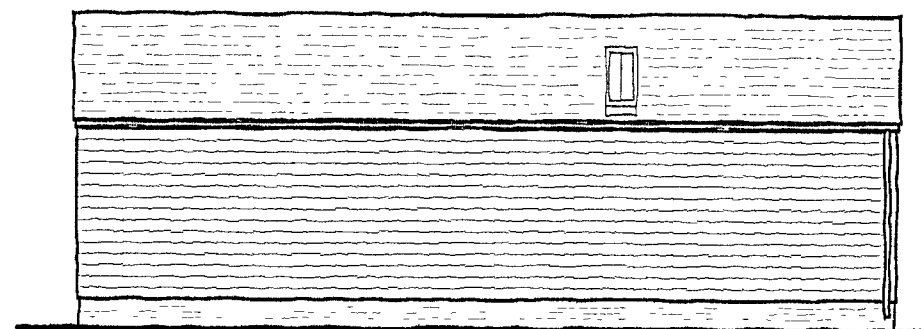



NORTH ELEVATION

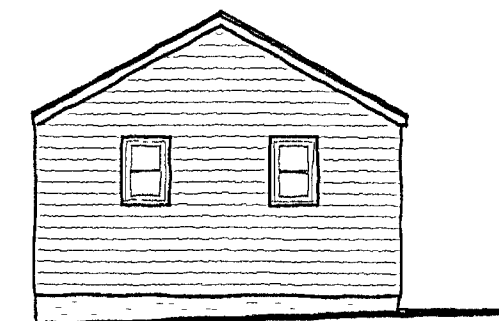

WEST ELEVATION



Reproduced from the Ordnance Survey map with the permission of the Controller of Her Majesty's Stationery Office. Crown copyright of Gerald Moore RIBA. Licence No: 100041472

ARUN DISTRICT COUNCIL
No. FN 60 08

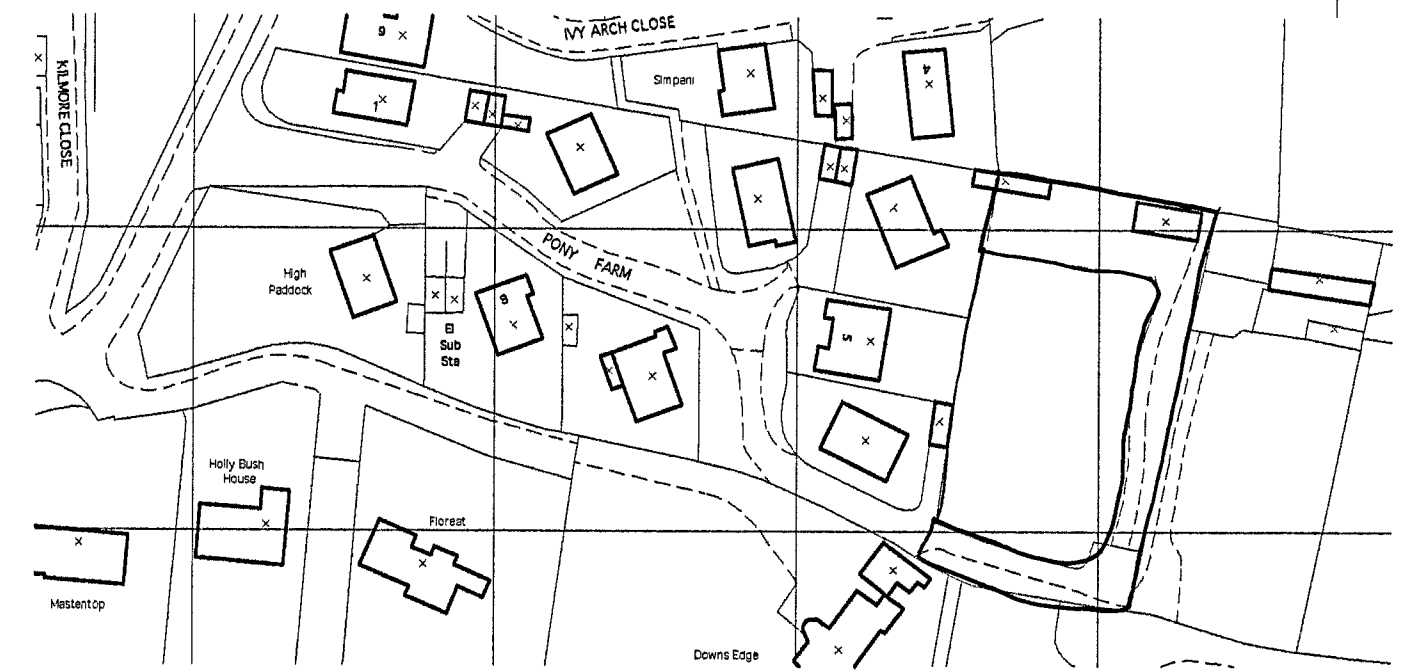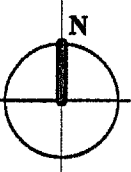


© Crown Copyright 2008. All rights reserved. Licence number 100020449

LOCATION PLAN 1:1250

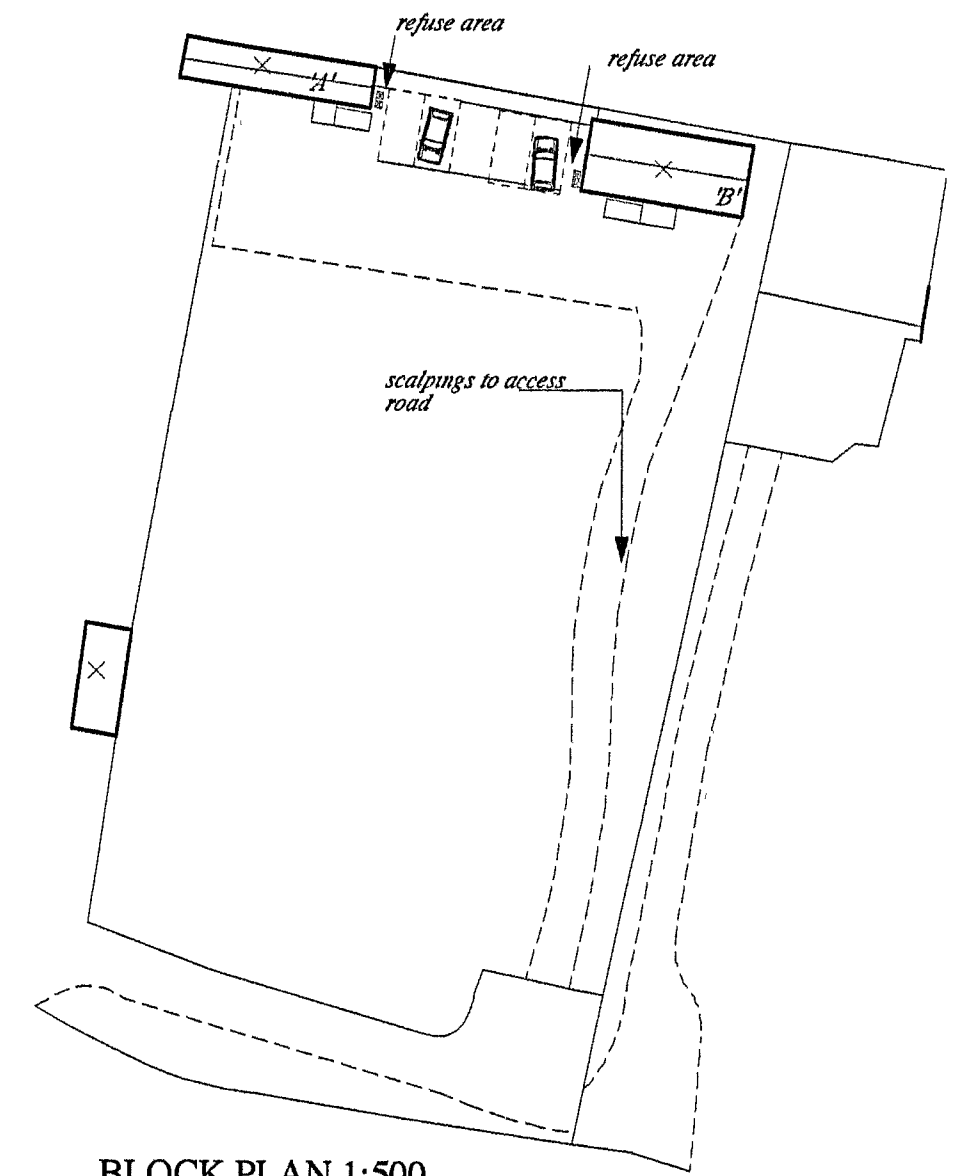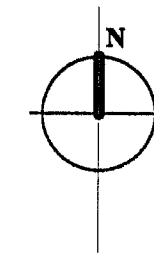

BLOCK PLAN 1:500

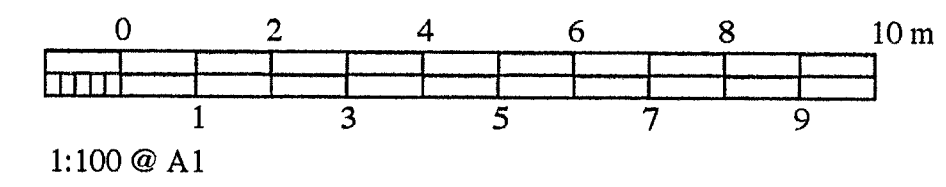

Rev Date Amen App Revision
Gerald Moore RIBA. Chartered Architect
1 Exmoor Crescent, Worthing, West Sussex BN13 2PL
Tel/Fax: 01903 609607 Mobile: 07793 00 44 62
e-mail: geraldmoorenba@me.com

Client: MRS. B. M. COSTELLO

Project: PONY FARM
PONY FARM
FINDON BN14 0RS

Drawing: LOCATION, BLOCK & SITE LAYOUT PLANS
FLOOR PLANS & ELEVATIONS
[EXISTING & PROPOSED]

Drg No: 833/08/P/01

Scales: 1:1250, 1:500, 1:100 **Date:** AUGUST 2008

Drawn: gm

Drawing Size: [A1]

This drawing is the copyright of Gerald Moore RIBA. The contractor should check all dimensions on site. No dimensions are to be scaled from this drawing except for planning purposes. It is the contractor's responsibility to ensure that all works are in compliance with the current statutory requirements.