



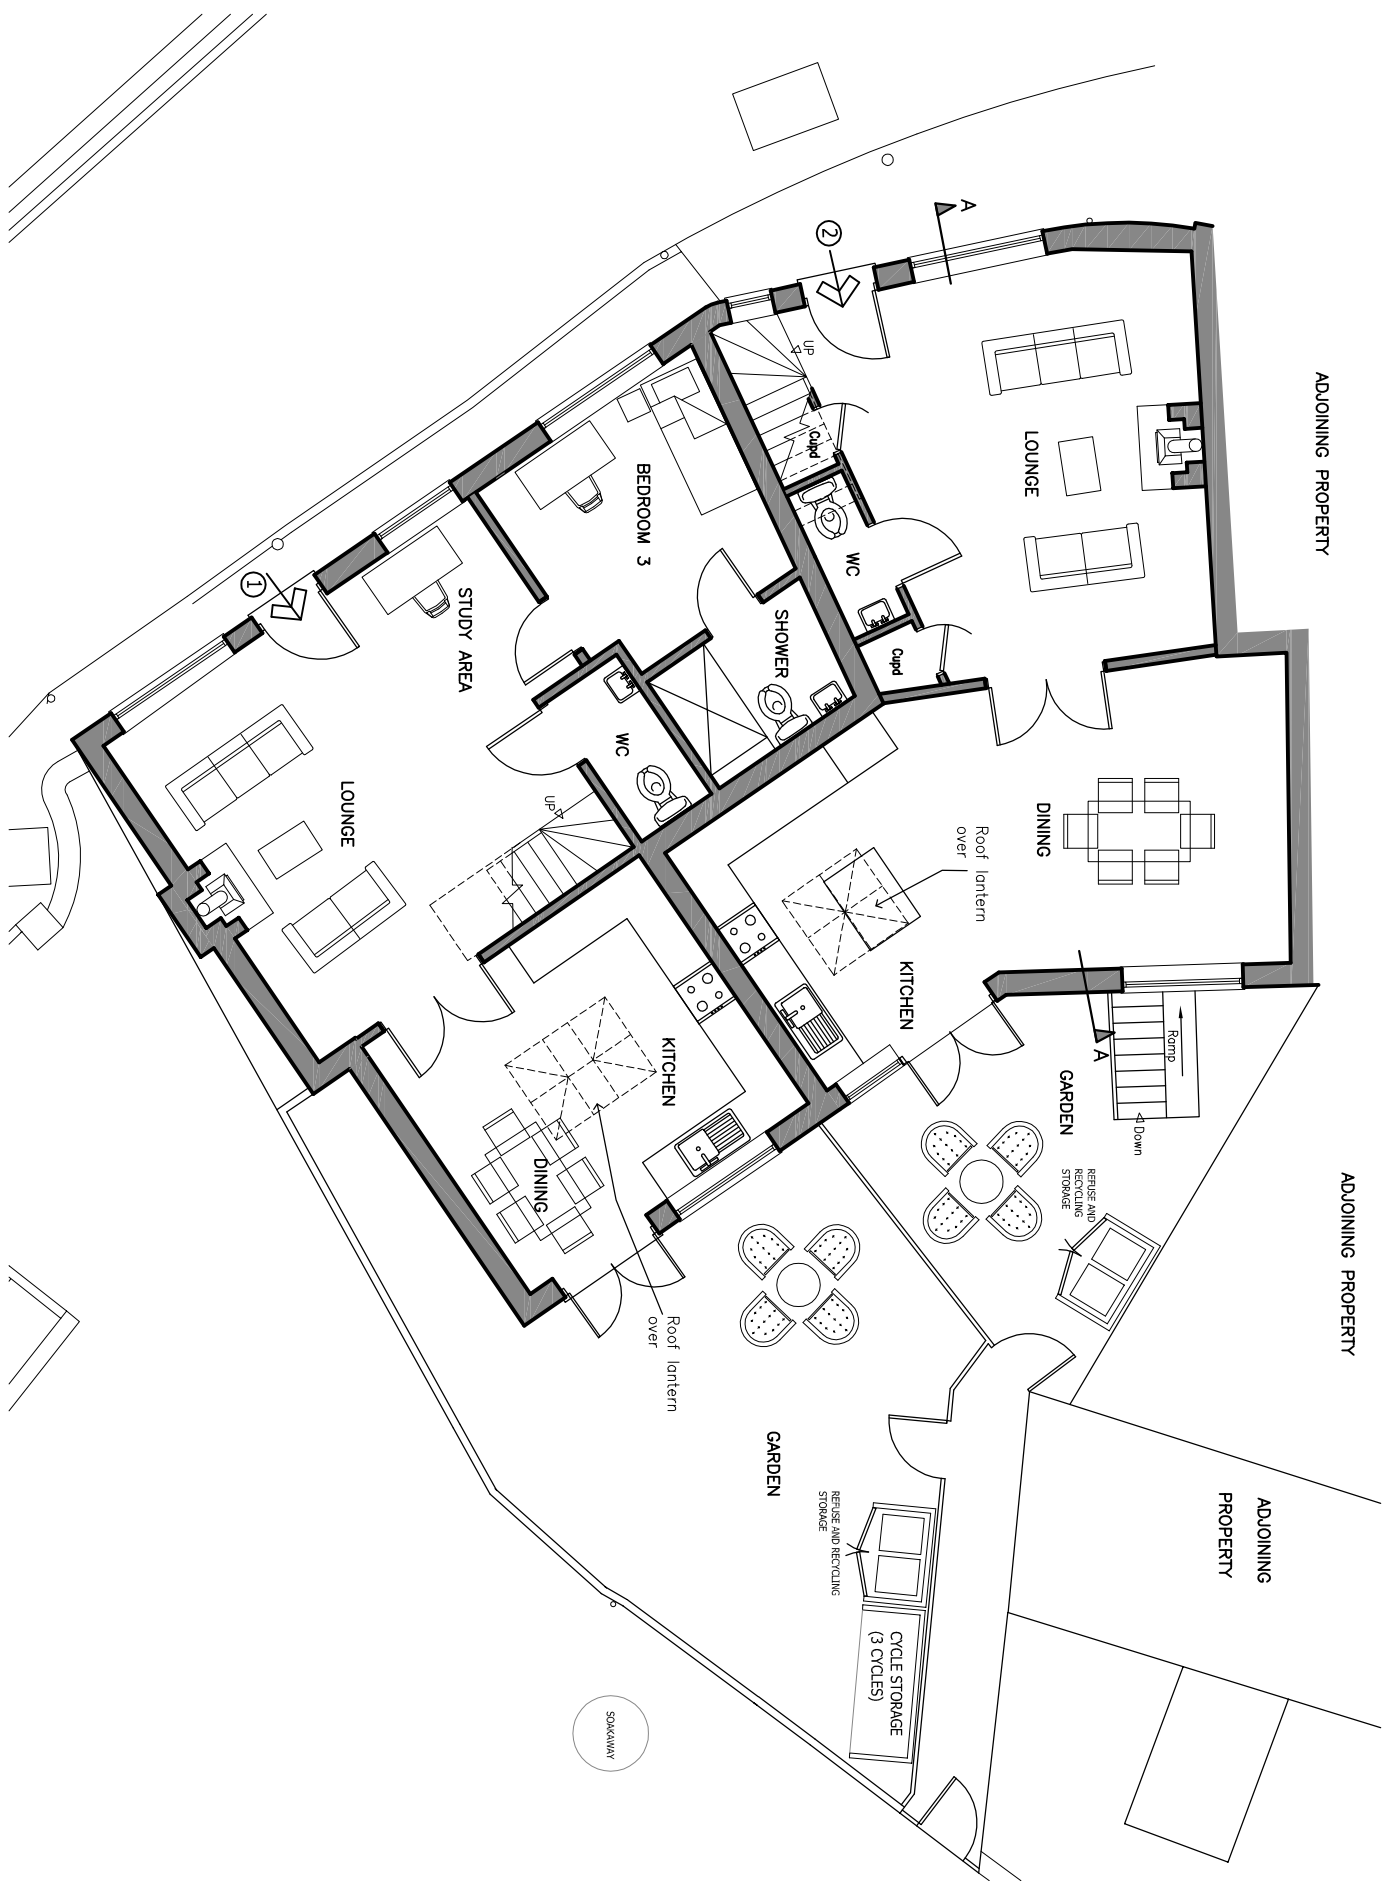


GROUND FLOOR PLAN




FIRST FLOOR PLAN

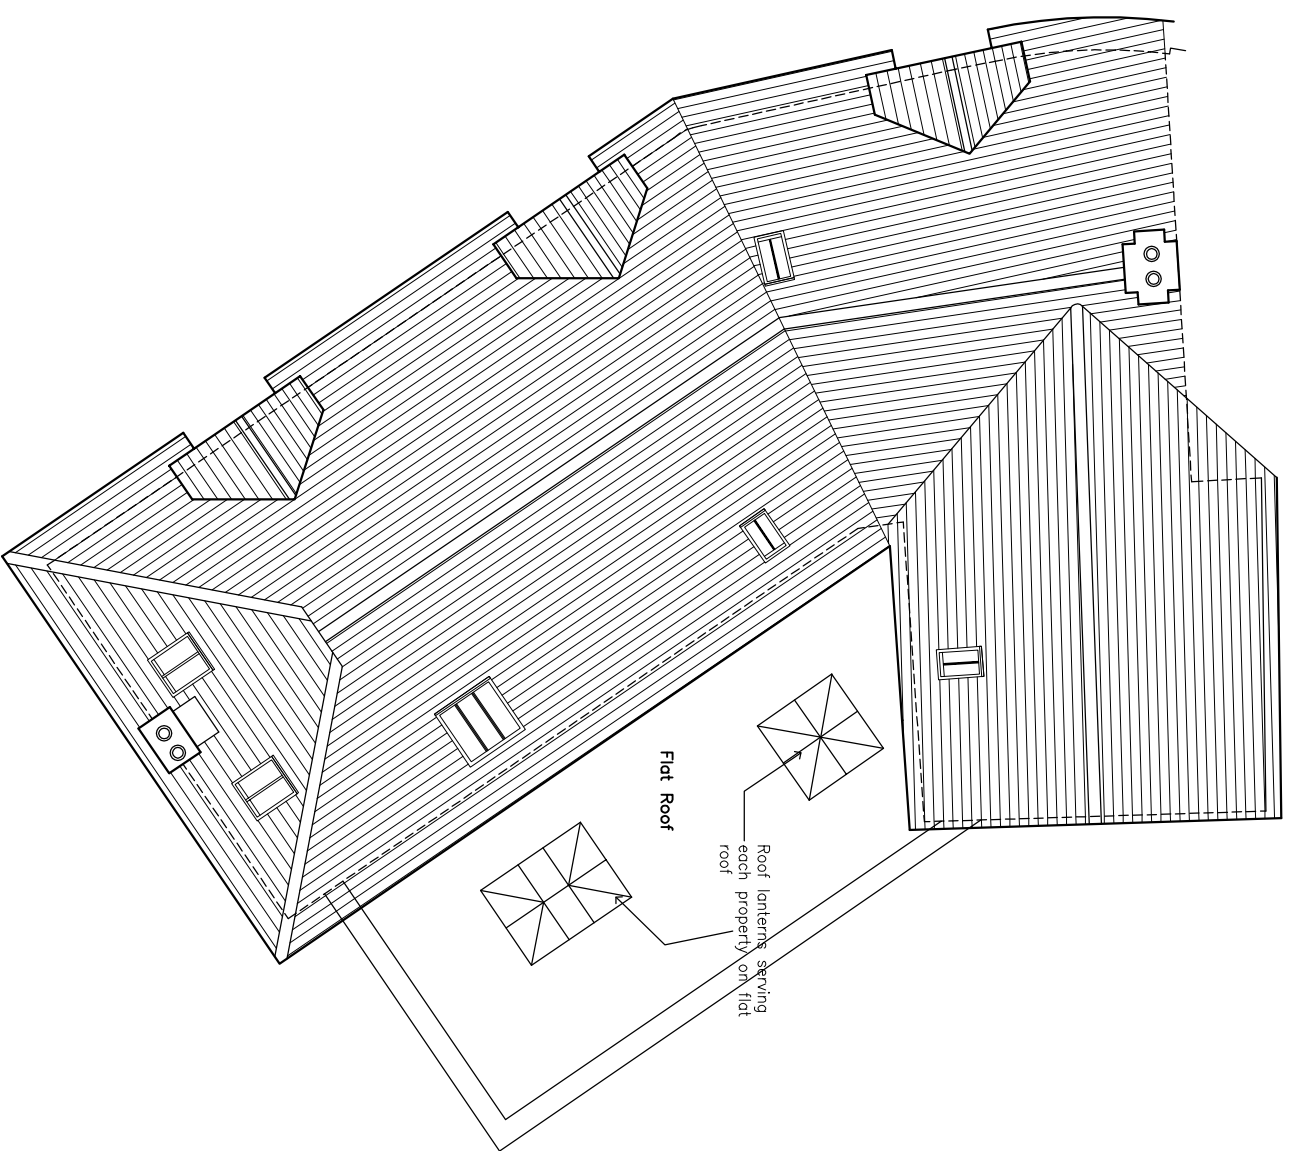


ROOF PLAN

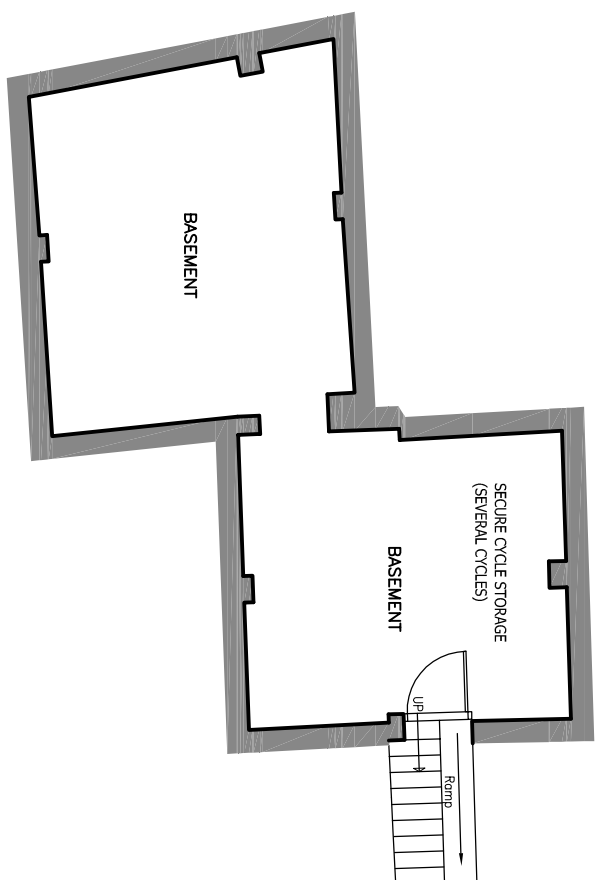


BASEMENT

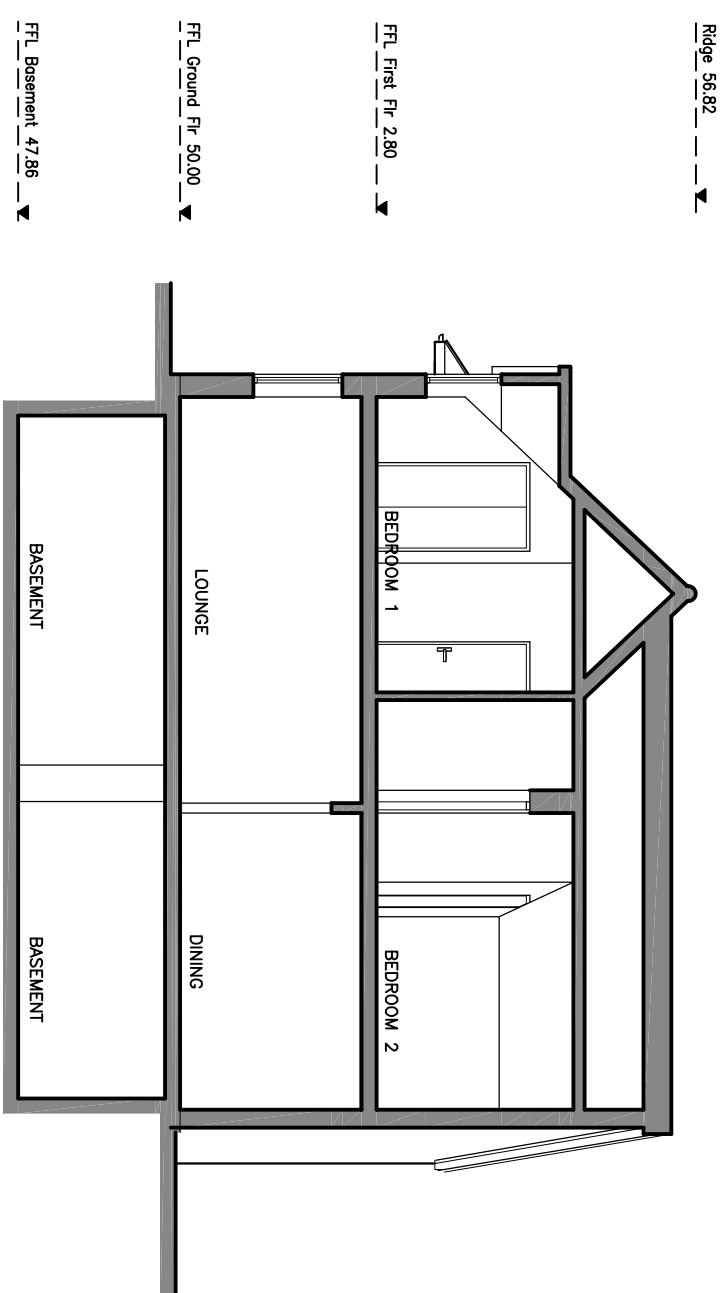


SECTION A-A

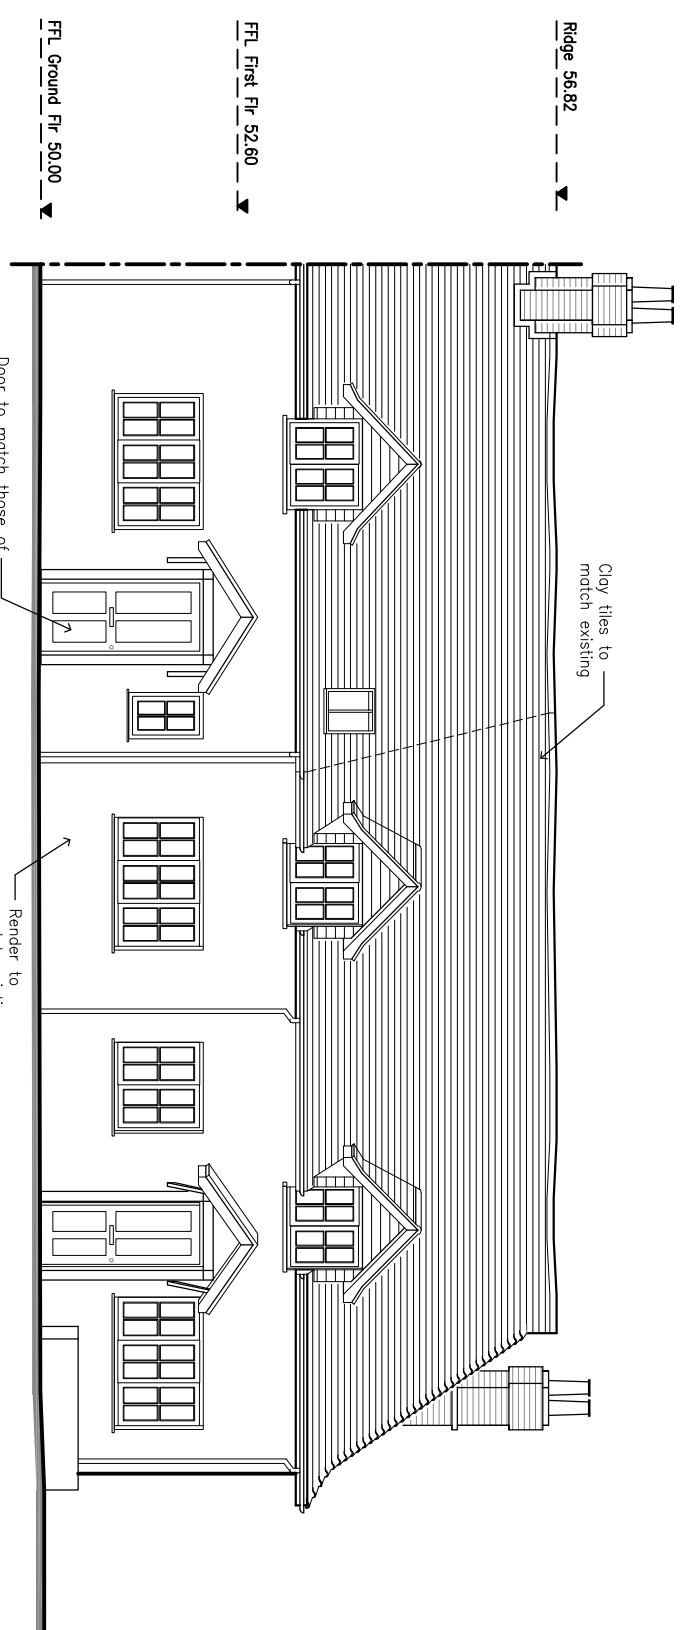

SOUTHWEST / FRONT ELEVATION

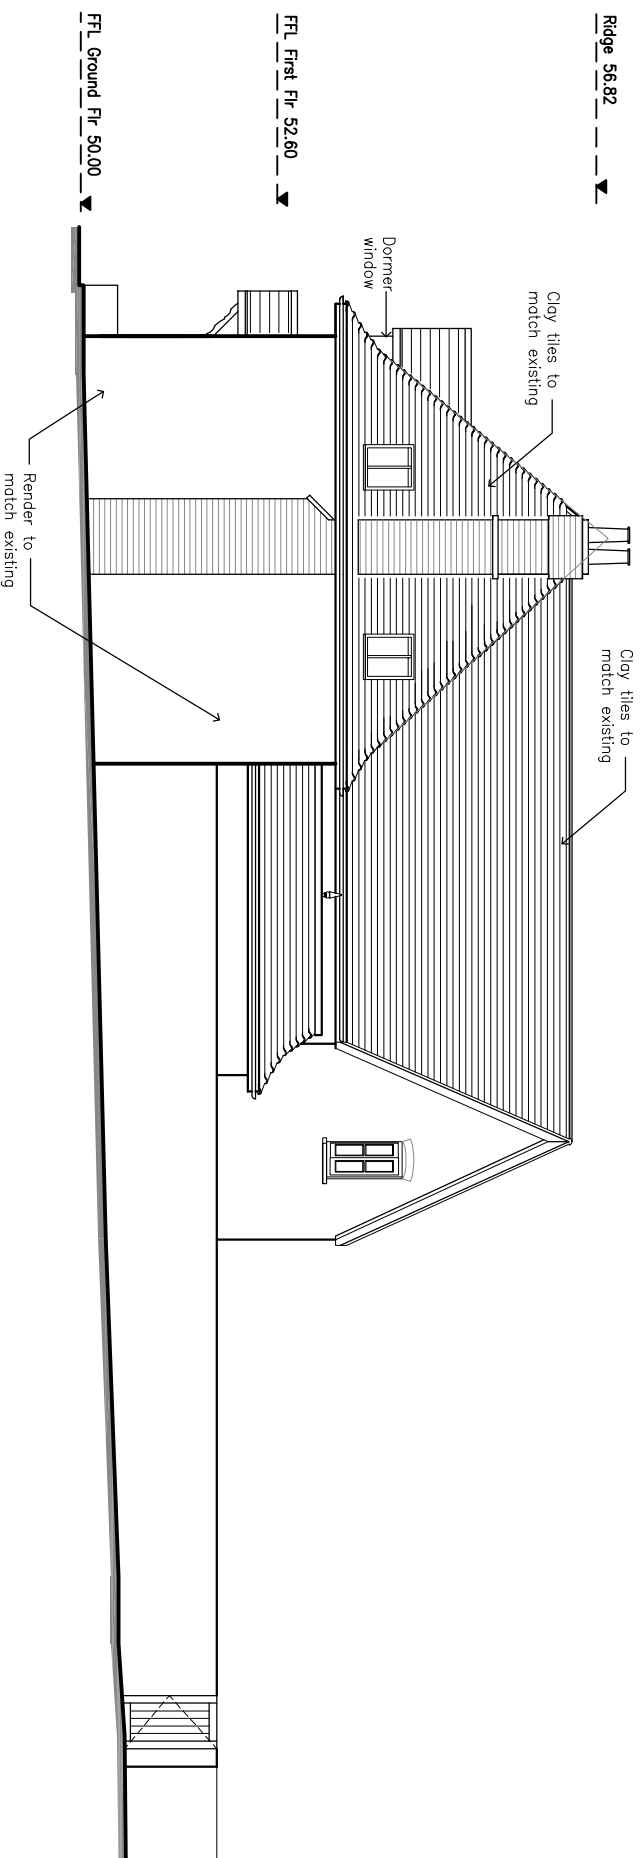

SOUTHEAST / SIDE ELEVATION

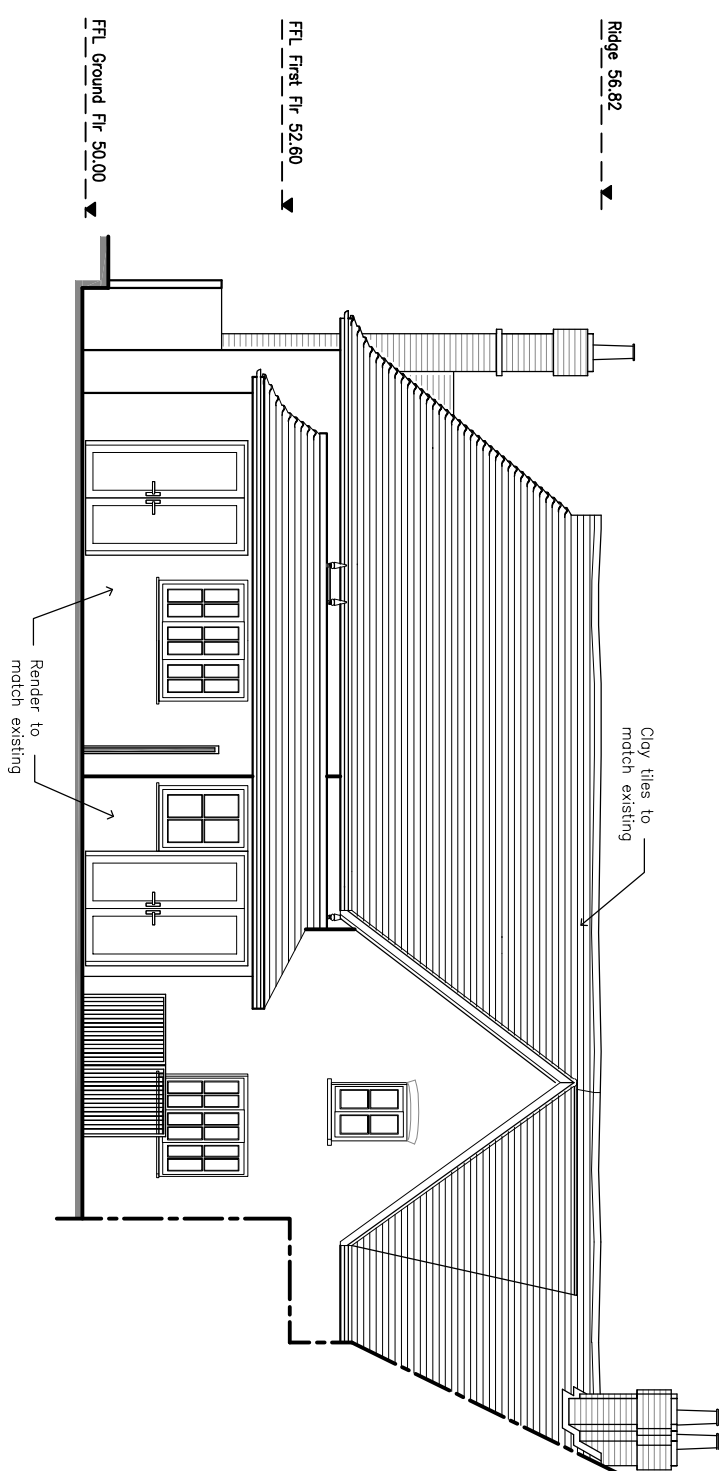

NORTHEAST / REAR ELEVATION

PLANNING

REV	DATE	BY	AMENDMENT
A	08.10.2009	RH	Amendments based on Client's comments

**CORNER studio**

THE DESIGN STUDIO
94 HIGH STREET, STEVING
WEST SUSSEX BN14 3BD

TEL: (01903) 666445
FAX: (01273) 816498
www.cornerstudio.co.uk

CLIENT
Mr. A. Clarke

JOB TITLE
Wiltons
The Square
Findon
BN14 0TE

DRAWING TITLE
Plans, Elevations
& Sections as Proposed

DATE	SCALE	DRAWN BY	CHECKED
17.09.09	1:100	A1	M/F

JOB NO.	DRAWING NO.	REVISION
CS00144	2.01	A