


Notes

All details are indicative only. All dimensions to be checked on site by contractor prior to commencement of works. Any discrepancies in drawings to be reported to Phillips Chartered Surveyors.

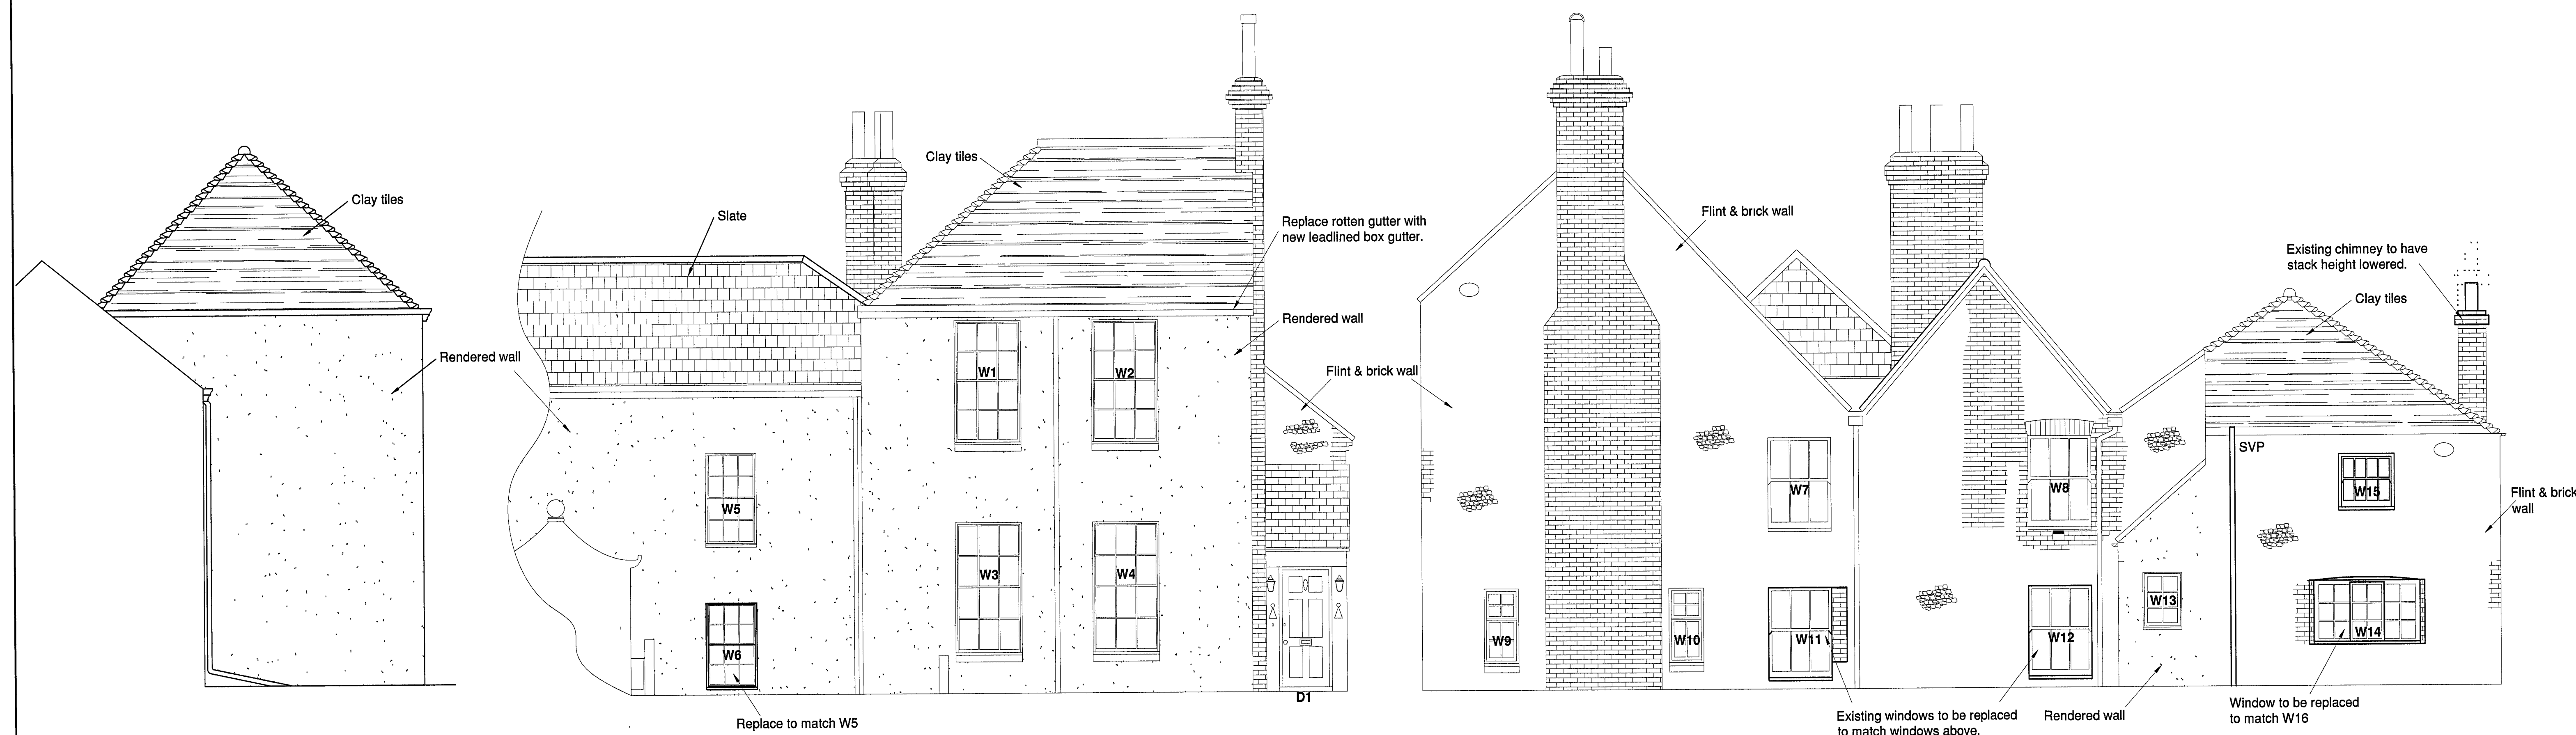


South Facing Elevation 1

East Facing Elevations

North Facing Elevations


Proposed Works

1. Existing plastic guttering to be replaced with powder coated aluminium ogee and round RWP's from Guttercrest range.
2. All windows to be hardwood of Sappelle.

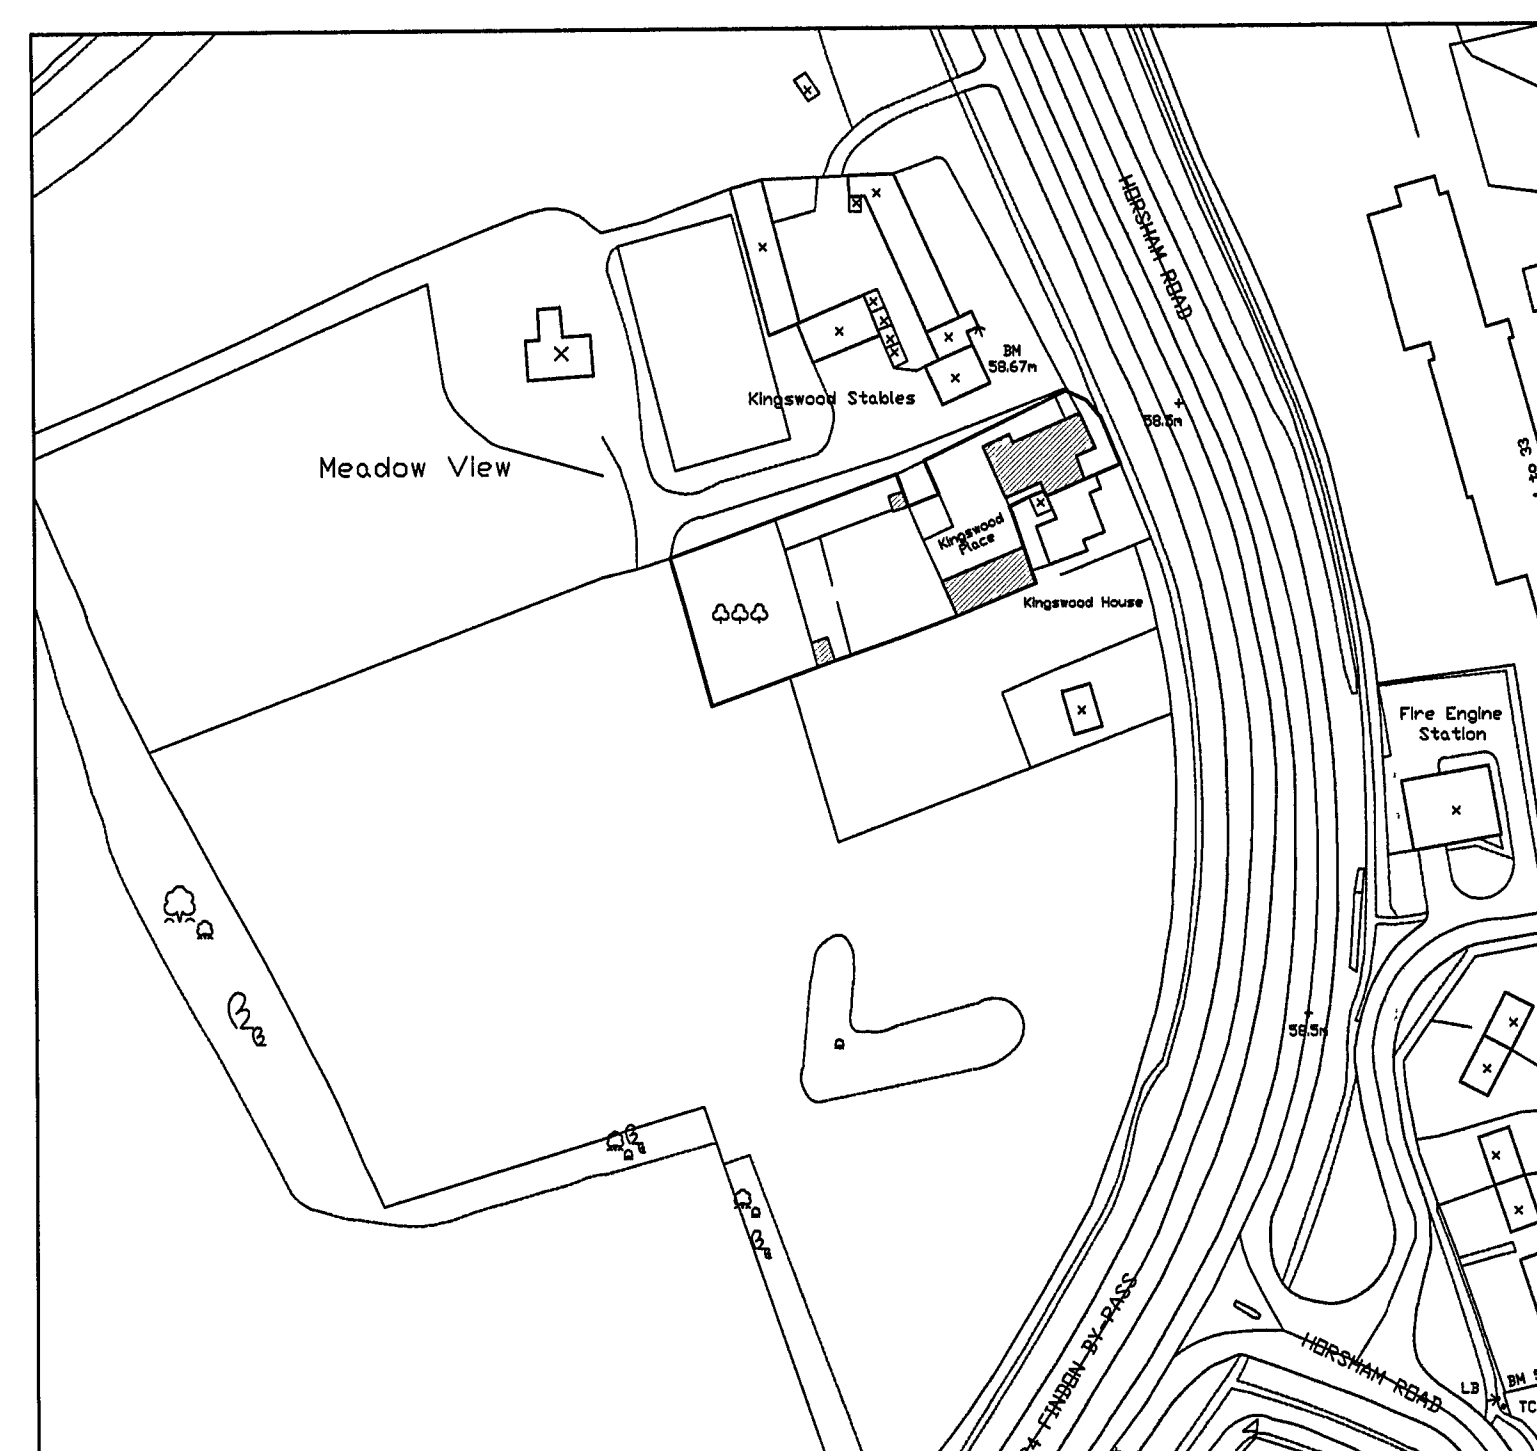

Location Plan

Scale 1:1250

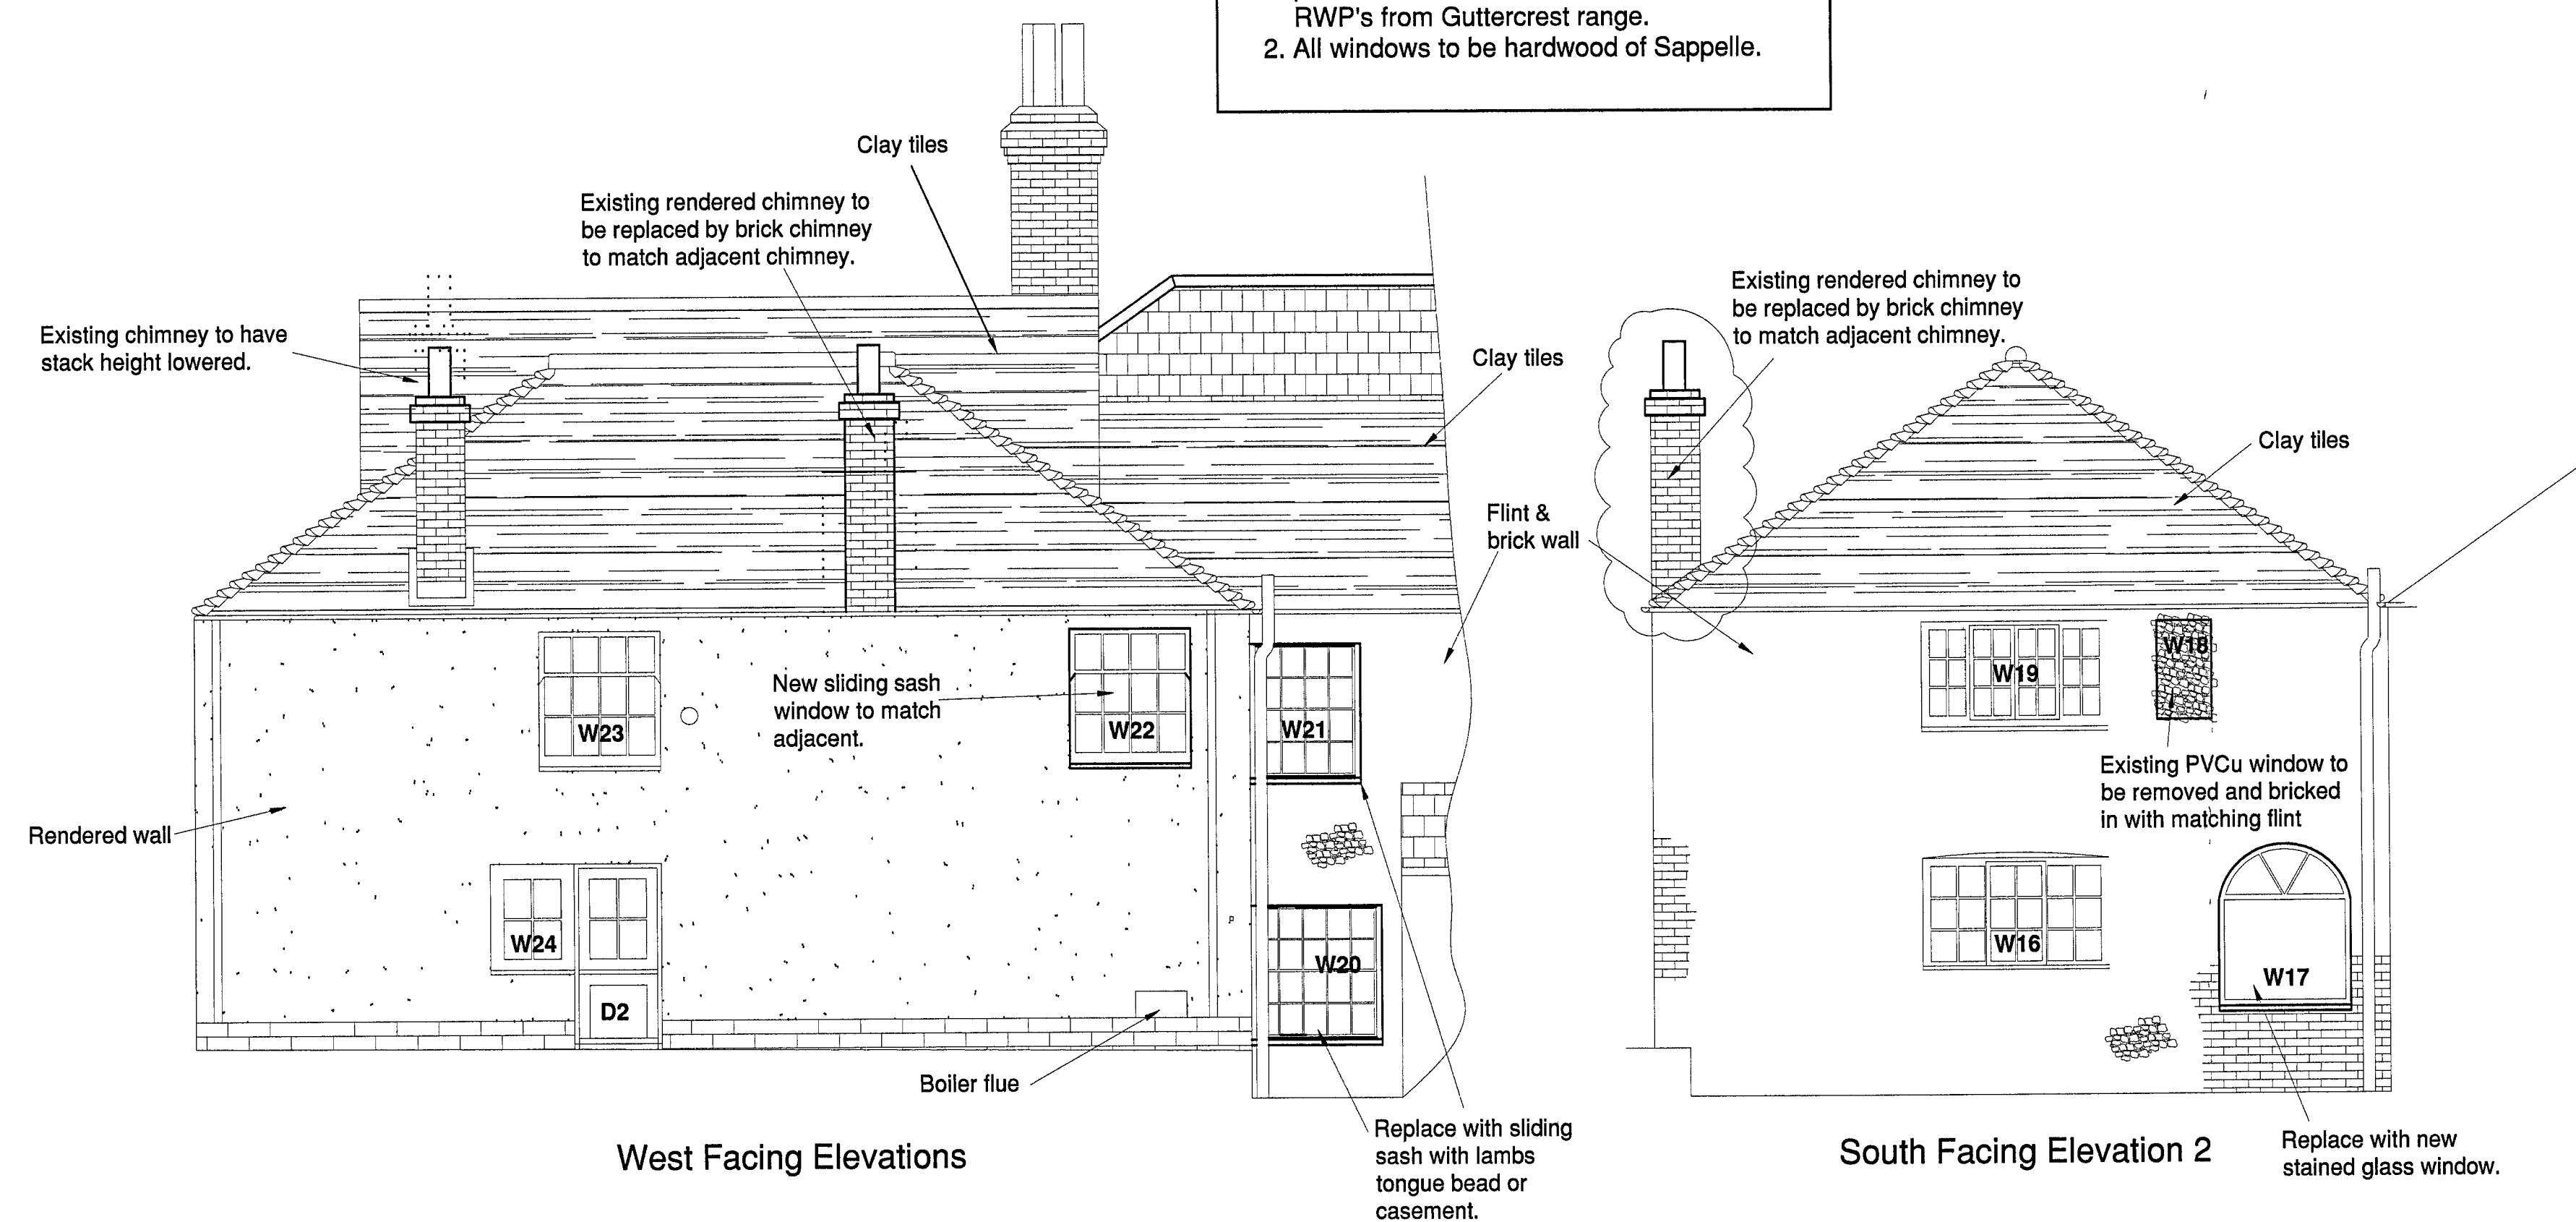

West Facing Elevations

South Facing Elevation 2

Proposed Elevations

[illegible]

Rev A	Amended South Elevation	06.02.06	GF
Rev.	Amendments	Date	Drawn

Philips Chartered Surveyors

Building Surveyors, Designers and Consultants

The Old Coach House, 78 Lower Street,
Pulborough, West Sussex, RH20 2AZ
Tel: 01798 873222 Fax: 01798 873444
e-mail: info@philips-surveyors.co.uk

CLIENT:

Miss C. Lothian
Mr R. Yorston

PROJECT:

JECT:
Kingswood Place
Horsham Road
Findon
West Sussex

DRAWING TITLE:

Proposed Elevations Location Plan

DRAWN: GRM	JOB NO: 1491/05	SCALE: 1:50 1:1
CHECKED: PGA	DRAWING NO:	REV:
DATE: April 05	P2	A

© Philips Chartered Surveyors.