



Notes
All details are indicative only. All dimensions to be checked on site by contractor prior to commencement of works. Any discrepancies in drawings to be reported to Philips Chartered Surveyors.

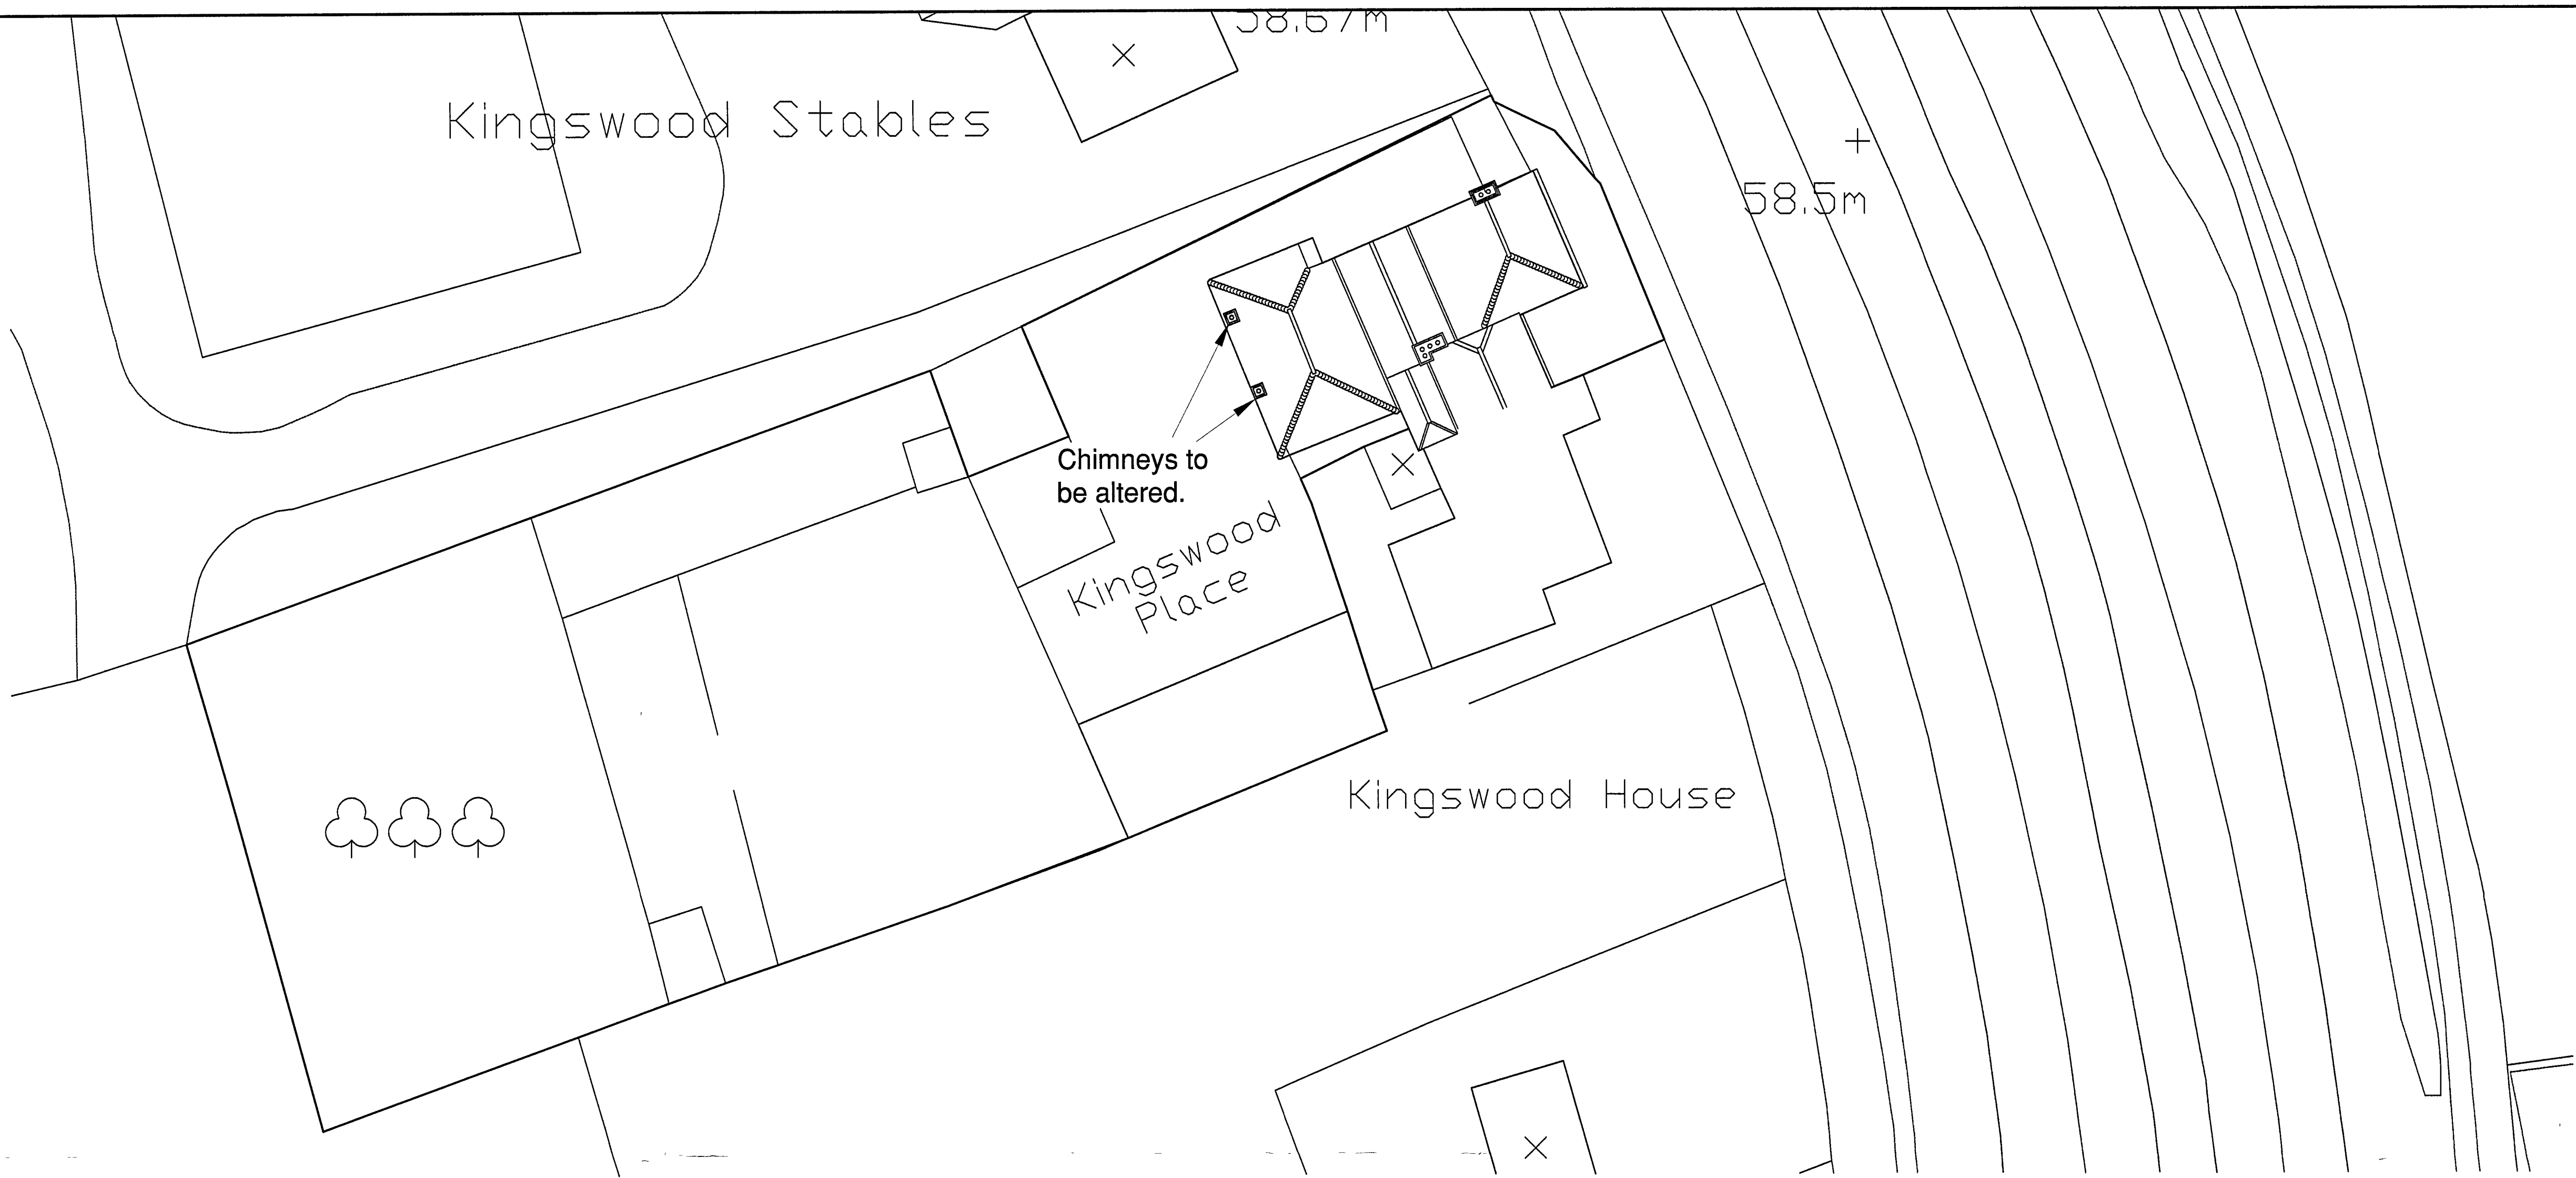

Block Plan Scale 1:200

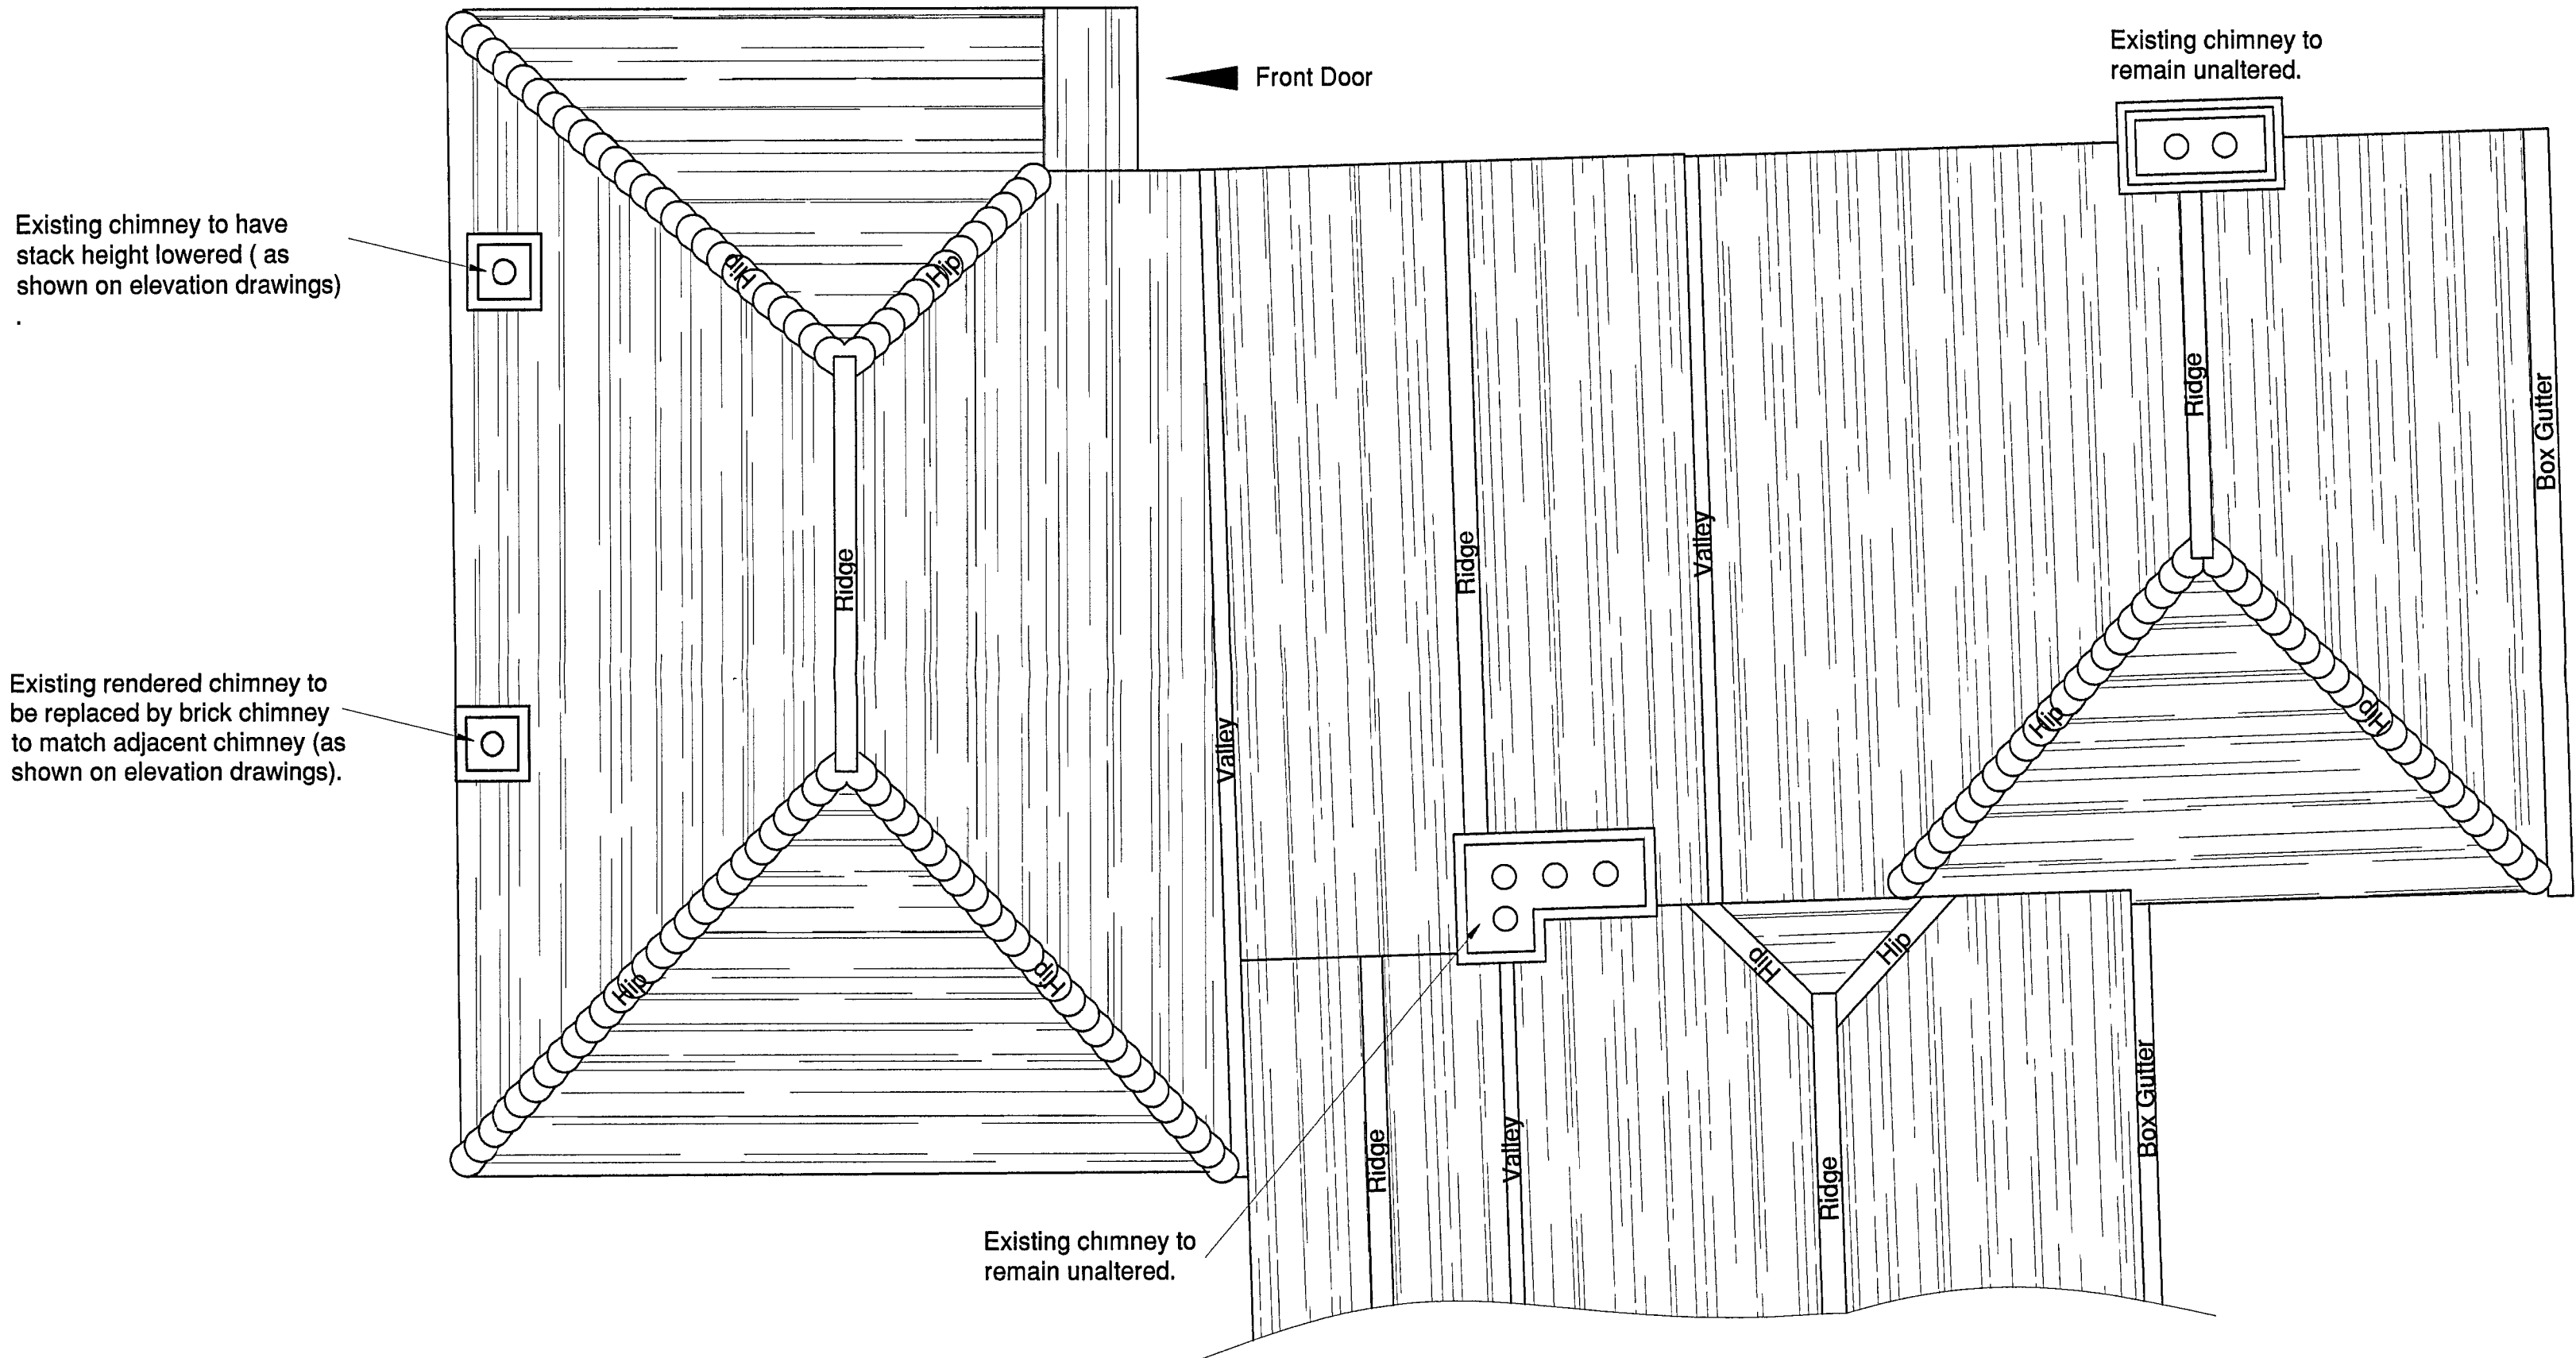

Roof Plan Scale 1:50

Philips
Chartered Surveyors

Building Surveyors, Designers and Consultants

The Old Coach House, 78 Lower Street,
Pulborough, West Sussex, RH20 2AZ
Tel: 01798 873222 Fax: 01798 873444
e-mail: info@philips-surveyors.co.uk

CLIENT:

Miss C. Lothian
Mr R. Yorston

PROJECT:

Kingswood Place
Horsham Road
Findon
West Sussex

DRAWING TITLE:

Existing Roof Plan showing
proposed chimney positions.
Block Plan

DRAWN: GRM JOB NO: 1491/05 SCALE: 1:50 1:200

CHECKED: PGA DRAWING NO: P3 REV: -

DATE: Feb 06

© Philips Chartered Surveyors.