




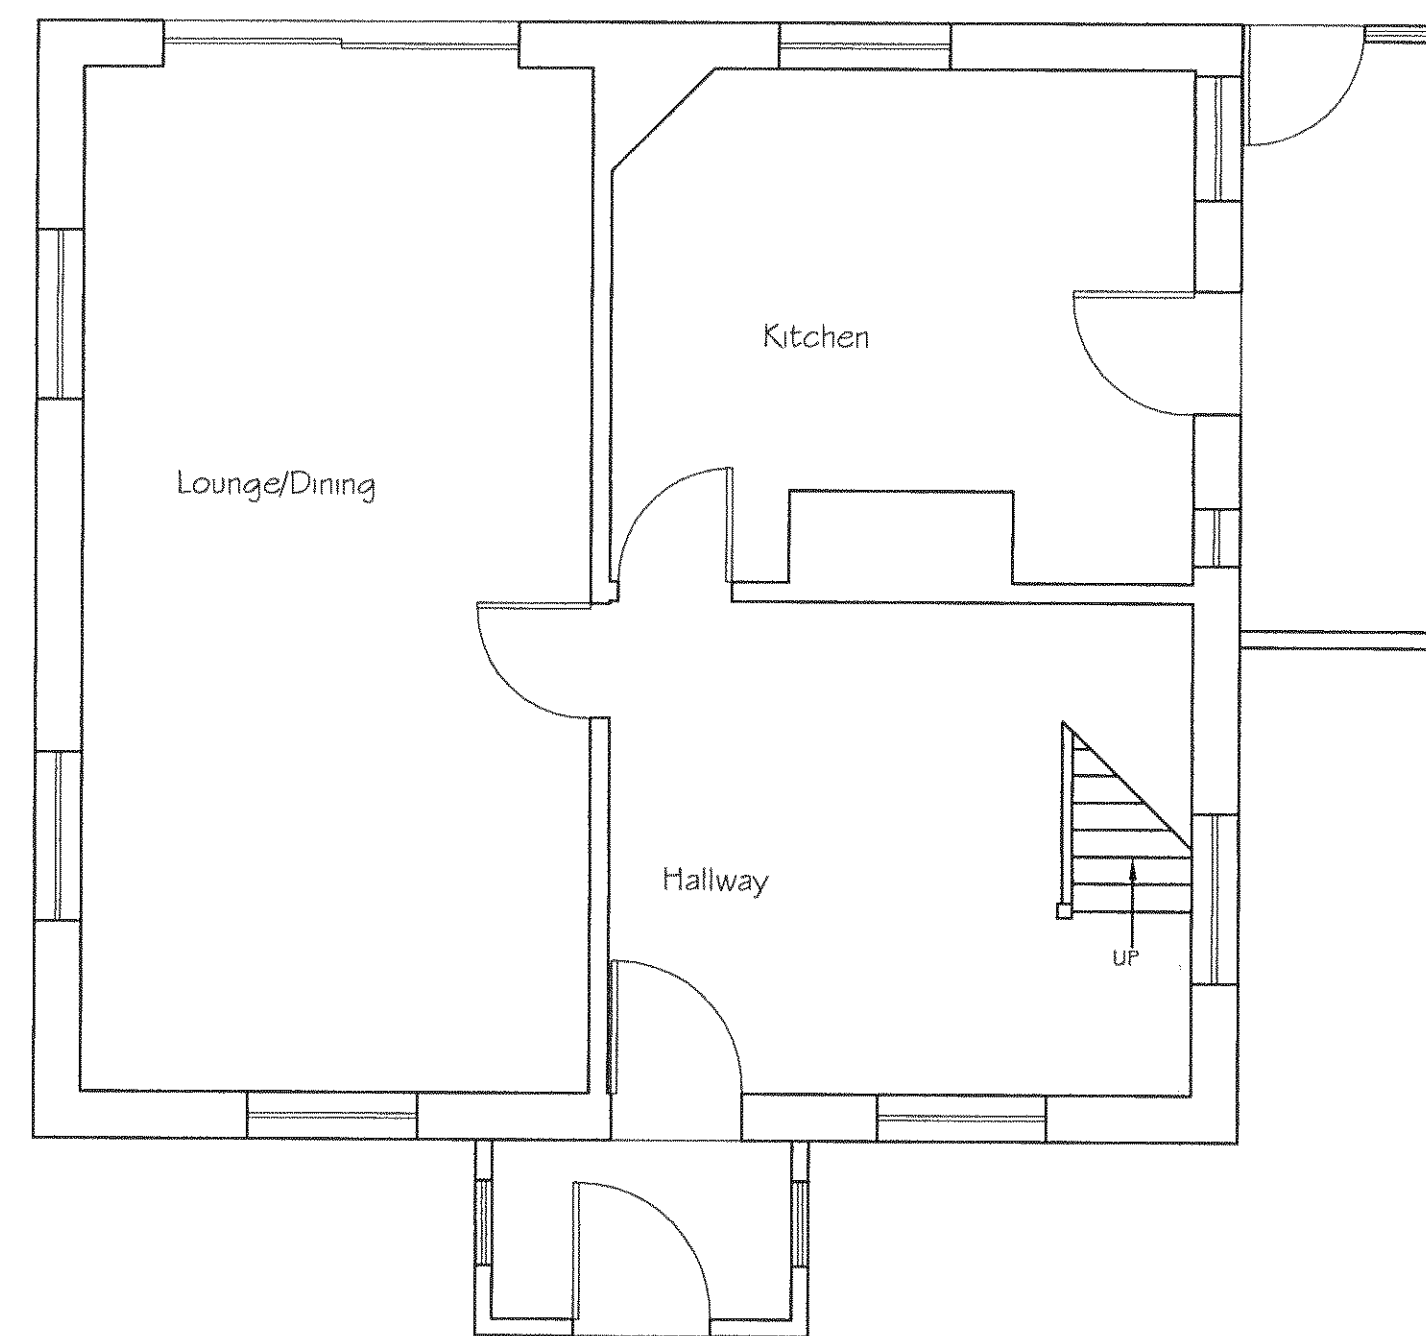


Existing Ground Floor Plan

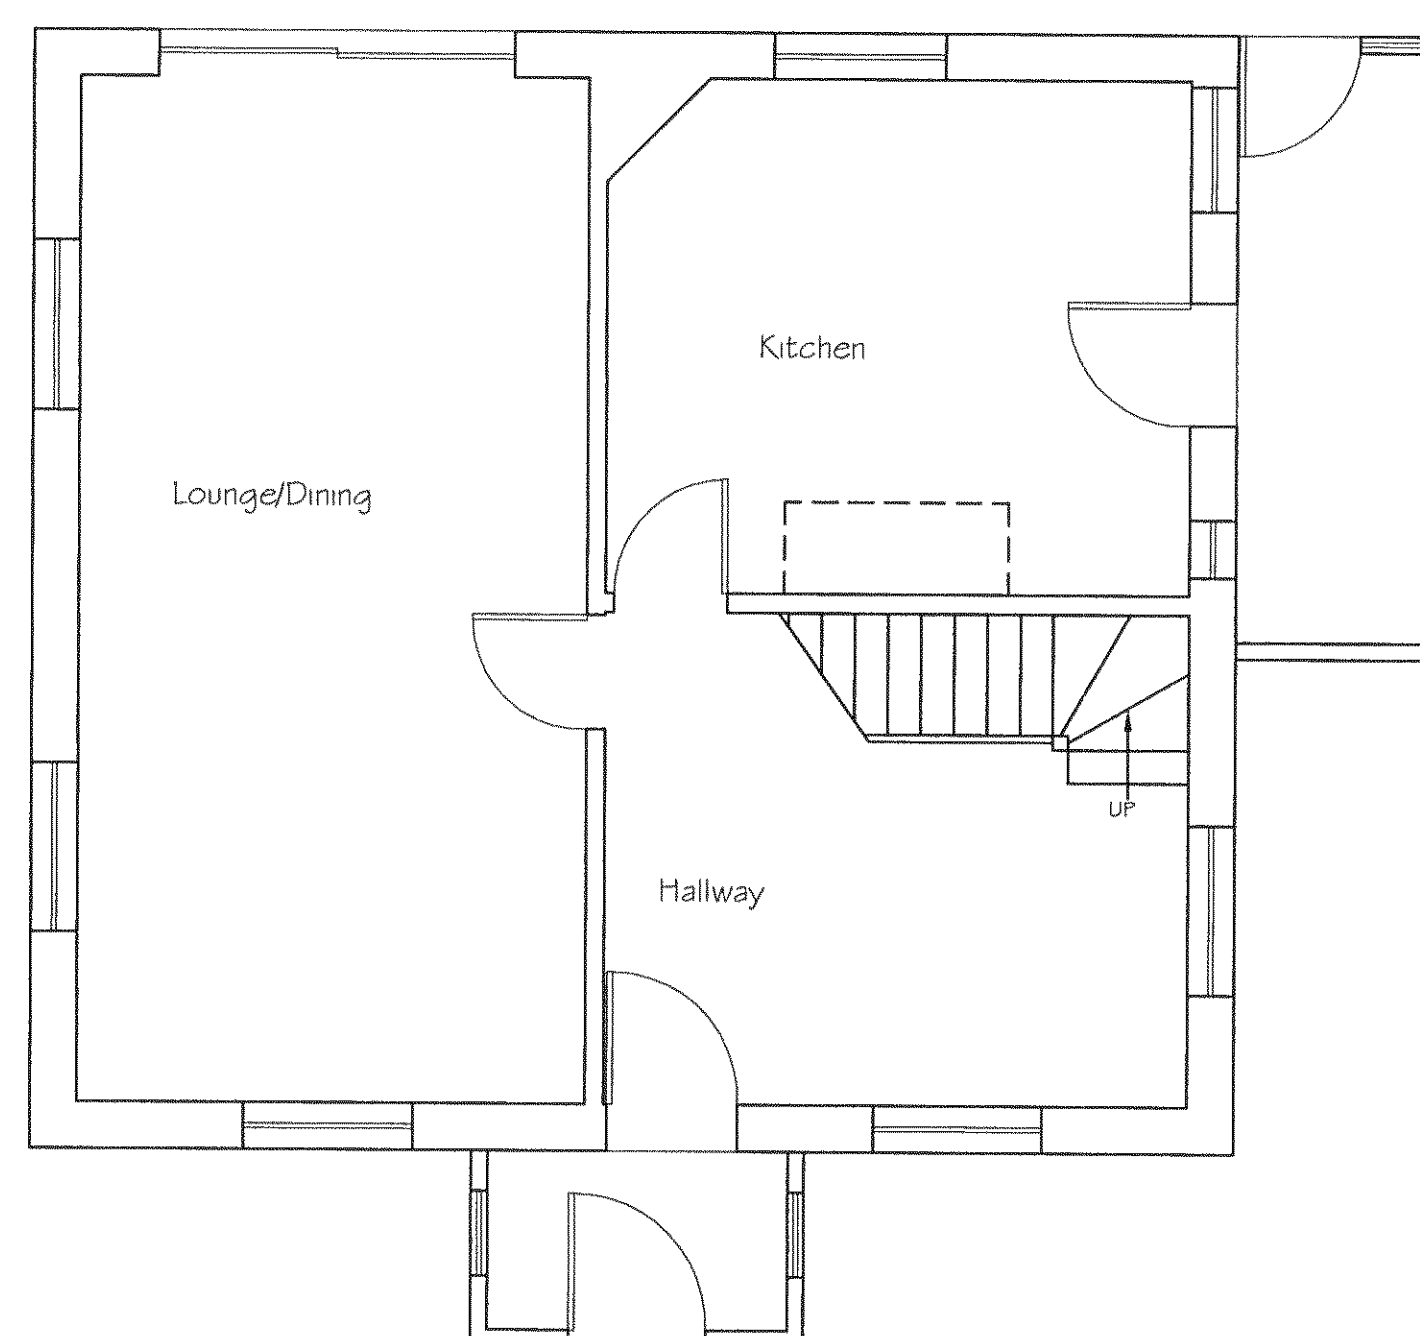

Proposed Ground Floor Plan

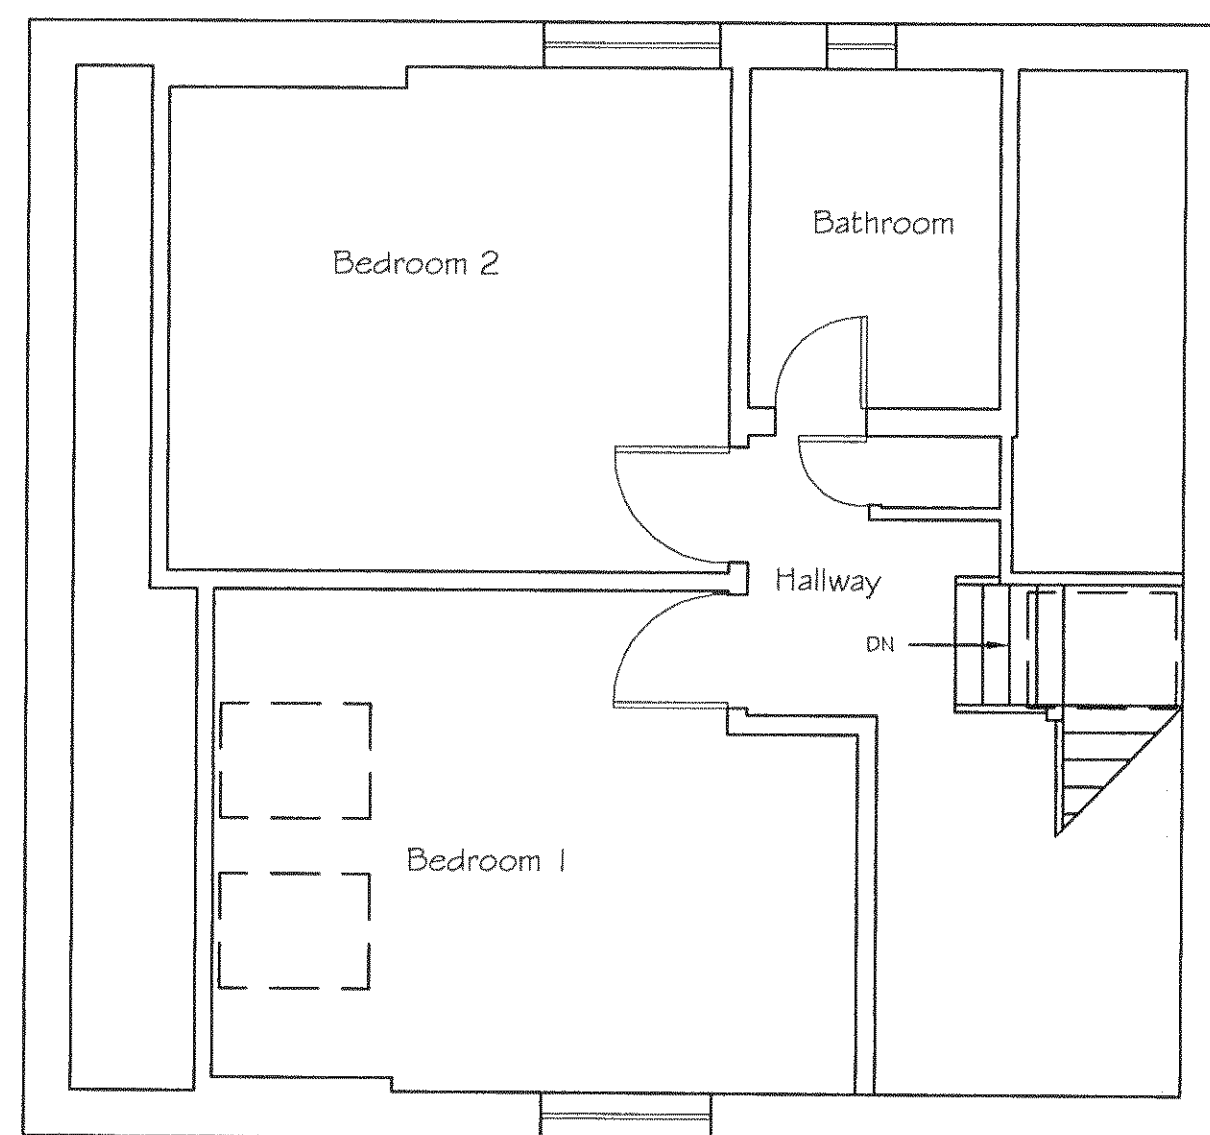

Existing First Floor Plan

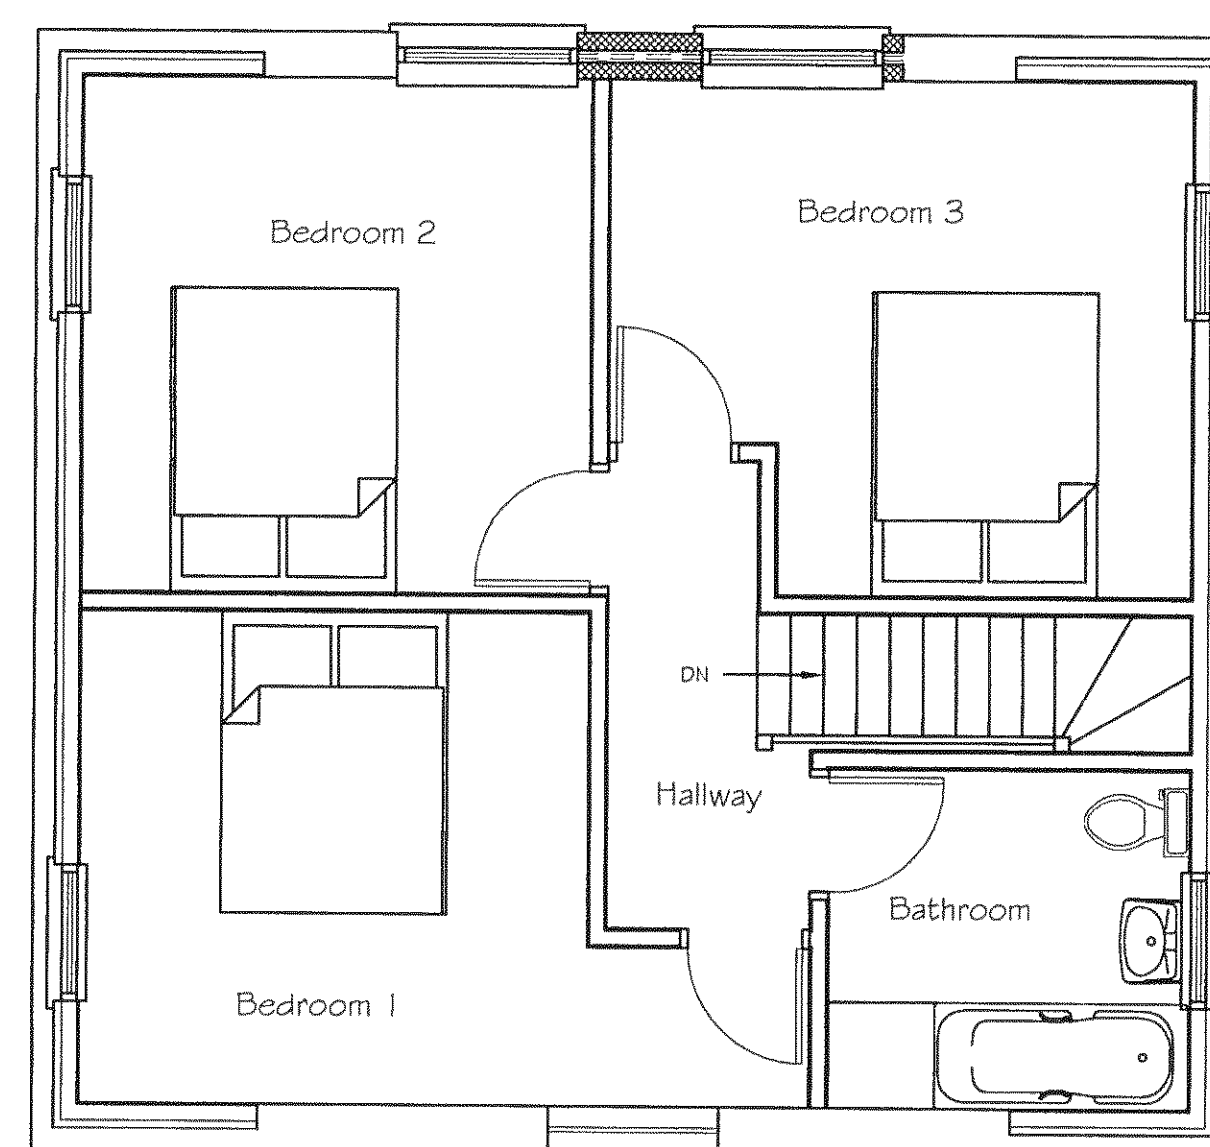

Proposed First Floor Plan

Tony Rogers Building Consultant Address: 40 Dawn Crescent, Upper Beeding, West Sussex, BN44 3WH Telephone: 01903 815225 Mobile: 07803 500364		
Rev.	Date:	Revision Description:
Client: Mr B Pearson		
Address: Glenthorne Findon Road Findon West Sussex		
Project: Proposed Side Dormers		
Scale: 1:50		
Date: October 2010		
Drawing No: 10/612/01		
Drawn By: AWR	Revision:	