




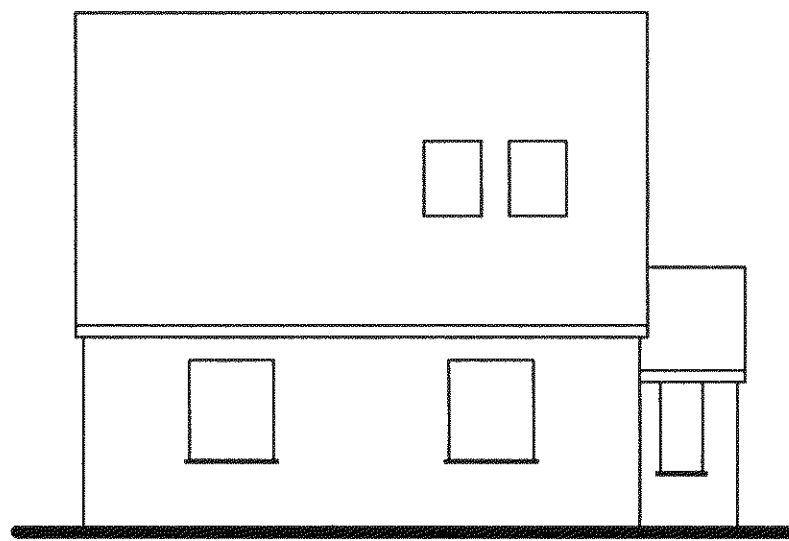


Existing Side Elevation

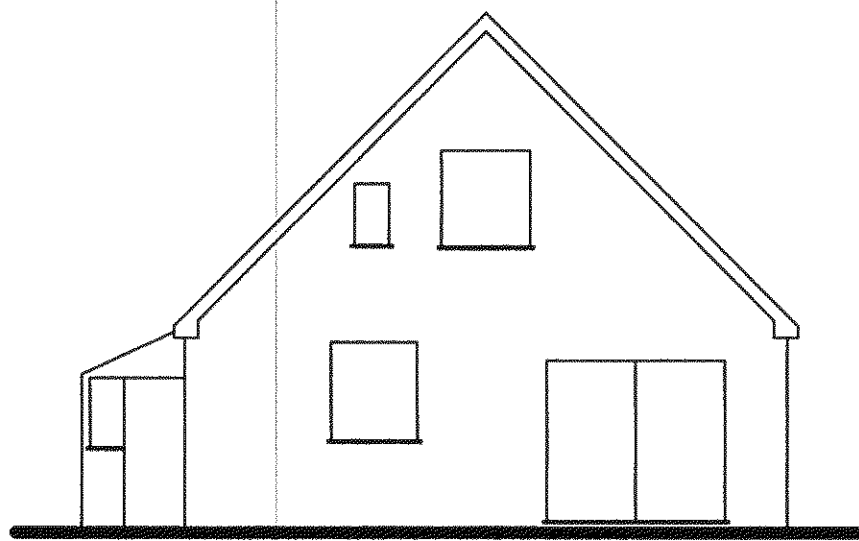

Existing Rear Elevation

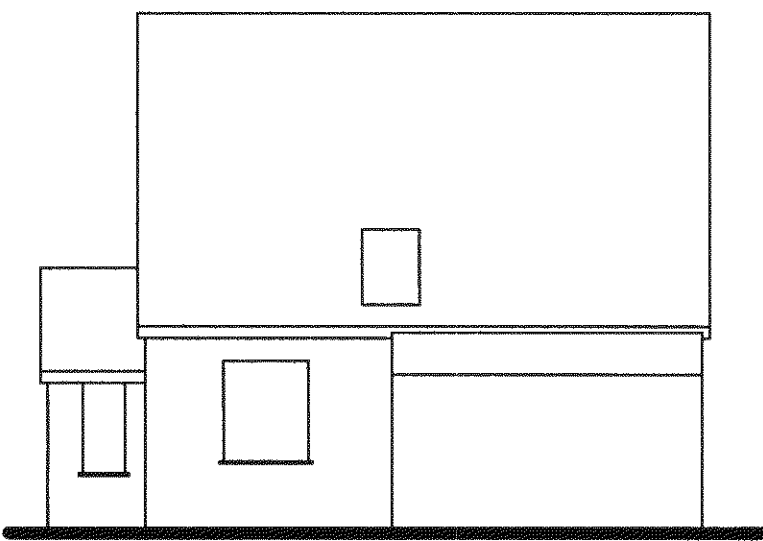


Existing Side Elevation

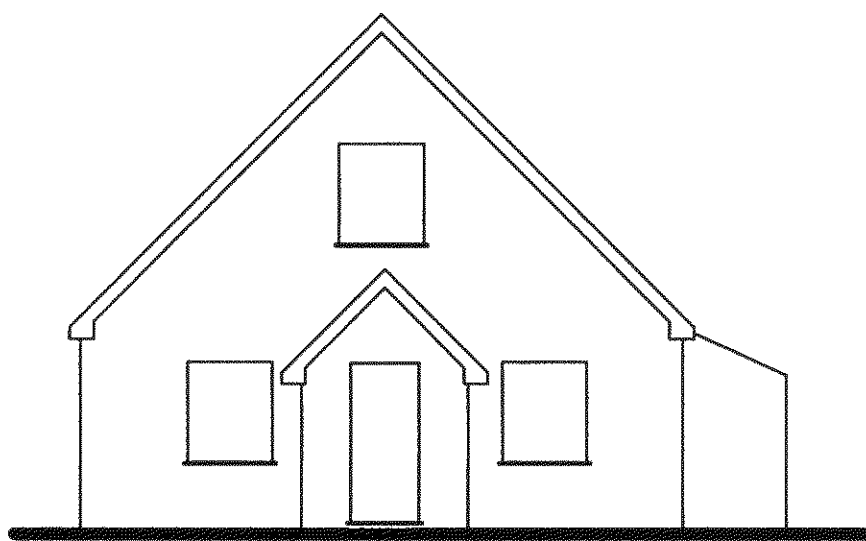

Existing Front Elevation


First floor side windows to be obscurely glazed and fixed shut up to 1700mm above floor level.

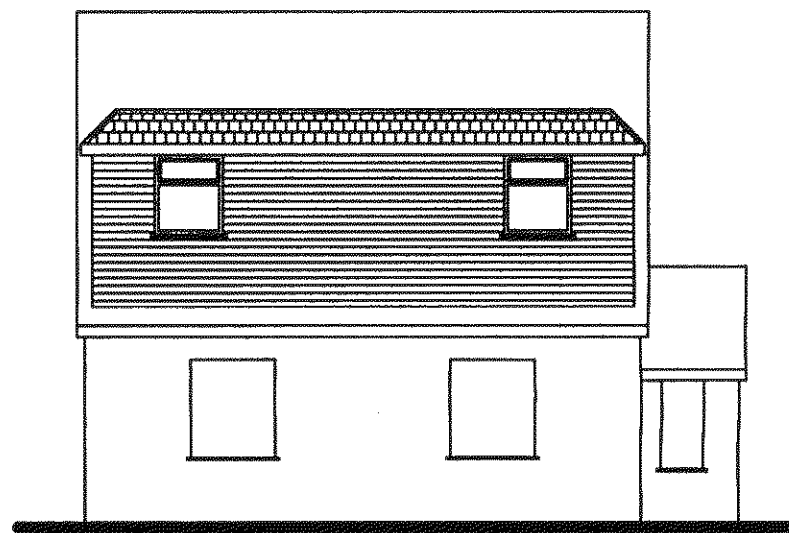


Proposed Side Elevation



Proposed Rear Elevation

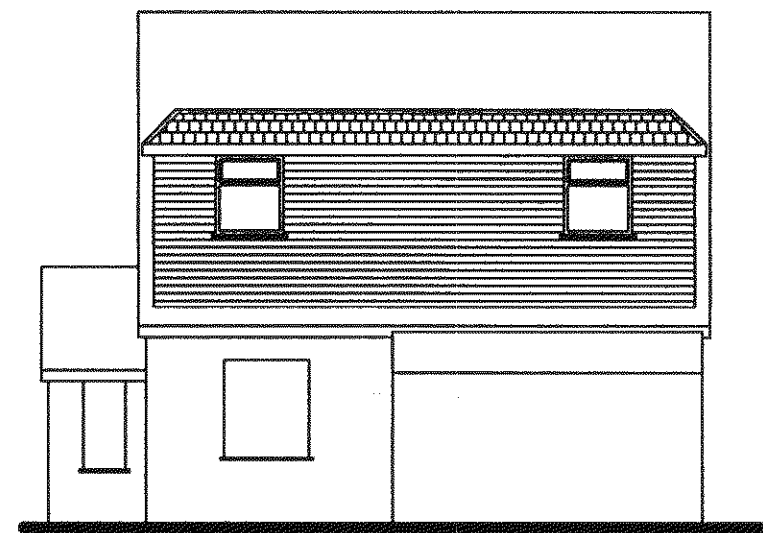

Proposed Side Elevation

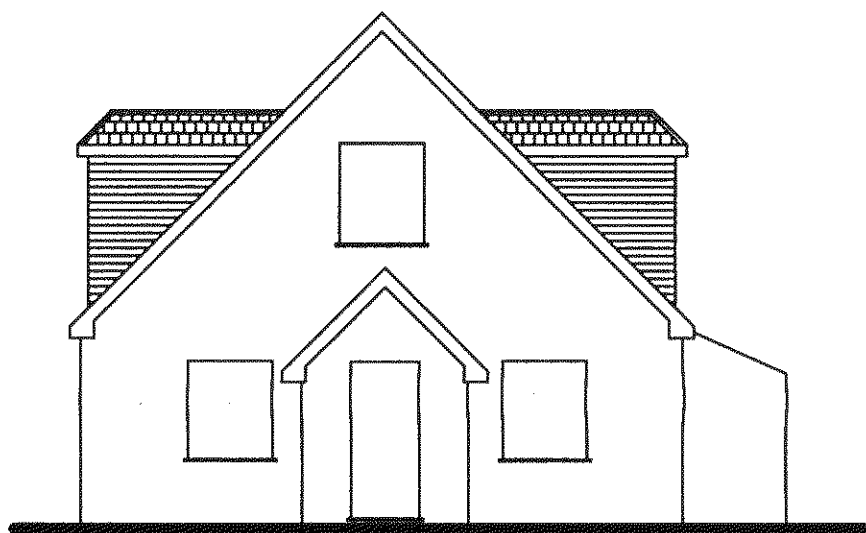

Proposed Front Elevation

Tony Rogers Building Consultant Address: 40 Dawn Crescent, Upper Beeding, West Sussex, BN44 3WH Telephone: 01903 815225 Mobile: 07803 500364		
Rev:	Date:	Revision Description:
Client: Mr B Pearson		
Address: Glenthorne Findon Road Findon West Sussex		
Project: Proposed Side Dormers		
Scale: 1:100		
Date: October 2010		
Drawing No: 10/ 612/ 02		
Drawn By: AWR	Revision:	