

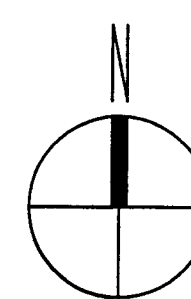



Dimensions to be checked on site before commencing work. Any discrepancies shall be reported to the architect immediately.
Do not scale from these drawings except for planning purposes. Use figured dimensions only.
Where applicable this drawing is to be read in conjunction with other consultants' drawings.
All drawings to be read in conjunction with specification and all other drawings including structural engineer and mechanical and electrical drawings / specification

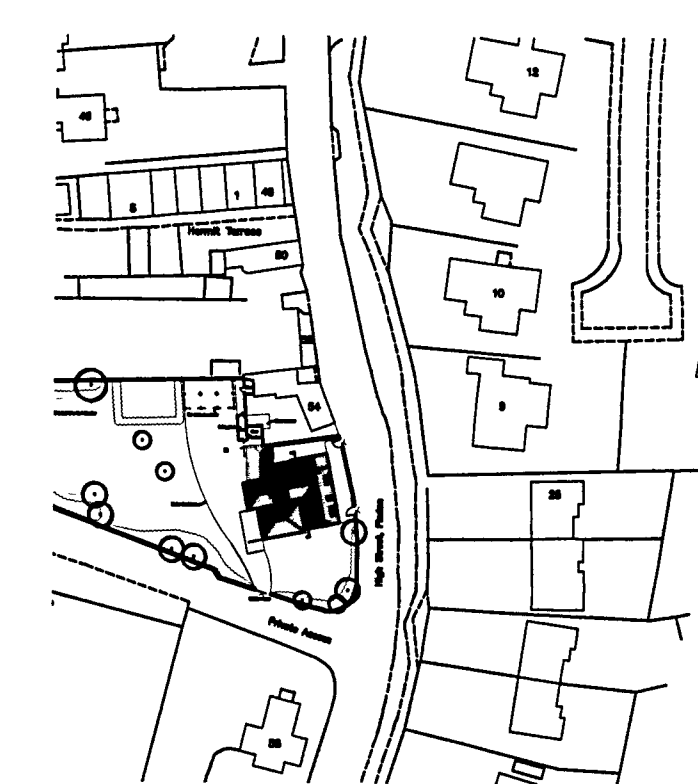


LOCATION PLAN @ 1:1250

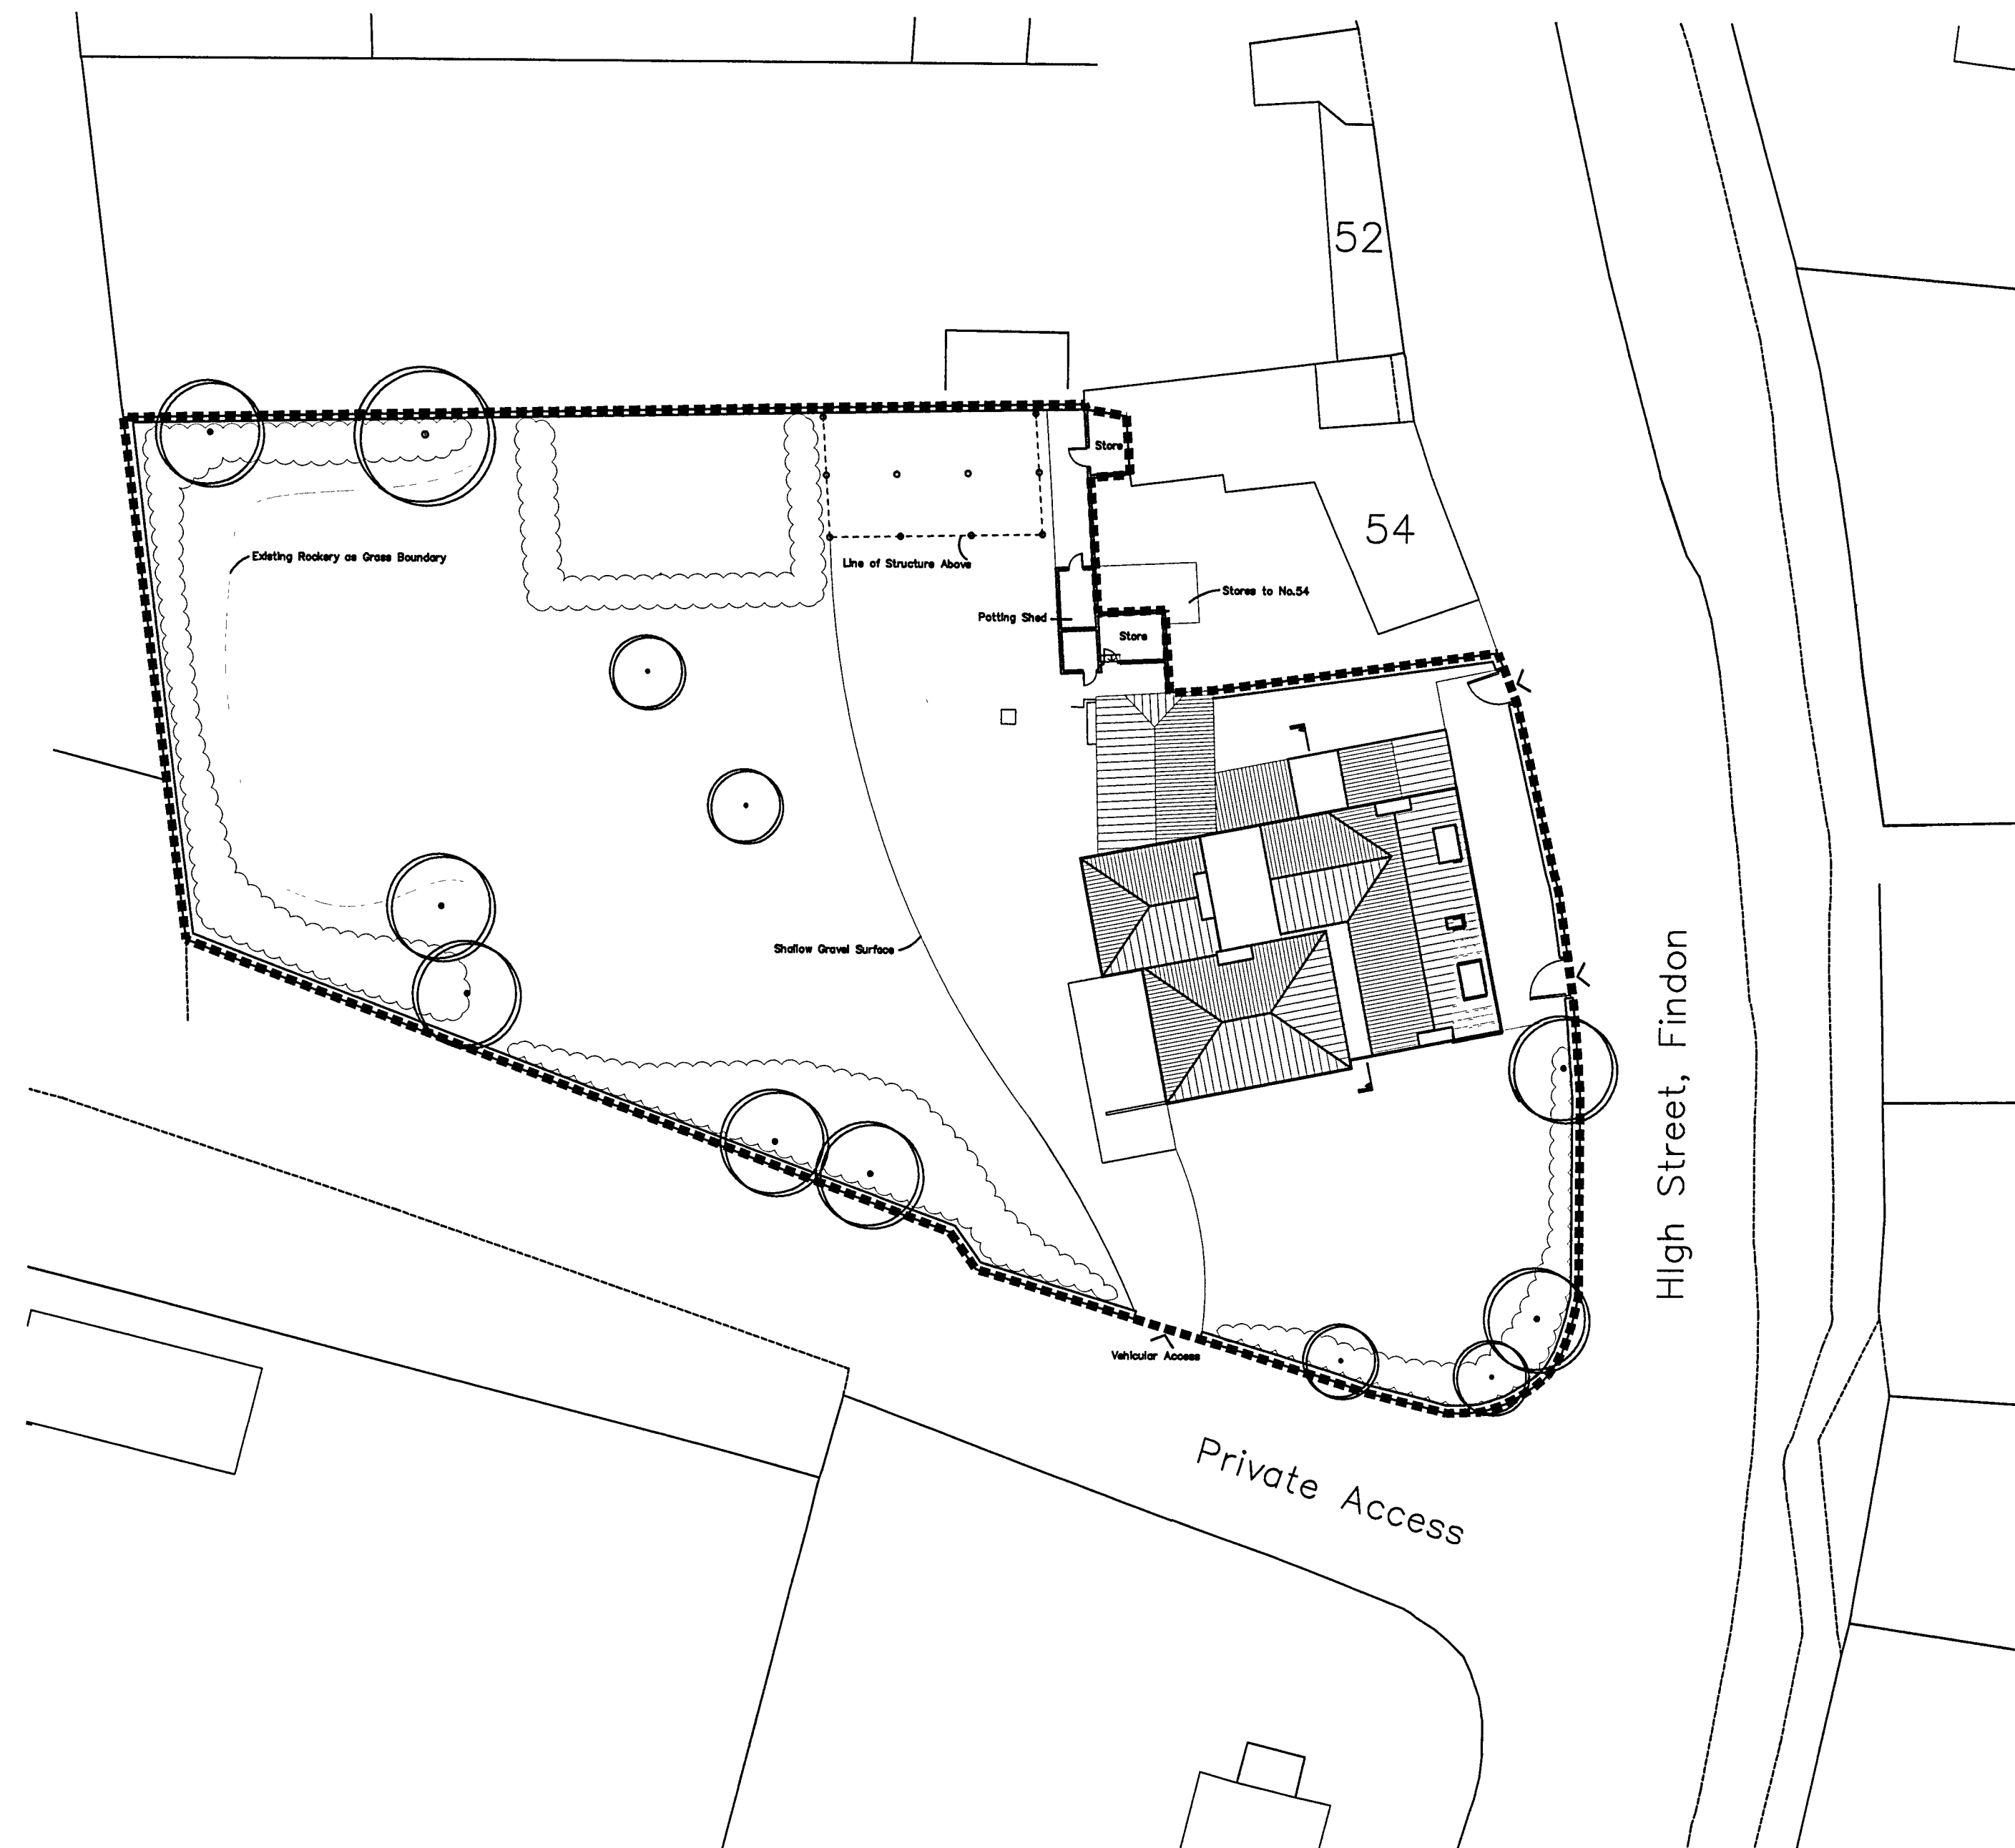


SITE PLAN @ 1:200

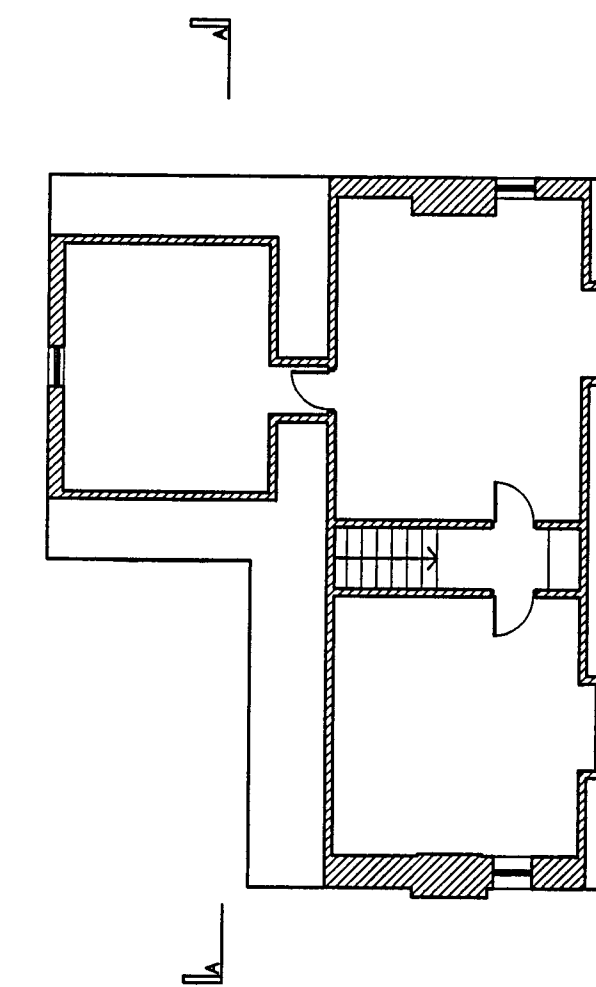


SECOND FLOOR / ATTIC PLAN @ 1:100

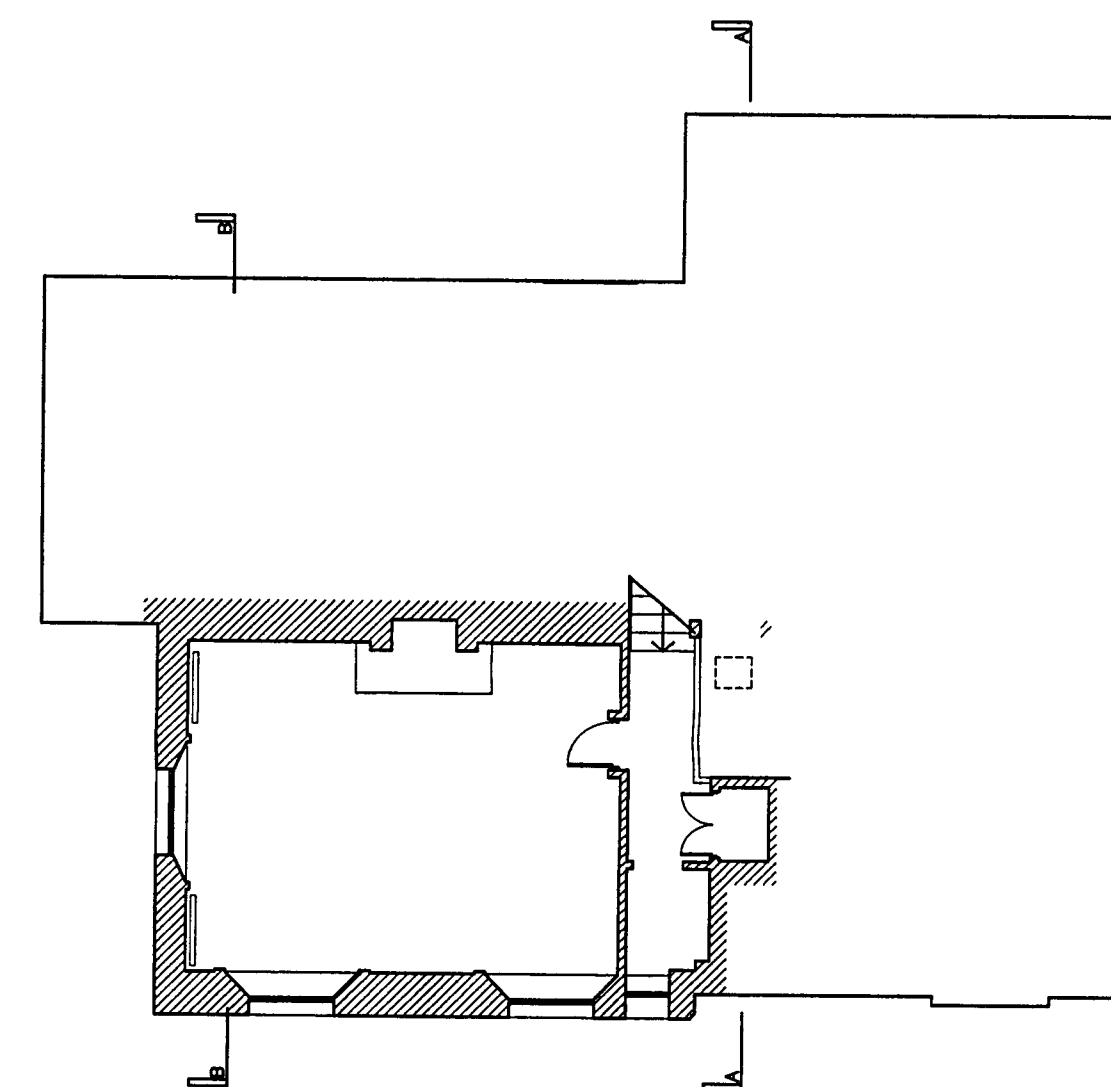


MEZZANINE LEVEL @ 1:100

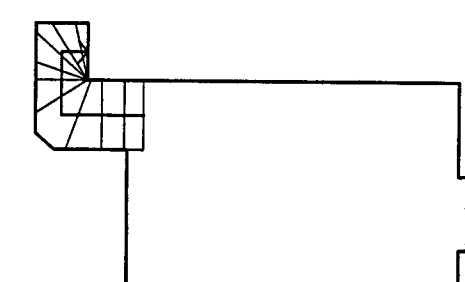

BASEMENT PLAN @ 1:100

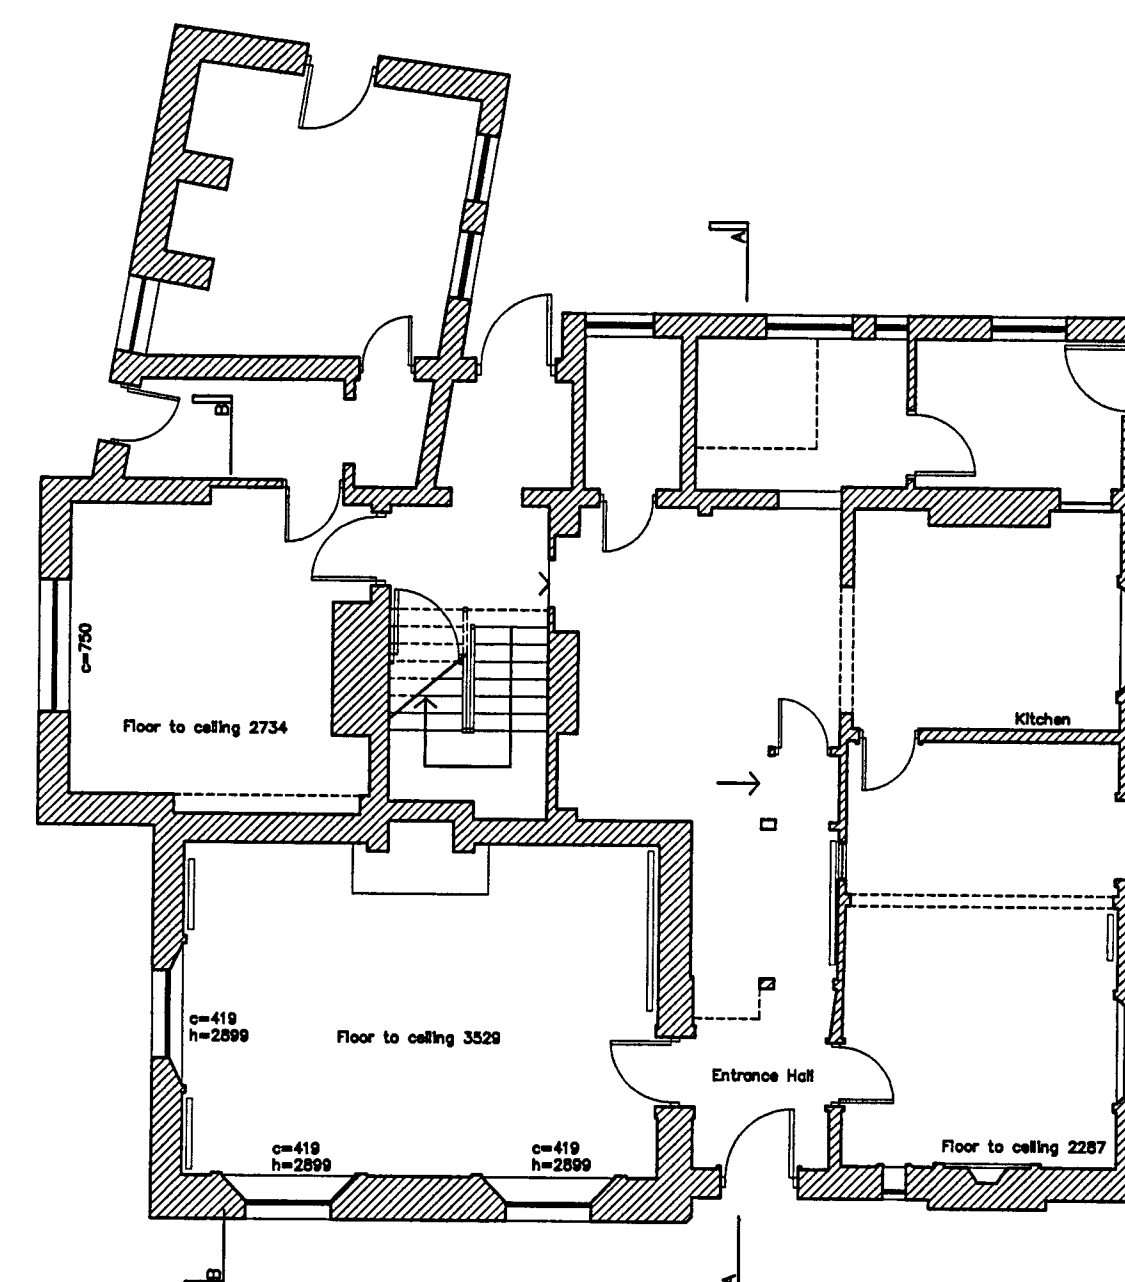

GROUND FLOOR PLAN @ 1:100

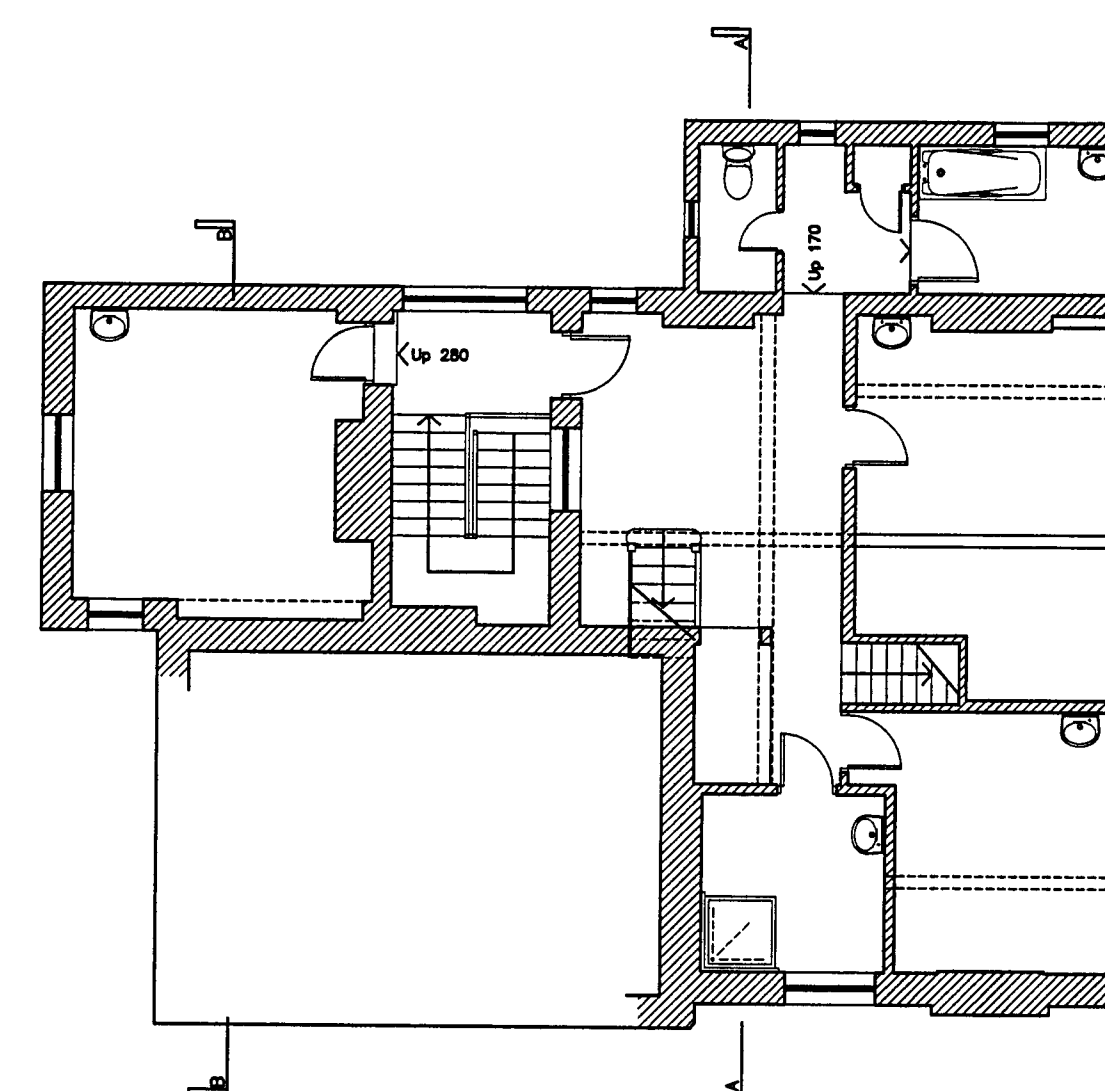

FIRST FLOOR PLAN @ 1:100

REV	DATE	AMENDMENT	DRAWN
-----	------	-----------	-------

helyerdesign [ltd]
architecture .design .graphics
mail@helyerdesign.co.uk www.helyerdesign.co.uk
2 Queen Street, Emsworth, PO10 7BL
01243 370 715

CLIENT
Mr M Seare

PROJECT
Avery House
Findon

DRAWING
Existing Plans

SCALE
Varies

DATE OCT '07	DRAWN THGD
DRAWING NUMBER 07108/201	REVISION —