


Dimensions to be checked on site before commencing work. Any discrepancies shall be reported to the architect immediately.


Do not scale from these drawings except for planning purposes. Use figured dimensions only.

Where applicable this drawing is to be read in conjunction with other consultants' drawings.

All drawings to be read in conjunction with specification and all other drawings including structural engineer and mechanical and electrical drawings / specification

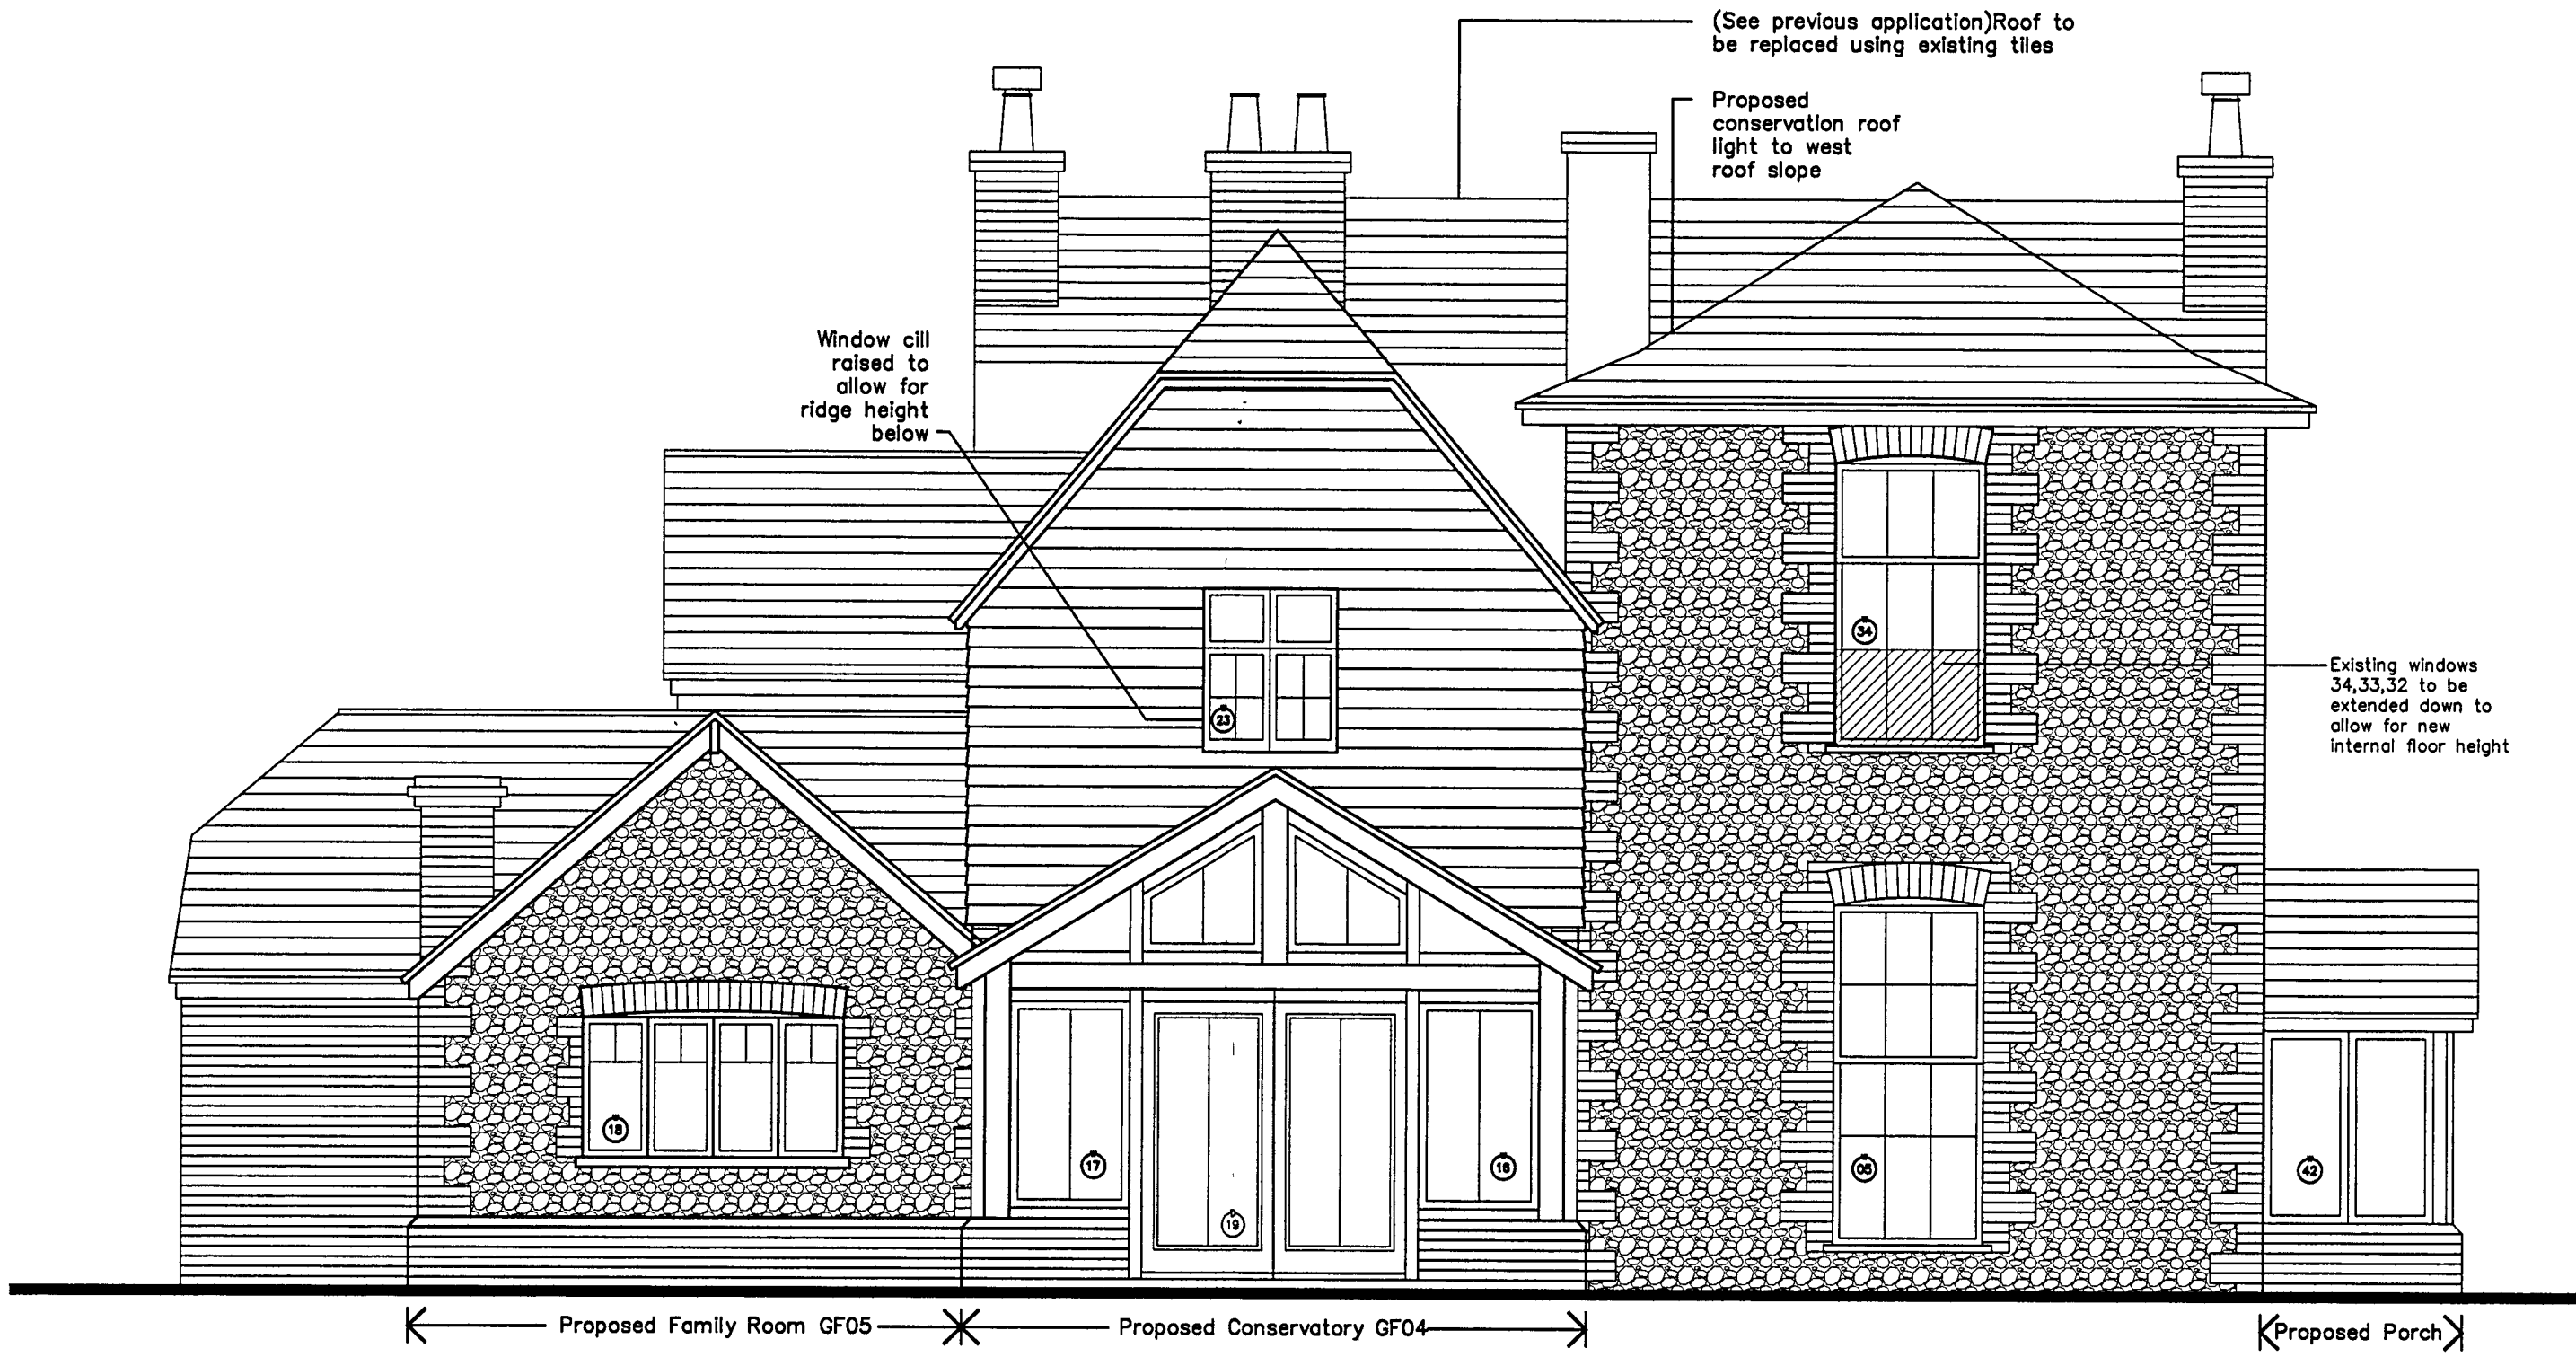


WEST ELEVATION @ 1:50

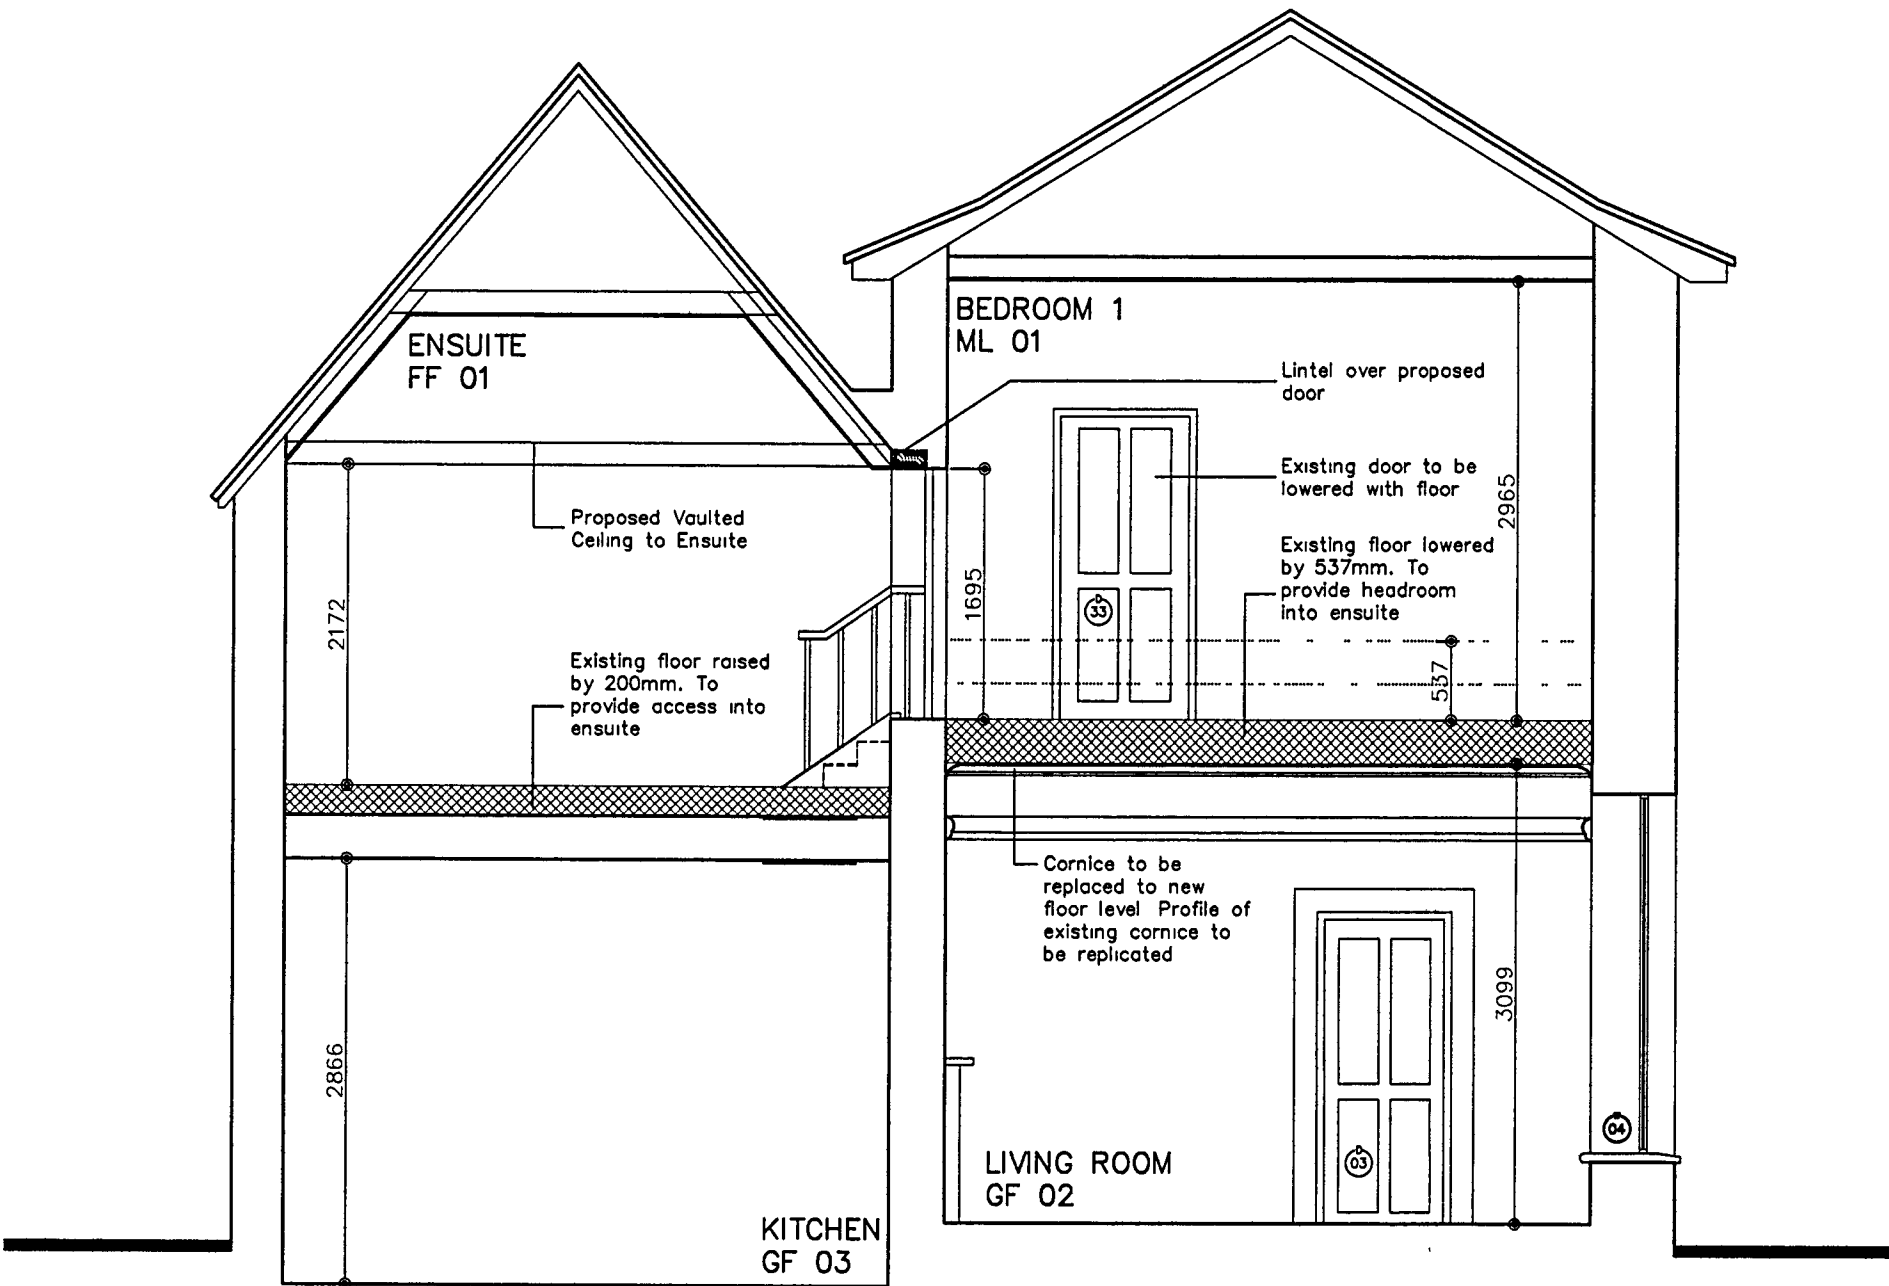

SECTION BB @ 1:50



NORTH ELEVATION @ 1:50

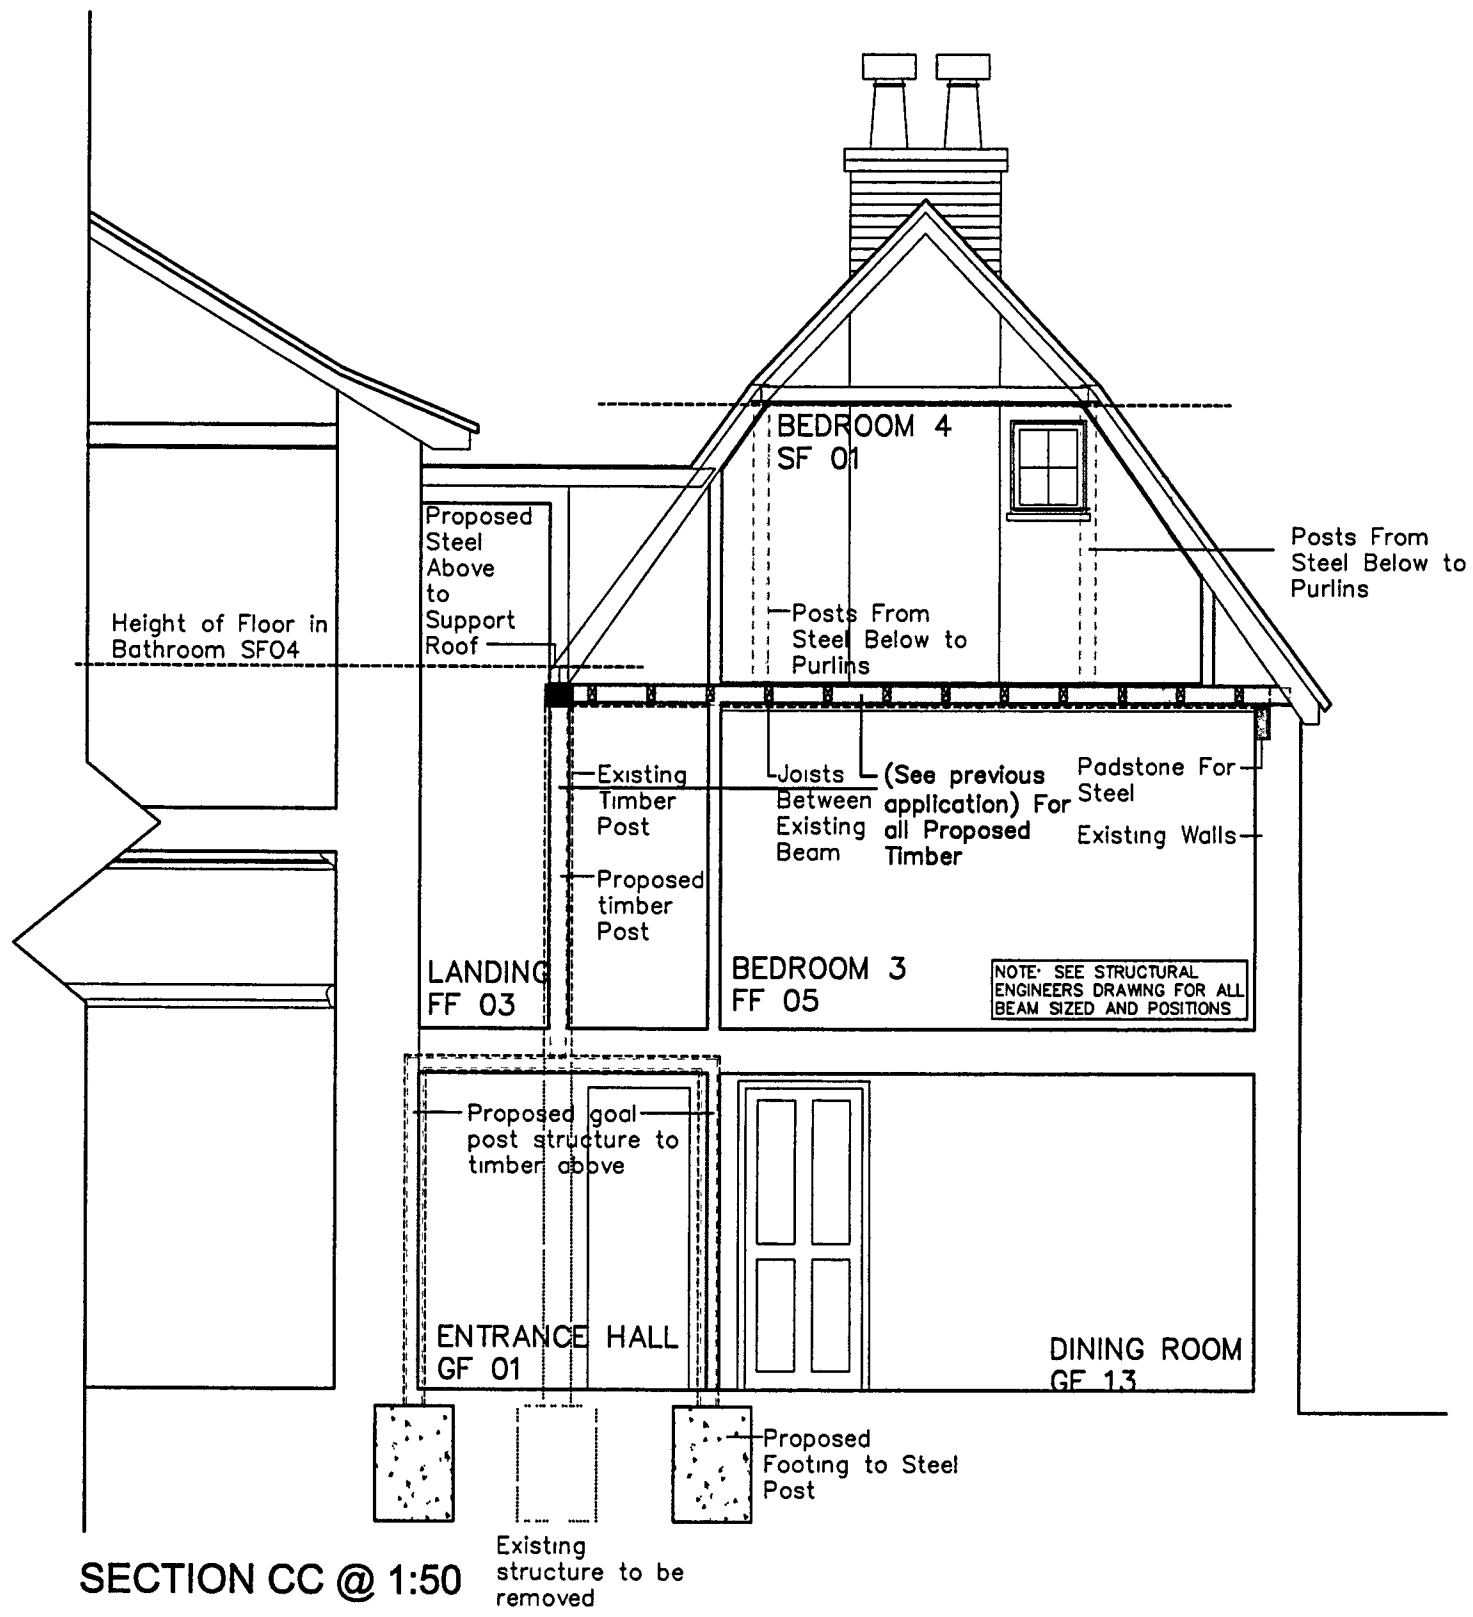

SECTION CC @ 1:50

REV	DATE	AMENDMENT	DRAWN
<div><div><div>helyerdesign [Ltd]</div><div>architecture .design .graphics</div><div>mail@helyerdesign.co.uk www.helyerdesign.co.uk 2 Queen Street, Emsworth, PO10 7BL 01243 370 715</div></div></div>			
CLIENT Mr M Seare			
PROJECT Avery House Findon			
DRAWING Proposed Elevations		SCALE Varies	
DATE Dec '07		DRAWN THGD	
DRAWING NUMBER 07108/205		REVISION	