
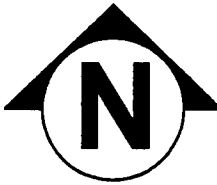


Dimensions to be checked on site before commencing work. Any discrepancies shall be reported to the architect immediately.


Do not scale from these drawings except for planning purposes. Use figured dimensions only.

Where applicable this drawing is to be read in conjunction with other consultants' drawings.


All drawings to be read in conjunction with specification and all other drawings including structural engineer and mechanical and electrical drawings / specification

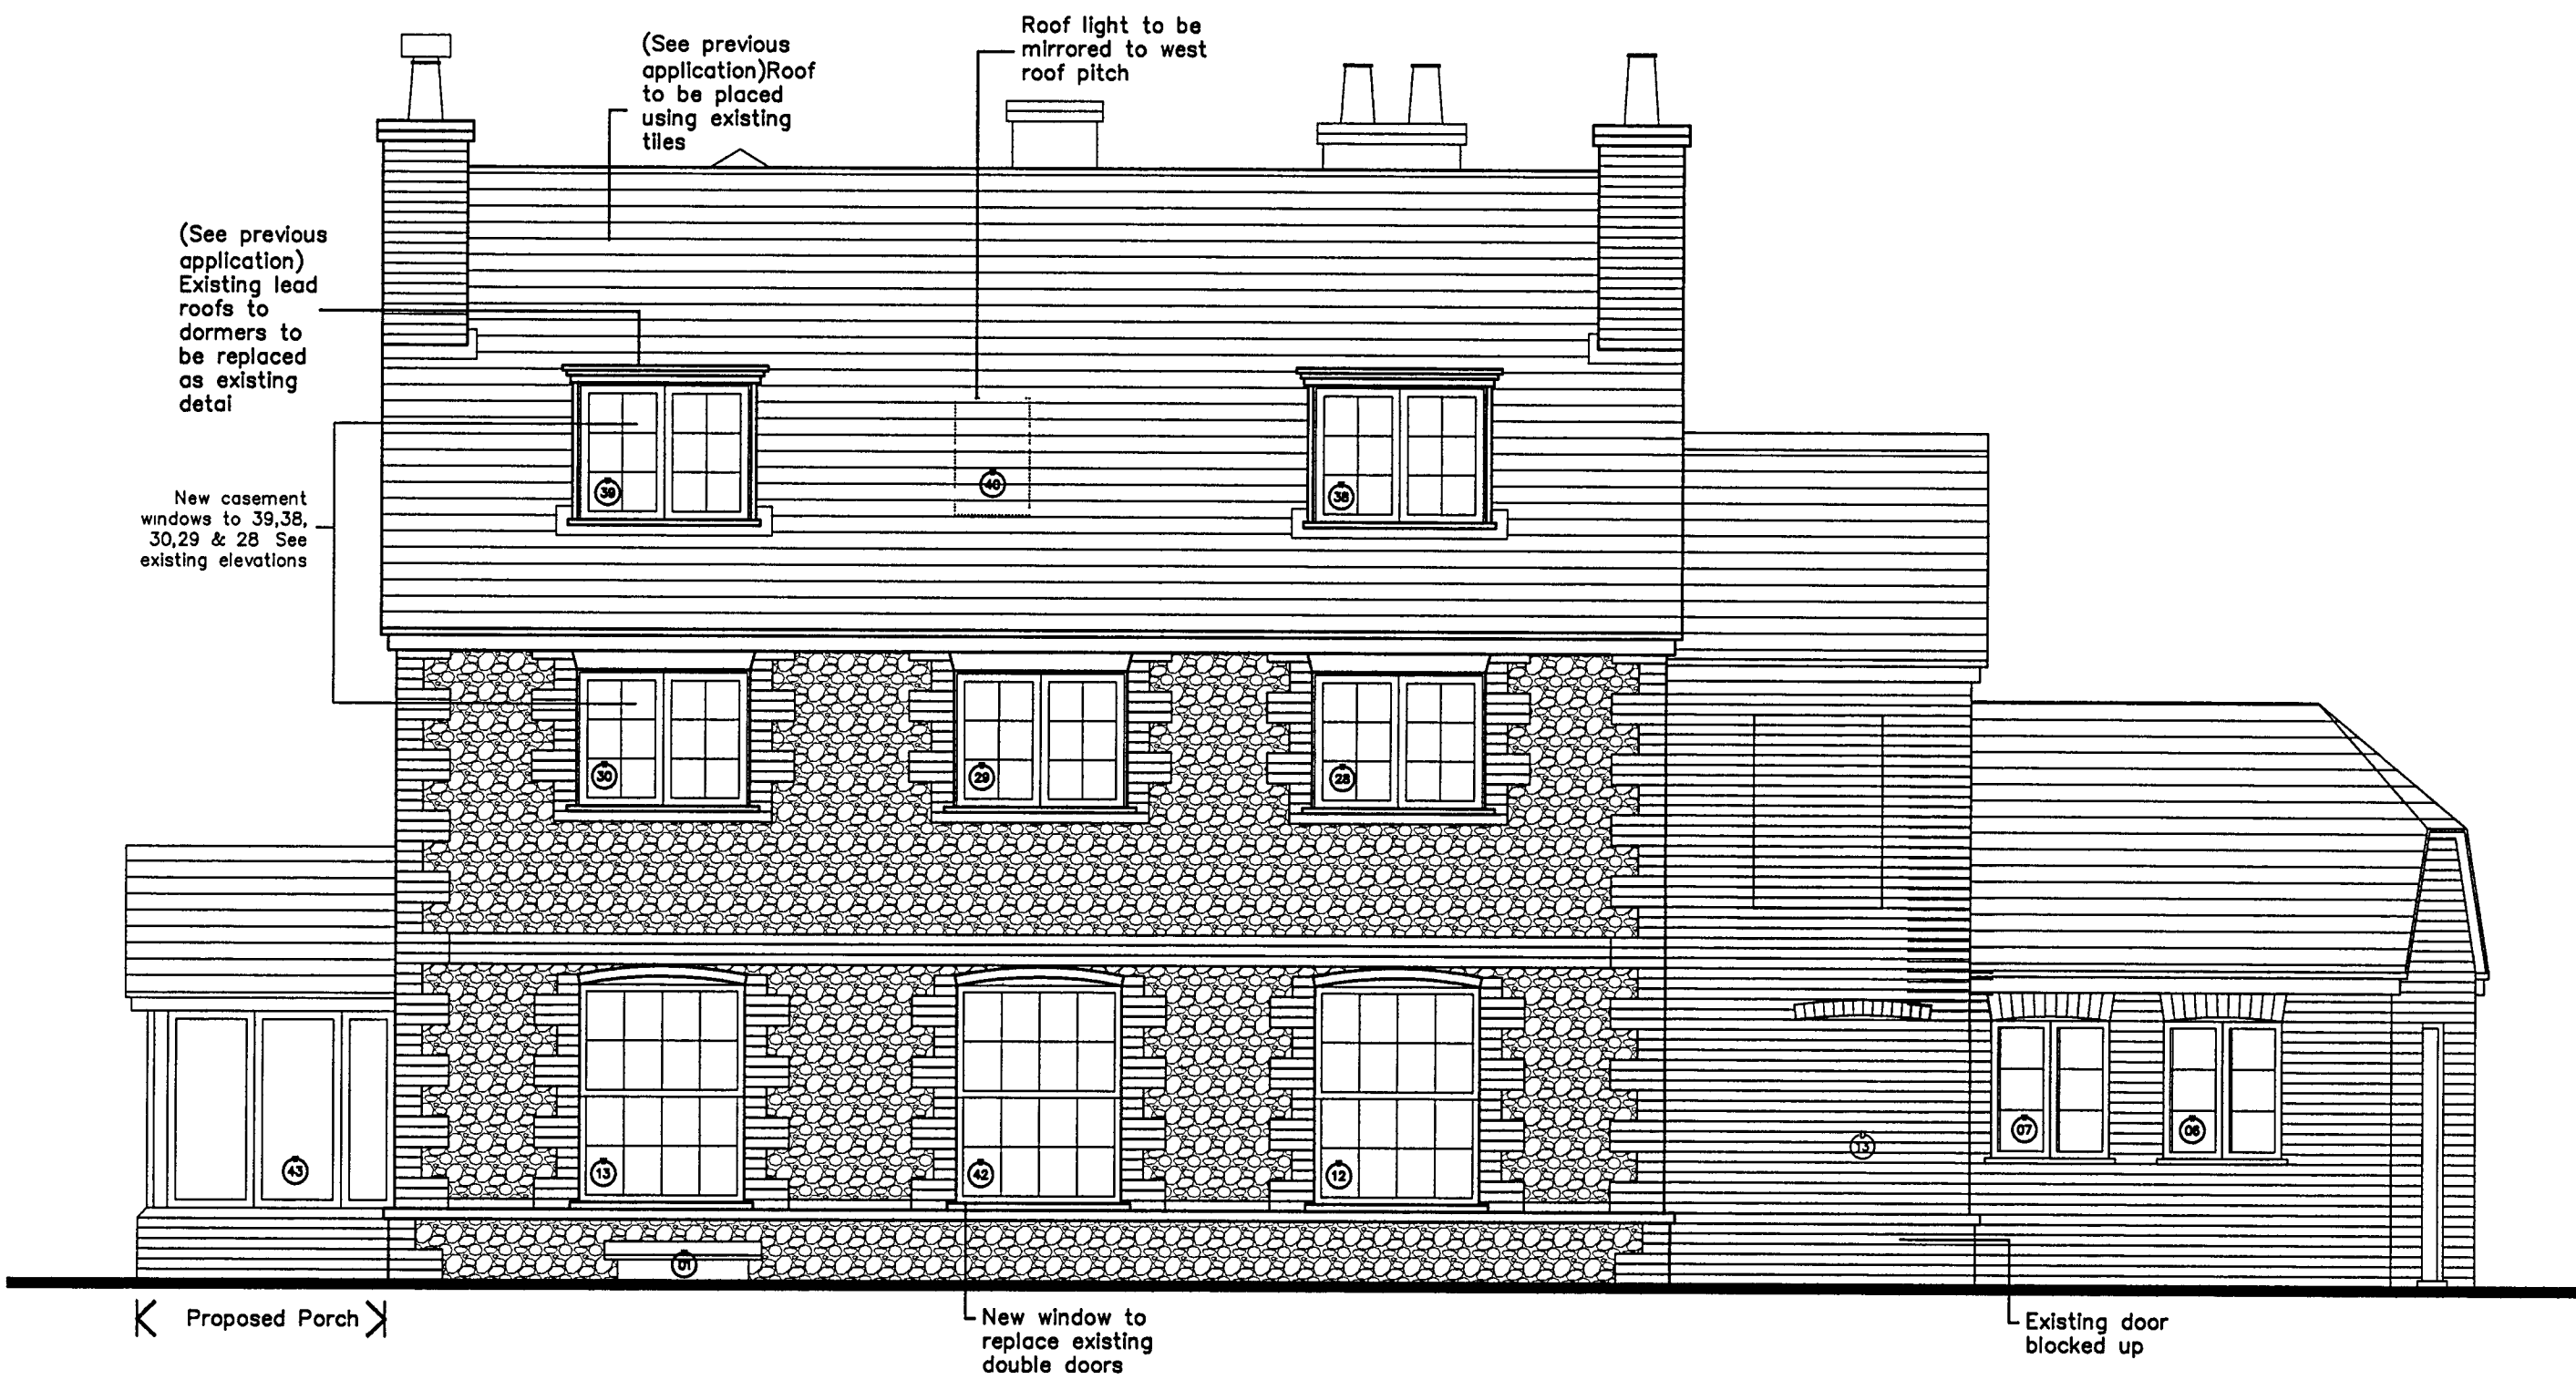


EAST ELEVATION @ 1:50

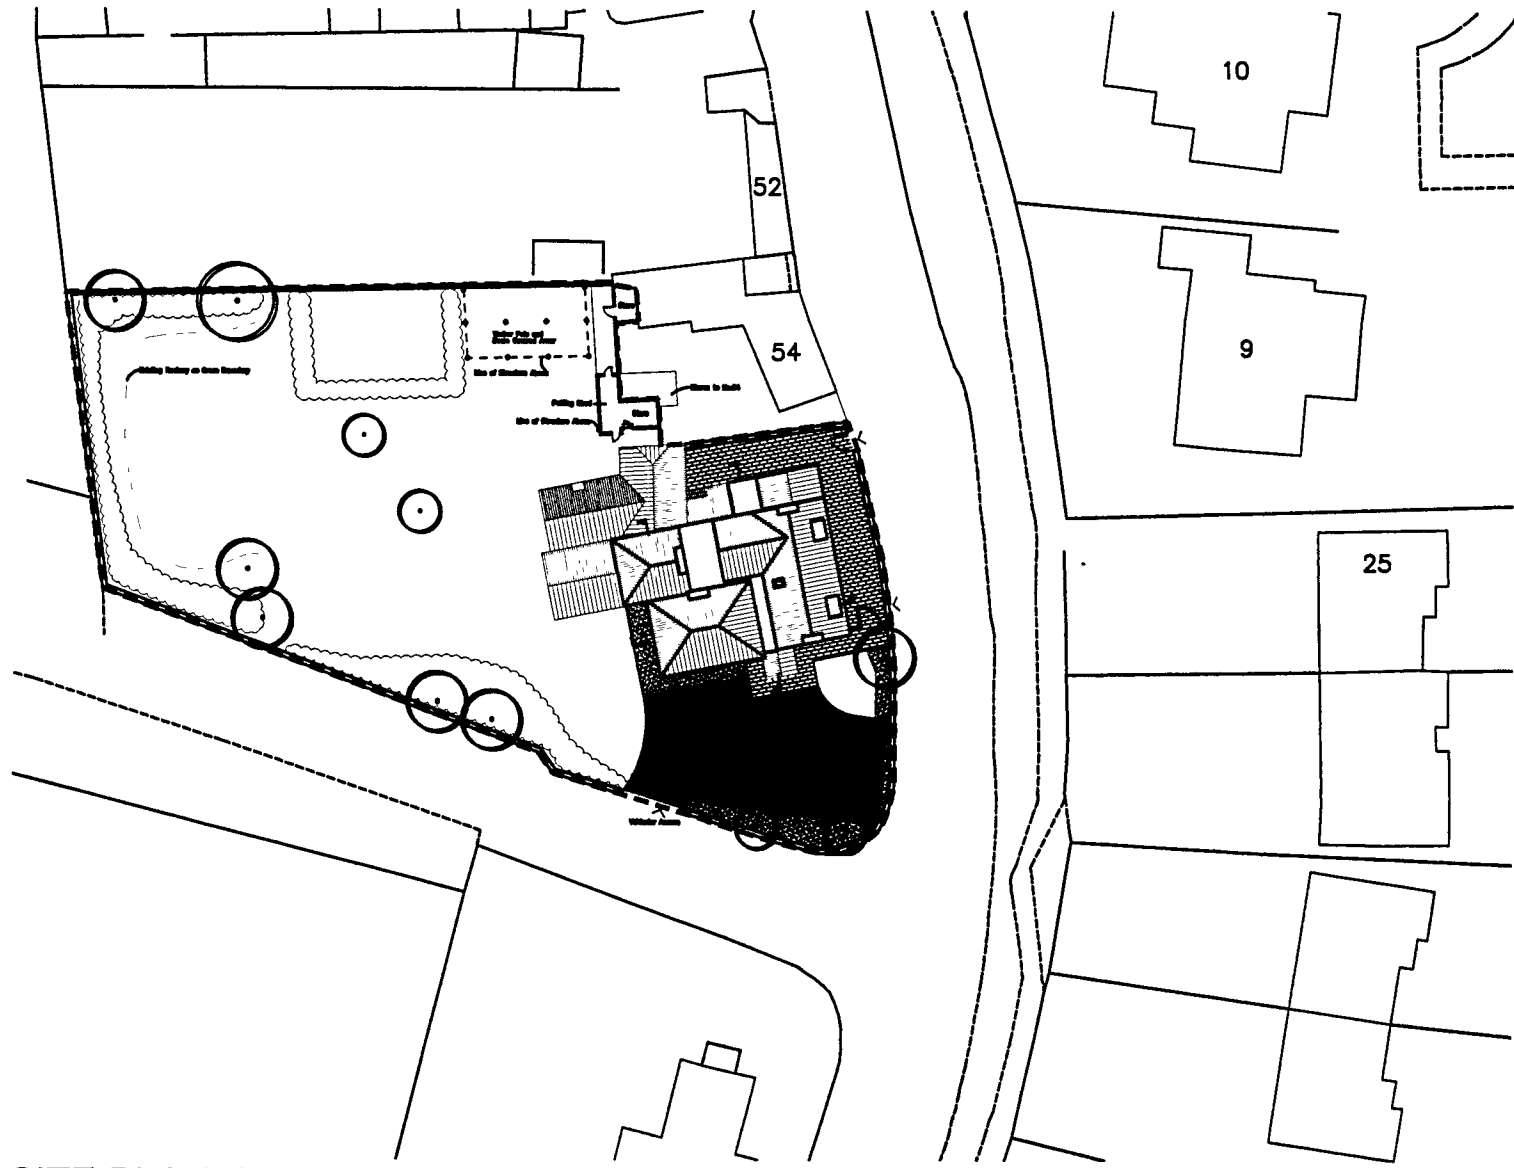


SITE PLAN @ 1:500

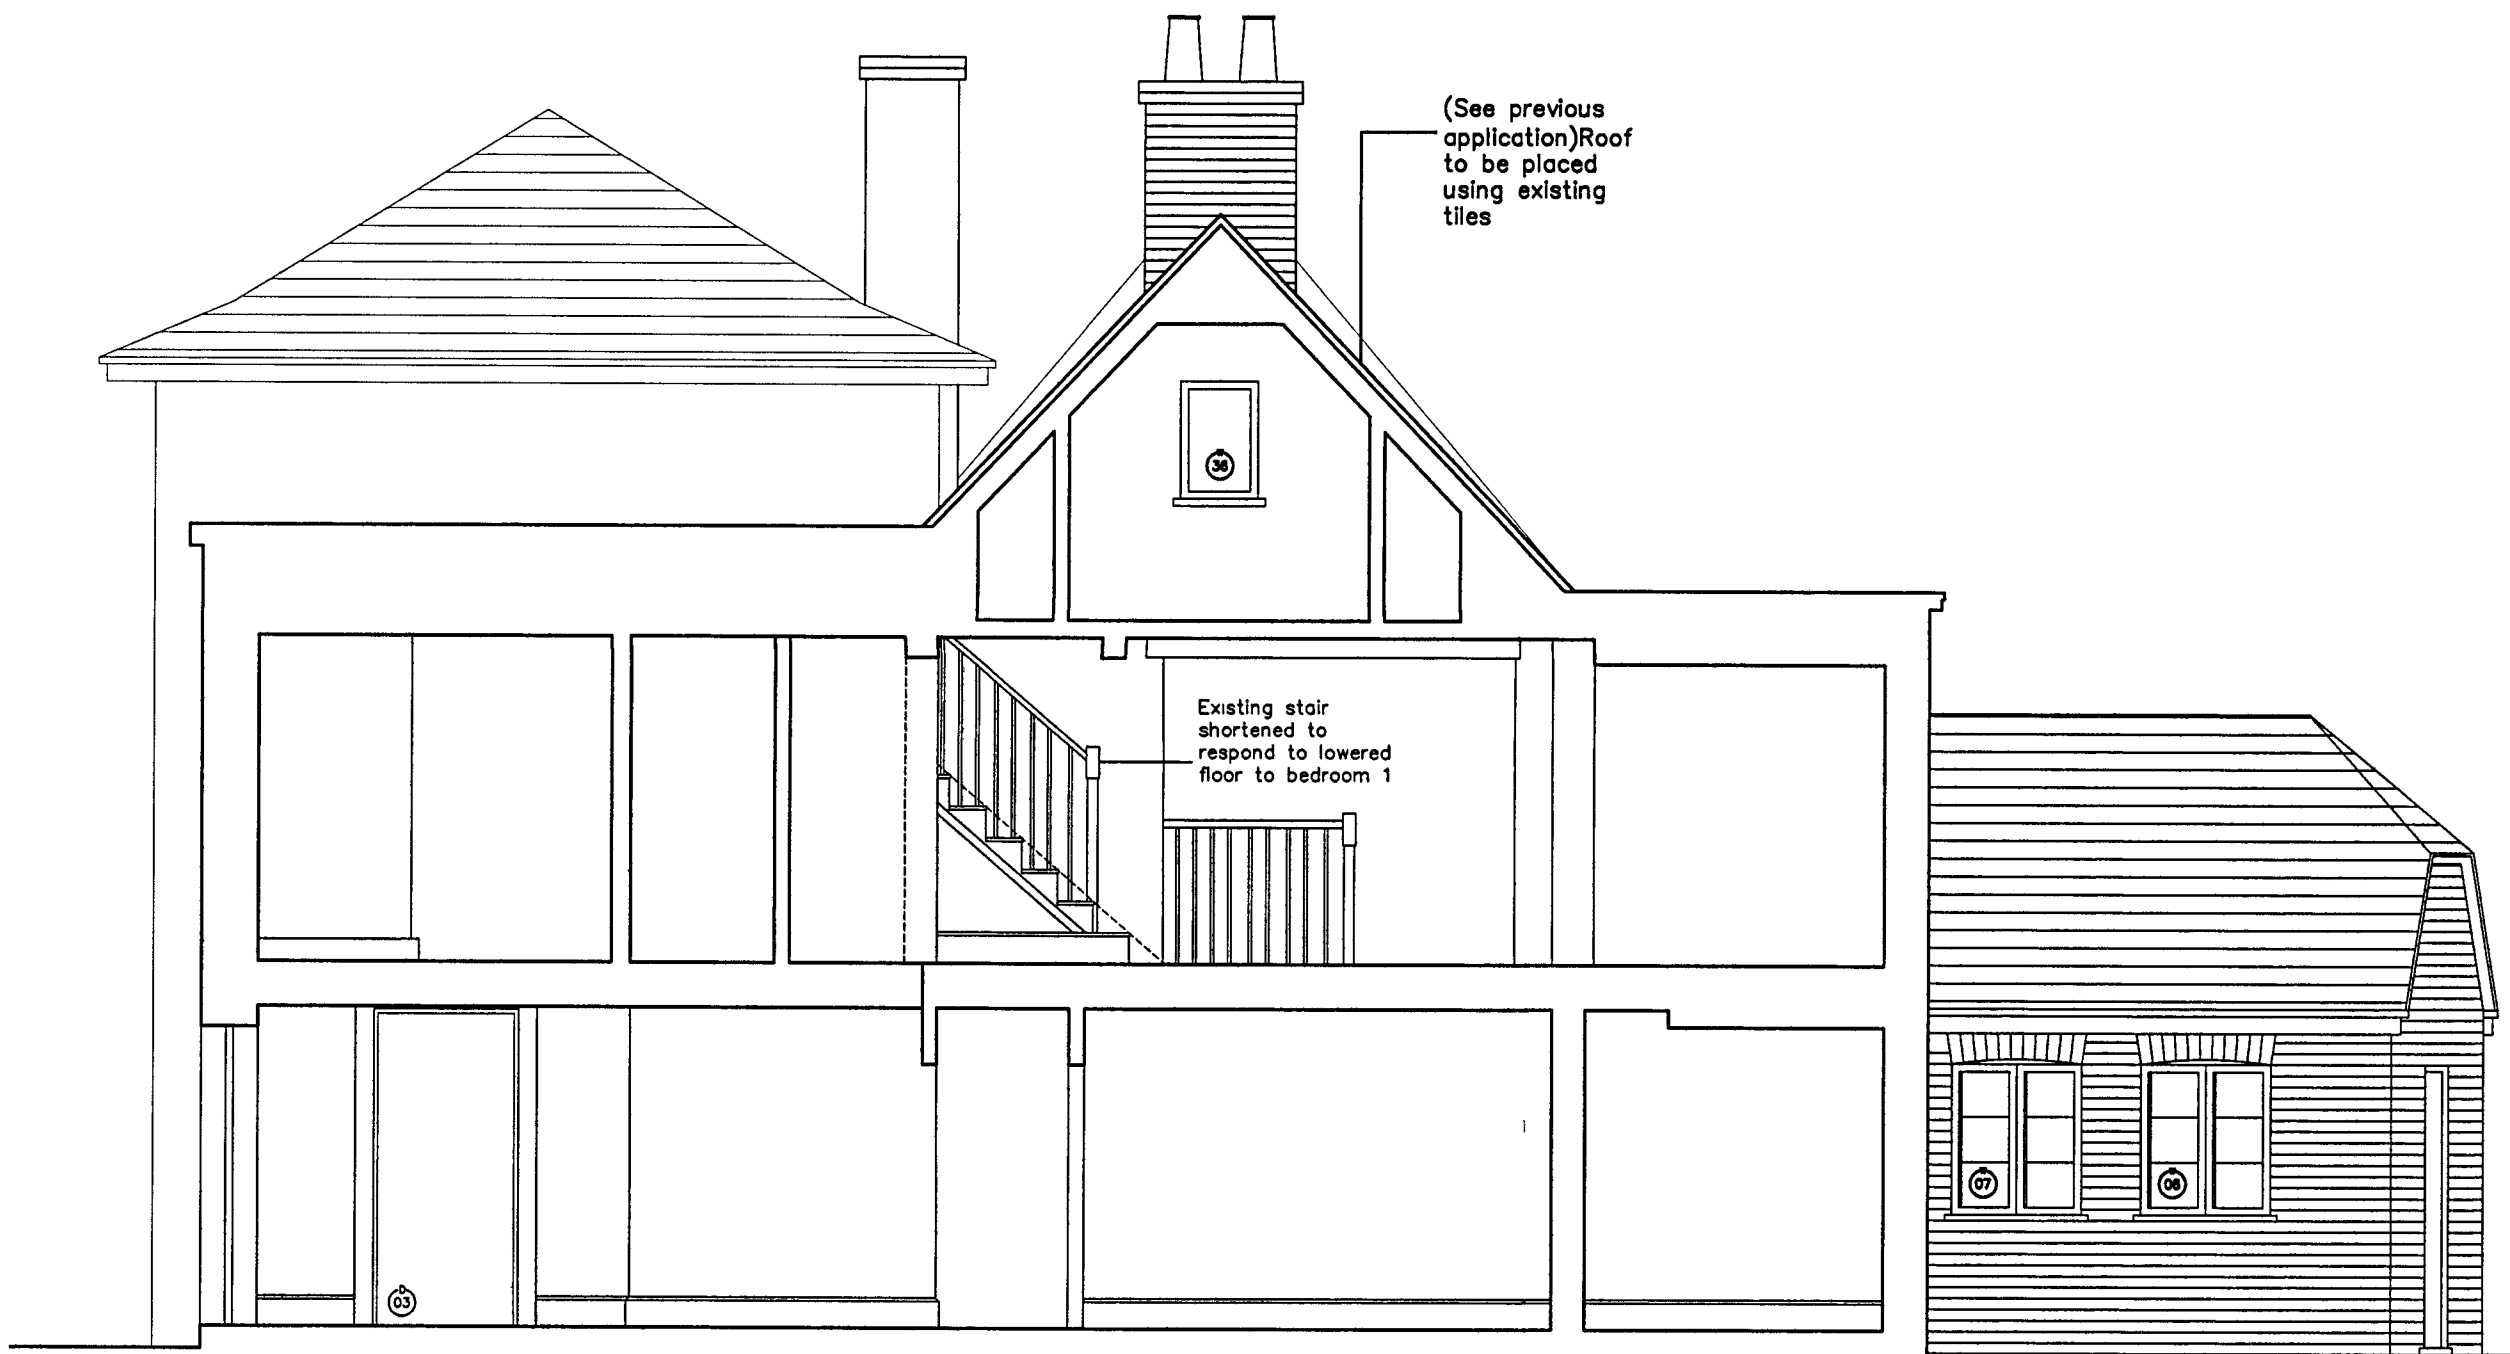

SECTION AA @ 1:50

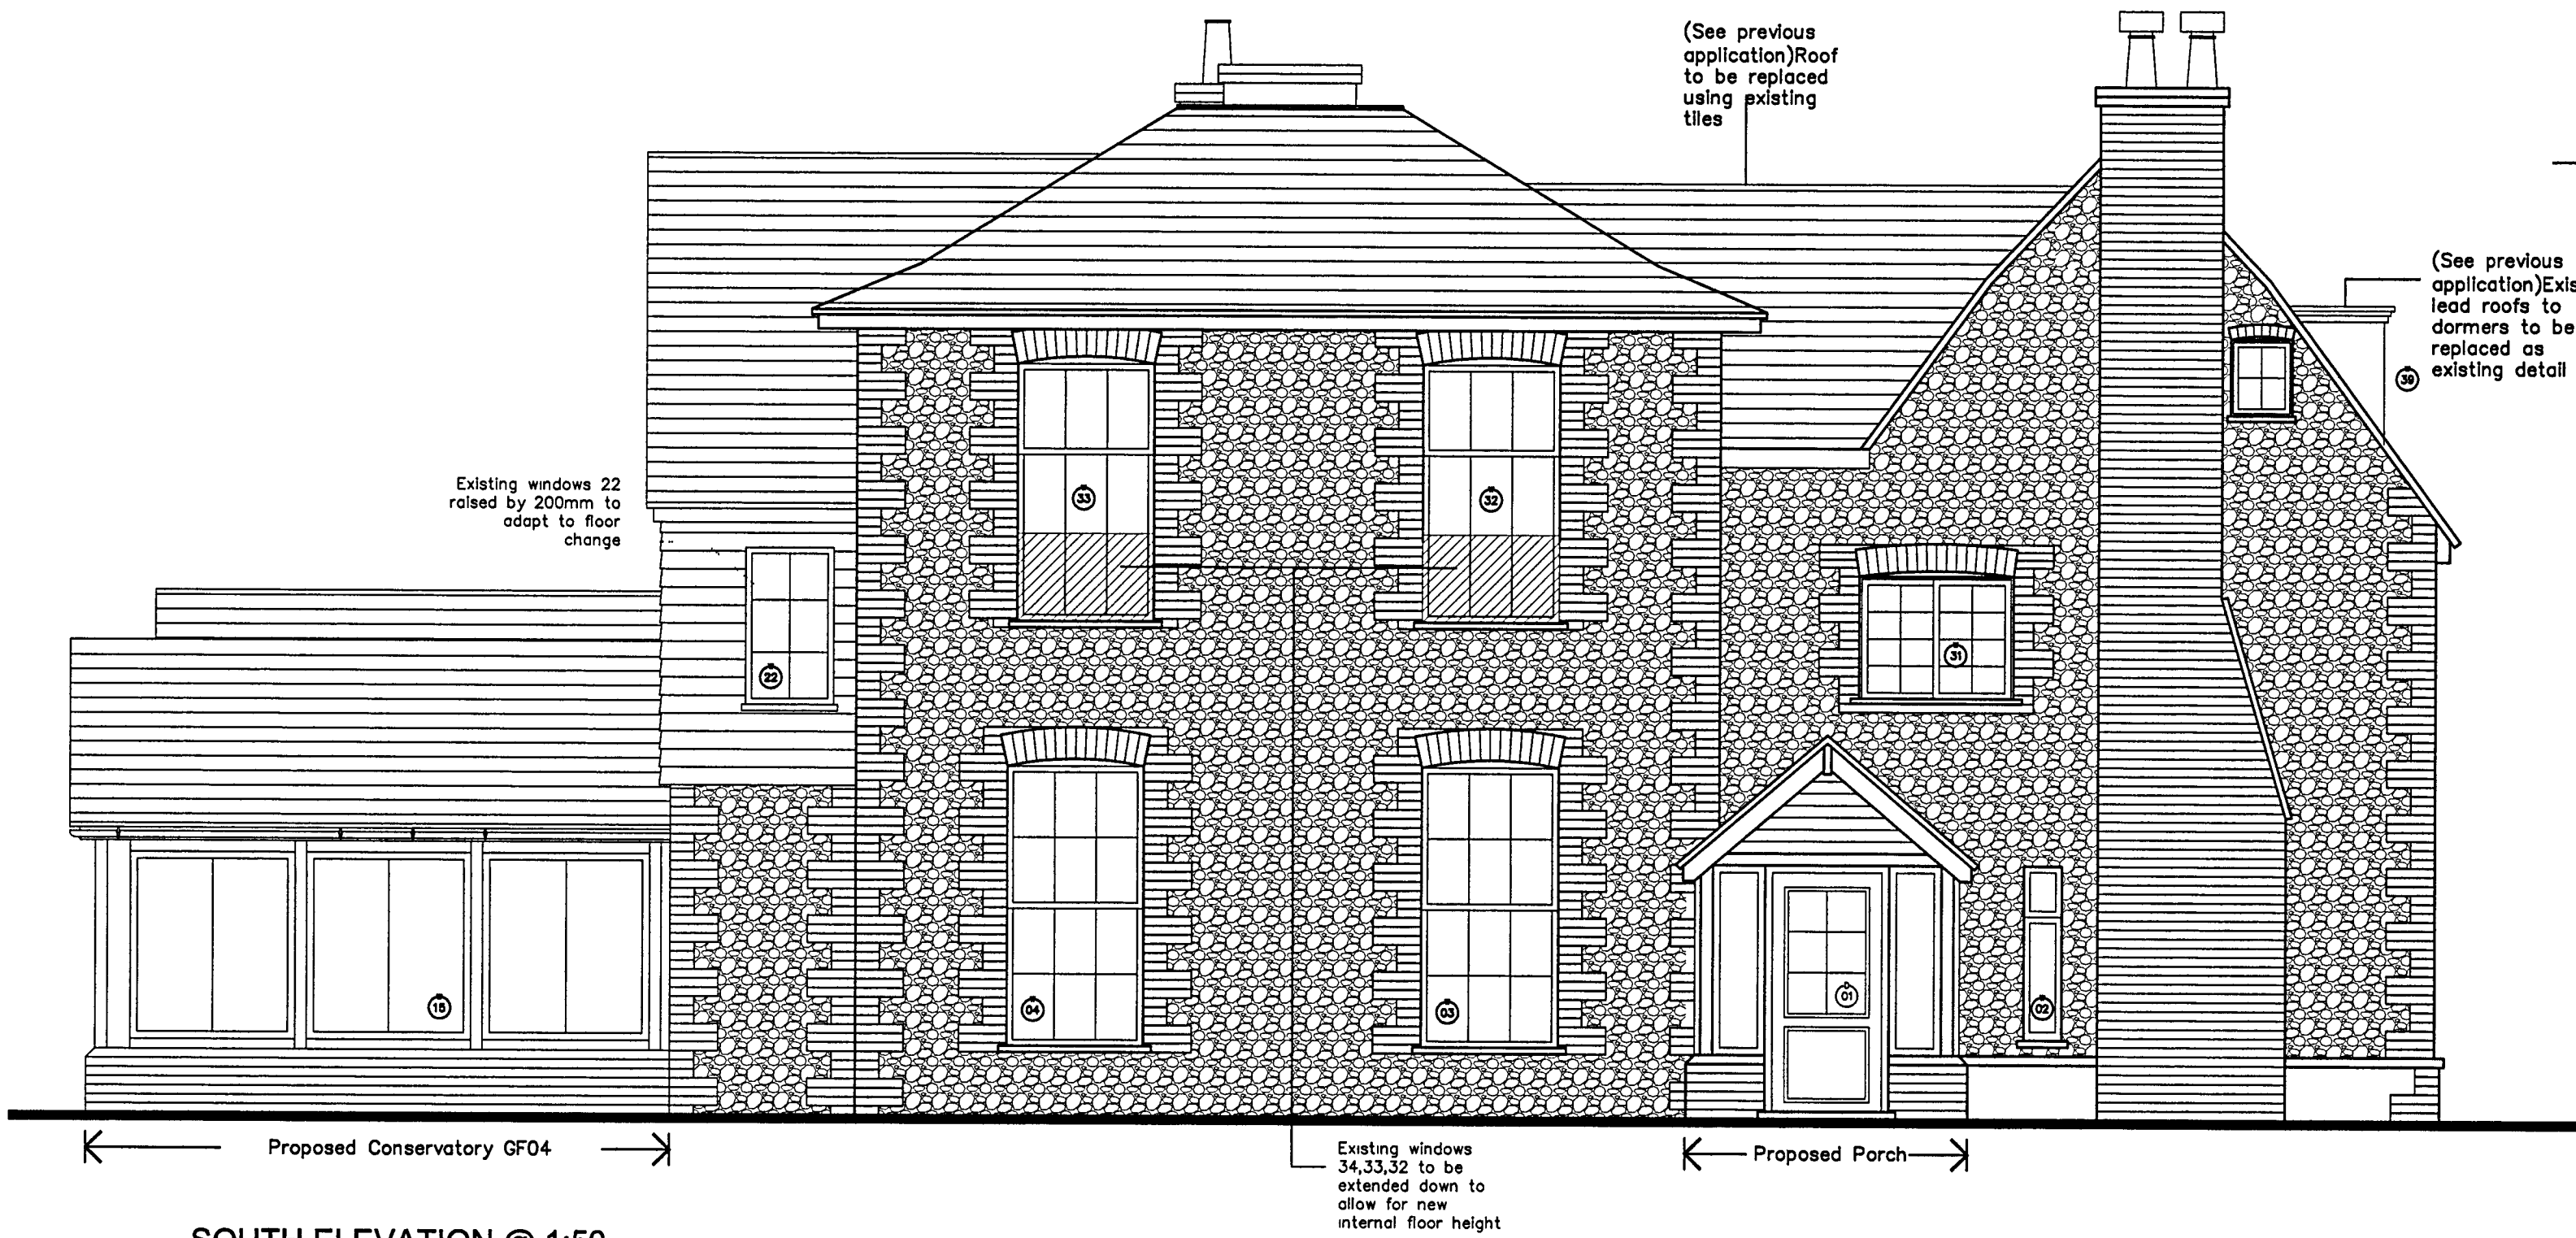

SOUTH ELEVATION @ 1:50

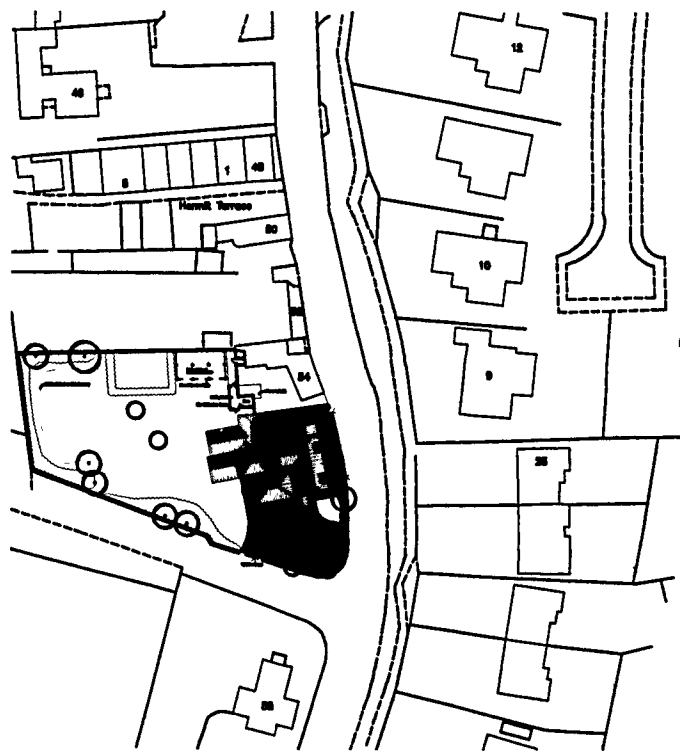

SITE PLAN @ 1:1250

REV	DATE	AMENDMENT	DRAWN

helyerdesign [ltd]
architecture .design .graphics

mail@helyerdesign.co.uk www.helyerdesign.co.uk
2 Queen Street, Emsworth, PO10 7BL
01243 370 725

CLIENT
Mr M Seare

PROJECT
Avery House
Findon

DRAWING
Proposed Elevations

SCALE
Varies

DATE Dec '07	DRAWN THGD
DRAWING NUMBER 07108/204	REVISION