

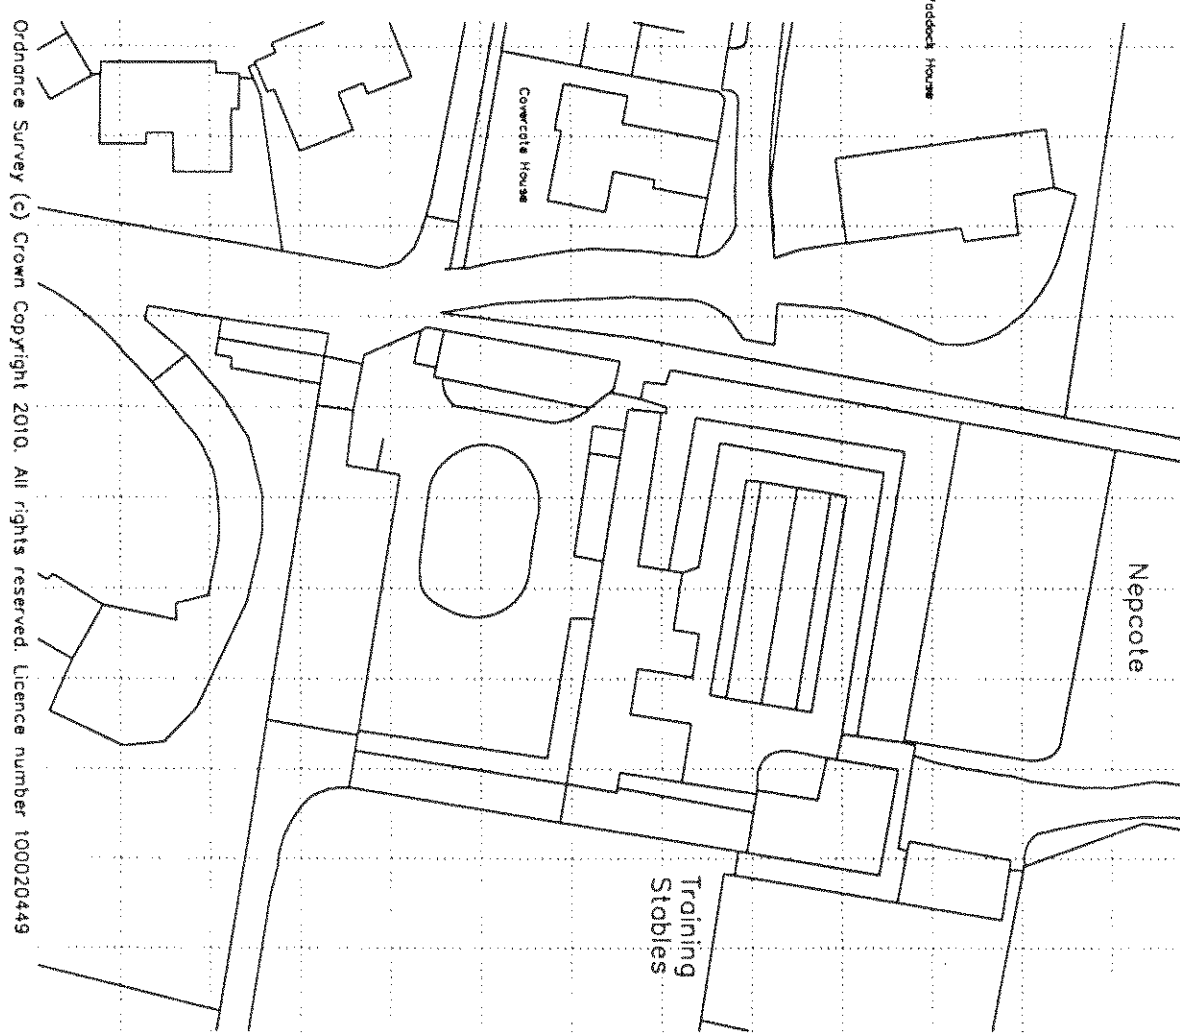


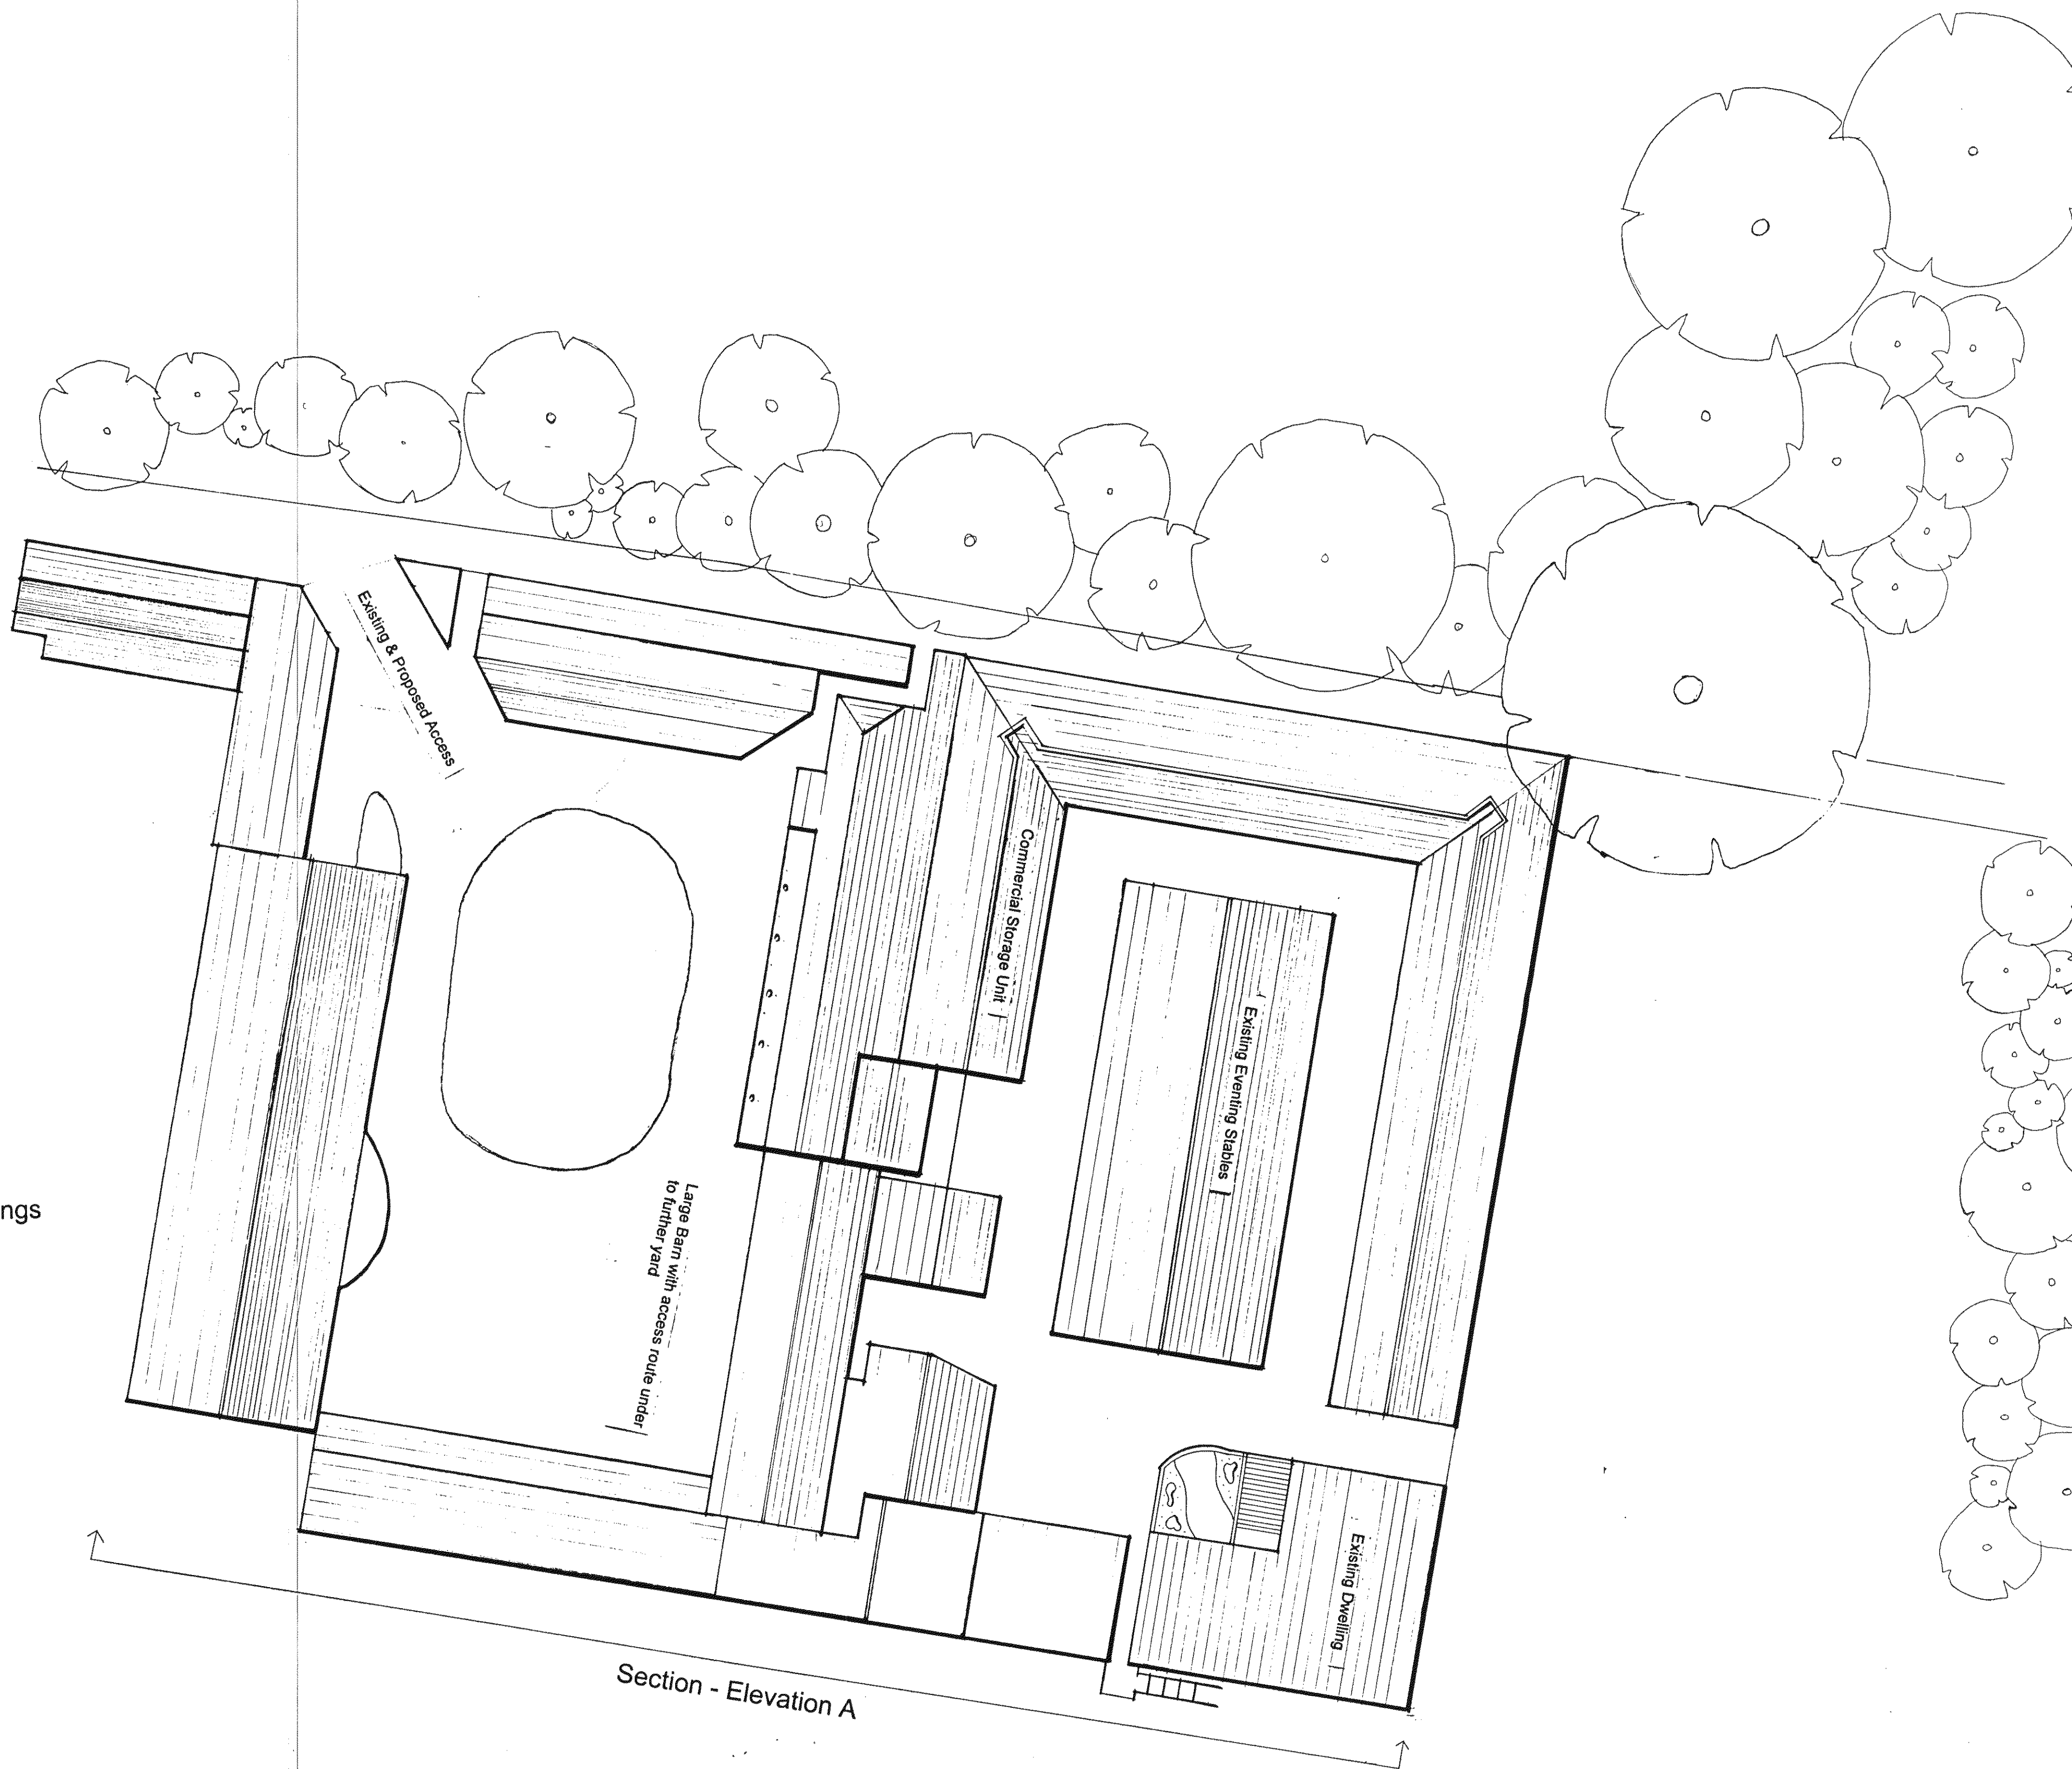


Site Location 1:1250

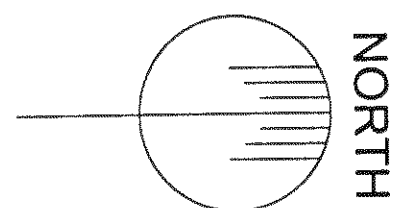

Site Plan, Existing Buildings
1:200

Section - Elevation A

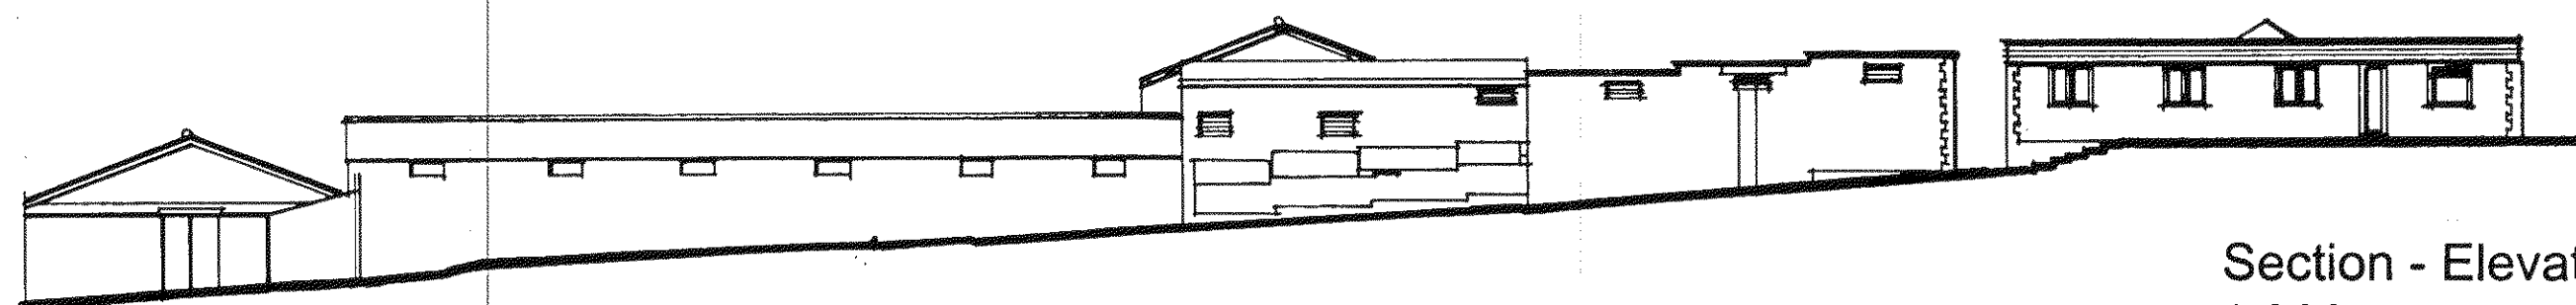

Section - Elevation A, View from East, Existing Buildings
1:200

Rev.	Date	Description	By
1			
Client			
Mr & Mrs J Gifford.			
Project			
Soldiers Field, Findon			
Prepared from survey completed by Encompass Surveys			
Drawing Title			
Site Plan & Section - Elevation			
G W P Architects			
Fairfield House, Fairfield Road, Burgess Hill, West Sussex, RH15 8QB.			
Tel:(01444) 239019 Fax: (01444) 230761			
Email: mail@gwparchitects.co.uk			
Scale	1:200 & 1:1250 @ A1	Drawing Number	
Date	Oct 10		10/157/ 01
Drawn	GM		

Encompass Surveys
Unit 29
Beer Park Farm Industrial
Estate
Knapton Lane
Fair Oak, Eastleigh
SO50 7PZ

Tel: 023 80692002
Fax: 023 80697125
Email: info@encompass-surveys.co.uk
Website: www.encompass-surveys.co.uk