


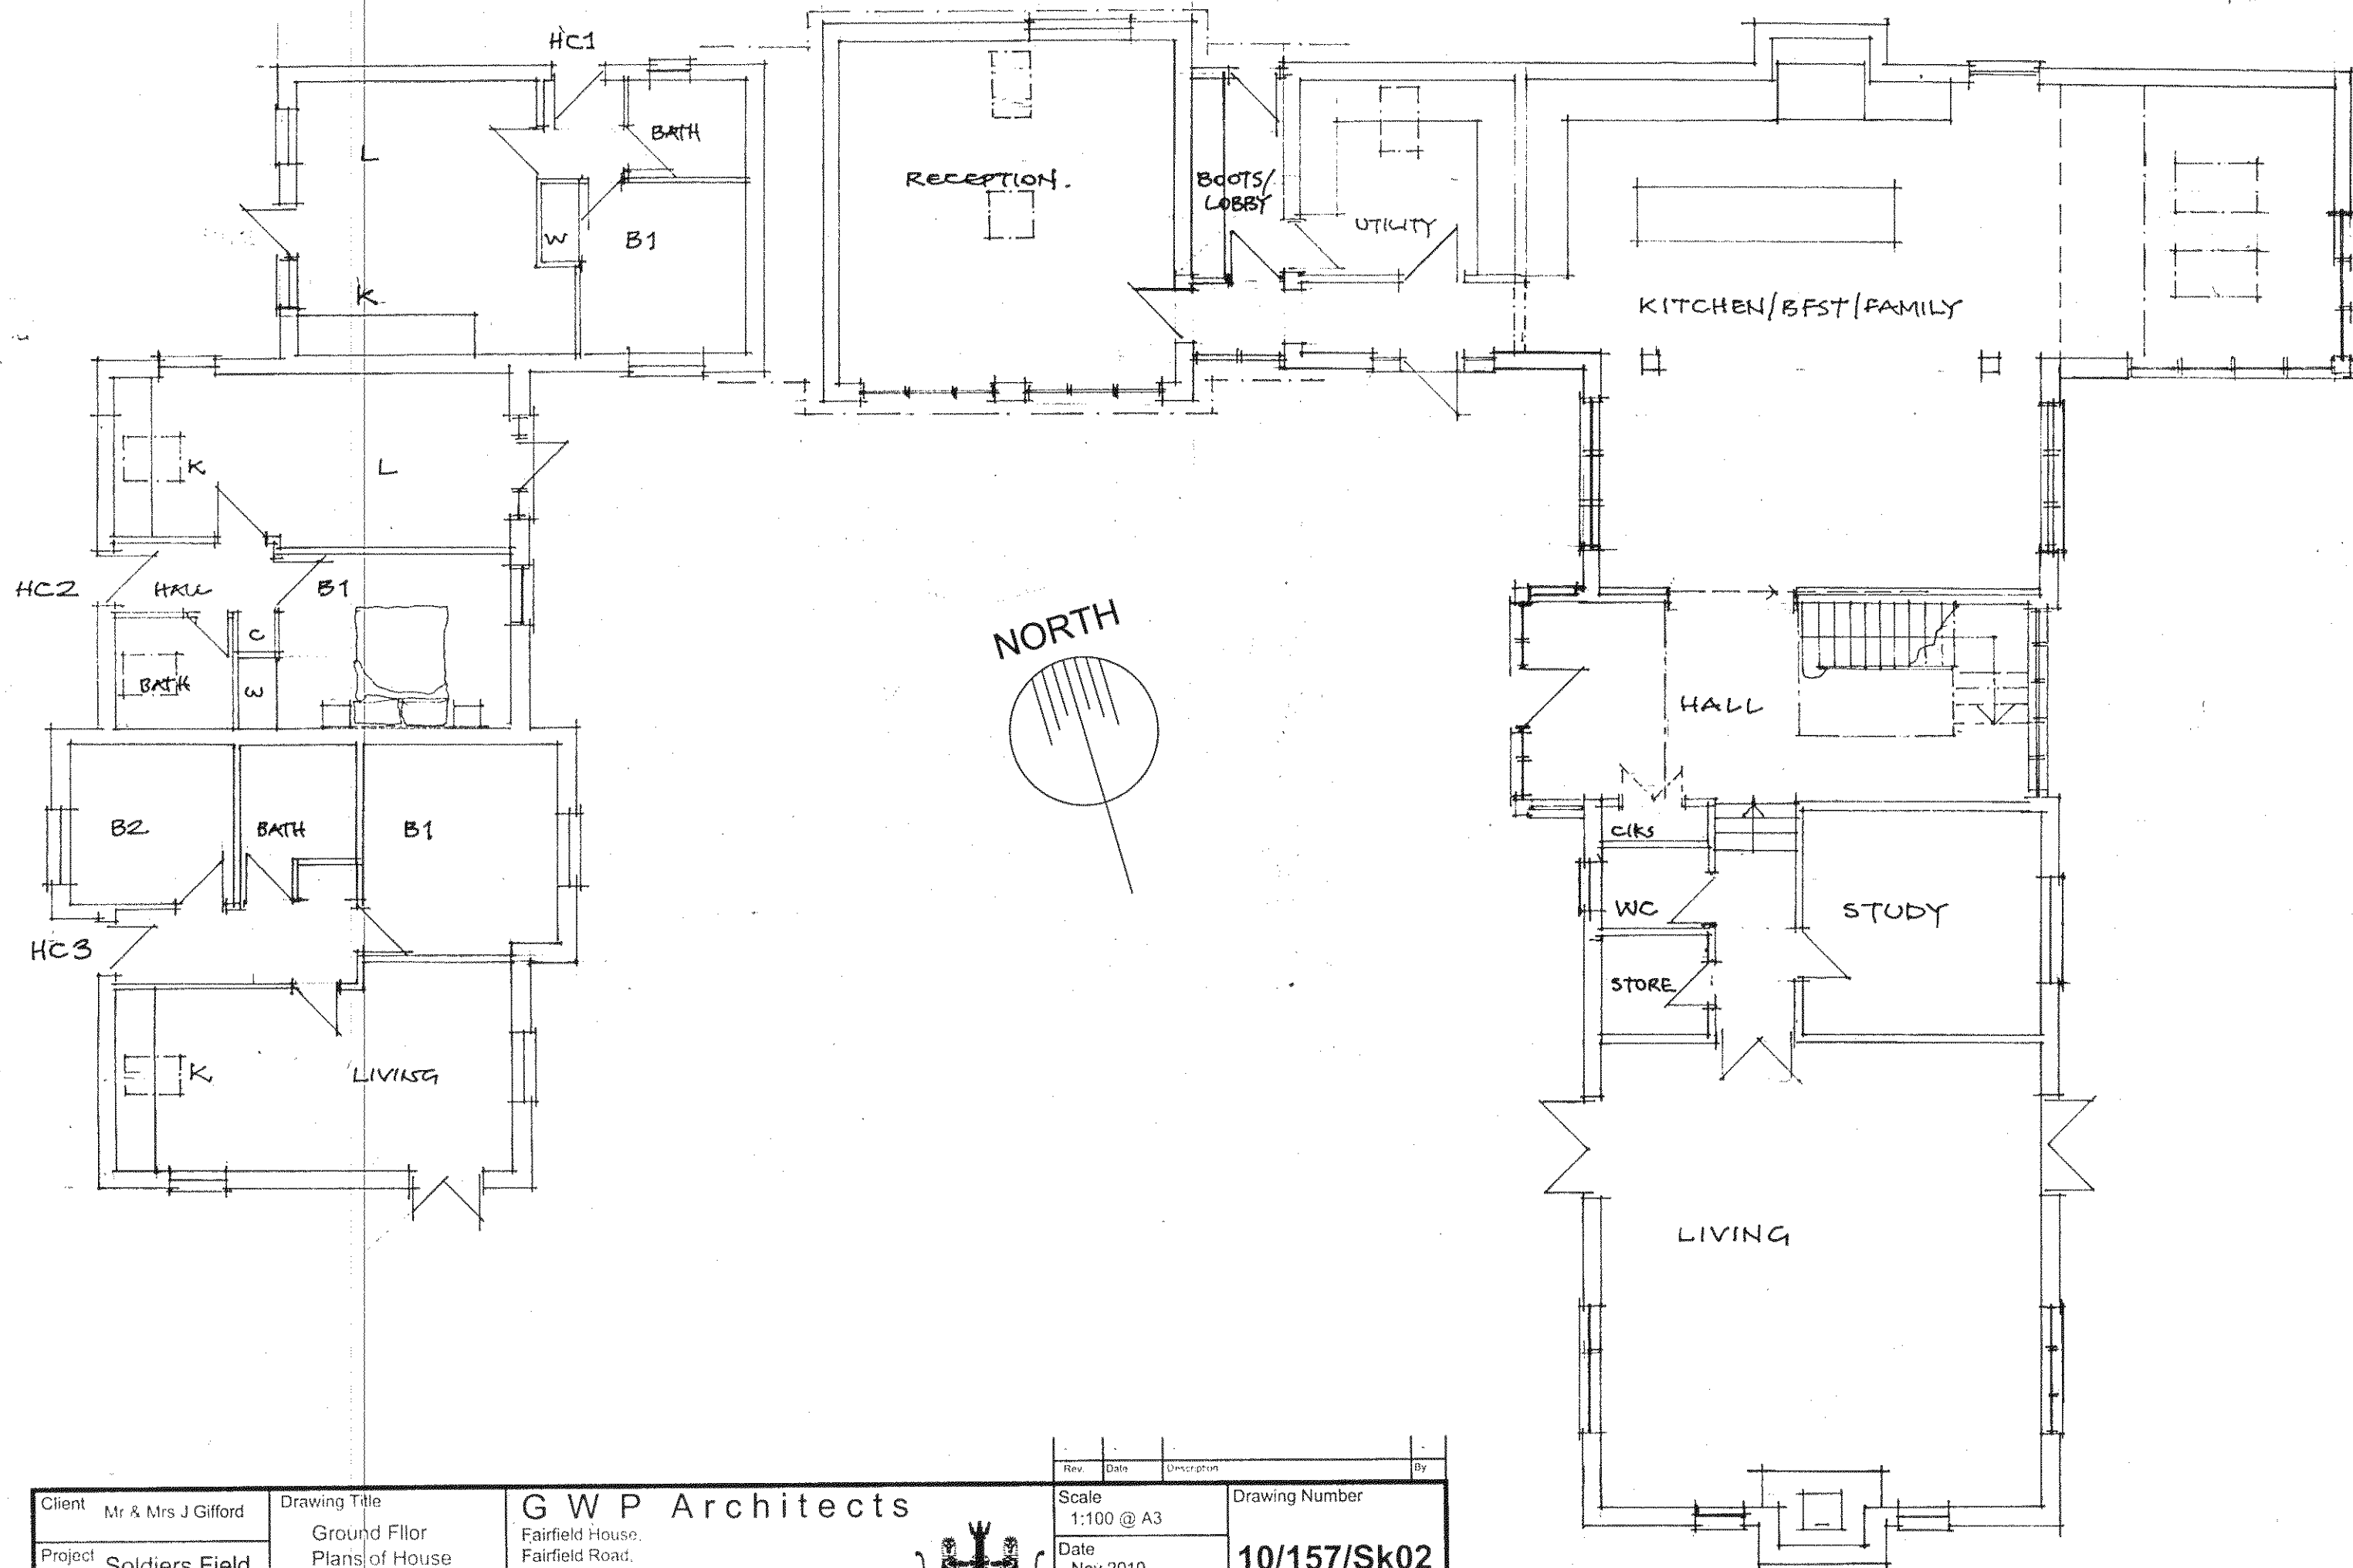

Client	Mr & Mrs J Gifford	Drawing Title	Ground Floor Plans of House & Holiday Cottages	G W P Architects	Scale	1:100 @ A3	Drawing Number	10/157/Sk02
Project	Soldiers Field Findon			Fairfield House, Fairfield Road, Burgess Hill, West Sussex, RH15 8QB Telephone: (01444) 239019 Fax: (01444) 230761 Email: mail@gwparchitects.co.uk	Date	Nov 2010		
					Drawn	GM		

