



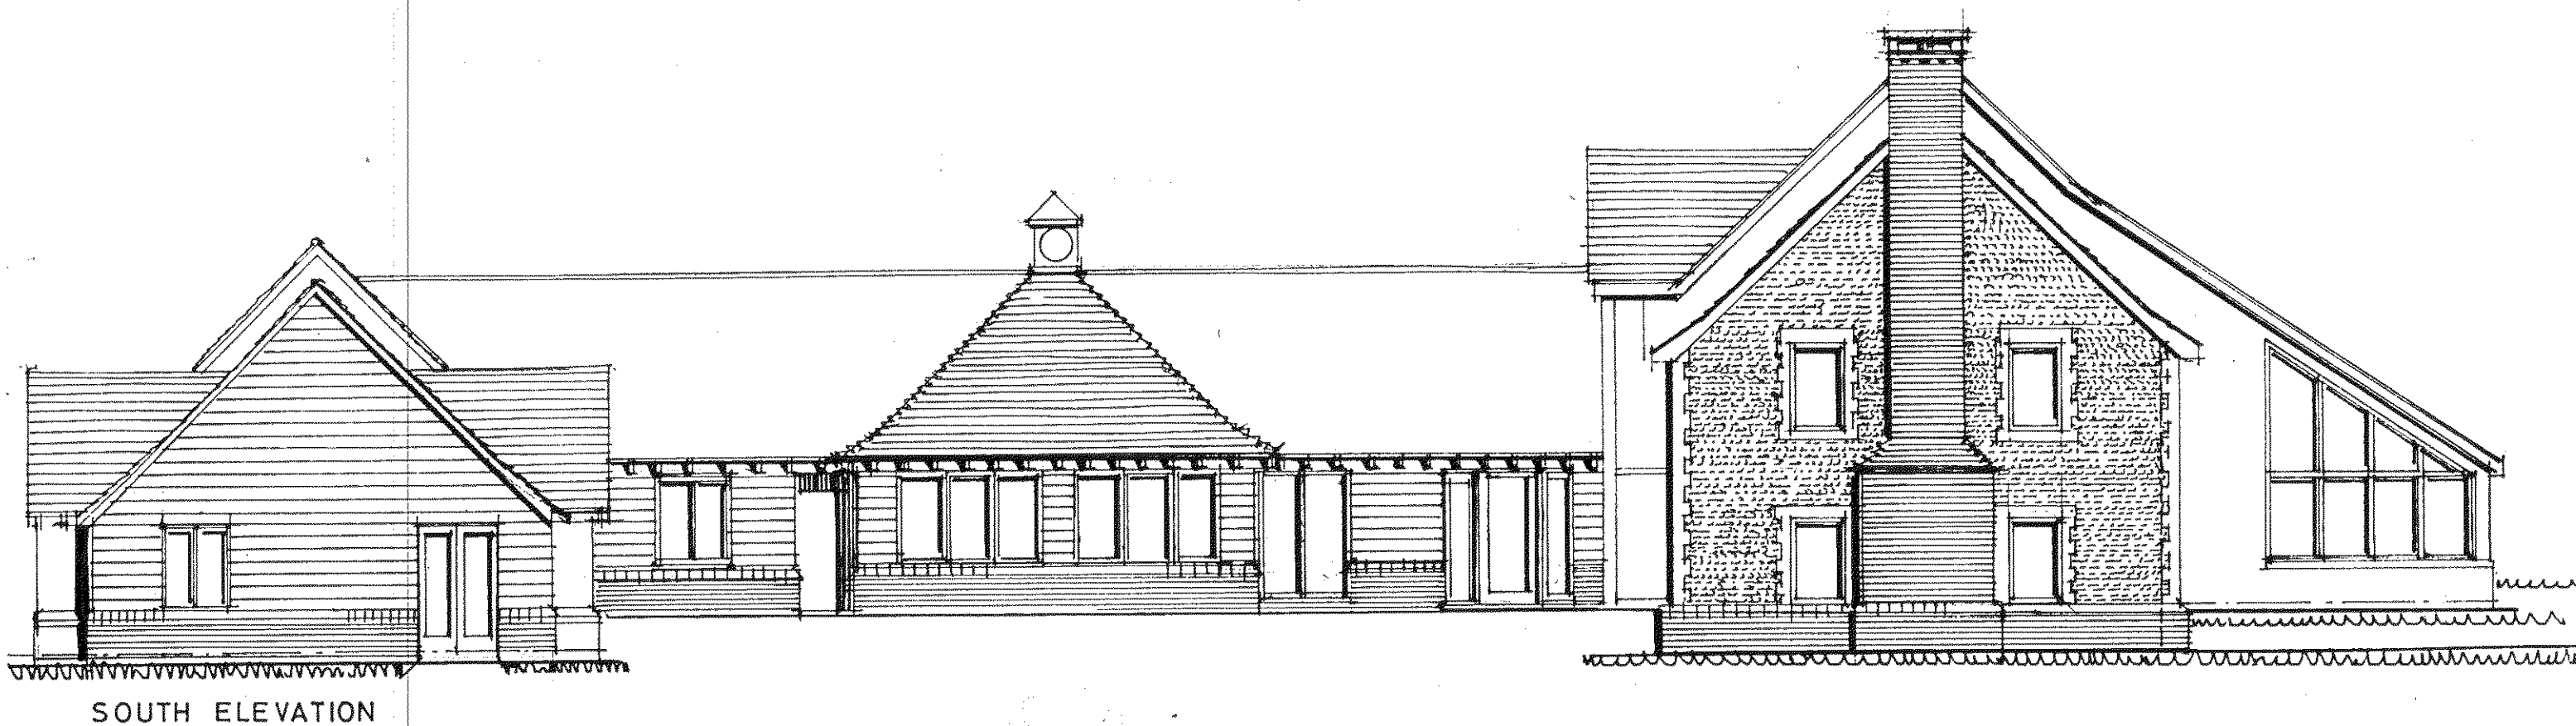

NORTH ELEVATION

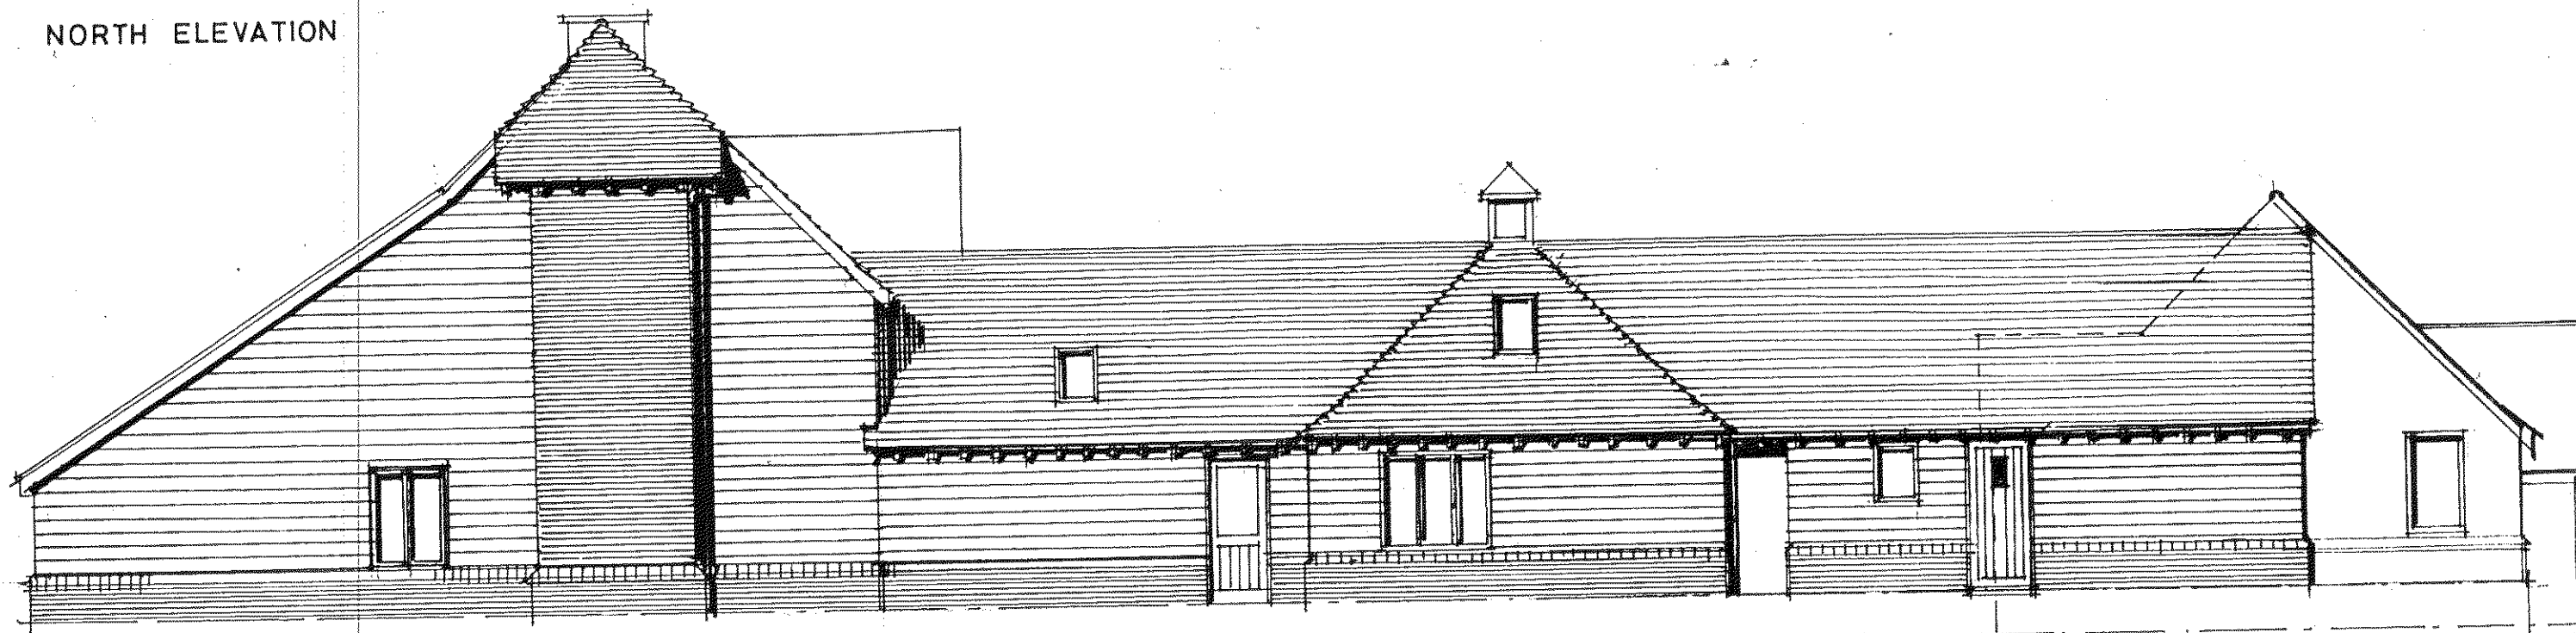


Rev.	Date	Description	By

Client Mr & Mrs J Gifford
Project Soldiers Field Findon

Drawing Title
Proposed House &
Holiday Cottages
Elevations

G W P Architects
Fairfield House,
Fairfield Road,
Burgess Hill, West Sussex, RH15 8QB
Telephone: (01444) 239019 Fax: (01444) 230761
Email: mail@gwparchitects.co.uk

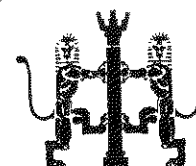

Scale
1:100 @ A3
Date
Nov 10
Drawn
GM

Drawing Number
10/157/Sk05