


Materials

Roof: Plain Clay Tiles


Walls: Sussex Stock Brick

Windows: Timber casement

Rainwater goods, black UPVC

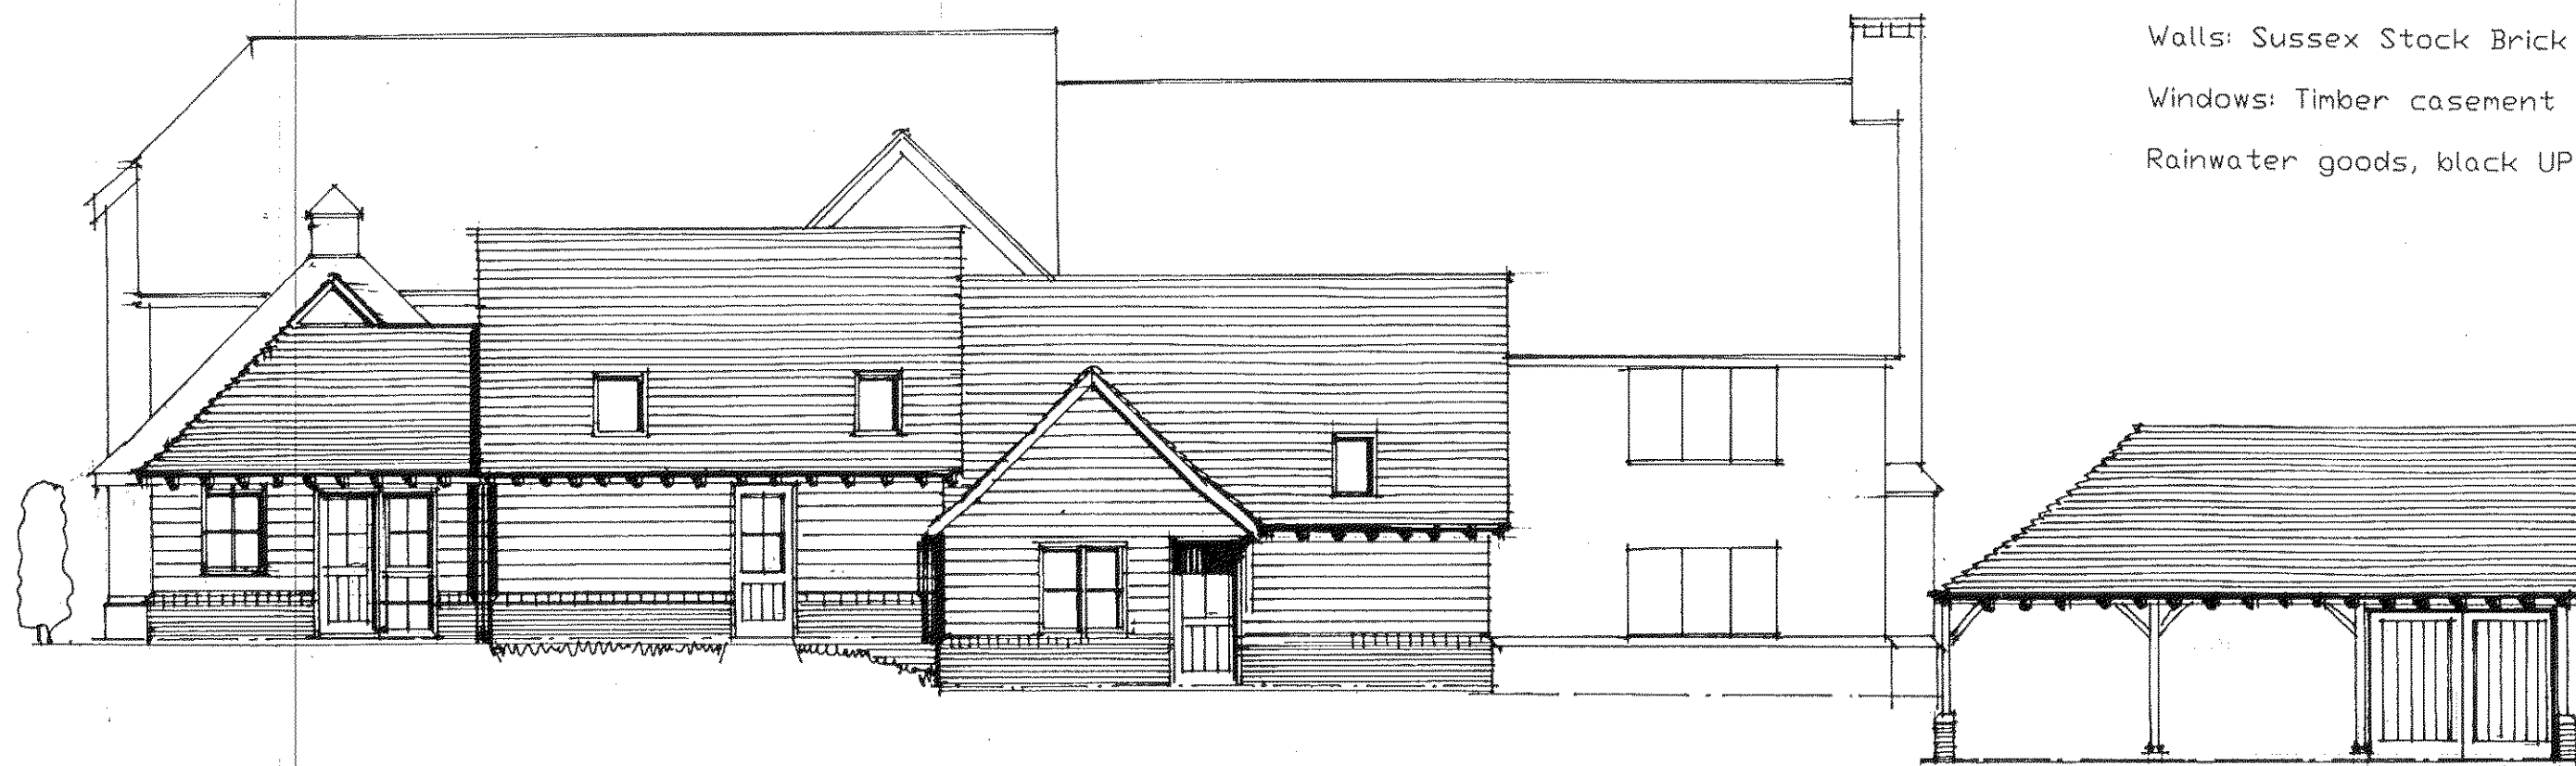

WEST ELEVATION

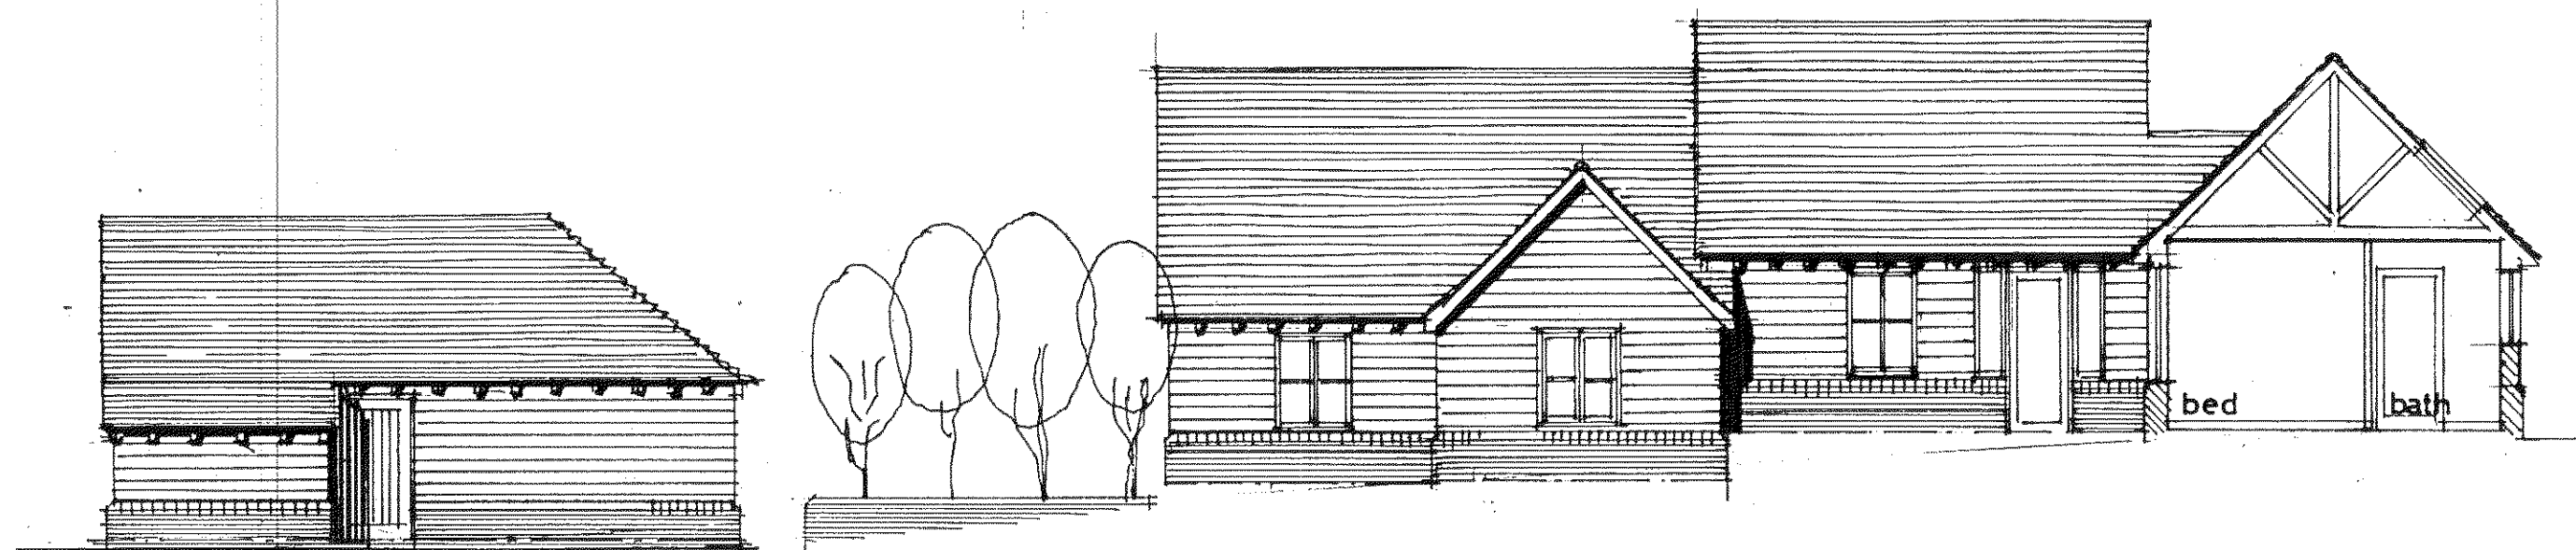

EAST ELEVATION - COURTYARD

Rev	Date	Description	By
-----	------	-------------	----


Client Mr & Mrs J Gifford

Project Soldiers Field
Findon

Drawing Title
Holiday cottages and
Garage Elevations

G W P Architects

Fairfield House,
Fairfield Road,
Burgess Hill, West Sussex, RH15 8QB
Telephone: (01444) 239019 Fax: (01444) 230761
Email: mail@gwparchitects.co.uk

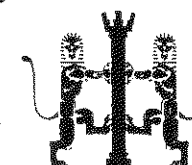

Scale
1:100 to A3

Date
Nov 10

Drawn
GM

Drawing Number

10/157/Sk06