



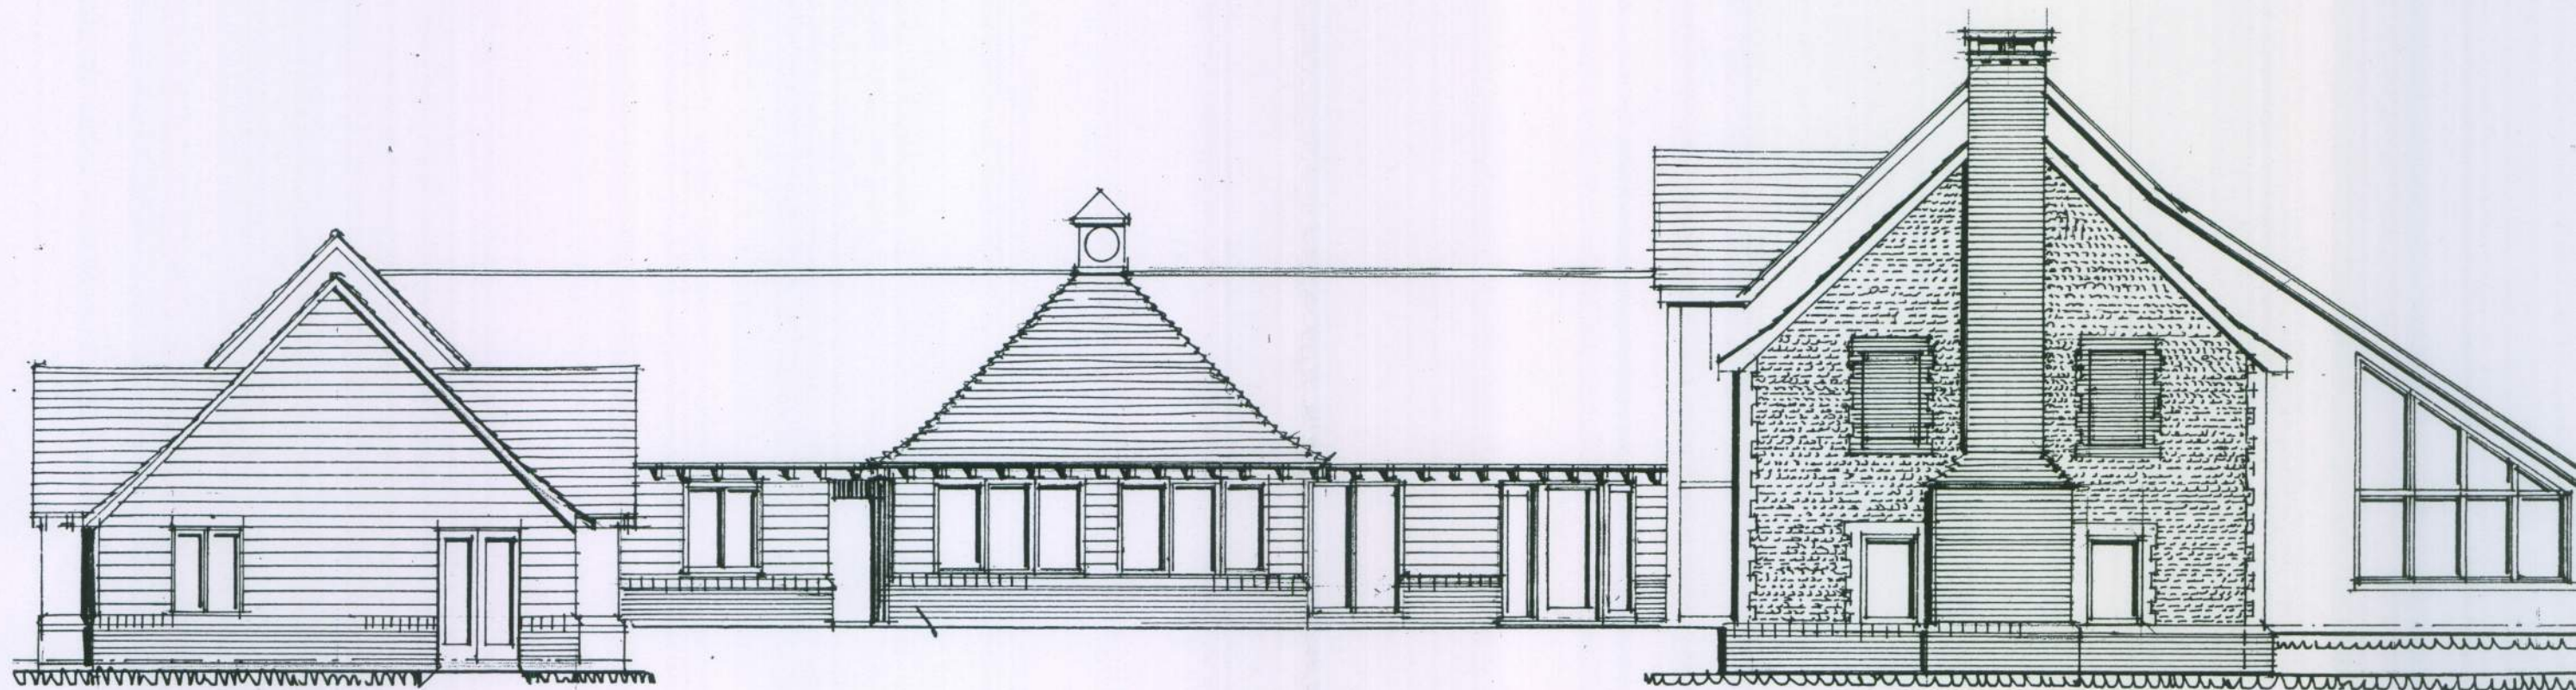

SOUTH ELEVATION

NORTH ELEVATION

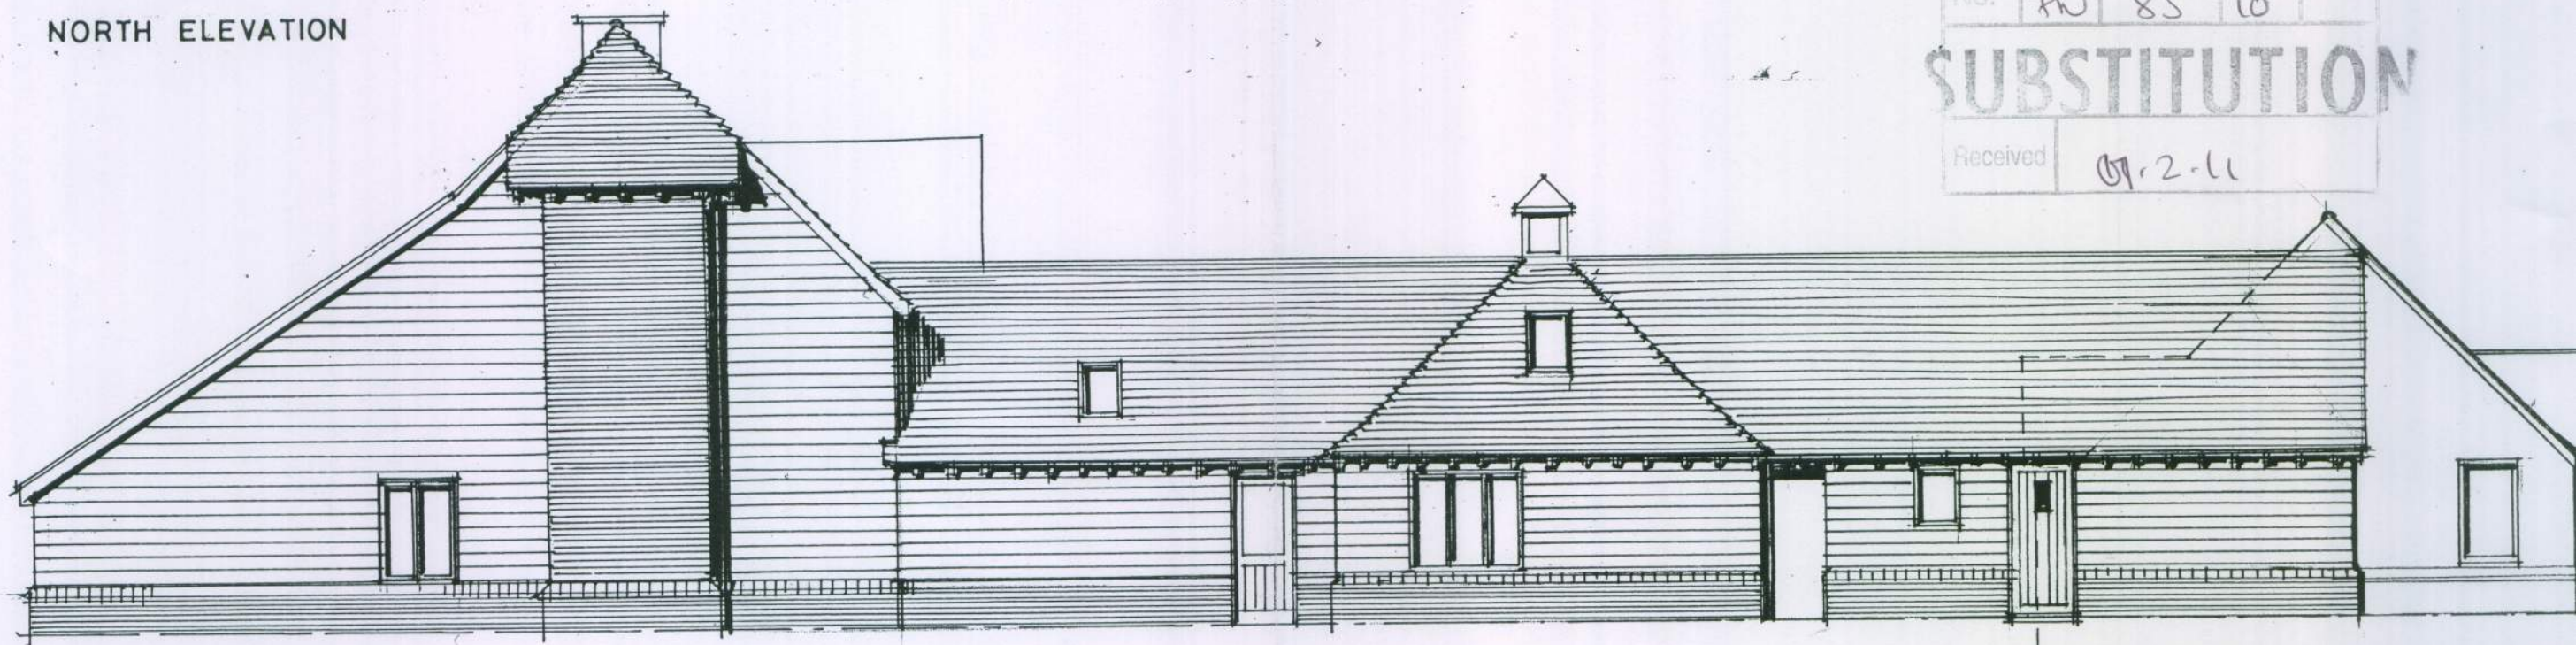

ARUN DISTRICT COUNCIL			
No.	FW	83	10
SUBSTITUTION			
Received	07.2.11		

A	Rev	11	WINDOWS OMITTED FIRST FLOOR - SOUTH
Rev.	Date	Description	

Client Mr & Mrs J Gifford

Project Soldiers Field
Findon

Drawing Title
Proposed House &
Holiday Cottages
Elevations

G W P Architects
Fairfield House,
Fairfield Road,
Burgess Hill, West Sussex, RH15 8QB
Telephone: (01444) 239019 Fax: (01444) 230761
Email: mail@gwparchitects.co.uk



Scale
1:100 @ A3

Date
Nov 10

Drawn
GM

Drawing Number

10/157/Sk05 A