

Materials

Roof: Plain Clay Tiles


Walls: Sussex Stock Brick

Windows: Timber casement


Rainwater goods, black UPVC





WEST ELEVATION

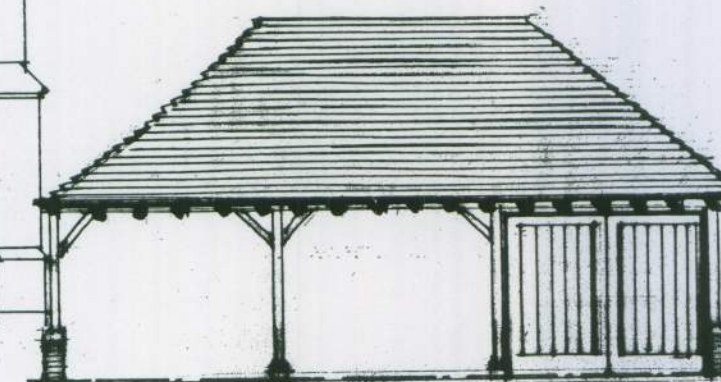

ARUN DISTRICT COUNCIL			
No.	FW	83	10
SUBSTITUTION			
Received	7.2.11		

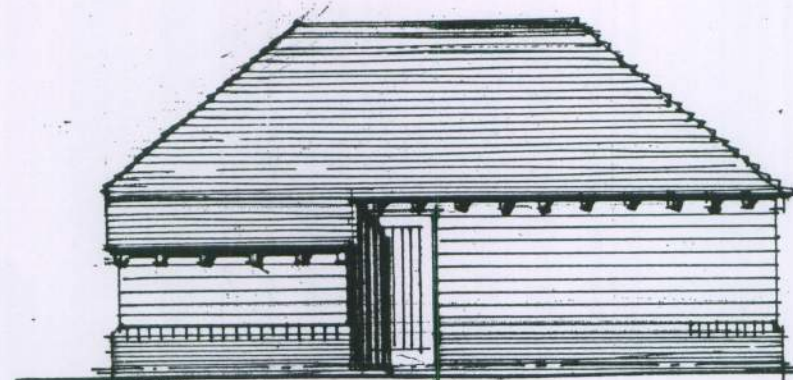

EAST ELEVATION - COURTYARD

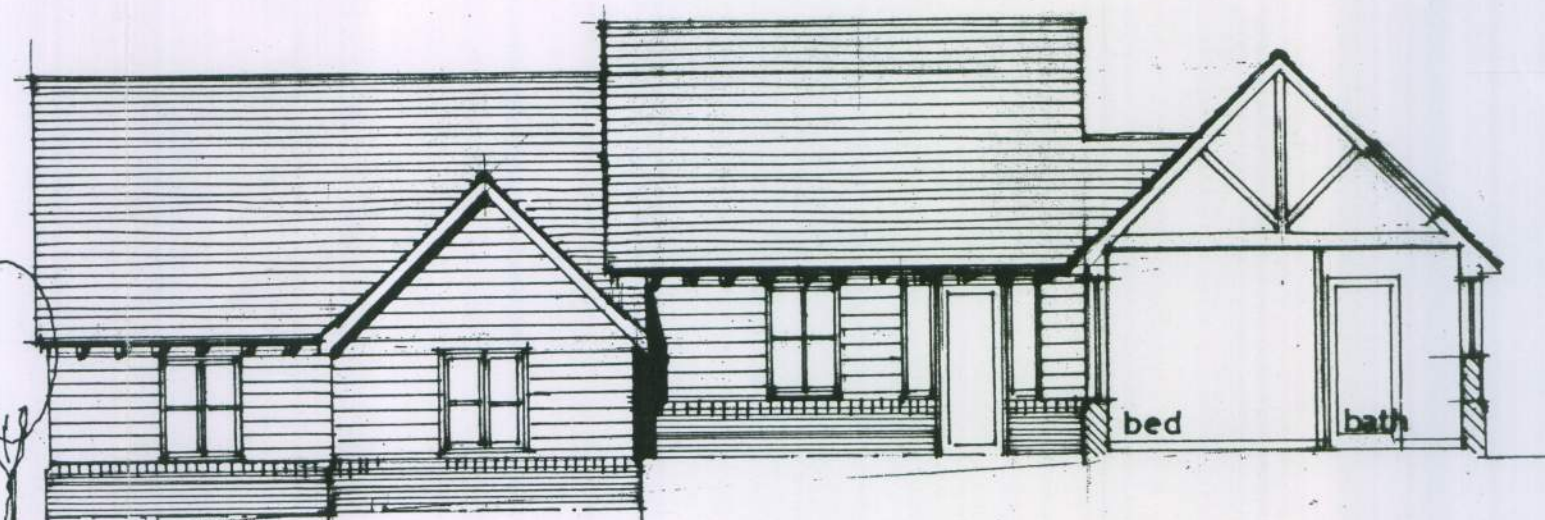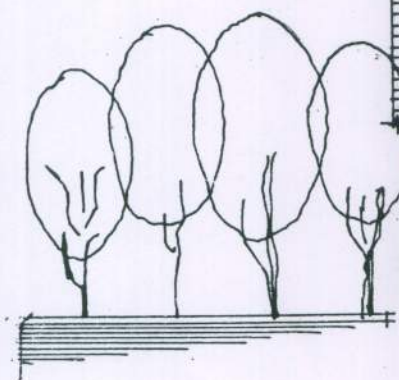

A / GARAGE HIPPED / FEB 2011 / GWA			
Rev.	Date	Description	By

Client	Mr & Mrs J Gifford	Drawing Title	Holiday cottages and Garage Elevations	G W P Architects Fairfield House, Fairfield Road, Burgess Hill, West Sussex, RH15 8QB Telephone: (01444) 239019 Fax: (01444) 230761 Email: mail@gwparchitects.co.uk		Scale 1:100 @ A3	Drawing Number 10/157/Sk06 A
Project	Soldiers Field Findon					Date Nov 10	