


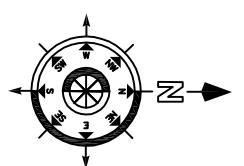


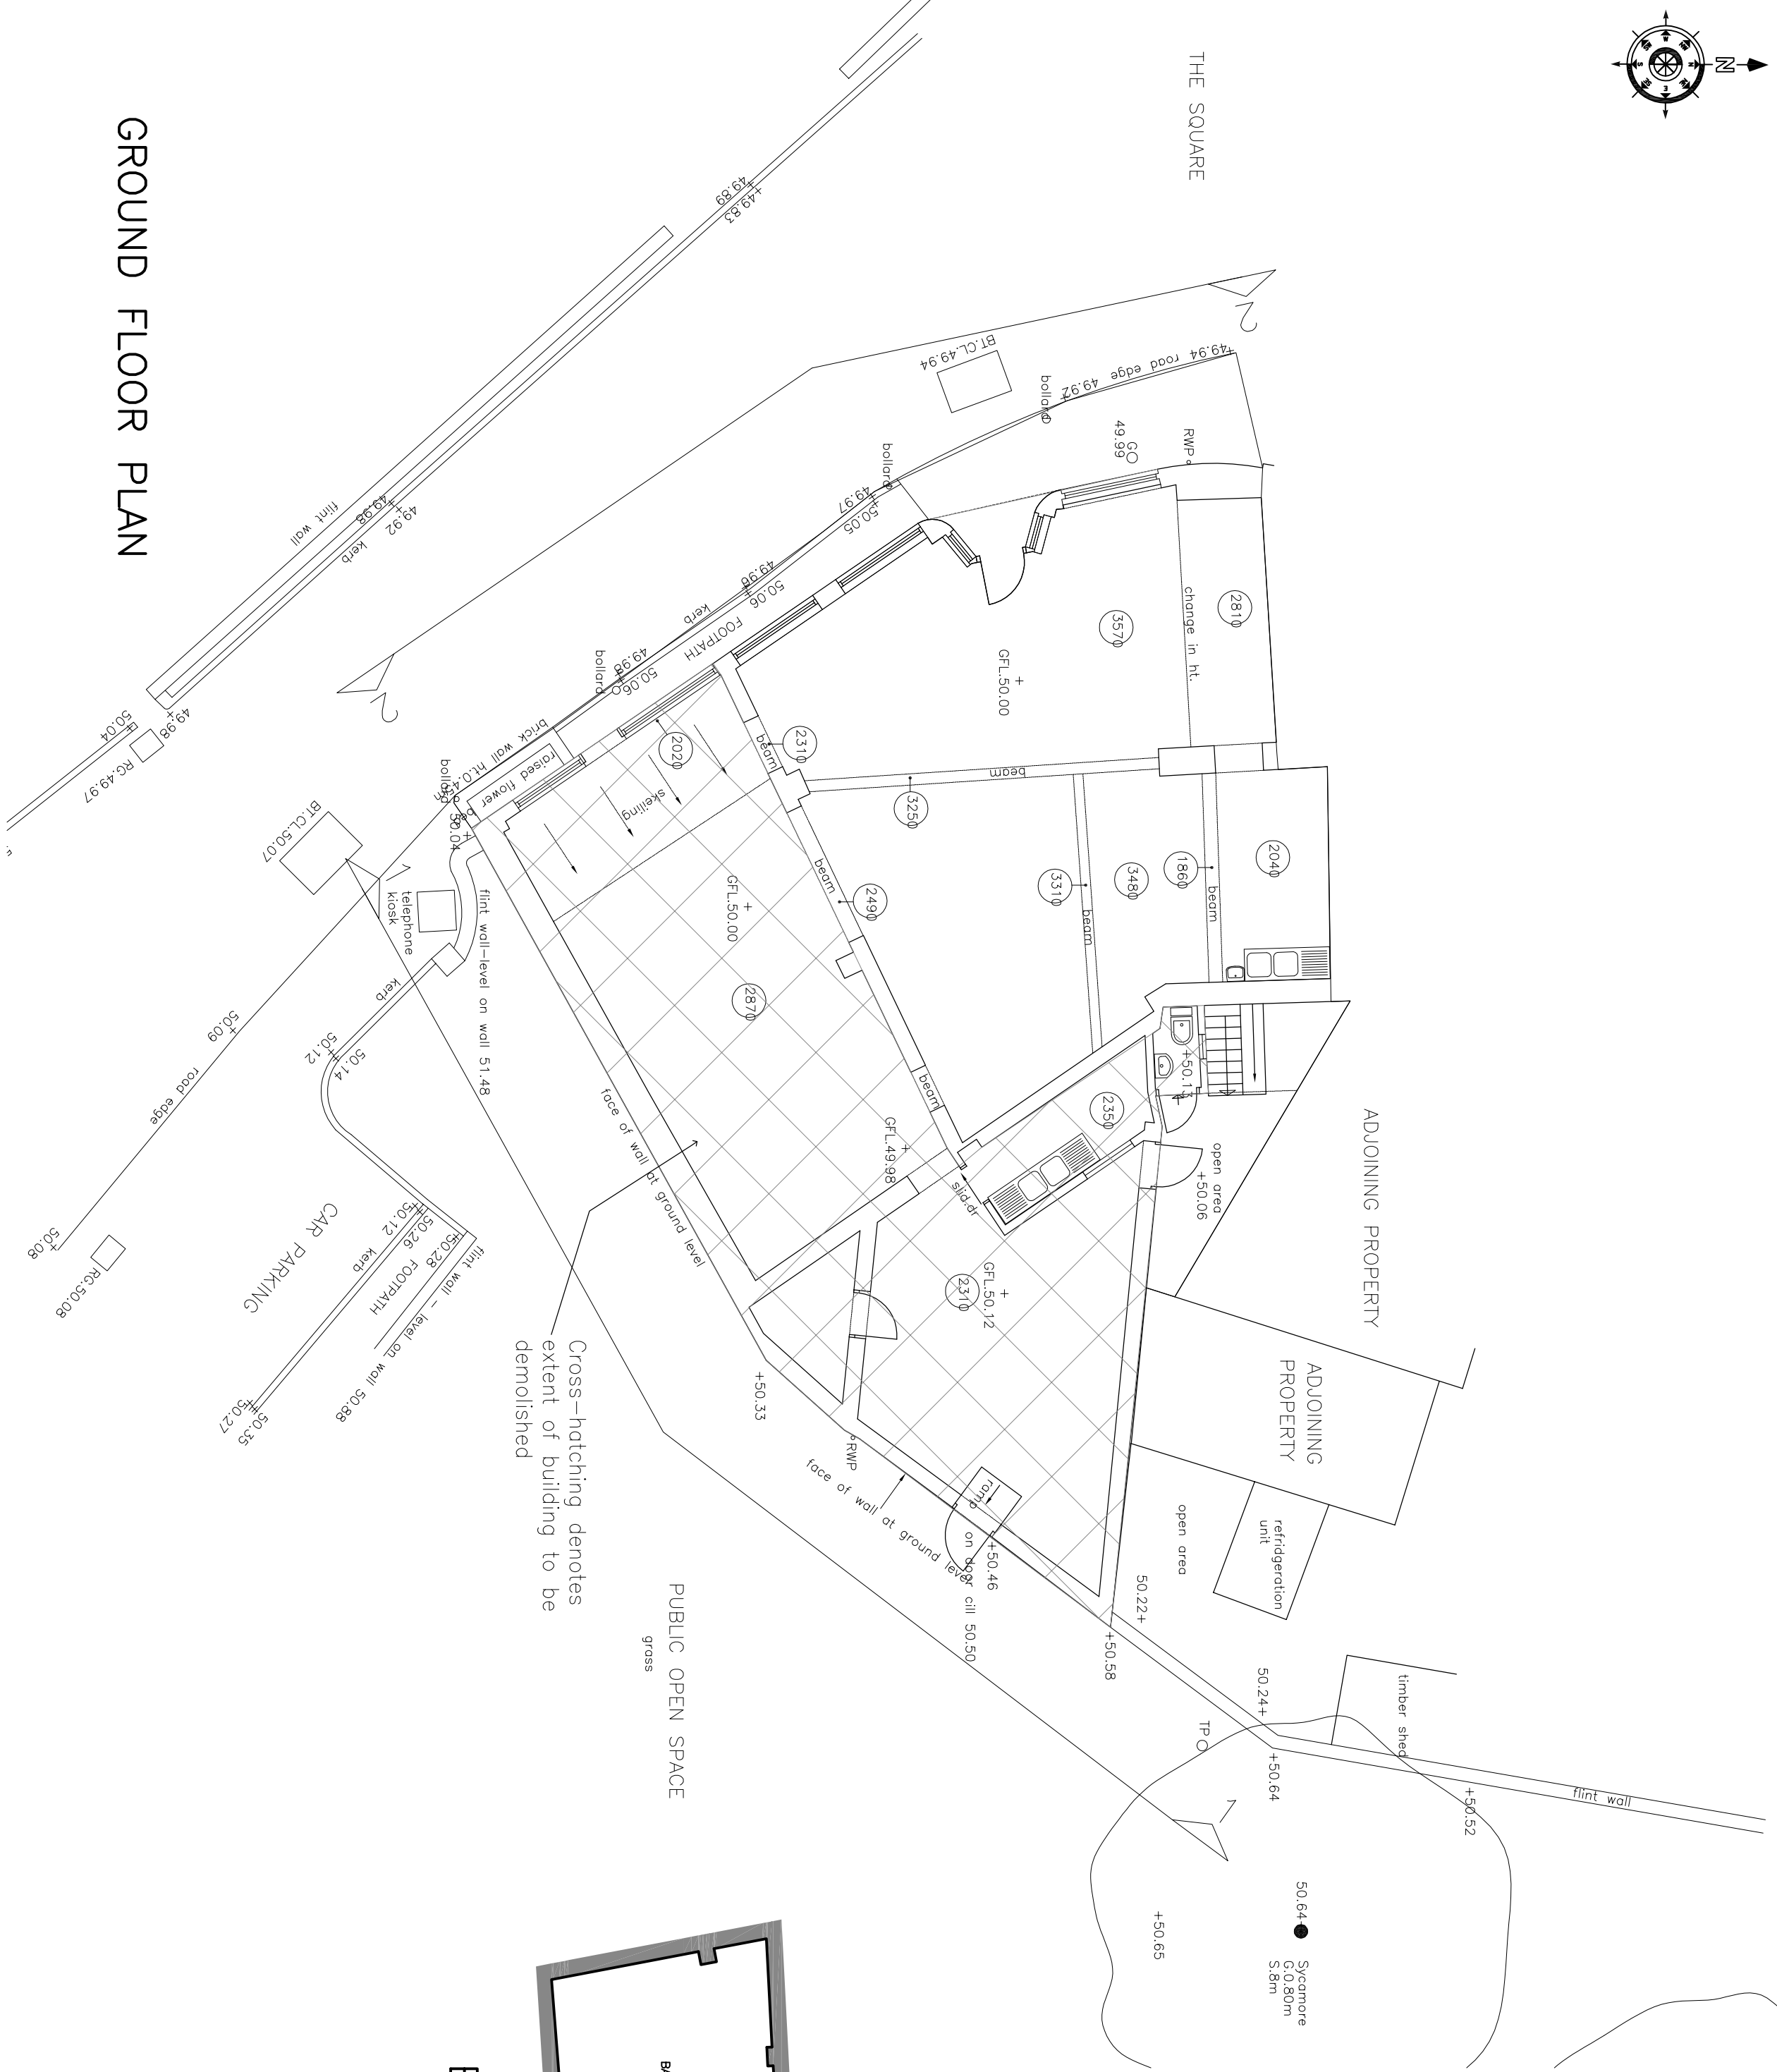


GROUND FLOOR PLAN

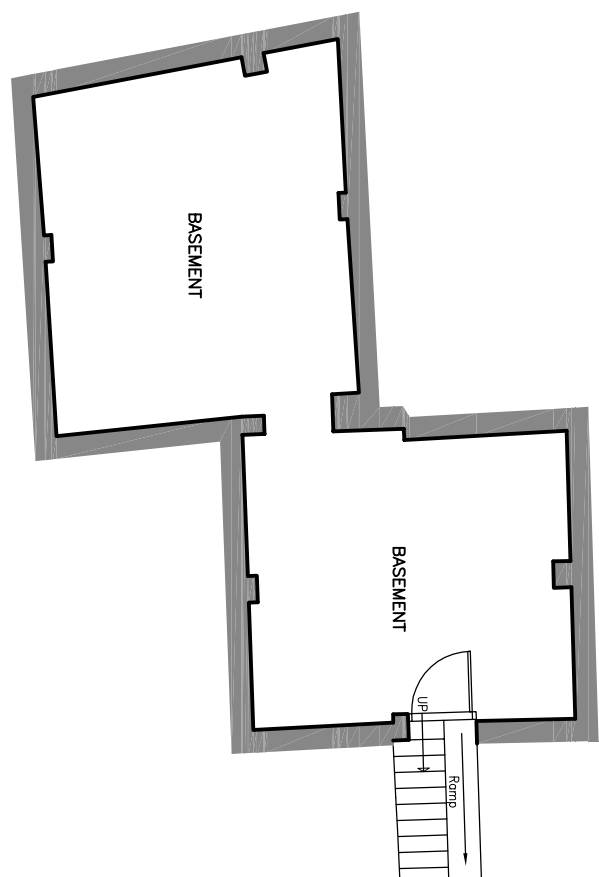


BASEMENT PLAN

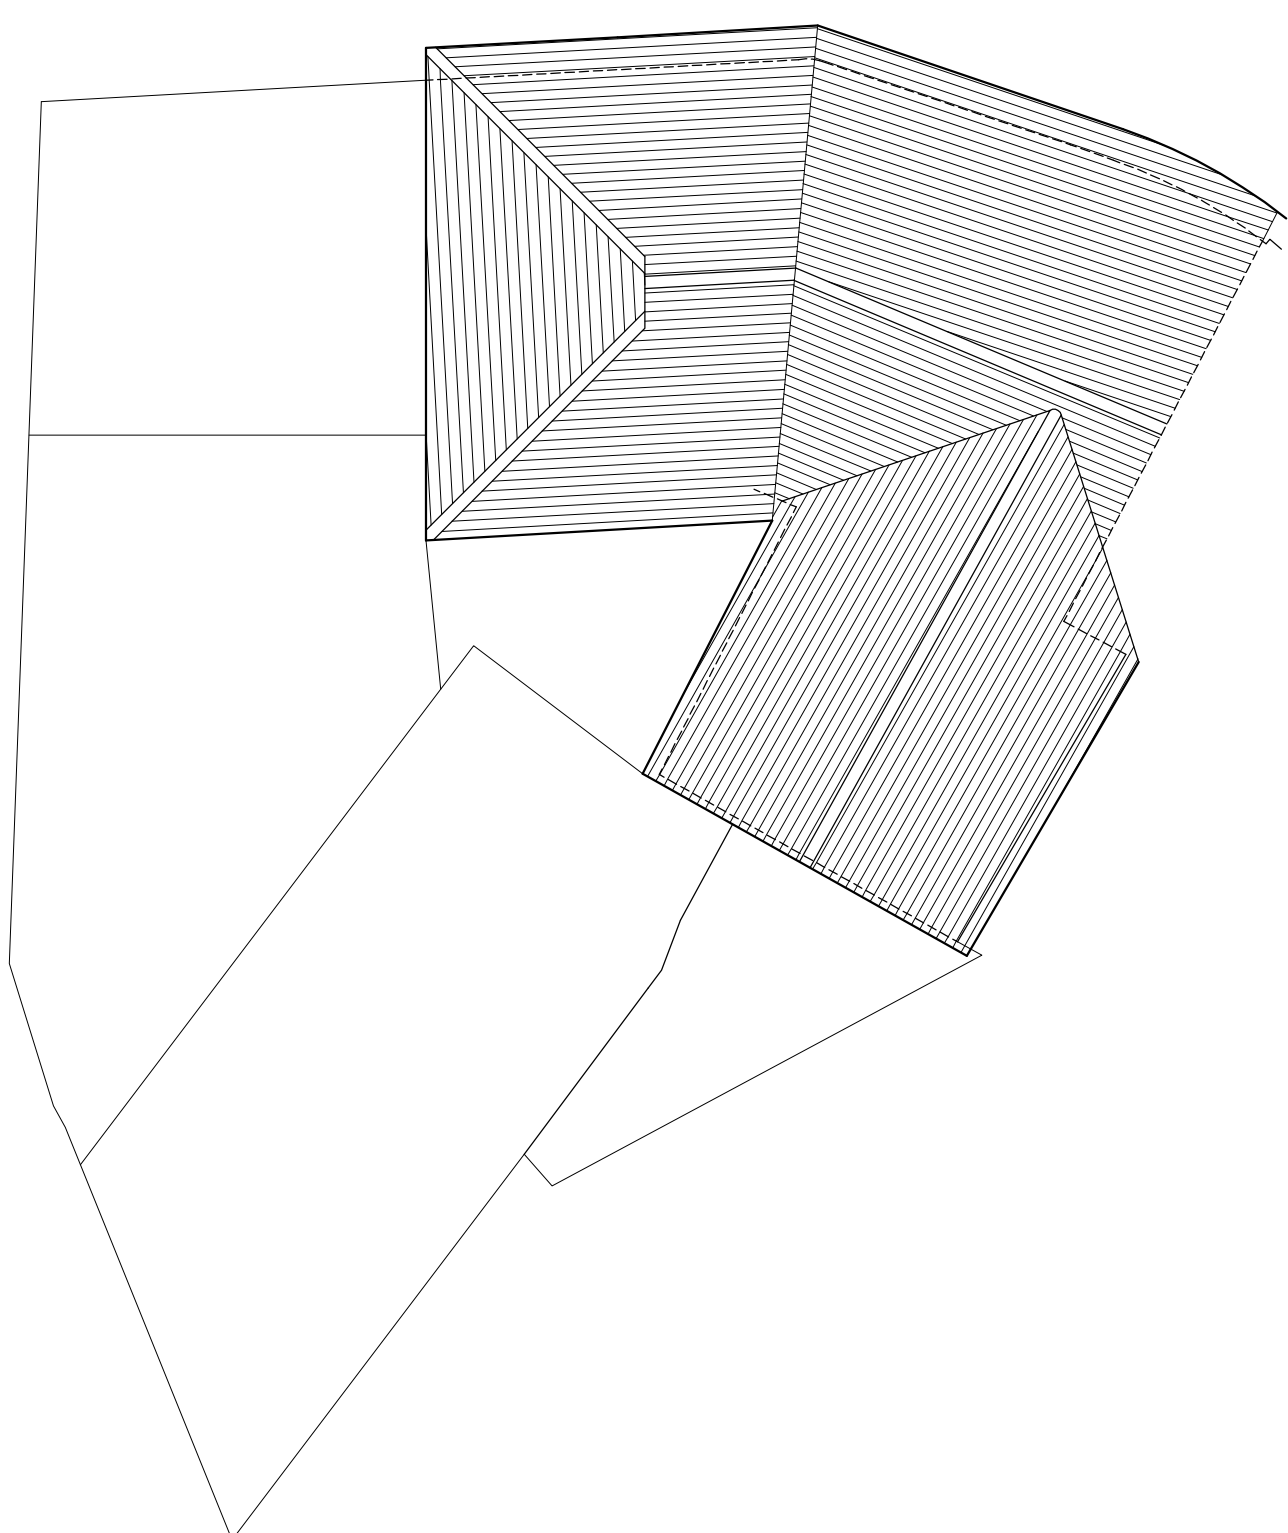


ROOF PLAN

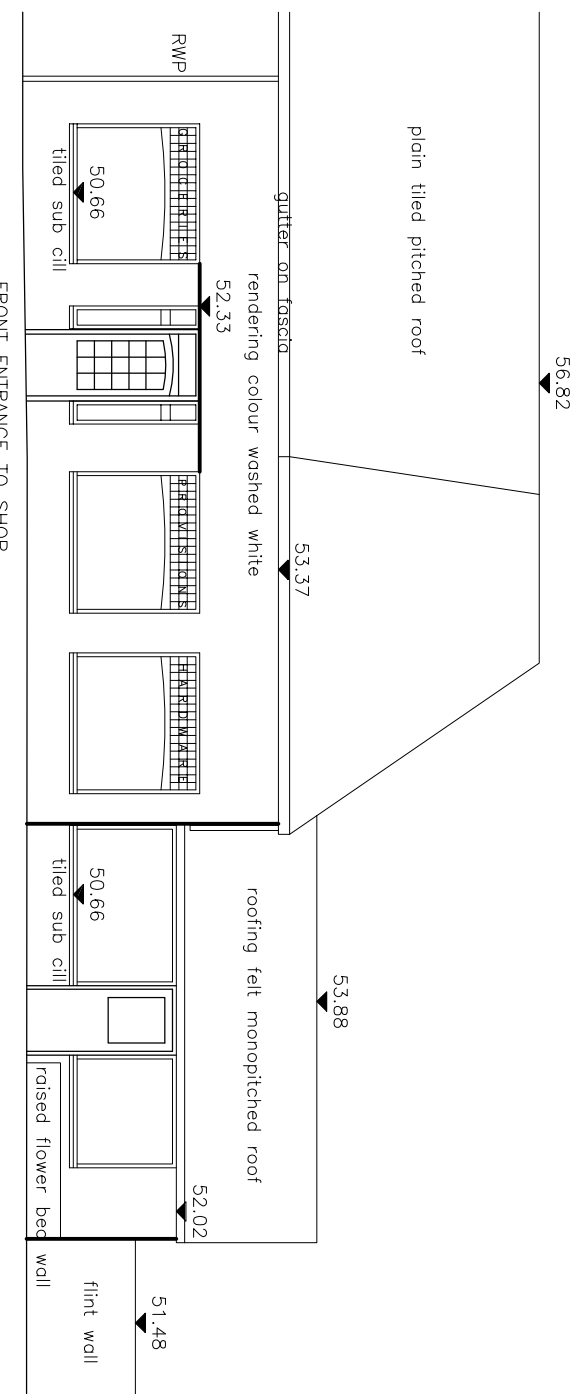

SOUTHWEST/FRONT ELEVATION

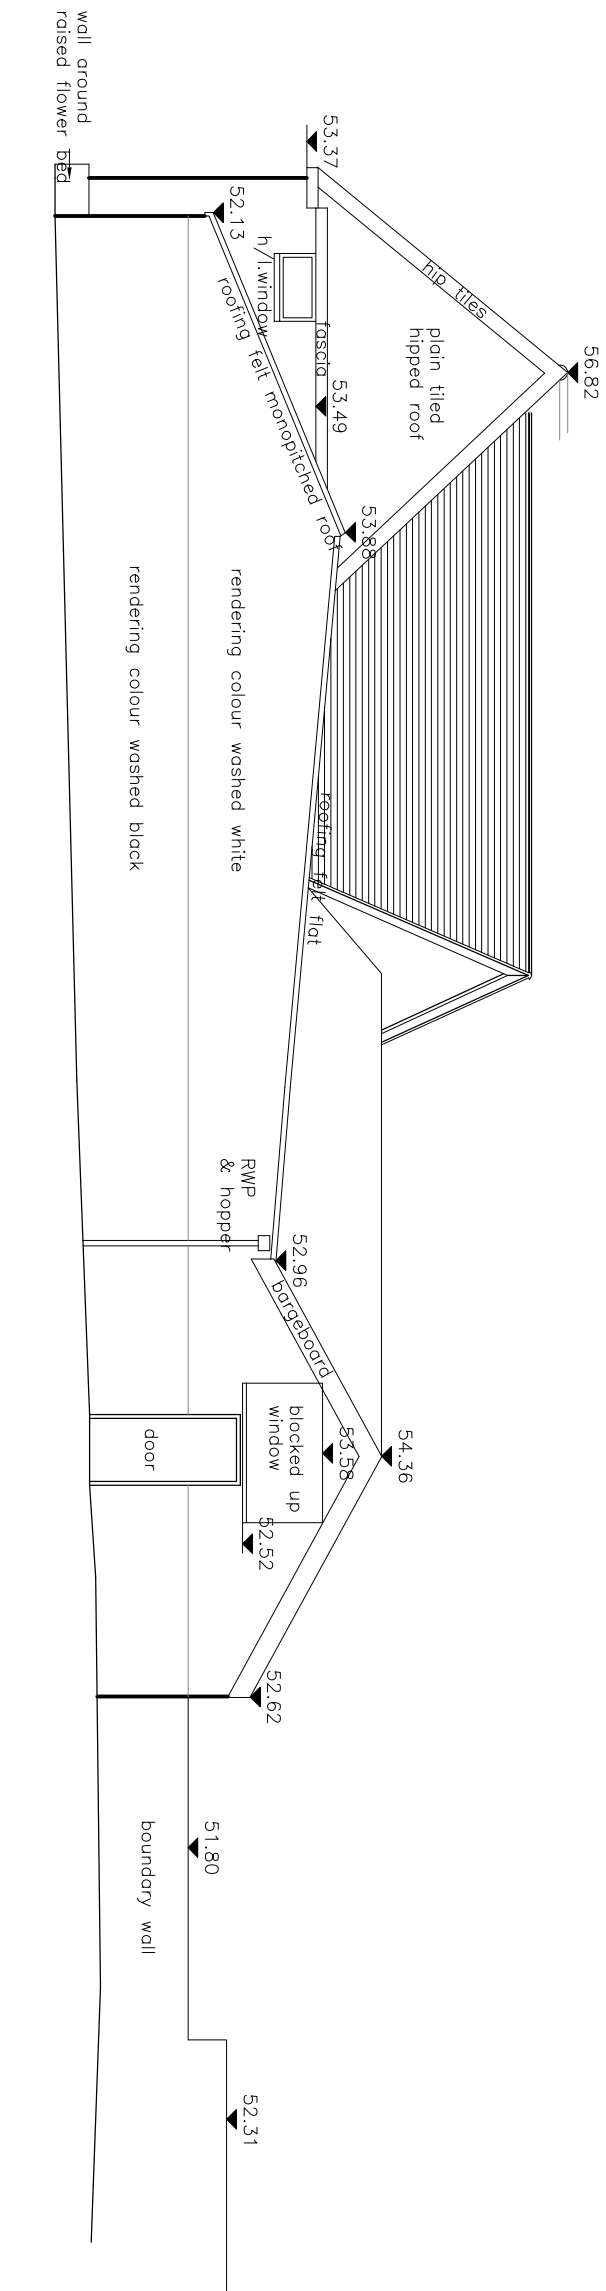

SOUTHEAST/SIDE ELEVATION

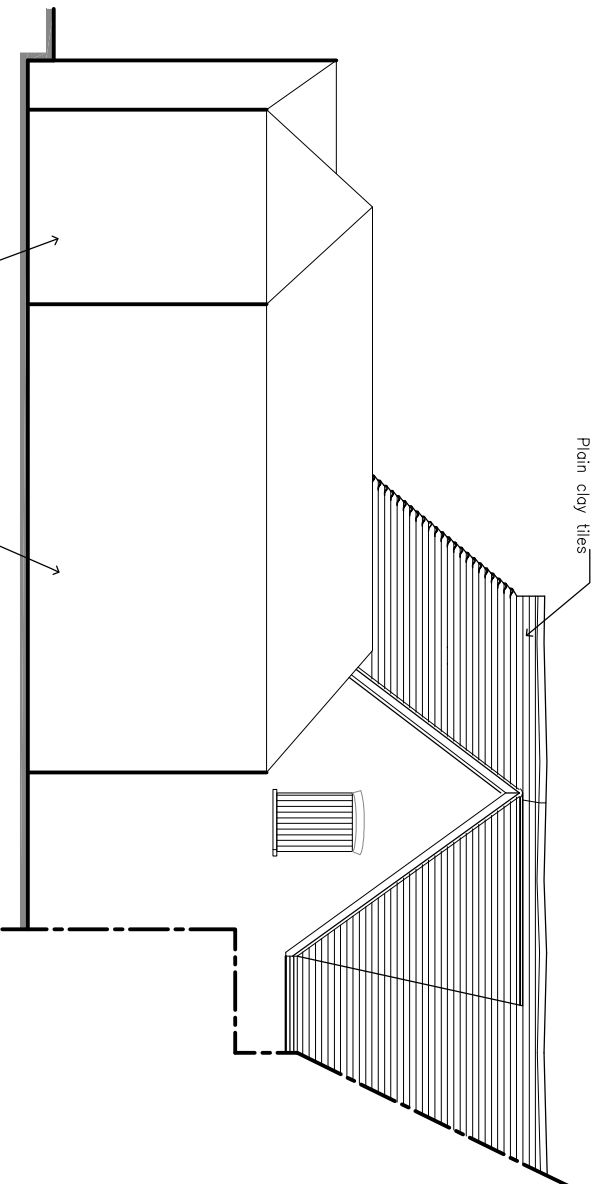

NORTHEAST/REAR ELEVATION

**CORNER studio**

THE CORNER STUDIO
94 HIGH STREET, STERNING
WEST SUSSEX BN14 3BD

TEL: (01903) 868445
FAX: (01273) 818498
OFF: 01273 818498
www.cornerstudio.co.uk

CLIENT
Mr. A. Clarke

JOB TITLE

Wiltons
The Square
Findon
BN14 0TE

DRAWING TITLE
Plans and Elevations
As Existing

DATE	SCALE	DRAWN BY
12.10.09	1:100	A1
CHECKED		
GB		
JOB NO.	DRAWING NO.	REVISION
CS00144	1.02	A