




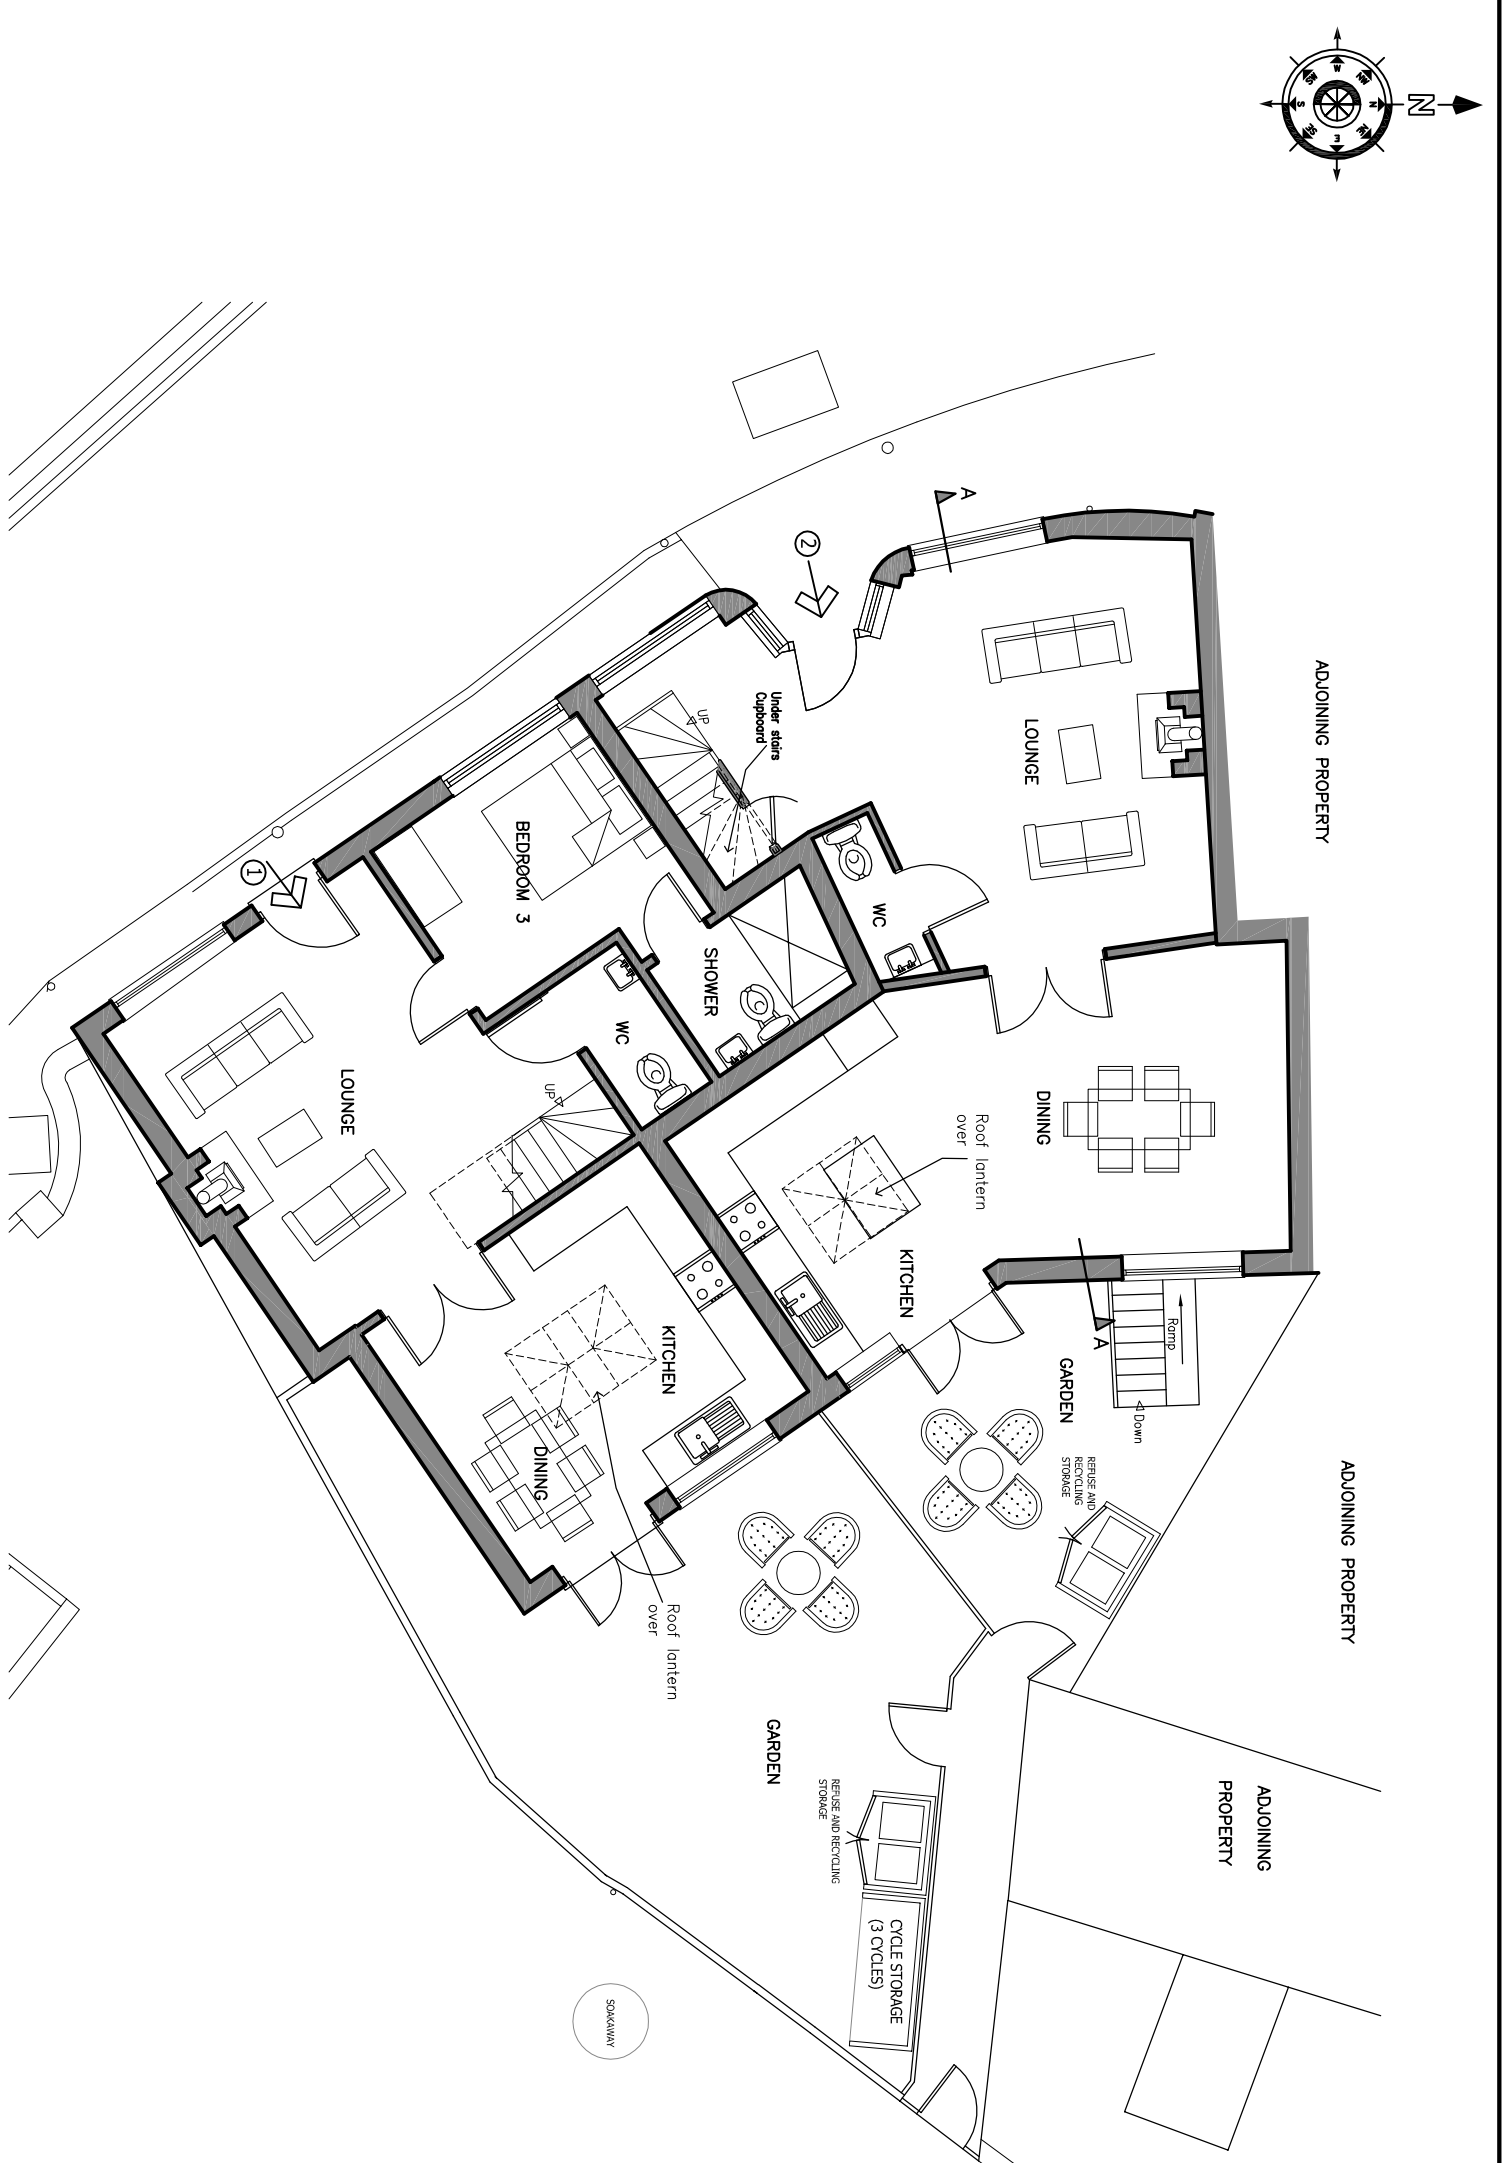


GROUND FLOOR PLAN

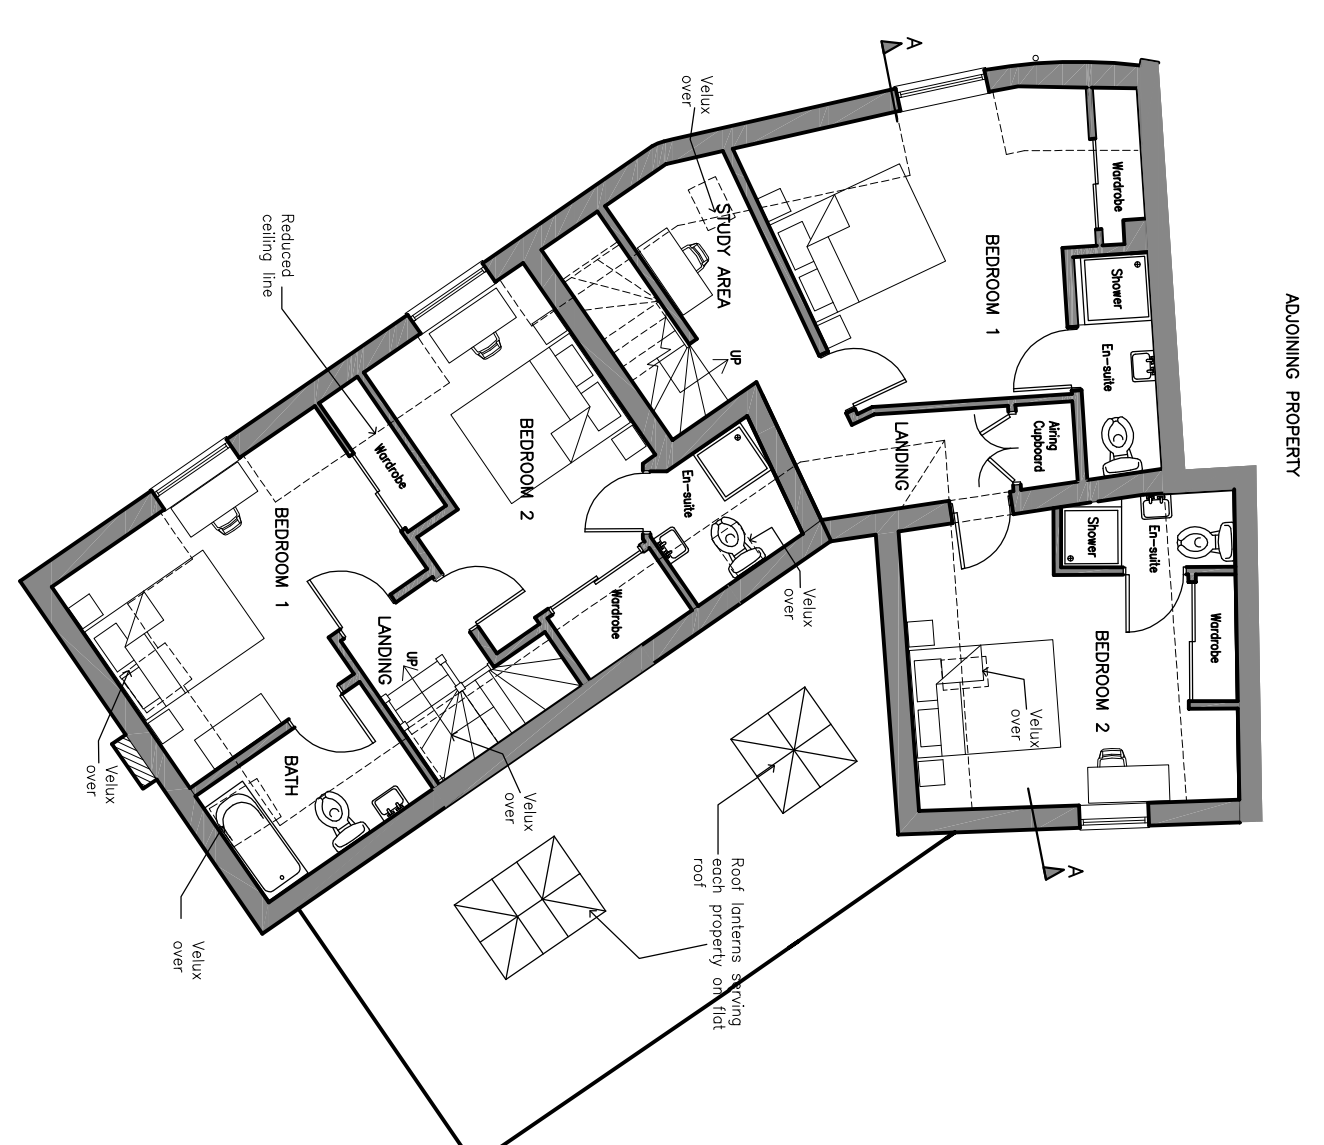

FIRST FLOOR PLAN


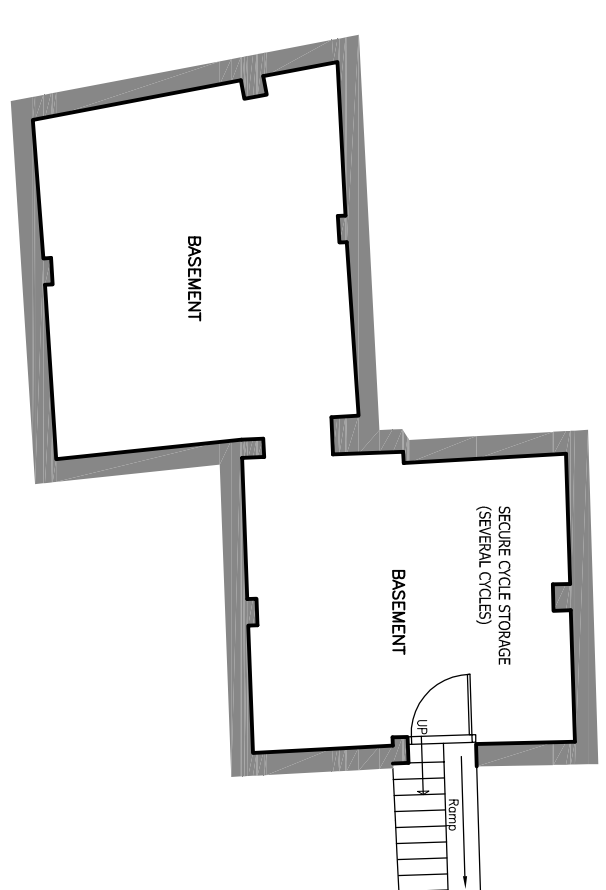


BASEMENT

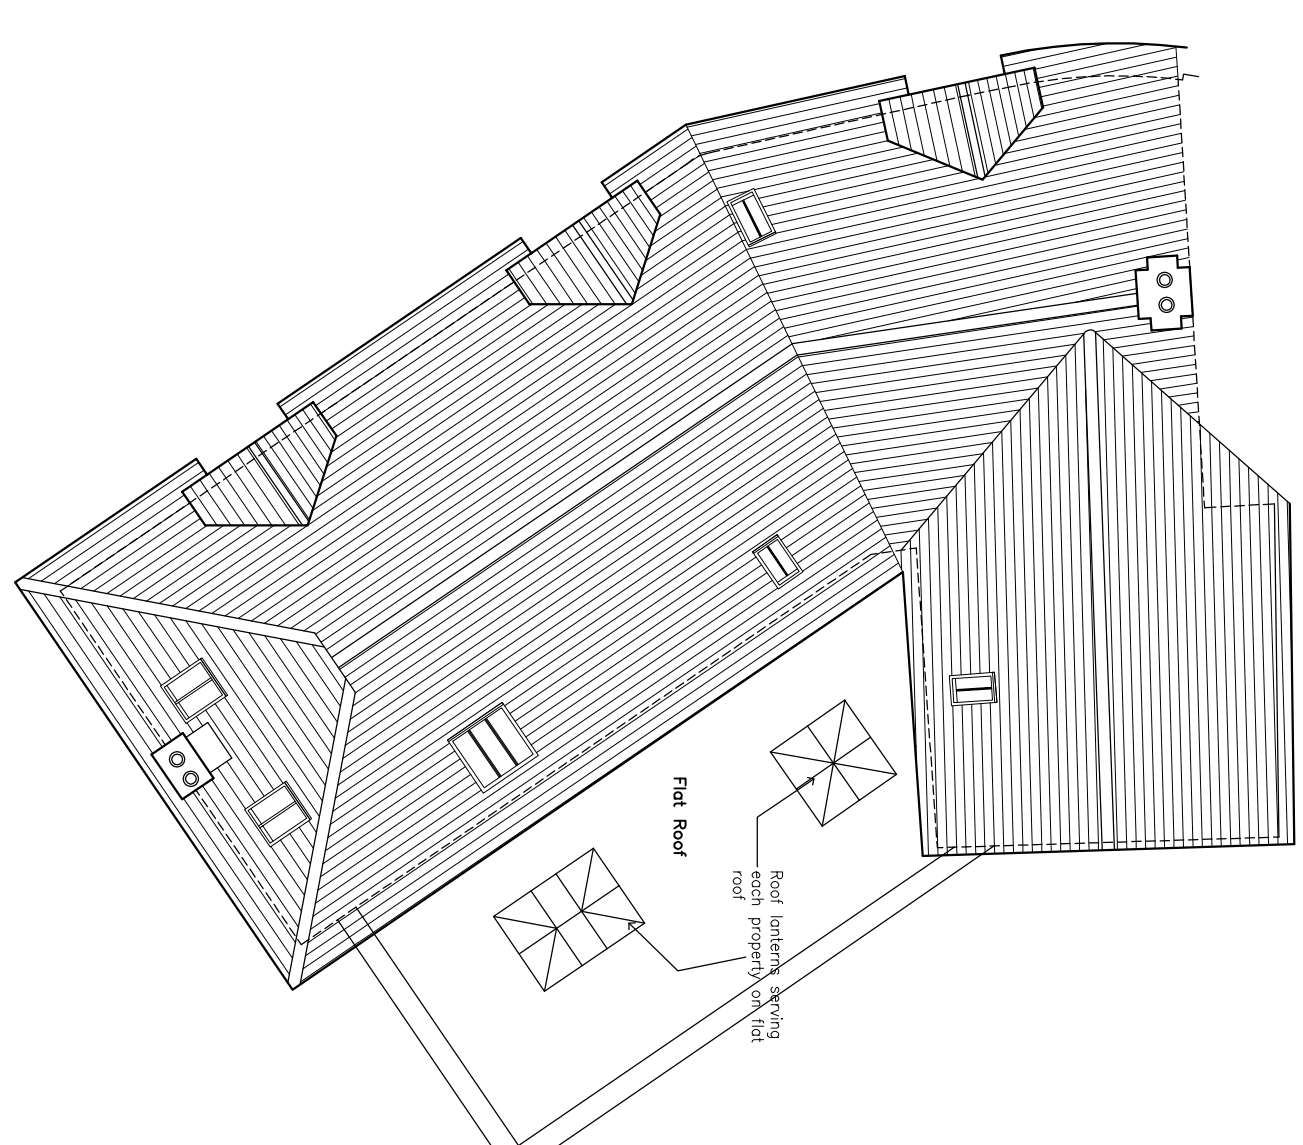


ROOF PLAN


SECTION A-A

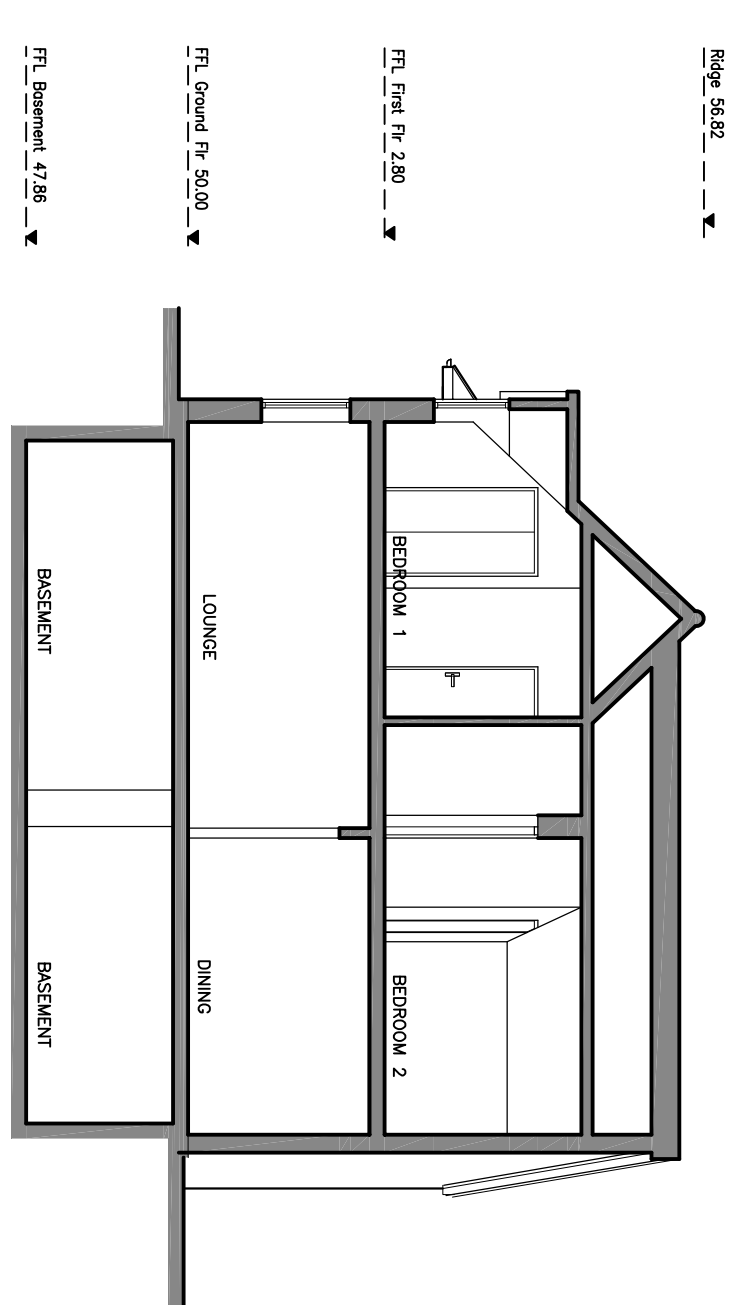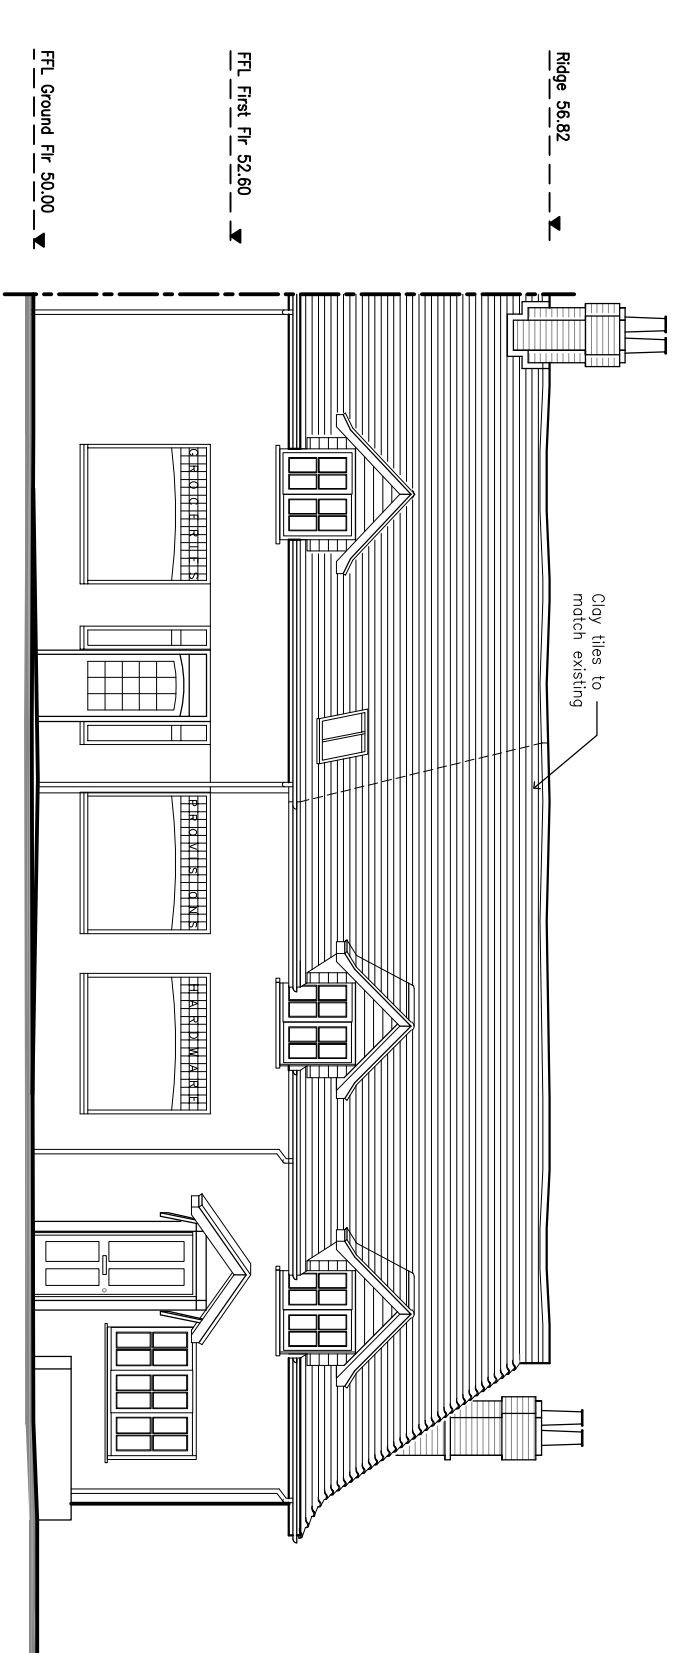


SOUTHWEST / FRONT ELEVATION

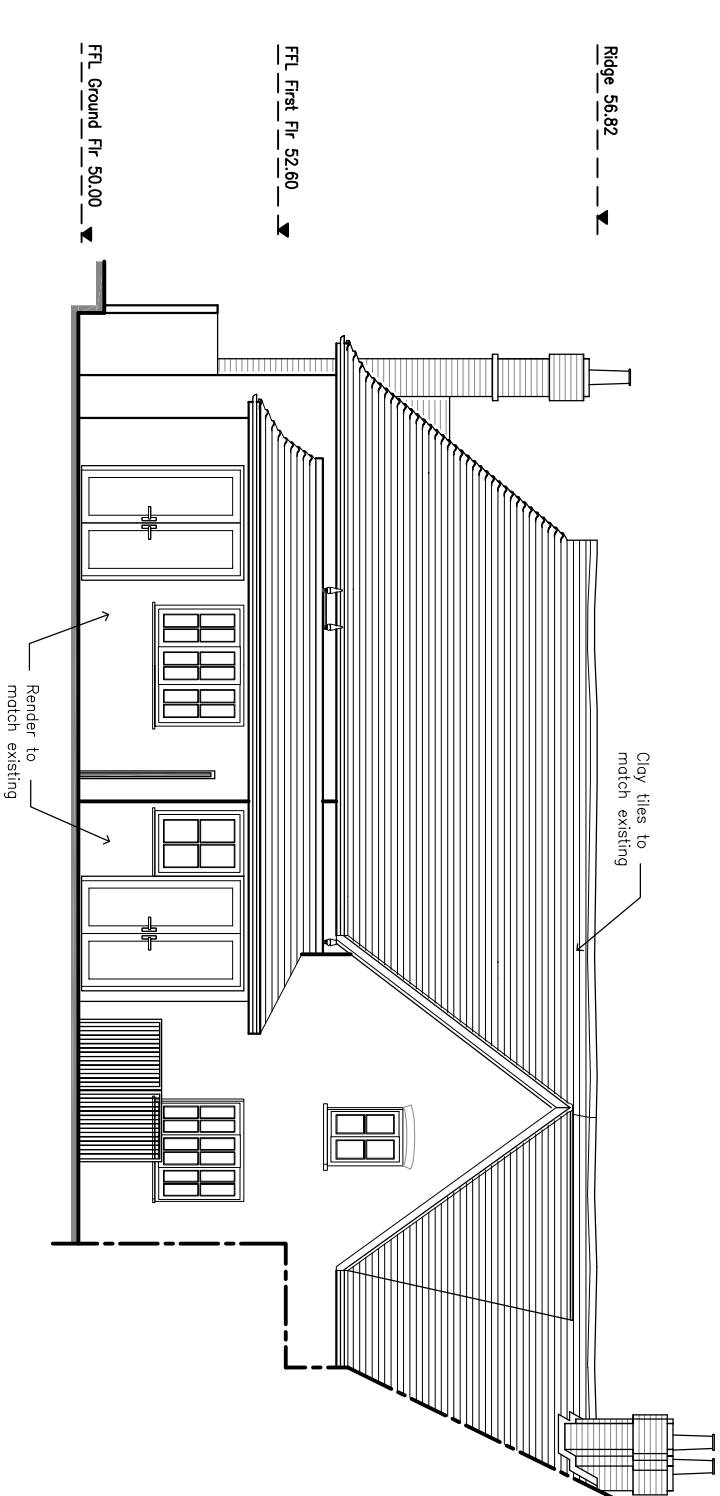

NORTHEAST / REAR ELEVATION

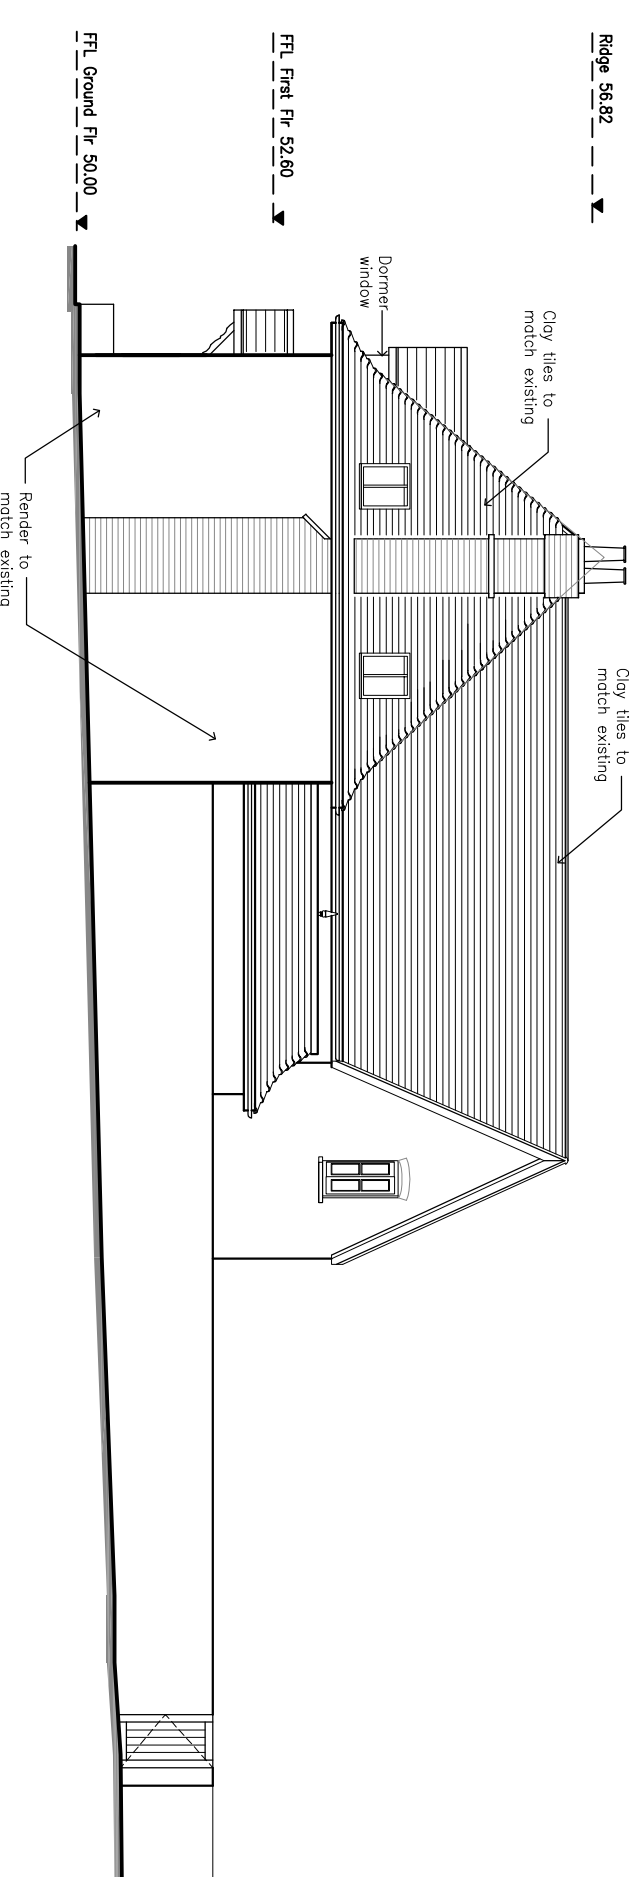

SOUTHEAST / SIDE ELEVATION

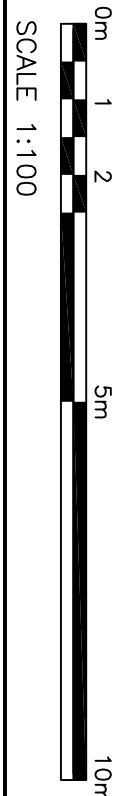

PLANNING		
REV	DATE	BY
A	08.10.2009	RH
B	19.01.2010	RH

Amendments based on Client's comments
Amendments based on Planning comments

**CORNER studio**

THE DESIGN STUDIO
94 HIGH STREET, STEVINGE
WEST SUSSEX BN14 3BD

TEL: (01903) 666445
FAX: (01273) 816498
www.cornerstudio.co.uk

CLIENT
Mr. A. Clarke

JOB TITLE
Wiltons
The Square
Findon
BN14 0TE

DRAWING TITLE
Plans, Elevations
& Sections as Proposed

DATE	SCALE	DRAWN BY	CHECKED
17.09.09	1:100	A1	CB
JOB NO.	DRAWING NO.	REVISION	
CS00144	2.01	B	