




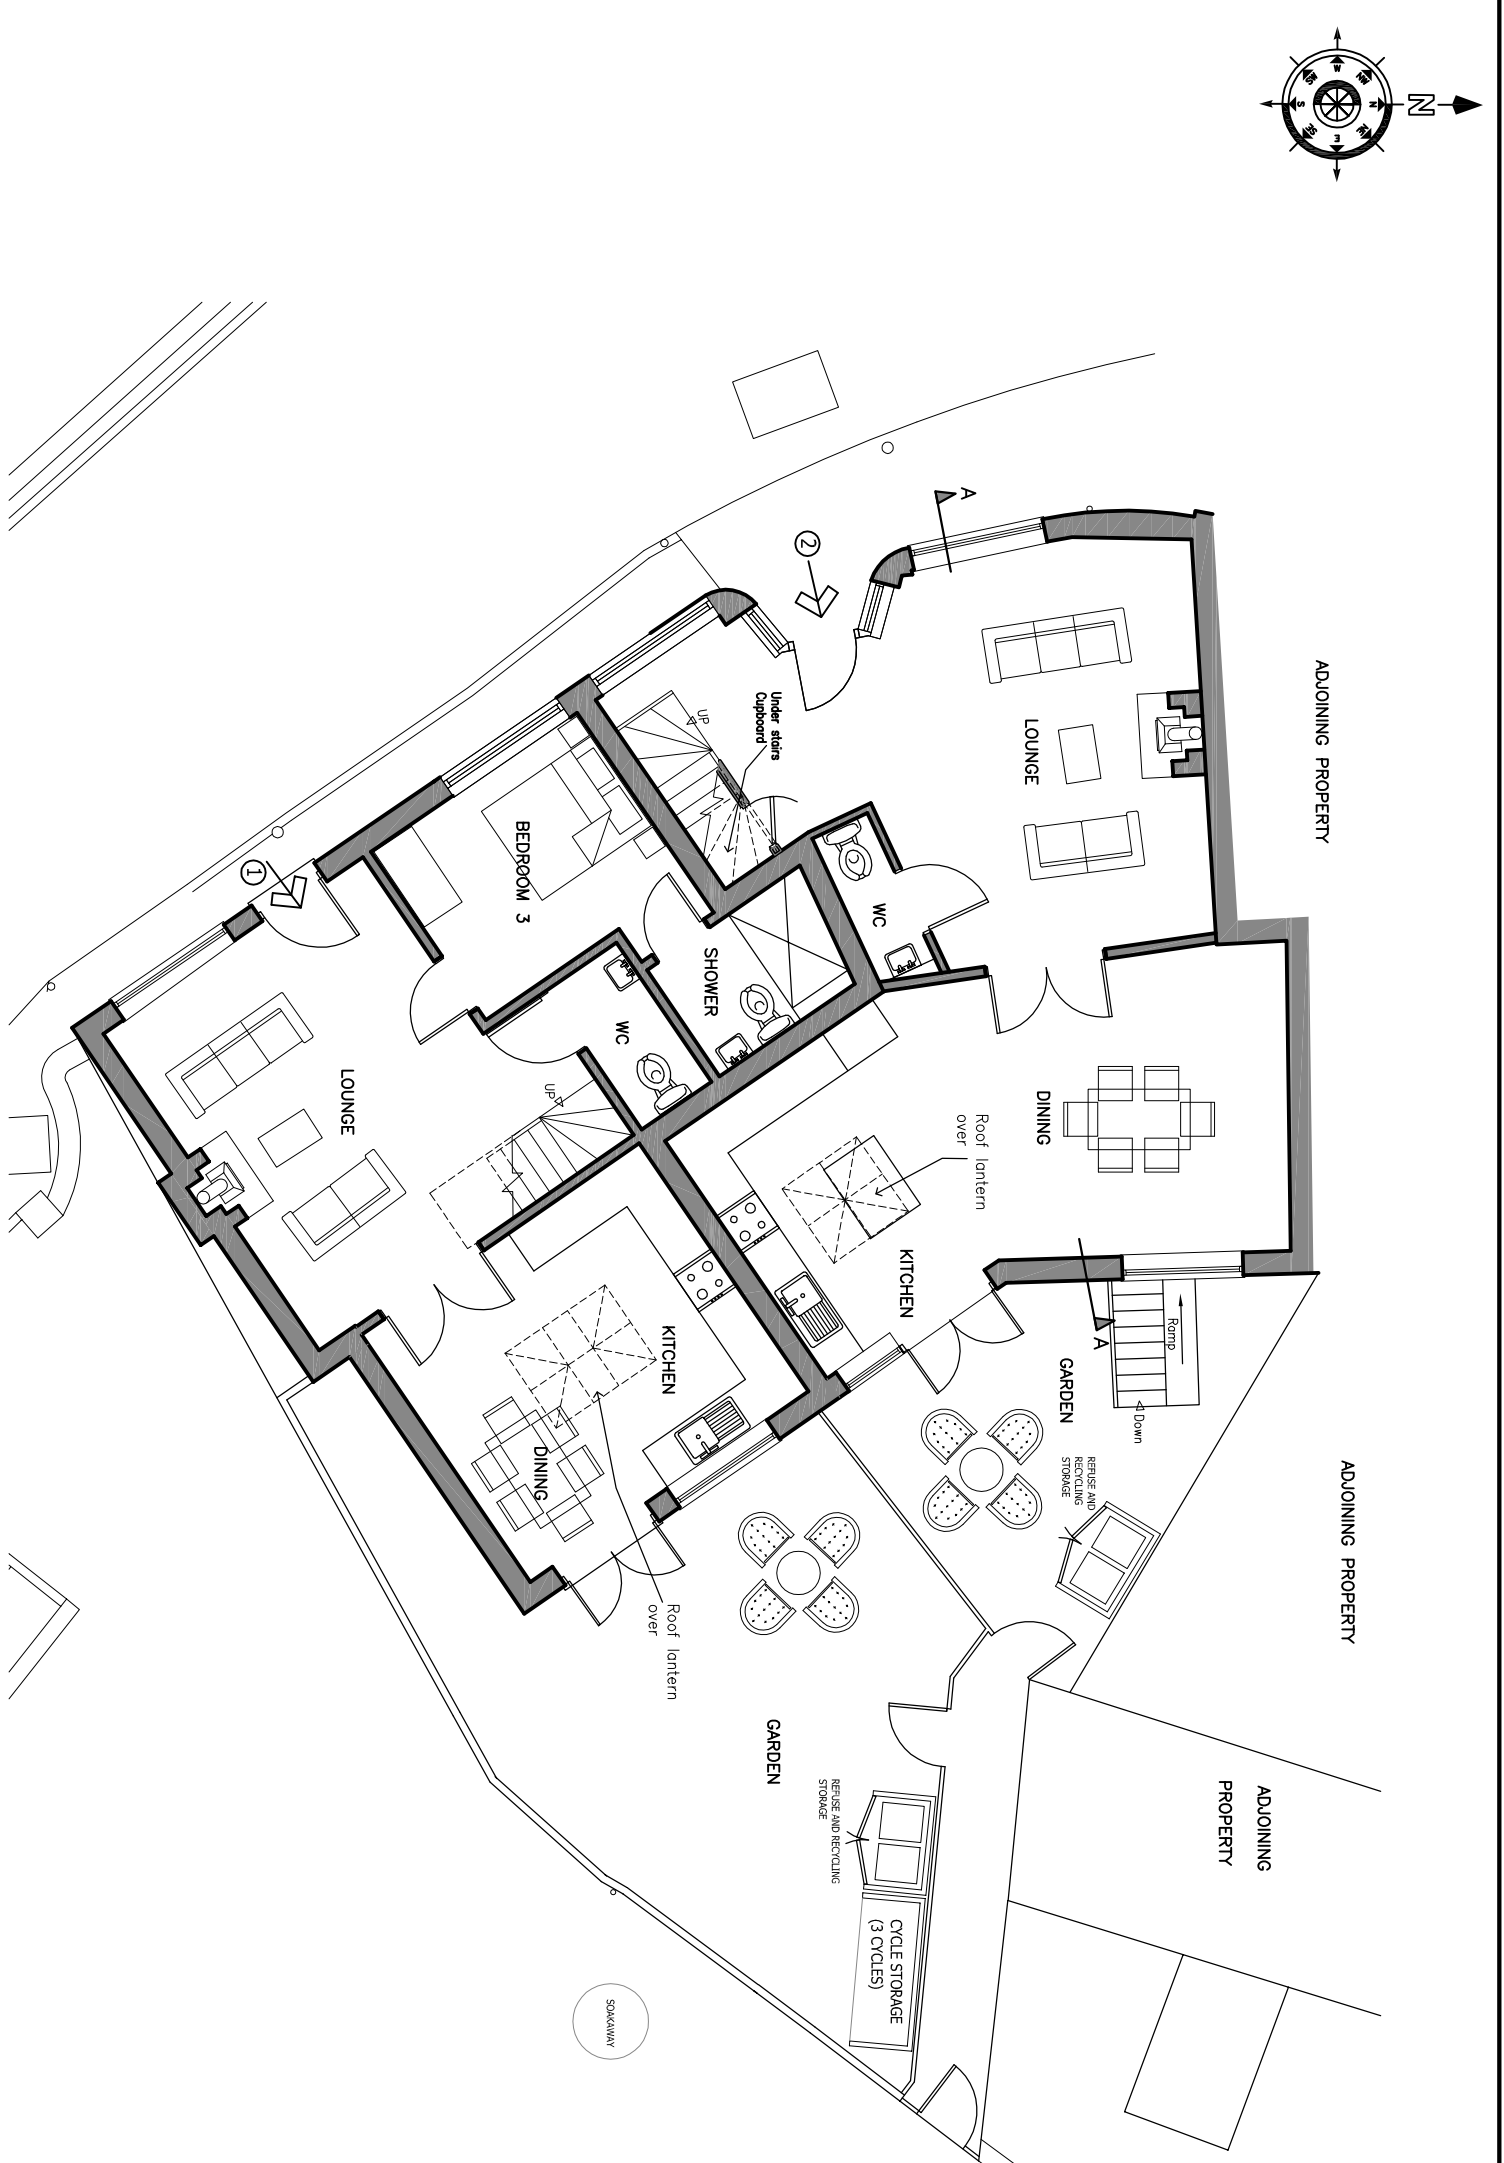


GROUND FLOOR PLAN

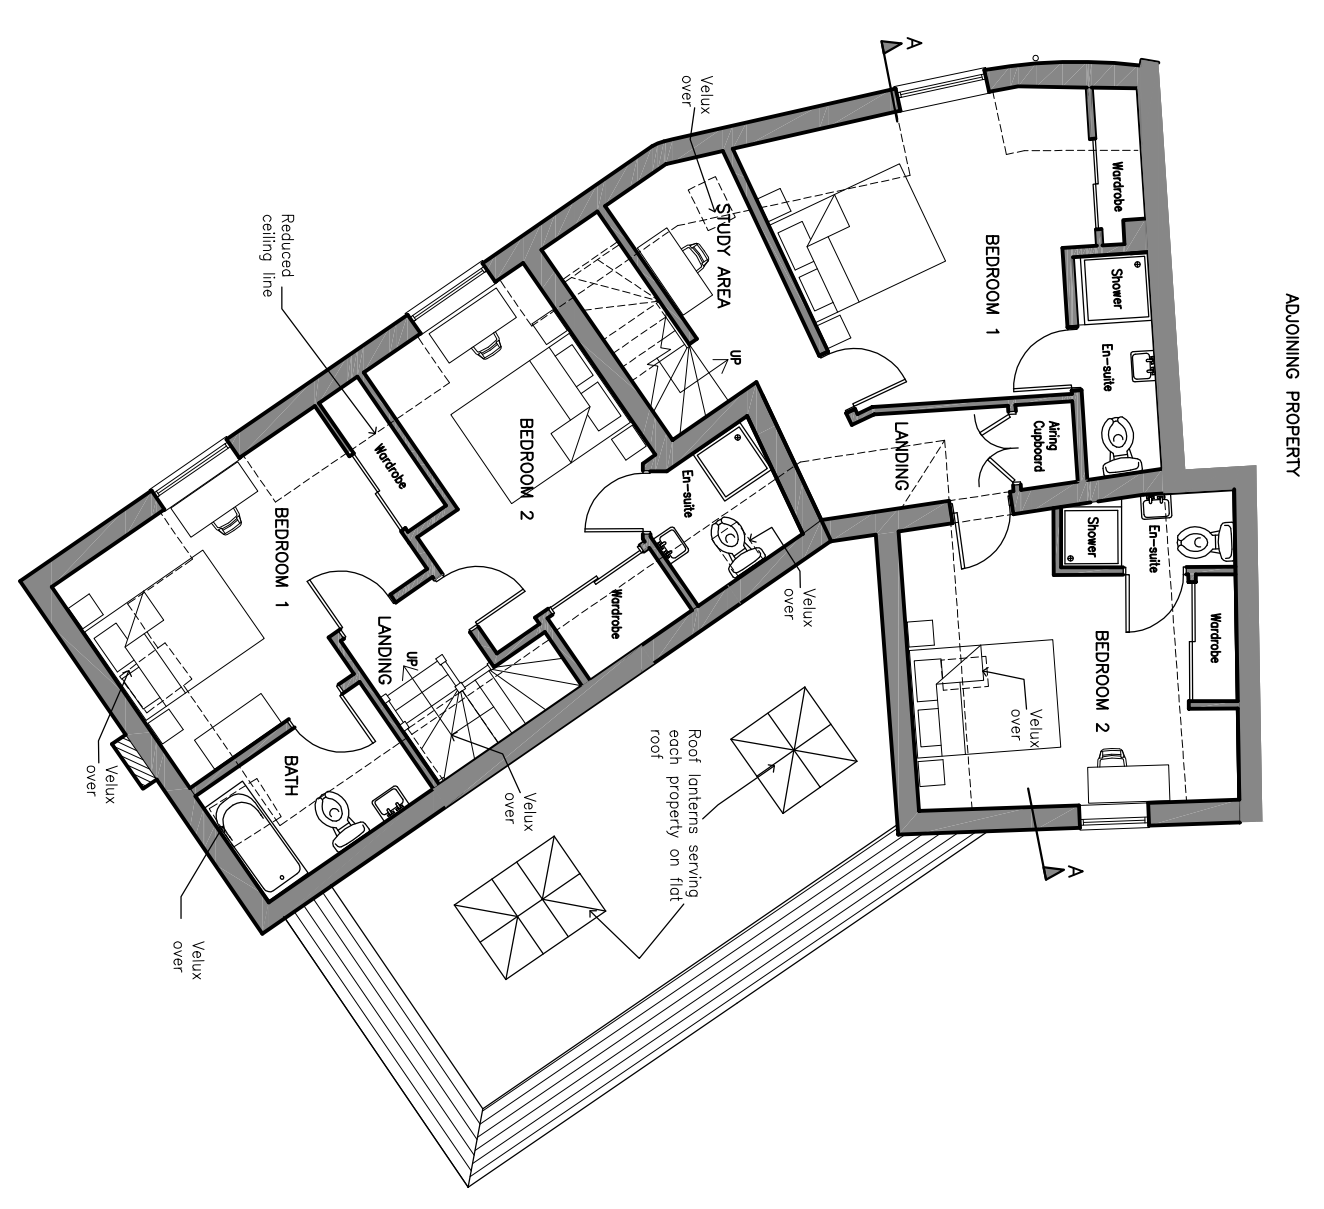


FIRST FLOOR PLAN

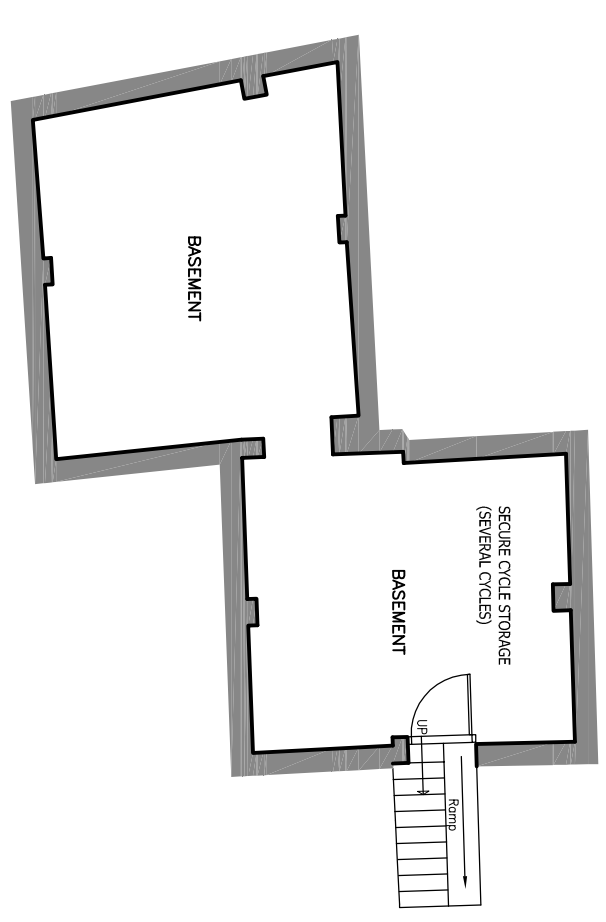


BASEMENT

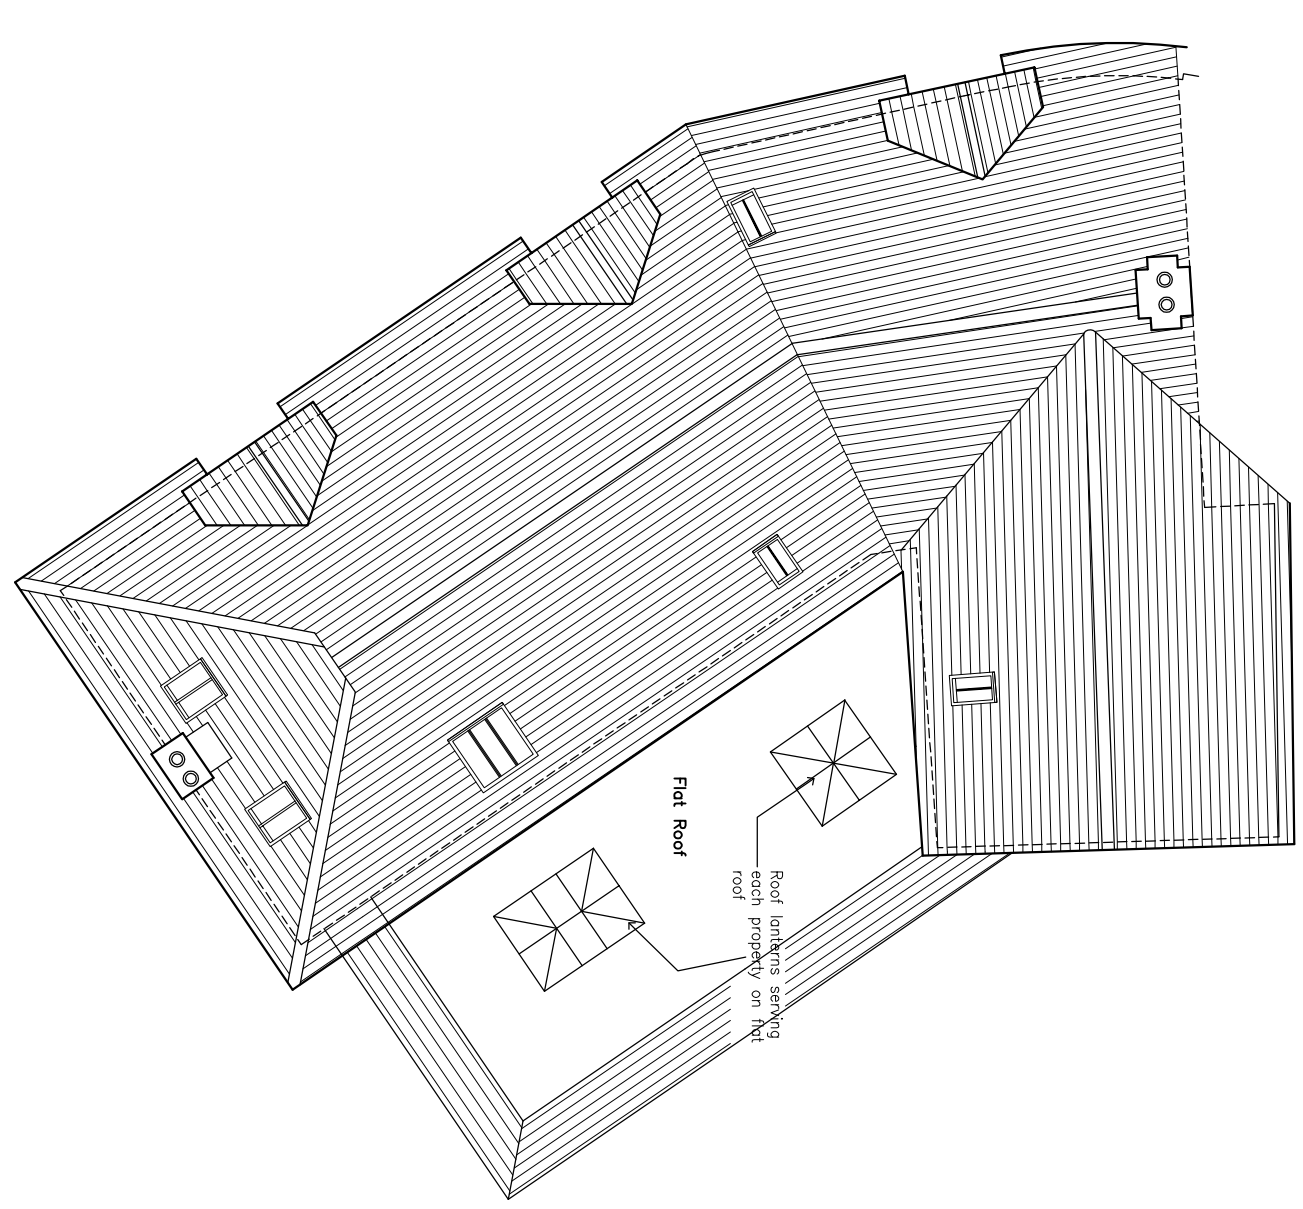


ROOF PLAN

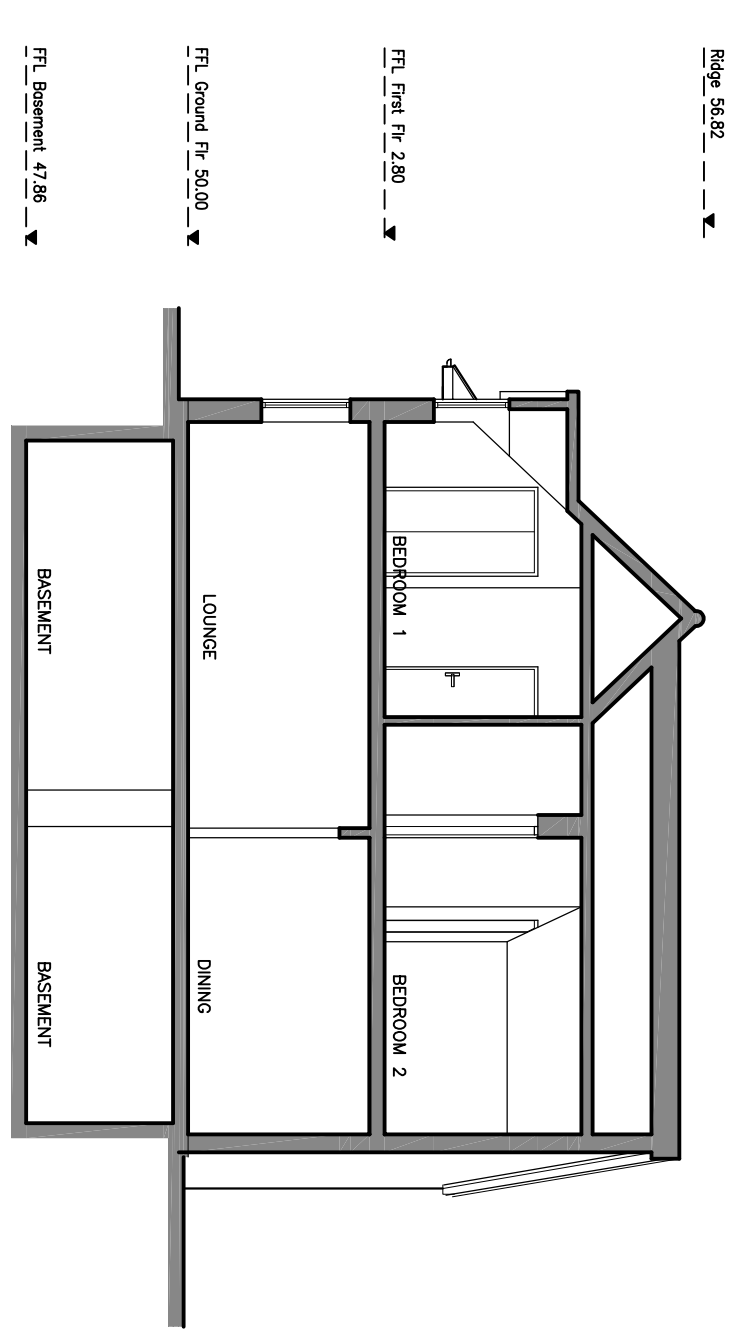


SECTION A-A

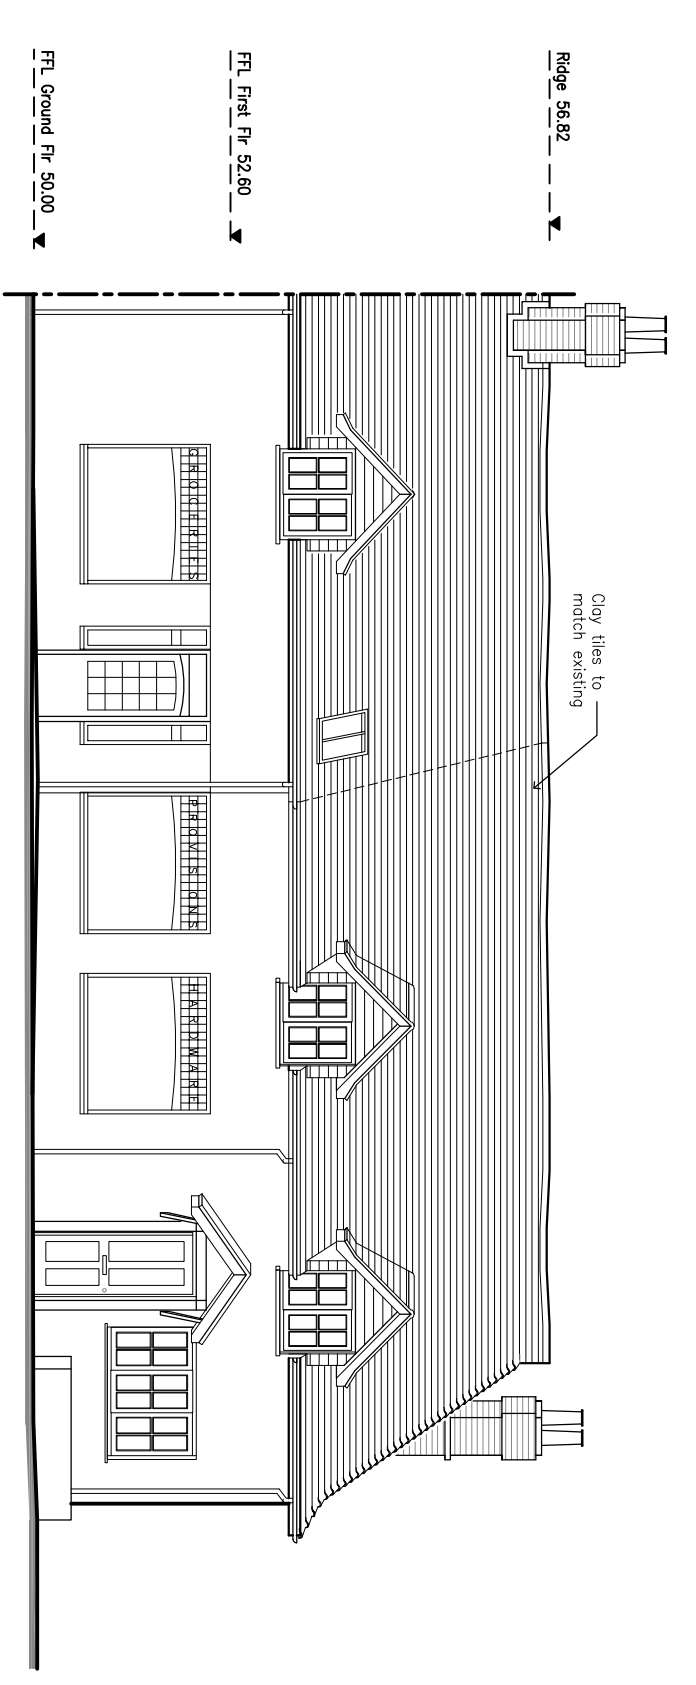

SOUTHWEST / FRONT ELEVATION

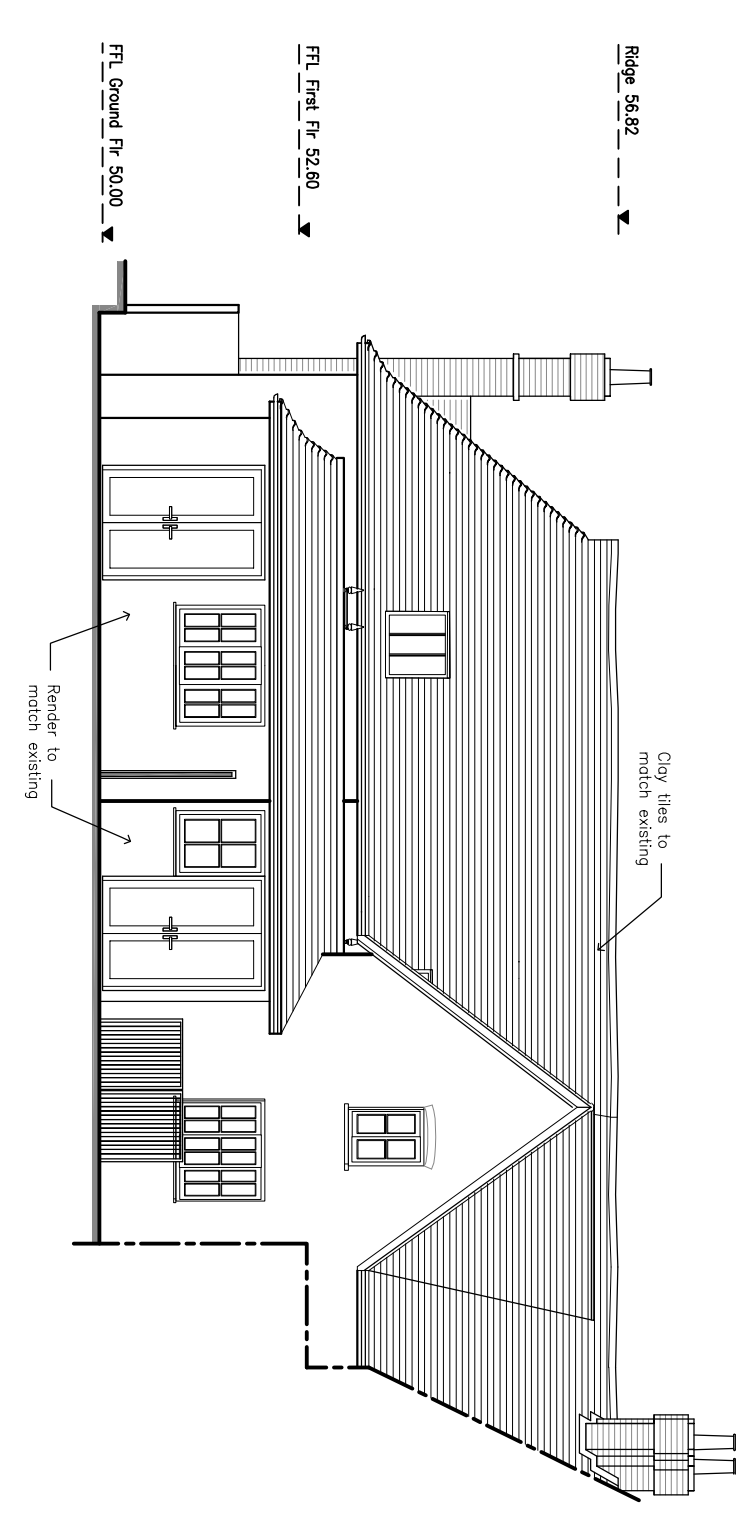

NORTHEAST / REAR ELEVATION

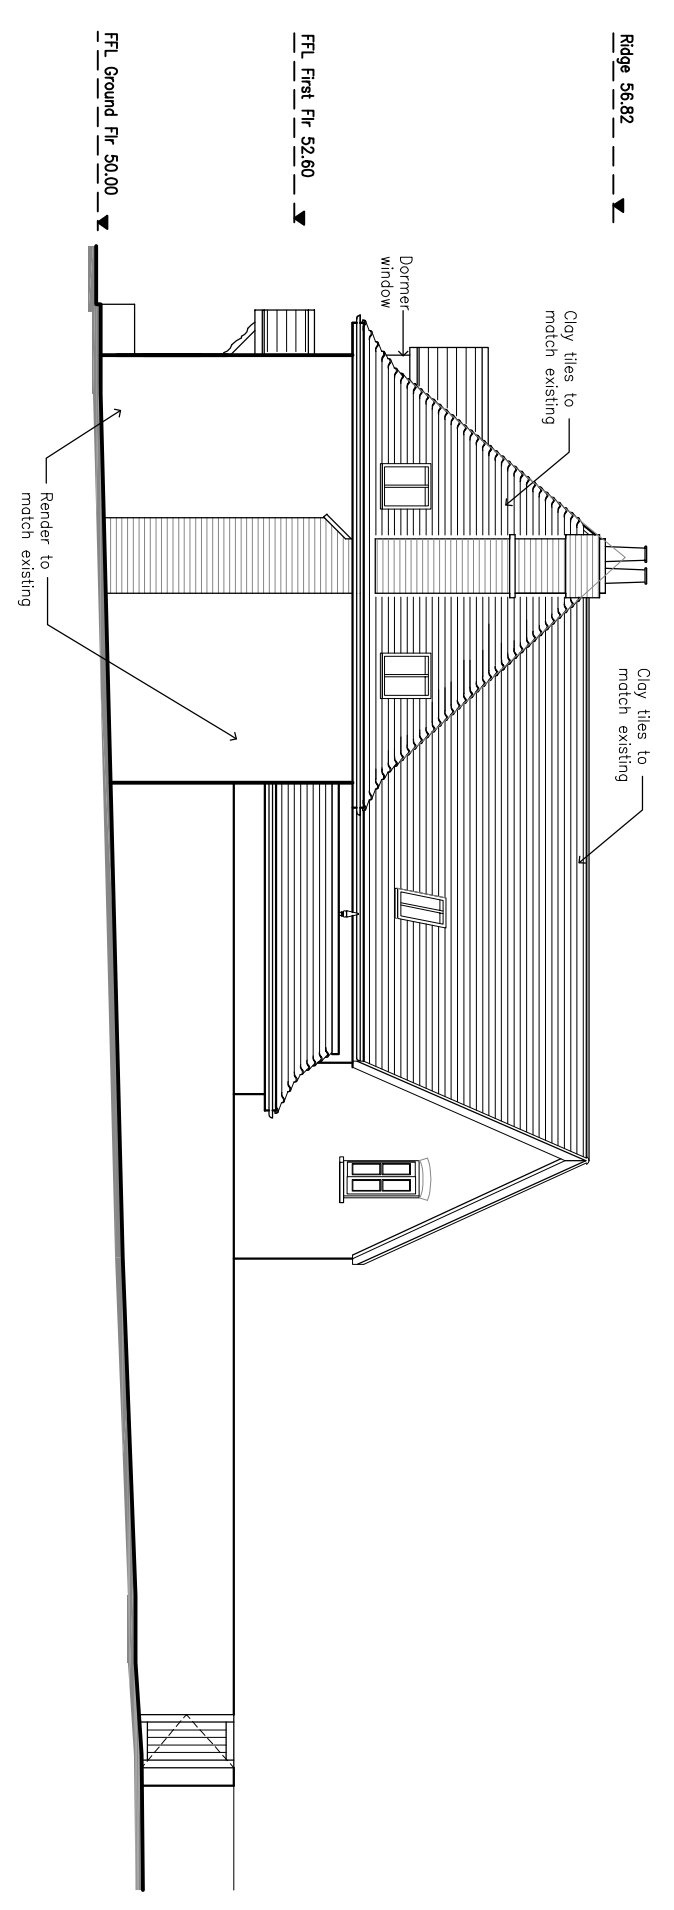

SOUTHEAST / SIDE ELEVATION

PLANNING		
REV	DATE	BY
A	08.10.2009	RH
B	19.01.2010	RH
C	22.01.2010	RH

Amendments based on Client's comments
Amendments based on Planning comments

**CORNER studio**

THE DESIGN STUDIO
94 HIGH STREET, STEVINGE
WEST SUSSEX BN14 3BD

TEL: (01903) 666445
FAX: (01273) 816498
www.cornerstudio.co.uk

CLIENT			
Mr. A. Clarke			
JOB TITLE			
Wiltons The Square Findon BN14 0TE			
DRAWING TITLE			
Plans, Elevations & Sections as Proposed			
DATE	SCALE	DRAWN BY	RH
17.09.09	1:100	A1	CHECKED CB
JOB NO.	DRAWING NO.	REVISION	
CS00144	2.01	C	