



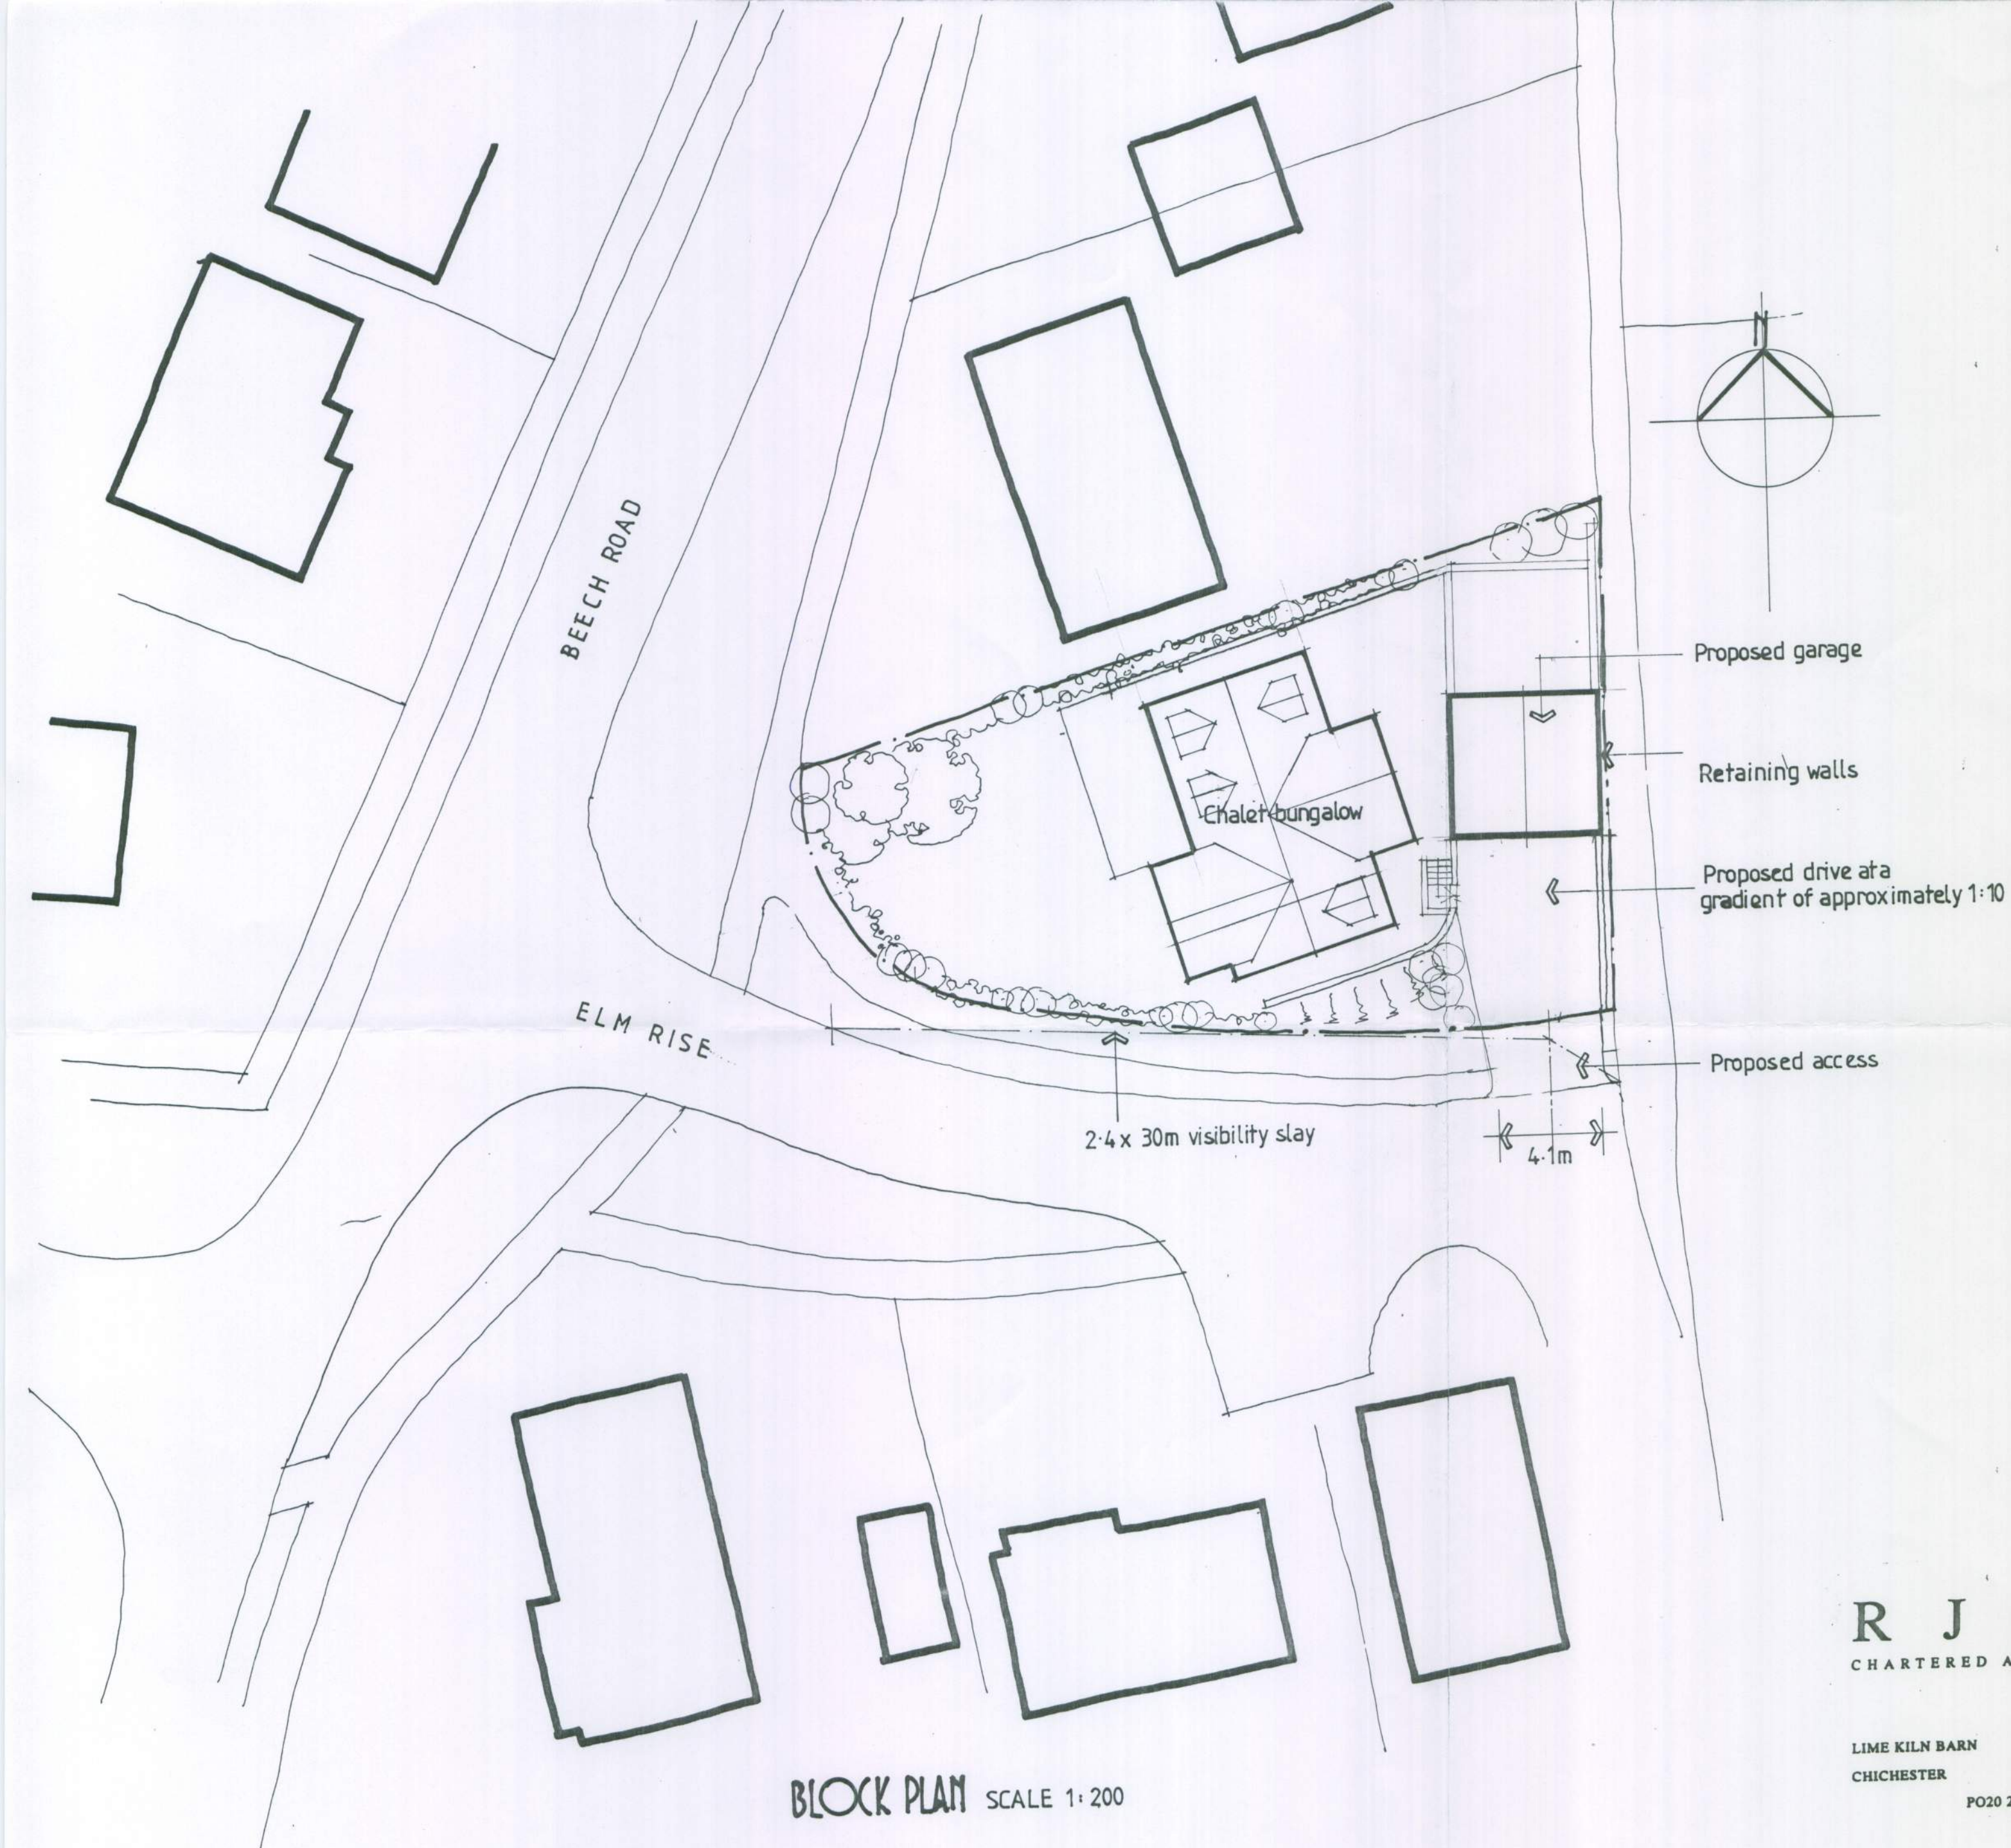

BLOCK PLAN SCALE 1:200

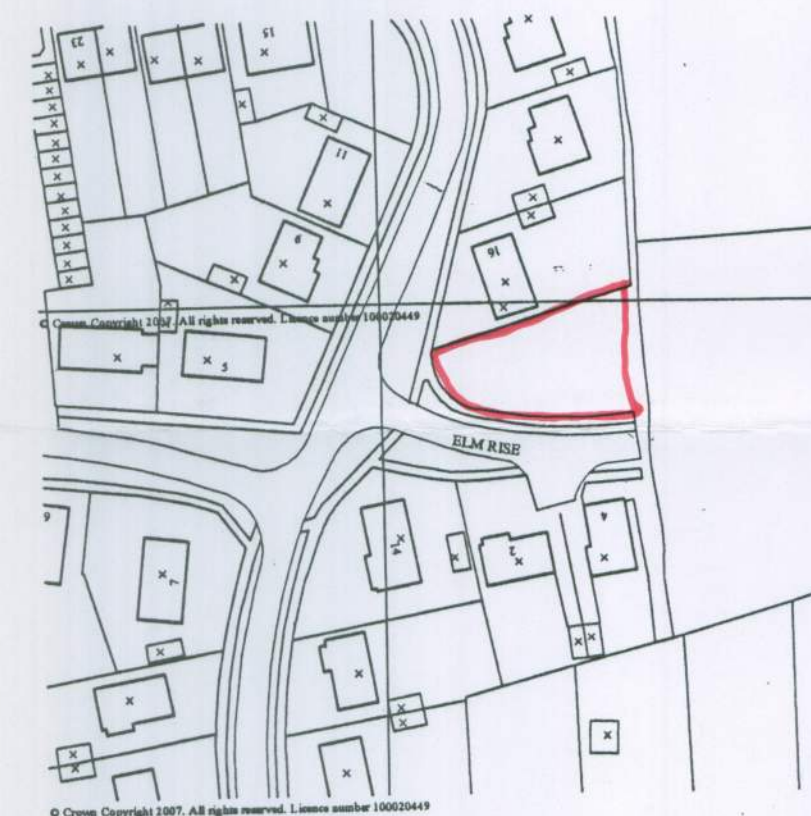

LOCATION PLAN SCALE 1:1250

**R J C A**  
CHARTERED ARCHITECTS

LIME KILN BARN COLWORTH  
CHICHESTER WEST SUSSEX  
PO20 2DS

TEL: 01243 - 787011 FAX: 01243 - 787022

| REVISION |           | DATE                                 |
|----------|-----------|--------------------------------------|
| PROJECT  |           | Proposed garage at 1 Elm Rise Findon |
| DRAWING  |           | Proposed Site Plan & Location Plan   |
| SCALE    | DATE      | DRG. No.                             |
|          | sept 2010 | 07 / 52 / 21                         |
| DRAWN    | CHECKED   | REV                                  |