



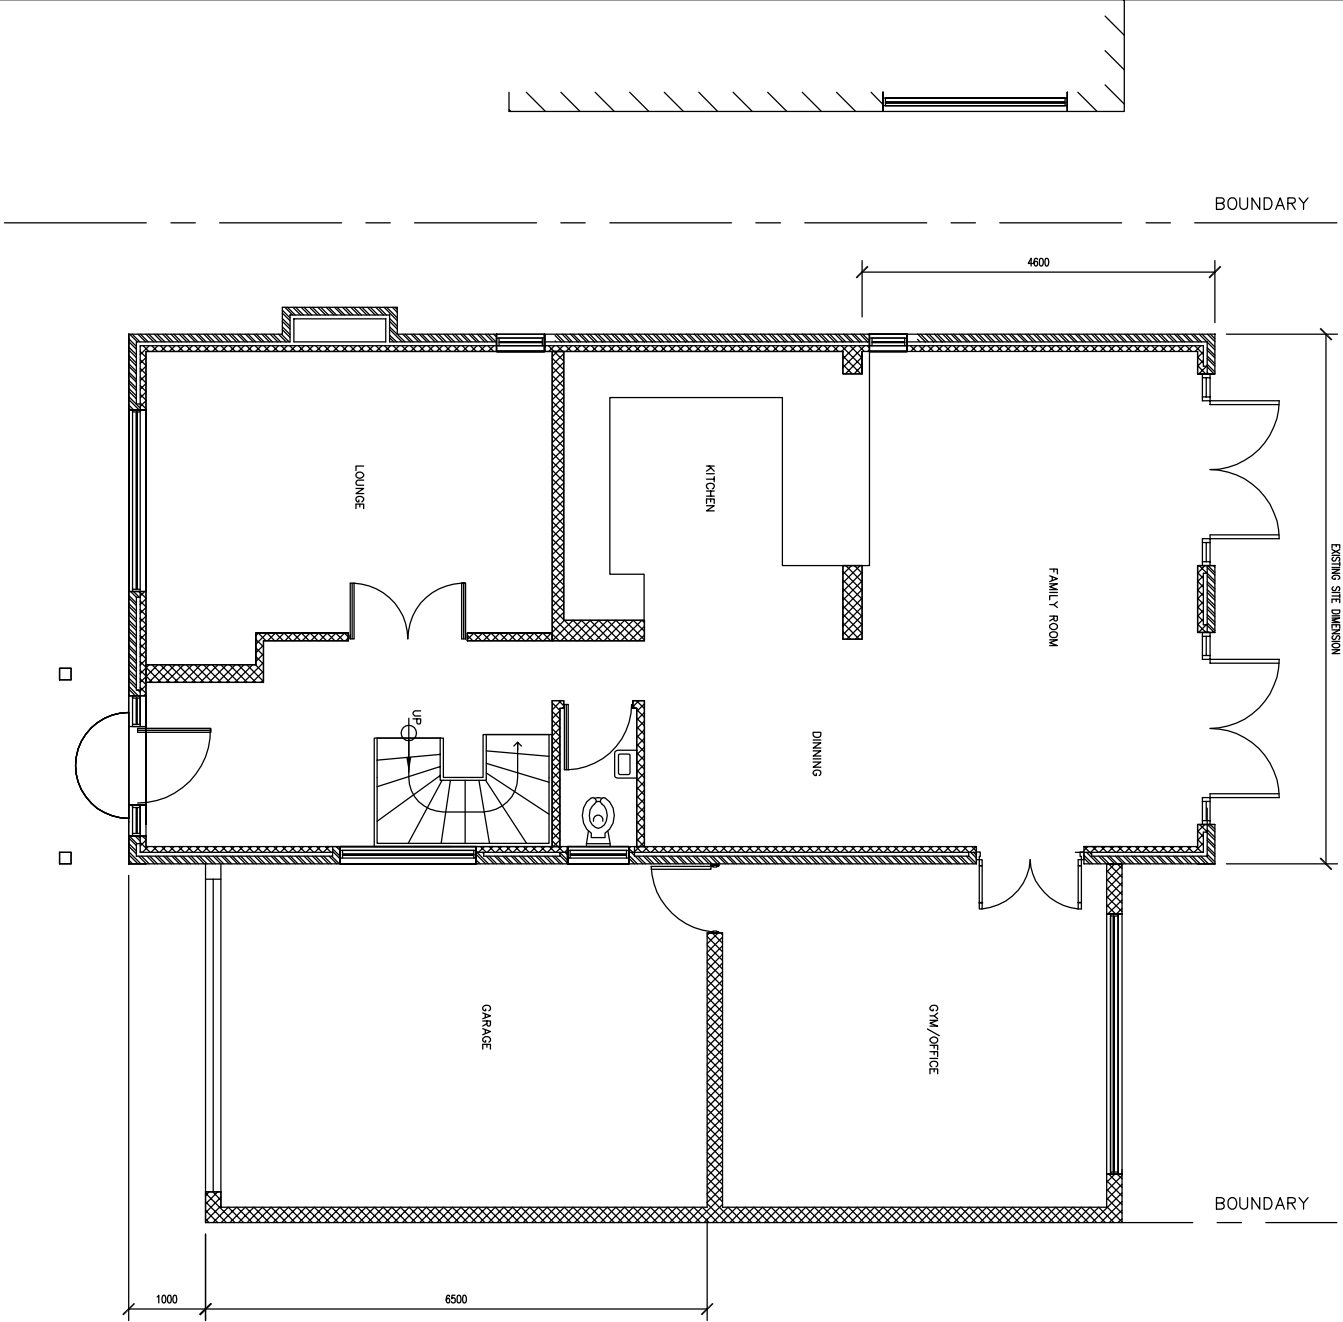

PROPOSED GROUND FLOOR

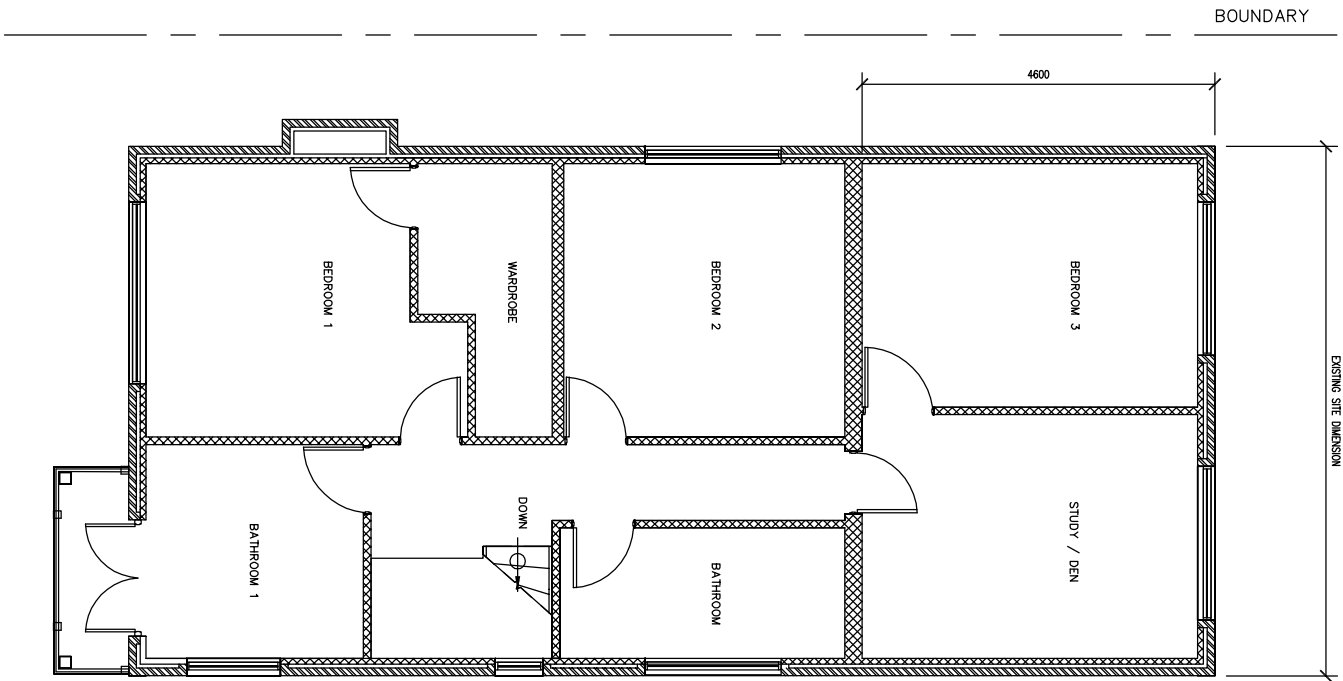

PROPOSED FIRST FLOOR

CLIENT

MR & MRS D CUMMINGS

DRAWING TITLE

PROPOSED FLOOR PLANS
40 LEVERTON AVE
FELPHAM

CHECKED	DATE	SCALE	DRAWN
	05-2019	1/100@A3	JGM
PROJECT / DRAWING NO.	REV		
002	0		



SCALE 1:100