


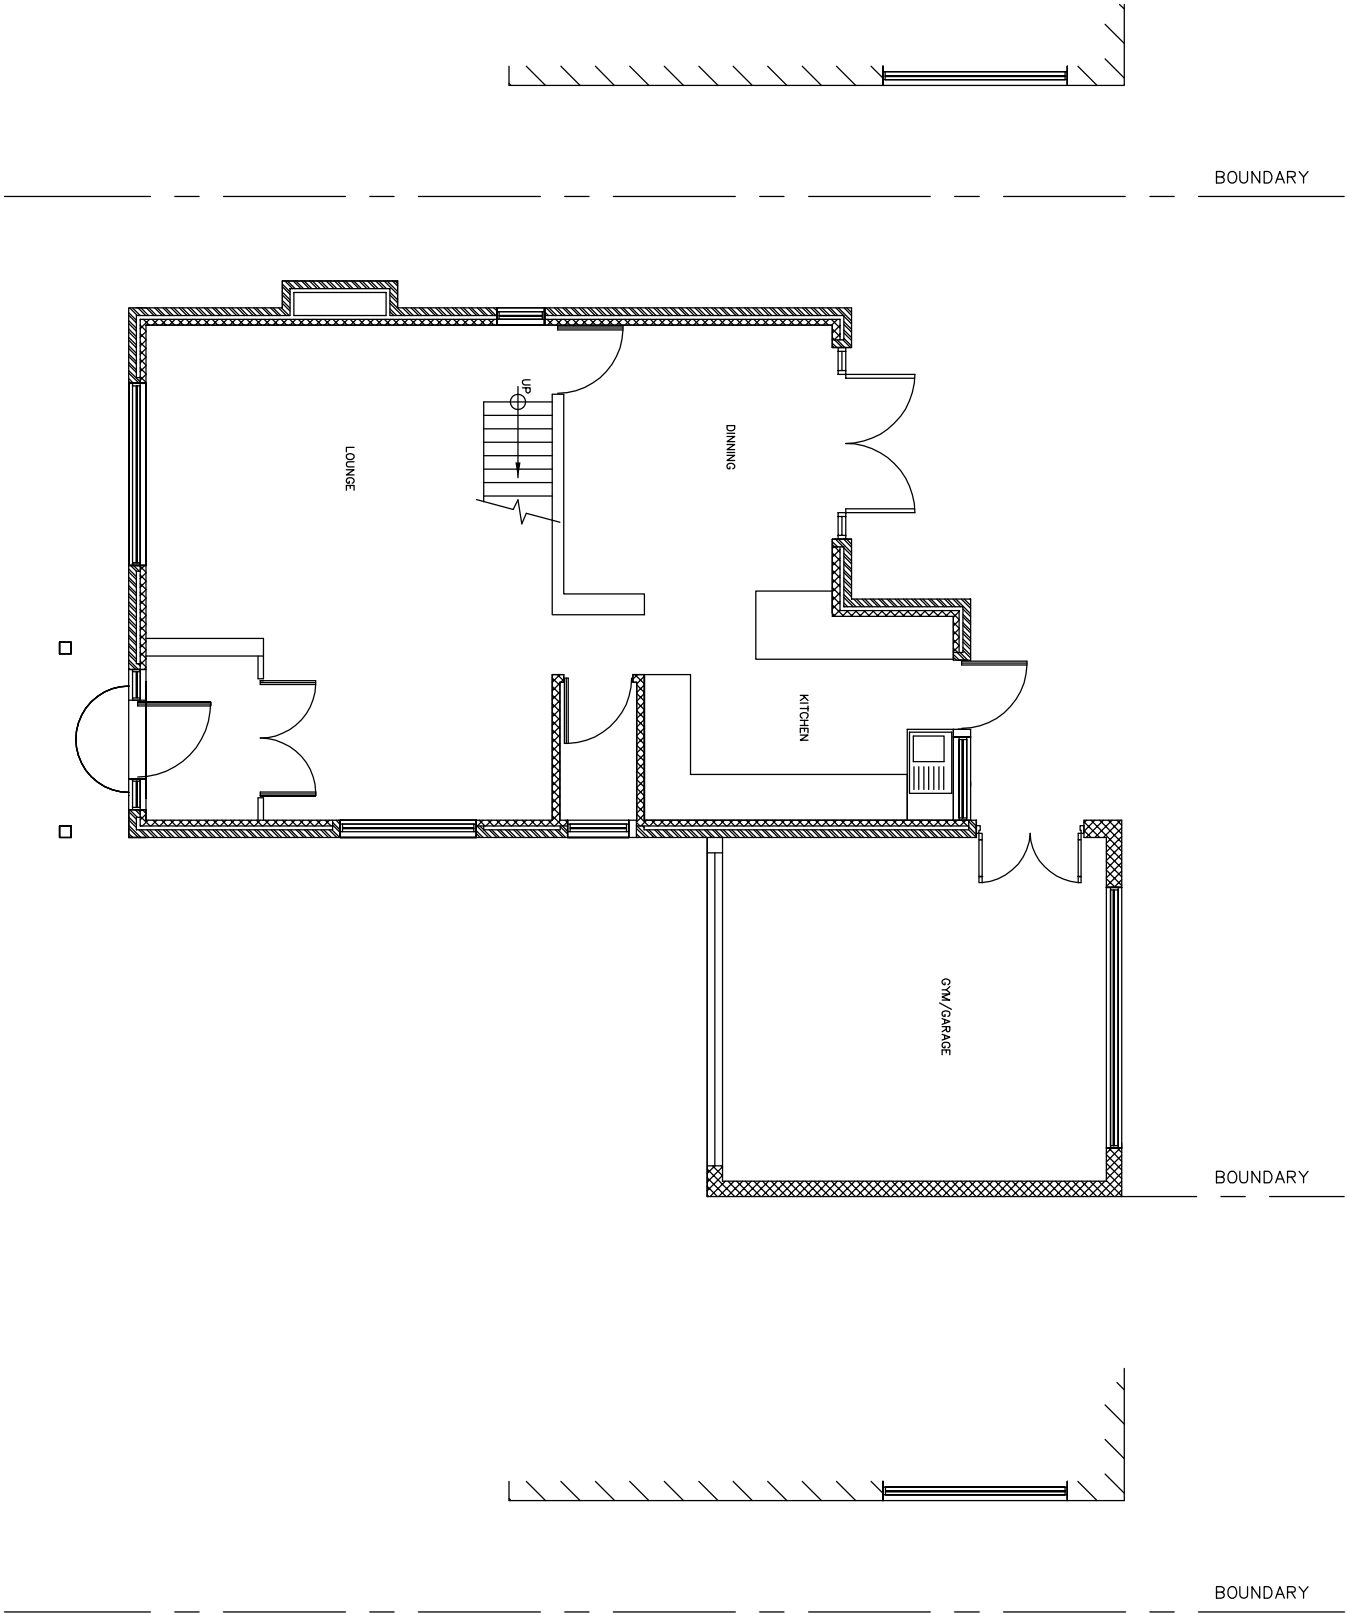

EXISTING GROUND FLOOR

EXISTING FIRST FLOOR

DRAWING TITLE				
MR & MRS D CUMMINGS				
DRAWING TITLE				
EXISTING FLOOR PLANS				
40 LEVERTON AVE				
FELPHAM				
CHECKED	DATE	SCALE	DRAWN	
	05-2019	1/100@A3	JGM	
PROJECT / DRAWING NO.			REV	
004			0	

