


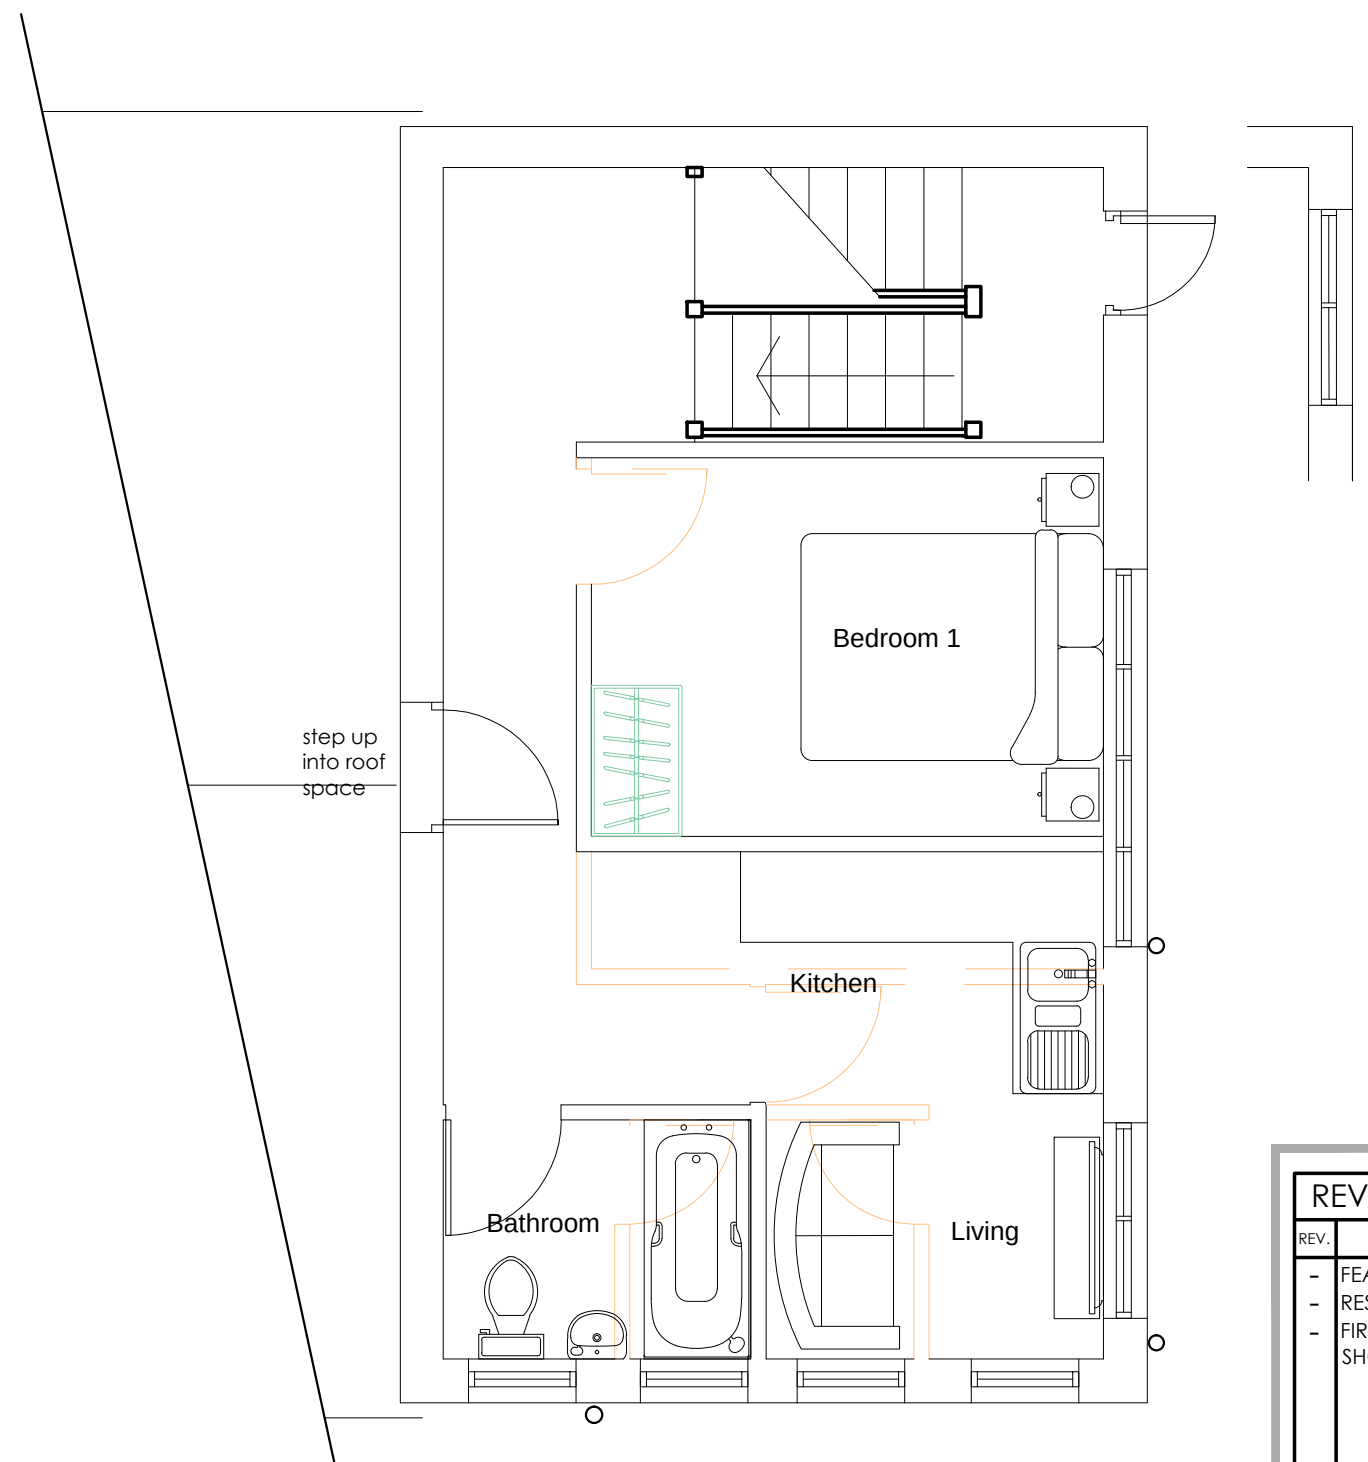

First floor plan

REVISIONS					
REV	DESCRIPTION	DRAWN	CHKD	DATE	
-	FEASIBILITY LAYOUT	**	**	18/12/2018	
-	RESI OPTIONS UPDATED - GT/VN	SL	**	05/03/2018	
-	FIRST FLOOR PLAN AMENDED TO SHOW ONE FLAT - GT/VN	SL	**	16/03/2018	
ISSUED FOR					

FEASIBILITY

southern coop

Property Development

1000 Lakeside, Western Road, Portsmouth, PO6 3FE

T: 023 9222 2500 | F: 023 9222 2650

DRAWING APPROVAL	SIGNATURE	DATE
DRAWING APPROVAL	SIGNATURE	DATE
DRAWING APPROVAL	SIGNATURE	DATE

PROJECT

107 FELPHAM WAY

FELPHAM

WEST SUSSEX

PO22 8QB

DRAWING TITLE

FEASIBILITY LAYOUT

RESIDENTIAL OPTIONS

DRAWING SCALE	SHEET SIZE	SHEET No.	DRAWN	CHKD	DATE
1:50	A1	1 of 1	SL		18-12-2017

DRAWING NUMBER	REVISION
17-XXX-200	-