




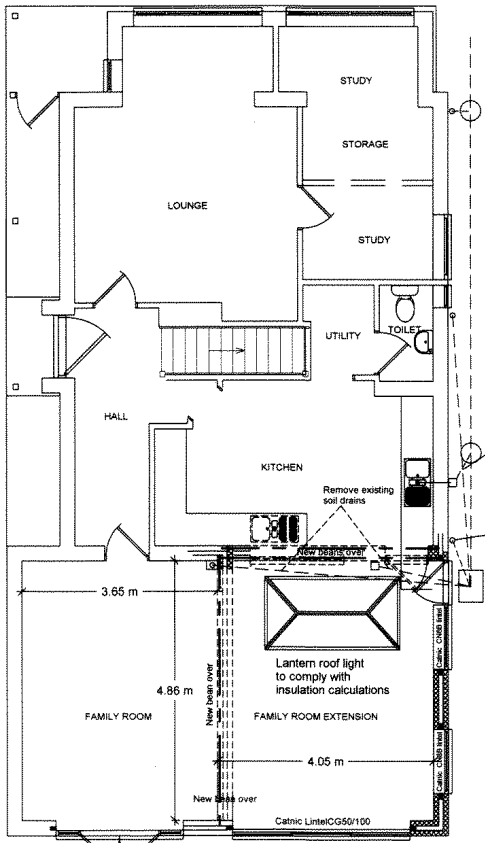


NEW GROUND FLOOR PLAN

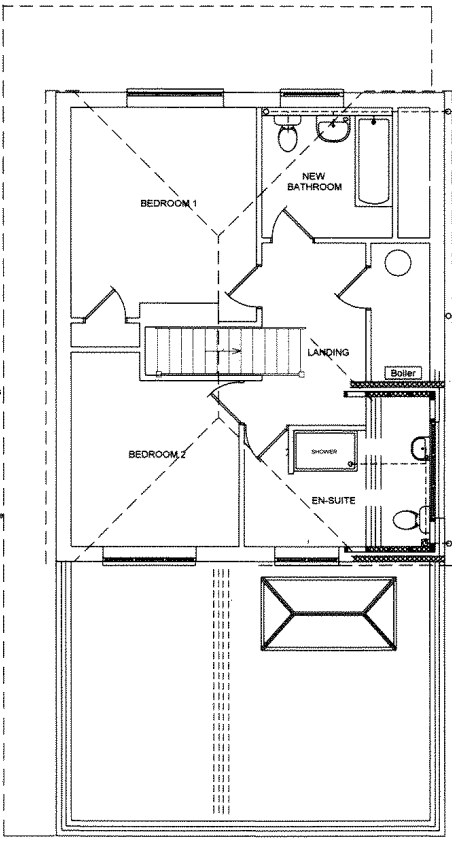

NEW FIRST FLOOR PLAN

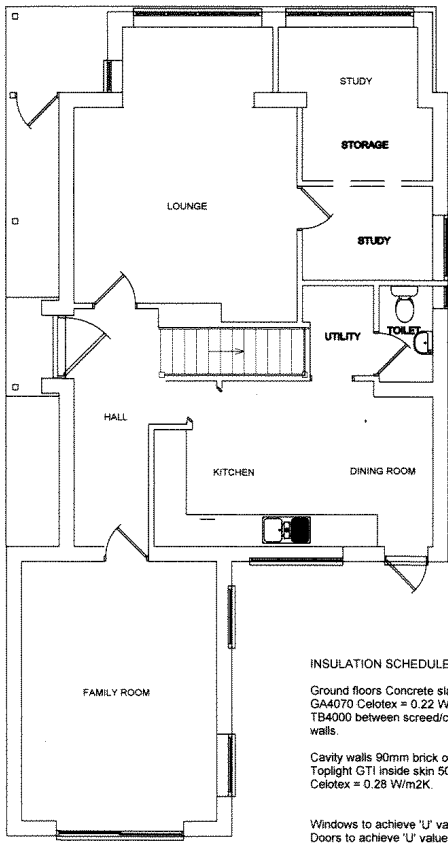

EXISTING GROUND FLOOR PLAN

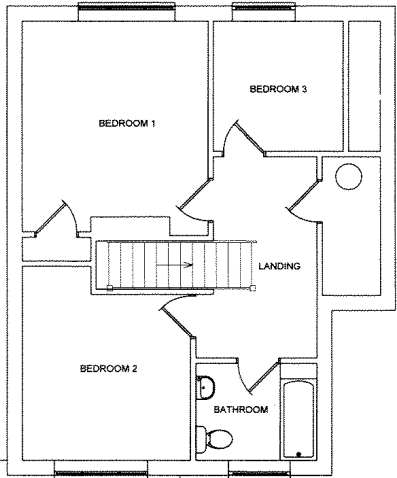

EXISTING FIRST FLOOR PLAN

INSULATION SCHEDULE

Ground floors Concrete slab P/A = .5 = 70mm GA4070 Celotex = 0.22 W/m2K. Celotex Tbreak TB4000 between screed/concrete and outside walls.

Cavity walls 90mm brick outside skin 100mm Toplight GT1 inside skin 50mm CW4050 Celotex = 0.28 W/m2K.

Windows to achieve 'U' value of 1.6 W/m2K. Doors to achieve 'U' value of 1.8 W/m2K.

Timber stud walls and Dormer cheeks to roof space 75mm GA4075 Celotex between studs pressed forward to outside face of stud with 25mm gap and 12mm Celotex to inside face plus 12.5mm plasterboard = .28 W/m2K.

Roof space insulation 150mm fibreglass laid between joist and 100mm over joist. 25mm continuous ventilation or equivalent to all soffits continued into roof space.

Flat roof insulation 125mm TD4125 Celotex on top of joist = 0.19 W/m2K.

Ceiling level to achieve 'U' value of 0.16 W/m2K.

Do not scale from drawings (excepting Local Authorities) All dimensions to be checked on site

All work to comply with Building Regulations, British Standards, manufacturer's instructions /specifications and engineer's calculations at all times. Construction must also comply with all safety at work regulations. Additional work may be requested by the building inspector as work proceeds to ensure the new building complies with all building regulations.

No	Change	Date	int
----	--------	------	-----

BKM PLANS architectural plans and drawing service

Title:
25 Lionel Avenue
Felpham
Bognor Regis

Scale: 1:100
Date: 2nd March 2021

Drawn by:

Drawing 1 / 4

All drawings are copyright of BKM architectural plans and drawings service and may not be reproduced without prior permissions