




EXISTING NORTH ELEVATION




EXISTING SOUTH ELEVATION

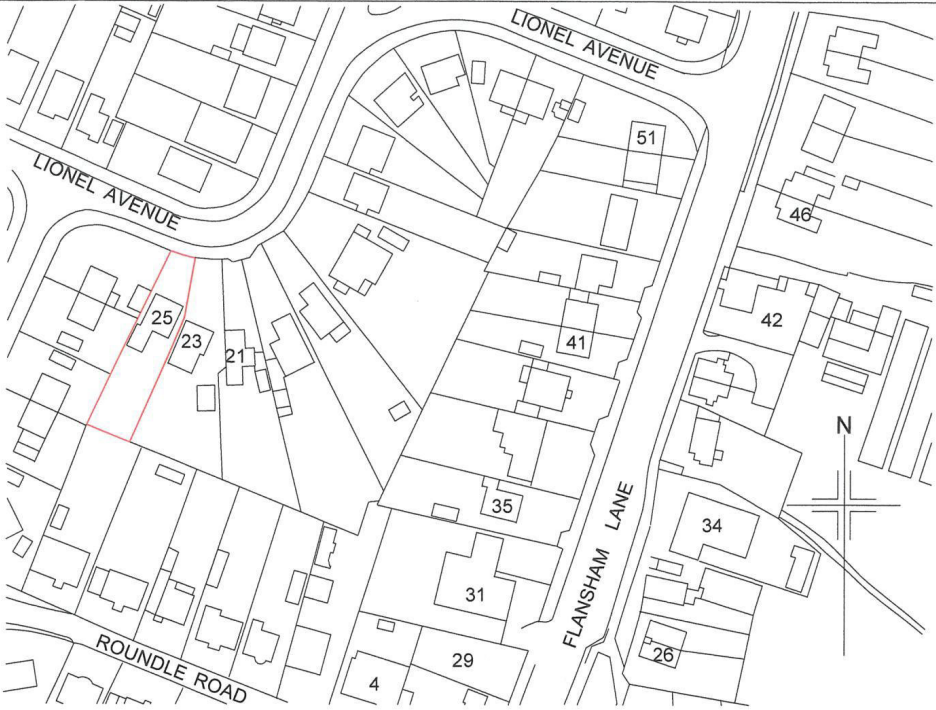

LOCATION PLAN



EXISTING WEST ELEVATION

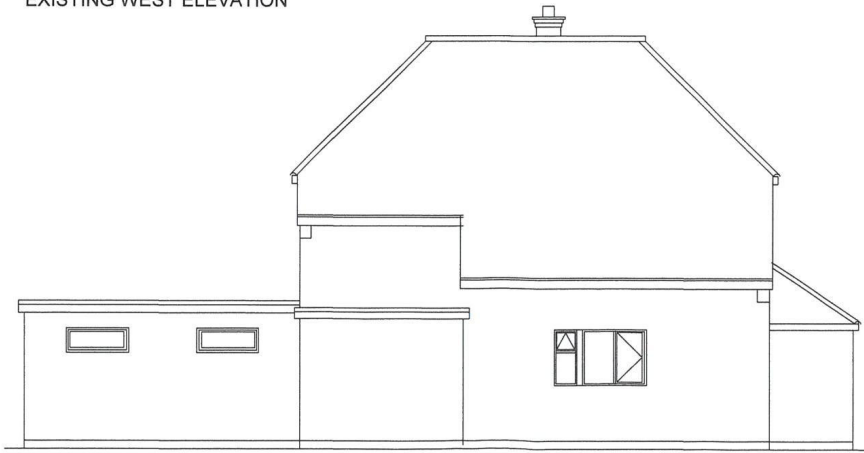

EXISTING EAST ELEVATION

Do not scale from drawings
(excepting Local Authorities)
All dimensions to be checked on site

All work to comply with Building Regulations, British Standards, manufacturer's instructions /specifications and engineer's calculations at all times. Construction must also comply with all safety at work regulations. Additional work may be requested by the building inspector as work proceeds to ensure the new building complies with all building regulations.

No	Change	Date	Int
----	--------	------	-----

BKM PLANS
architectural
plans and
drawing
service

Title:
25 Lionel Avenue
Felpham
Bognor Regis

Scale: 1:100 1:1250

Date: 2nd March 2021

Drawn by:

Drawing 3 / 4

All drawings are copyright of BKM architectural plans and drawings service and may not be reproduced without prior permissions