


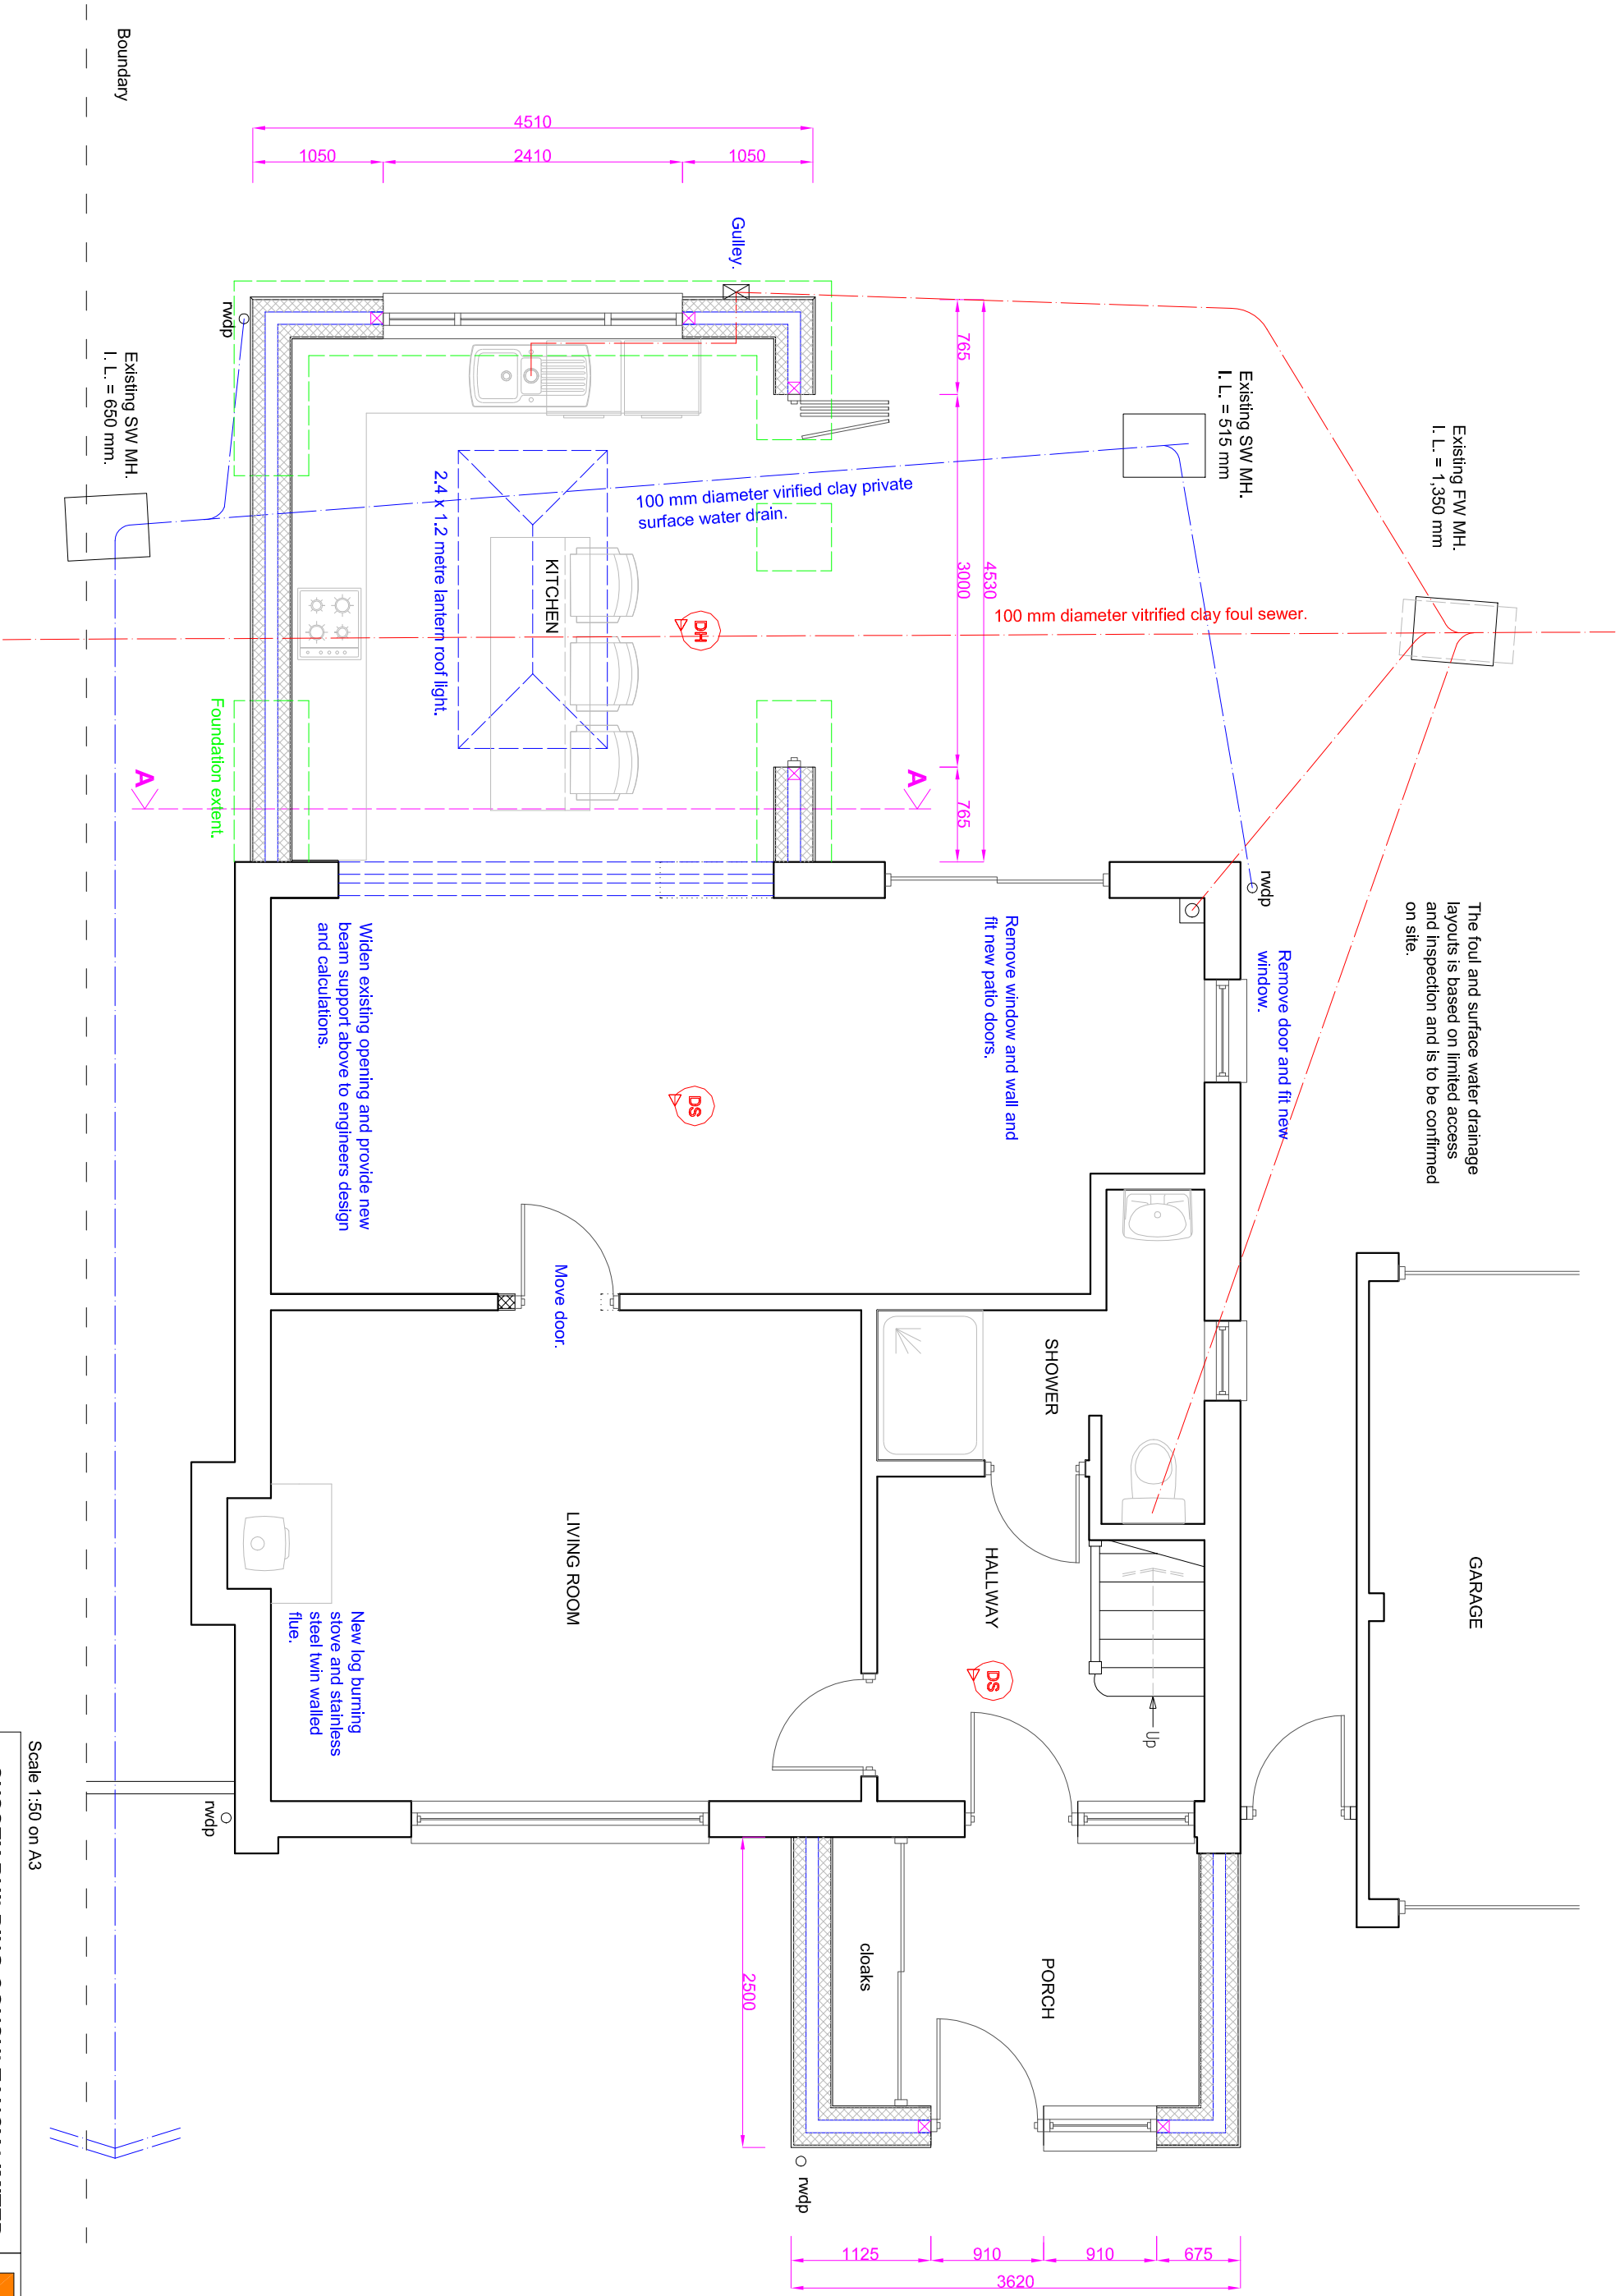

Existing FW MH.
I. L. = 1,350 mm

Existing SW MH.
I. L. = 515 mm

Existing SW MH.
I. L. = 650 mm.

The foul and surface water drainage layouts is based on limited access and inspection and is to be confirmed on site.

Remove door and fit new window.


Remove window and wall and fit new patio doors.

Move door.

Widen existing opening and provide new beam support above to engineers design and calculations.

New log burning stove and stainless steel twin walled flue.

PROPOSED GROUND FLOOR PLAN

 

Scale 1:50 on A3

SUSSEX BUILDING CONSULTANCY LIMITED

10 DOWNVIEW ROAD, FELPHAM,
BOGNOR REGIS, WEST SUSSEX.

SCALE - 1/50 REV - C DATE - 18/08/2026



partner
LABC
4 REGIS AVENUE - ALDWICK,
BOGNOR REGIS
PO21 4HD
TEL - 07771 503958