


RevNo	Revision note	Date	Signature	Checked
-------	---------------	------	-----------	---------

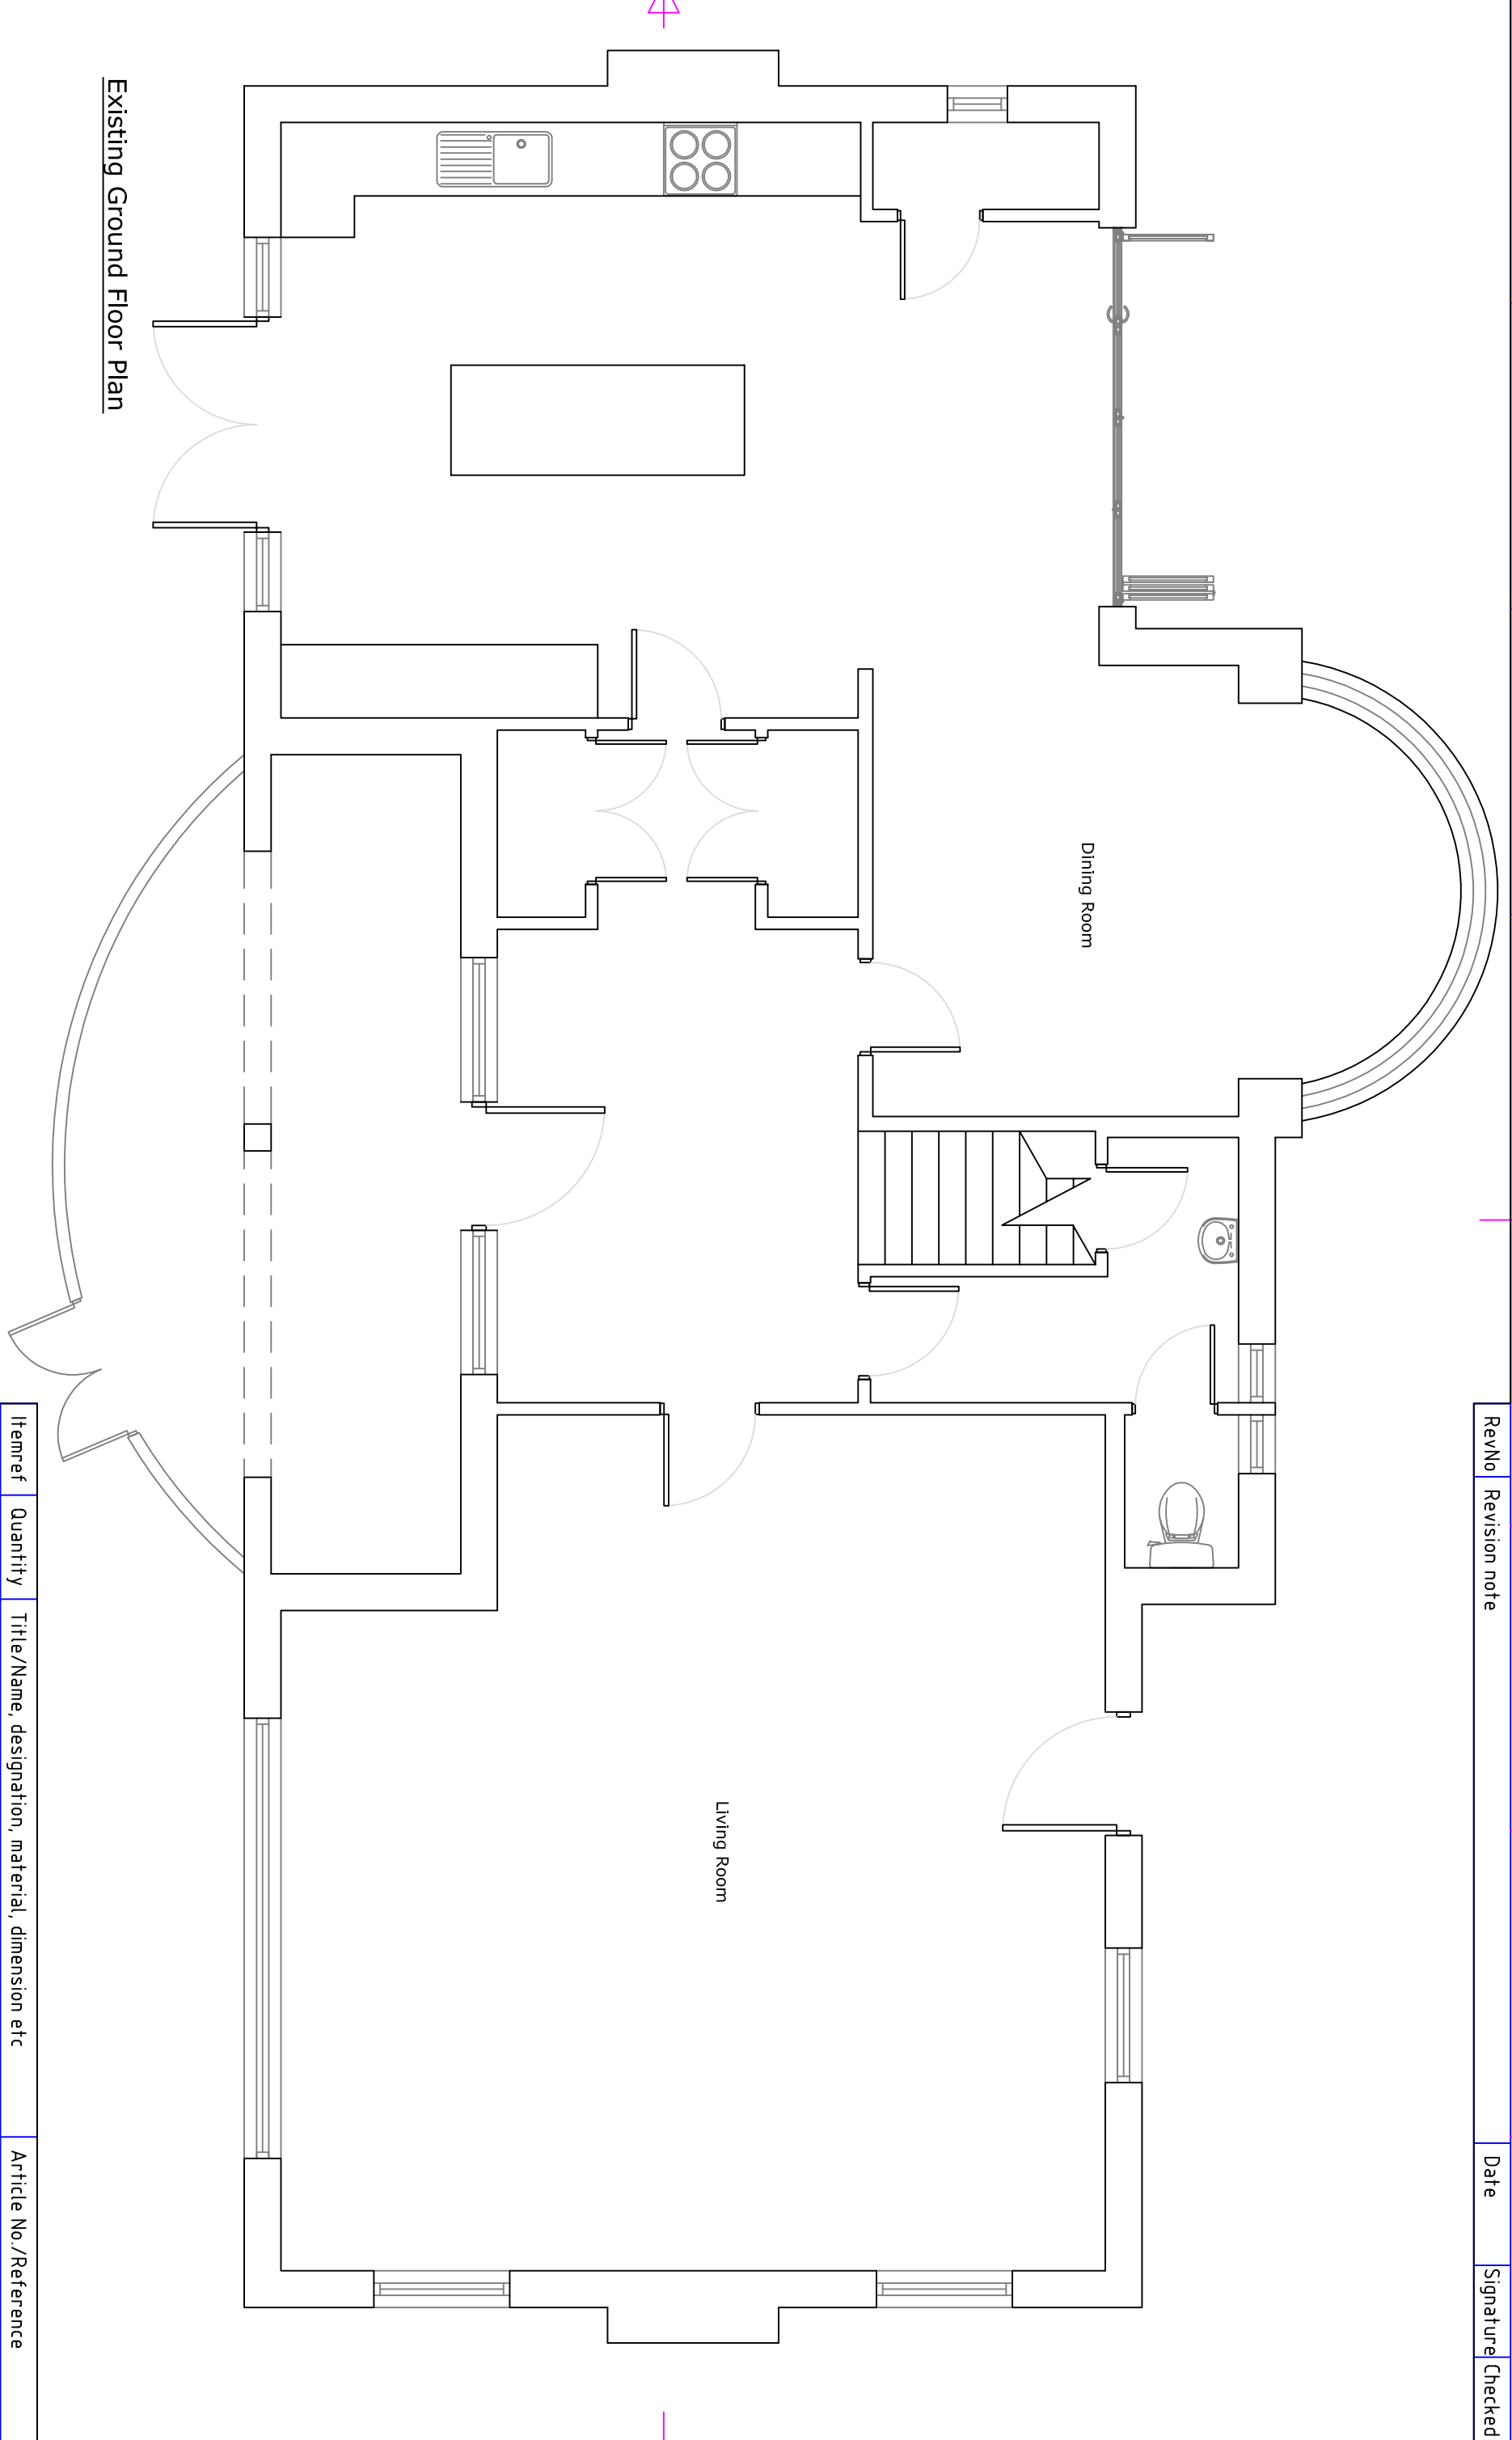

Existing Ground Floor Plan

Itemref	Quantity	Title/Name, designation, material, dimension etc			Article No./Reference	
Designed by JD		Checked by	Approved by - date	File name	Date April 2015	Scale 1:50

Proposed Extension		115 Limmer Lane	
		01	Edition
			Sheet