


RevNo	Revision note	Date	Signature	Checked
-------	---------------	------	-----------	---------

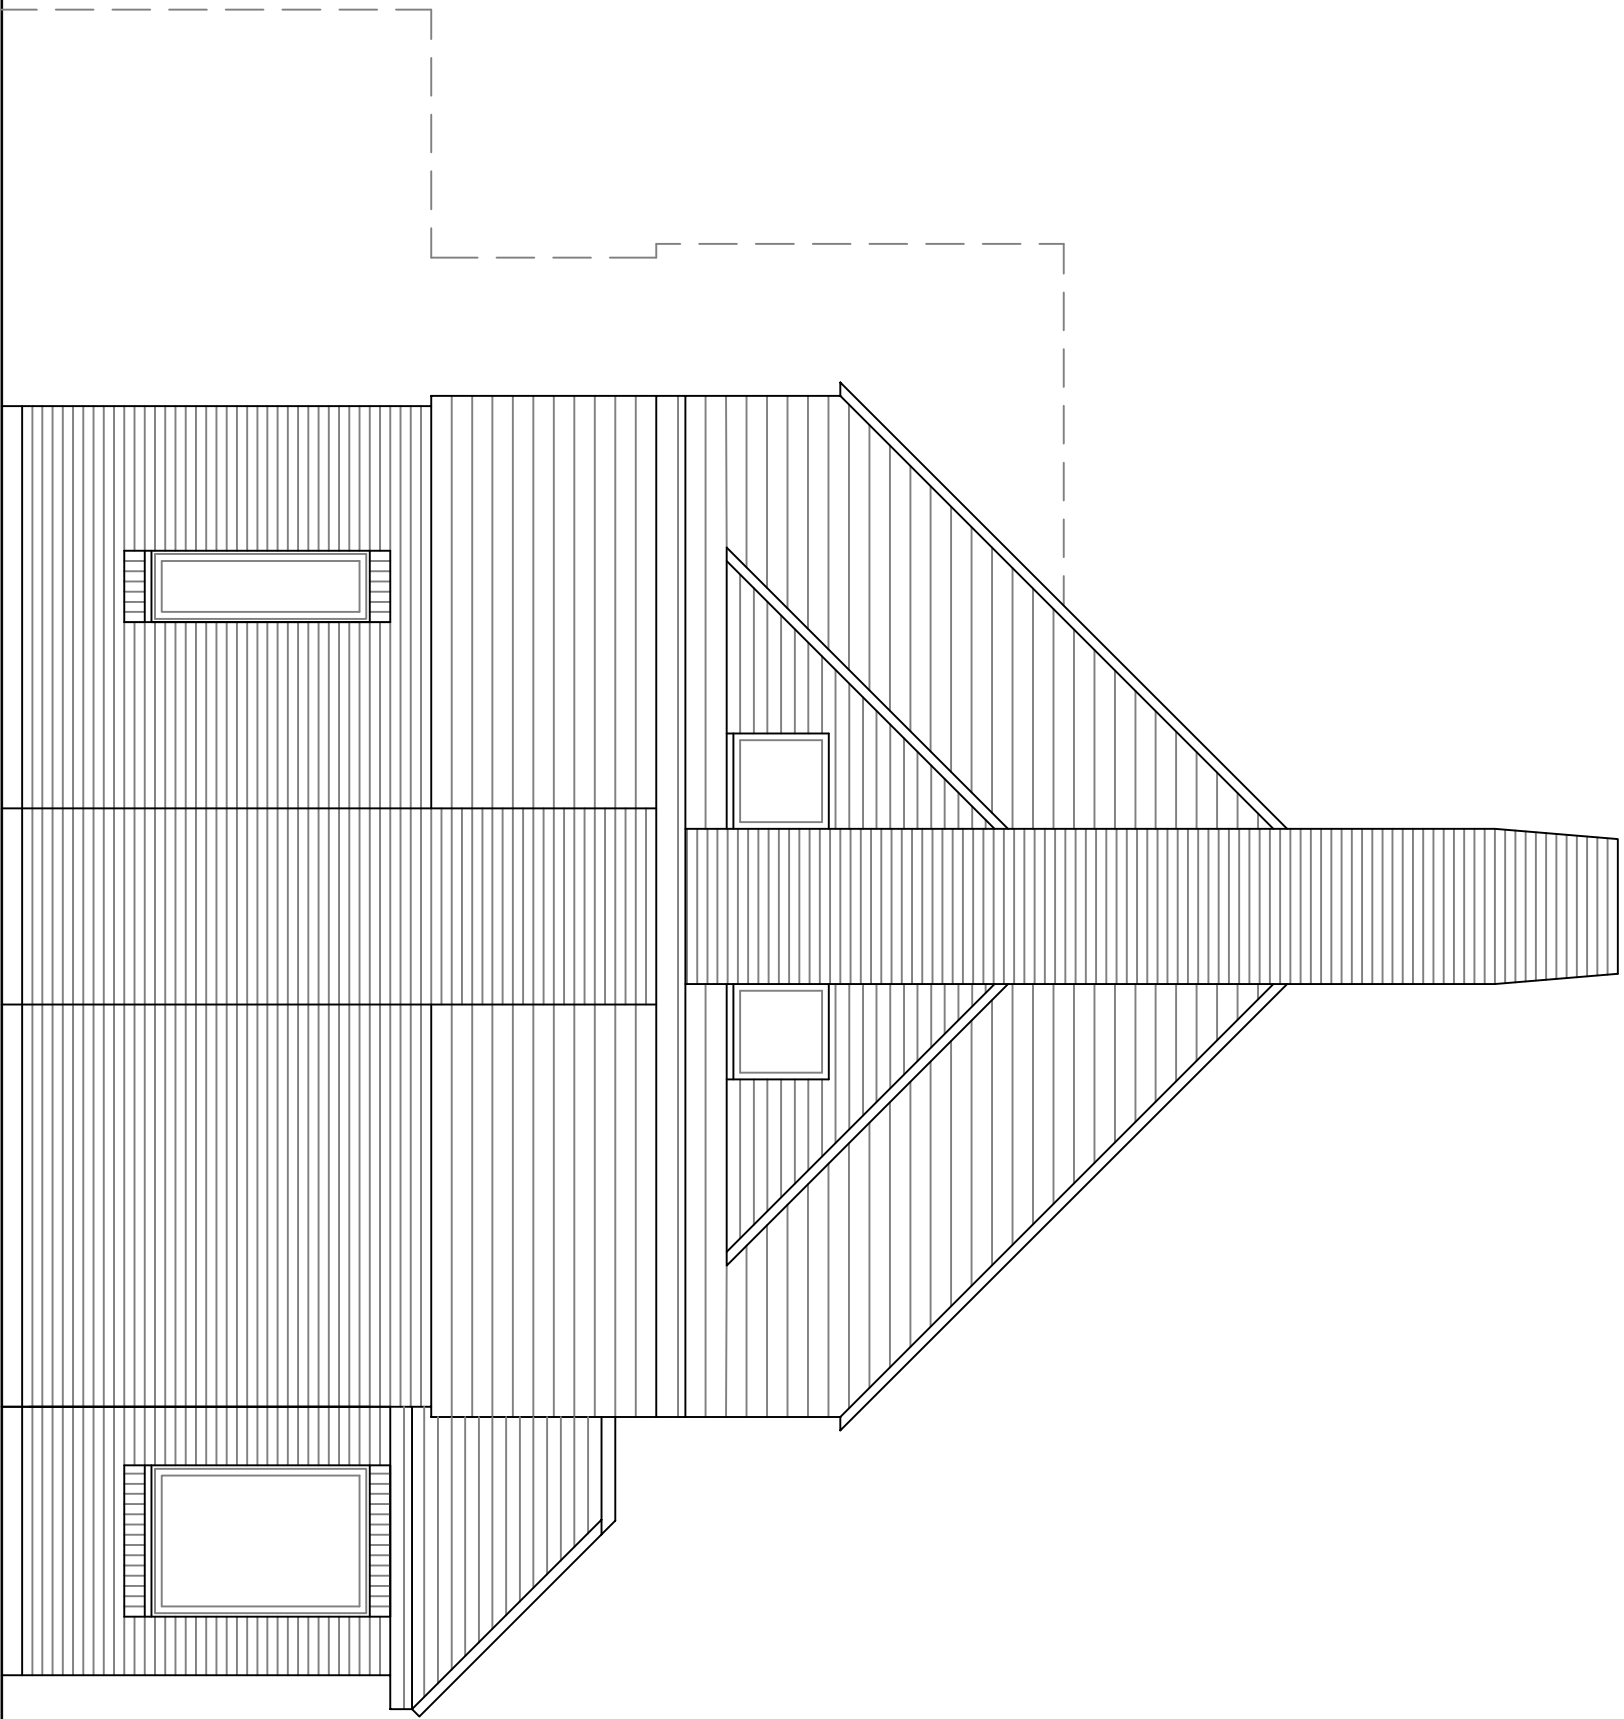

Proposed West Elevation

Itemref	Quantity	Title/Name, designation, material, dimension etc			Article No./Reference	
Designed by JD		Checked by	Approved by - date	File name	Date April 2015	Scale 1:50
Proposed Extension					115 Limmer Lane	
					08	0
					Edition	Sheet