



NOTES:

REVISIONS:

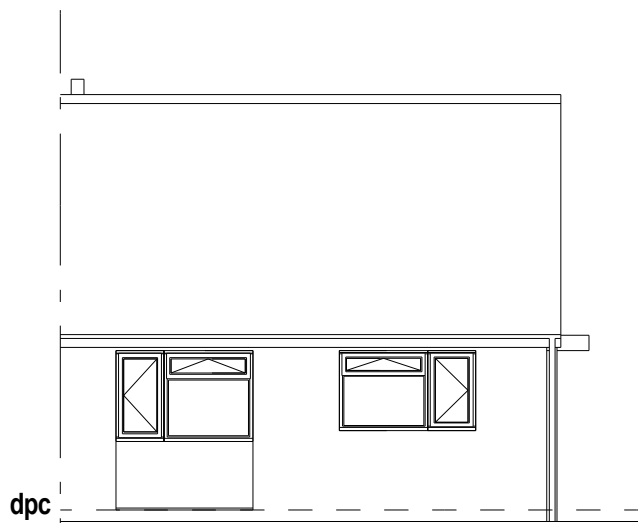

Existing Northwest Elevation
Scale 1:100

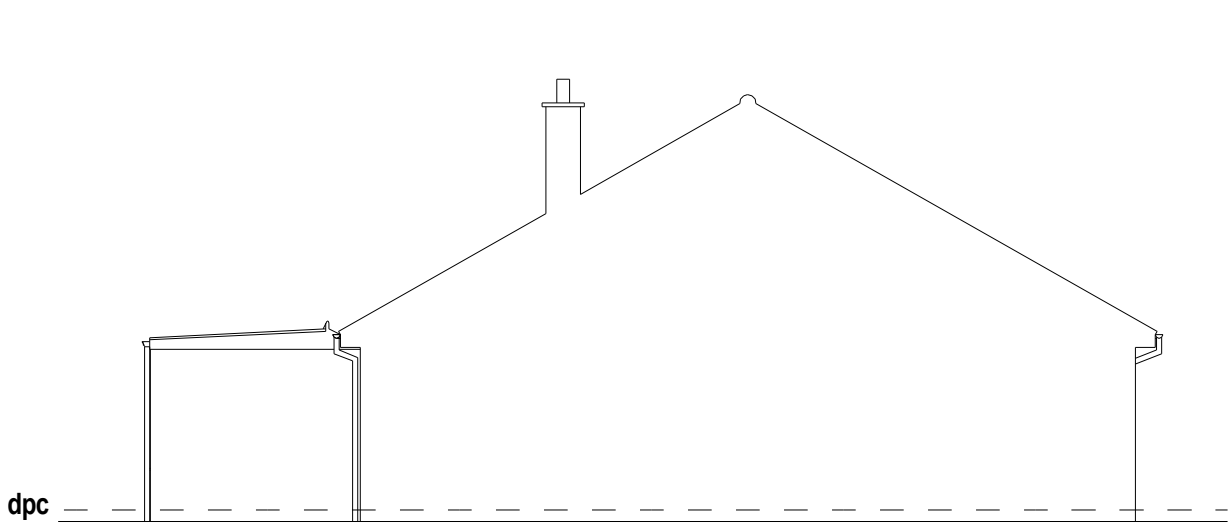



Existing Northeast Elevation
Scale 1:100




Existing Southeast Elevation
Scale 1:100




Existing Southwest Elevation
Scale 1:100

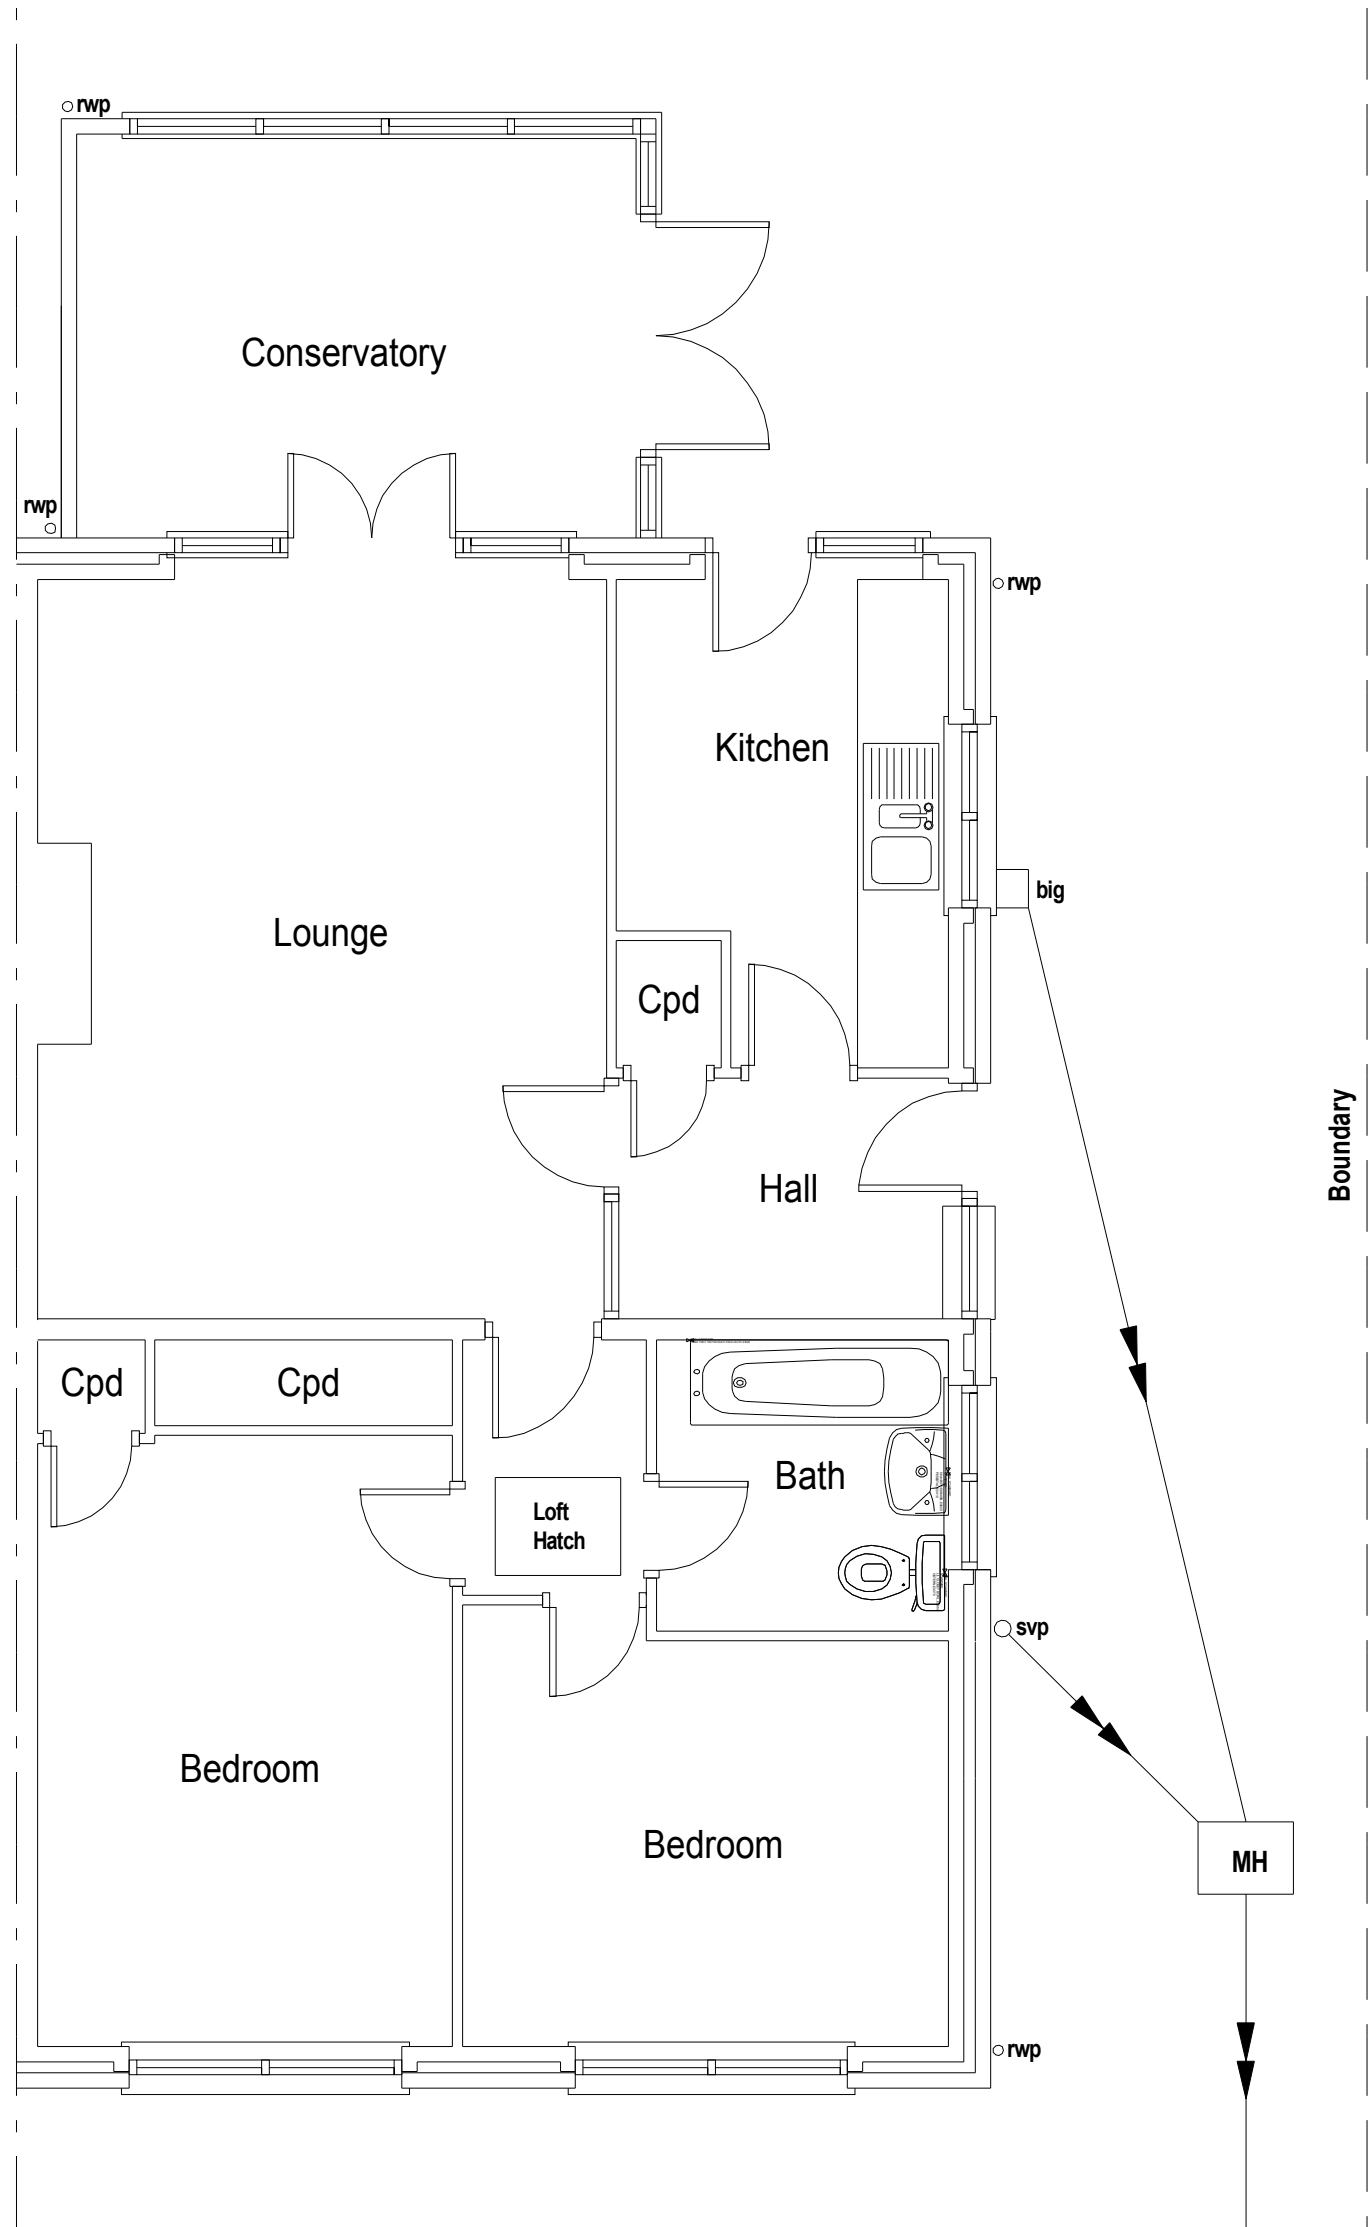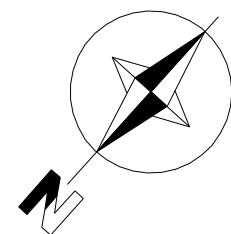

Existing Ground Floor
Scale 1:50

 

Existing Loft Layout
Scale 1:50

 

Existing Roof Plan
Scale 1:100

Sussex Building Plans

67 Markfield
Bognor Regis
West Sussex
PO22 9HN

Email: lee@sussexbuildingplans.co.uk
Tel: 01243 820689
© Copyright Sussex Building Plans 2009

DRAWING TITLE:
Existing Layout Plans & Elevations

JOB TITLE:
Proposed Dormer, Side Extension &
Conservatory Extension.
54 Glynde Crescent
Felpham
Bognor Regis
West Sussex. PO22 8HT

CLIENT:
Mrs Mann
54 Glynde Crescent
Felpham
Bognor Regis
West Sussex
PO22 8HT

Scale: 1:50, 1:100 **Date:** May 2009

DRG No. **Rev. No.**

LM01