


NOTES:

REVISIONS:

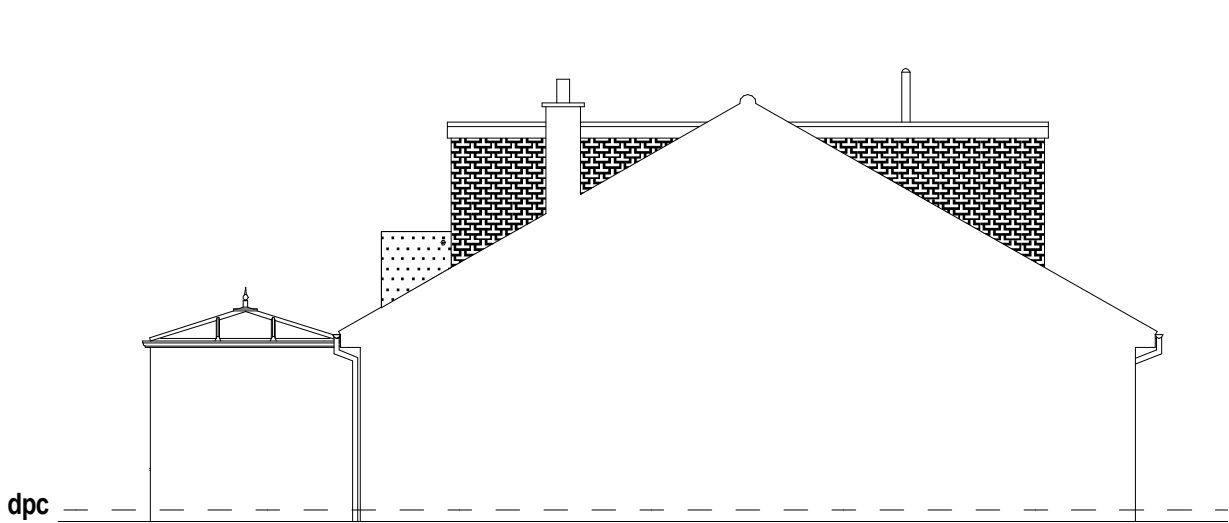

Proposed Northwest Elevation
Scale 1:100





Proposed Northeast Elevation
Scale 1:100




Proposed Southeast Elevation
Scale 1:100




Proposed Southwest Elevation
Scale 1:100

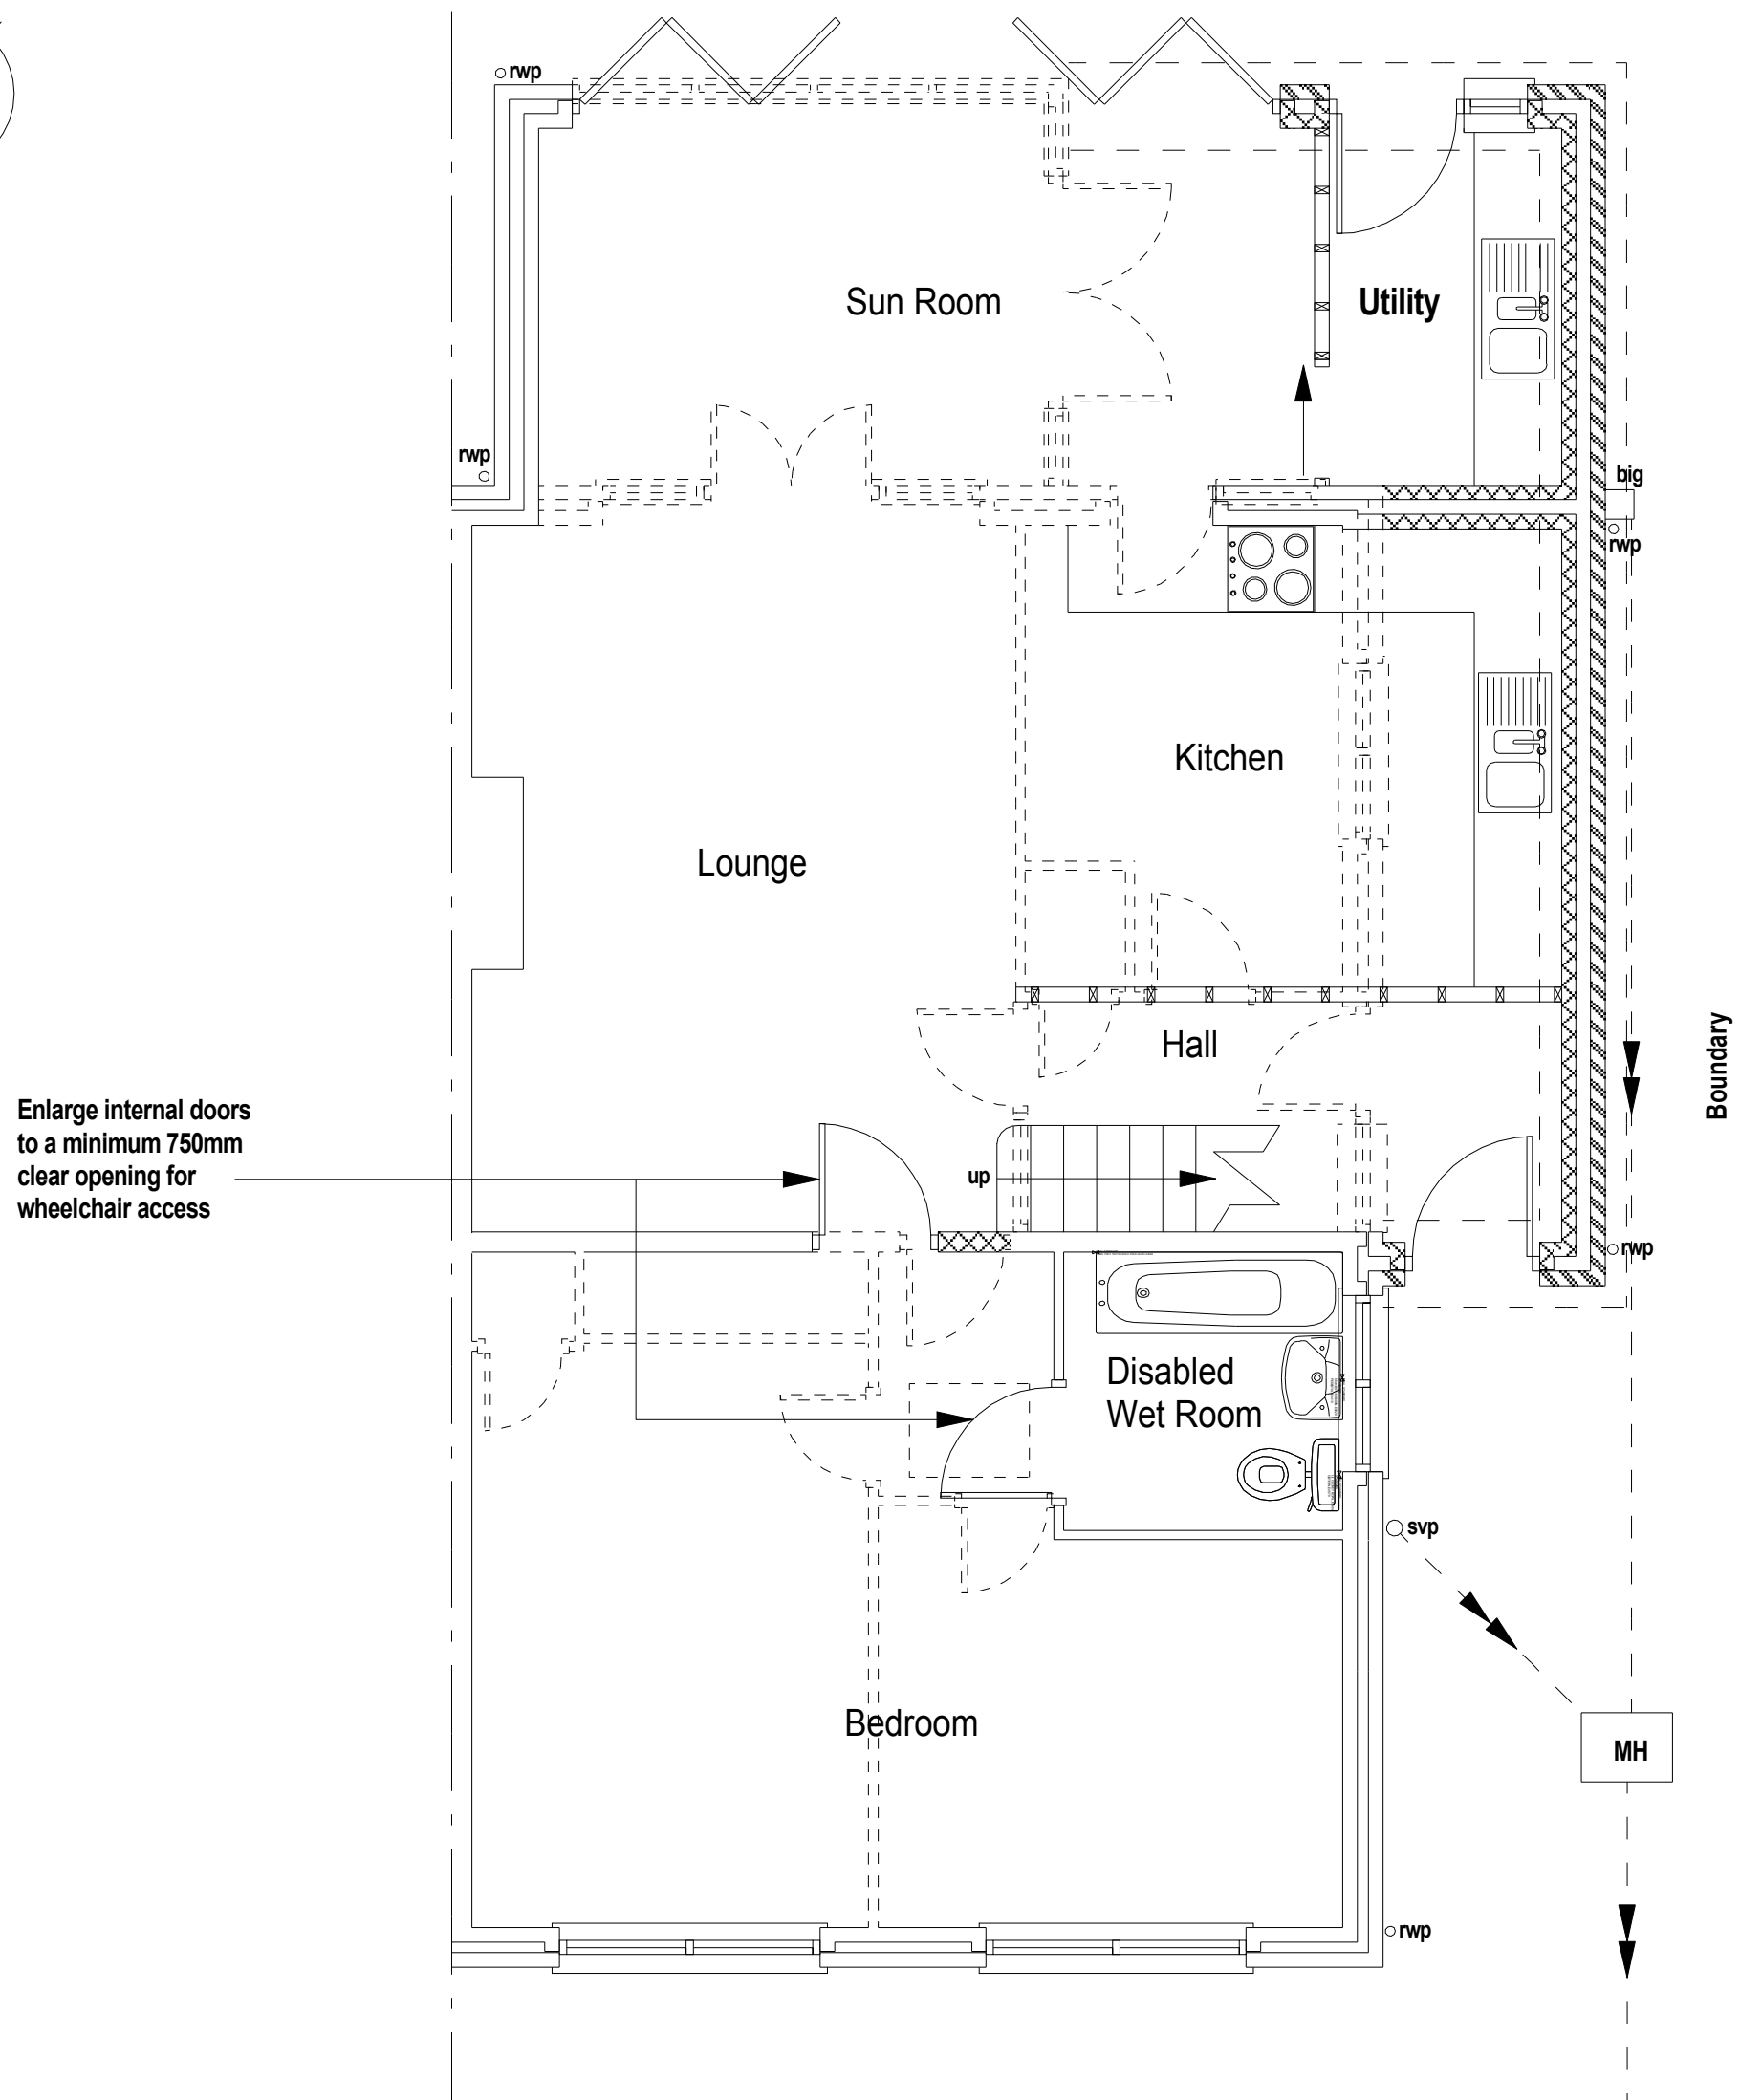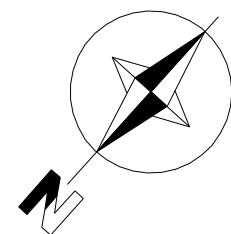

Proposed Ground Floor
Scale 1:50

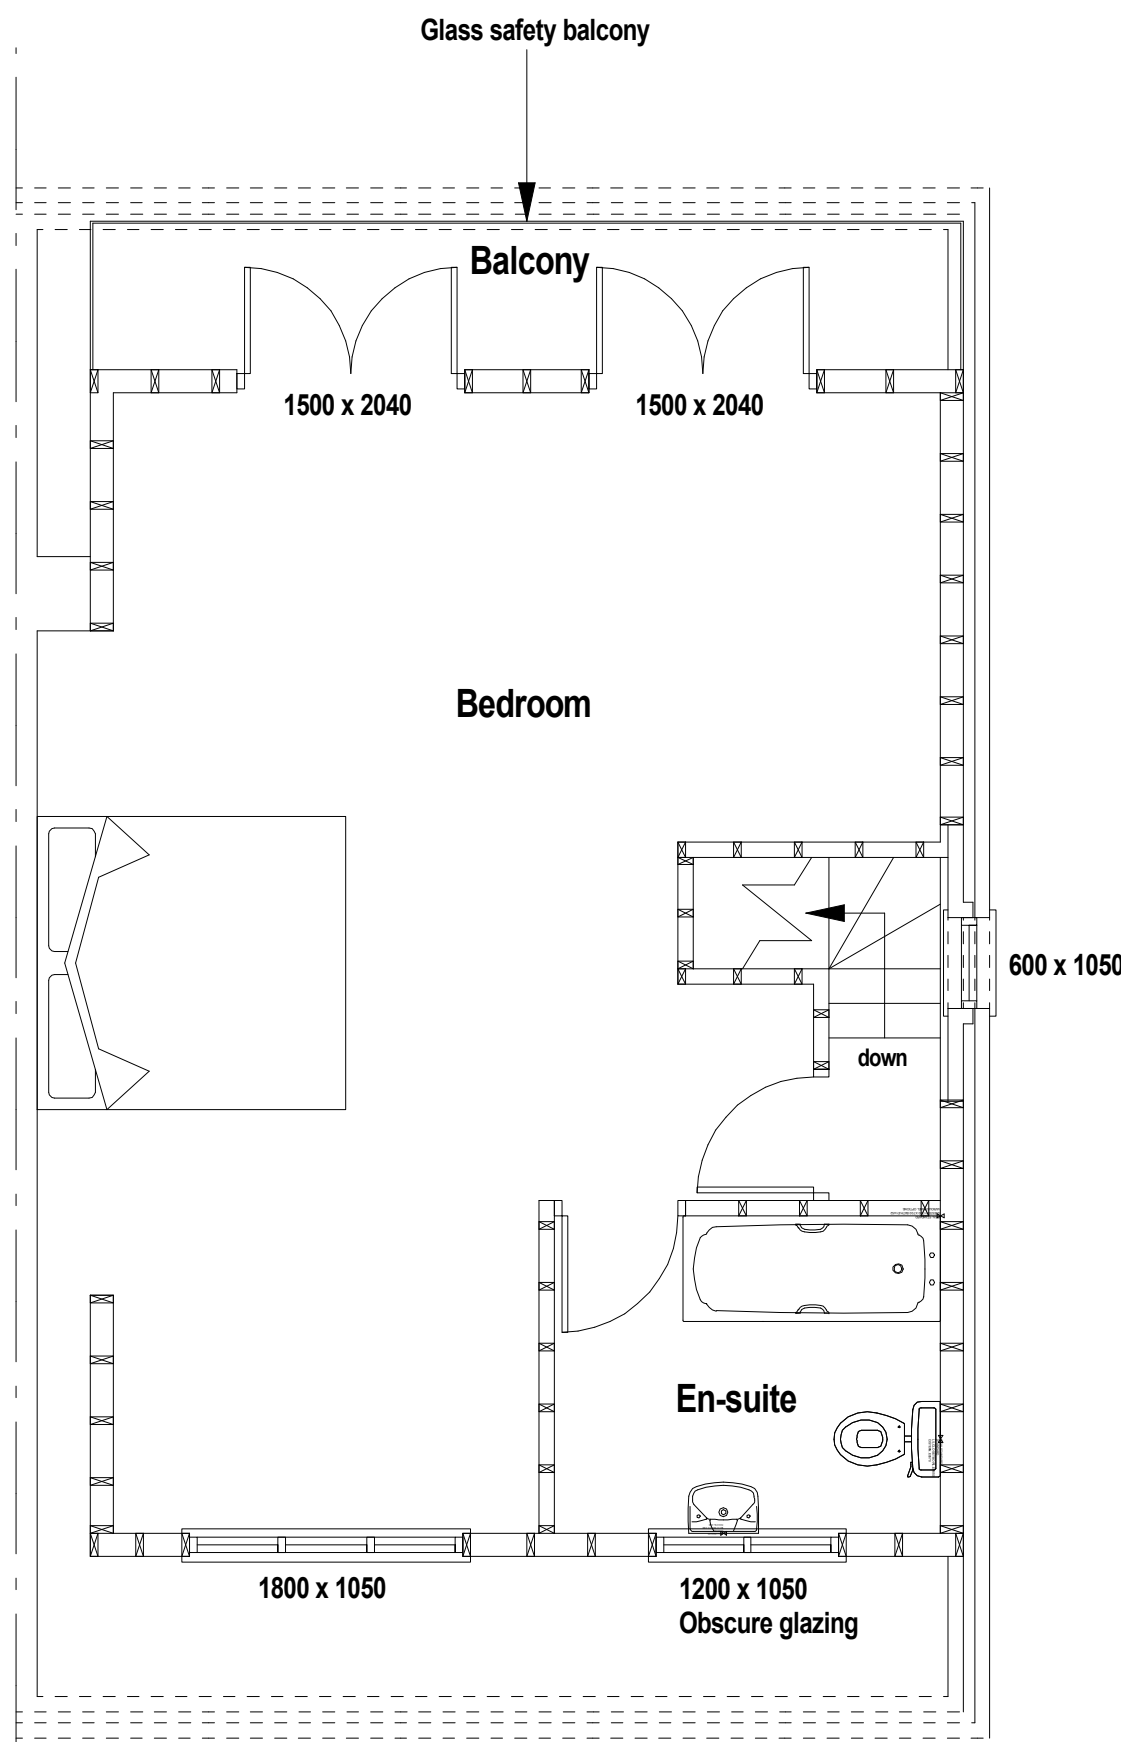

Proposed First Floor
Scale 1:50

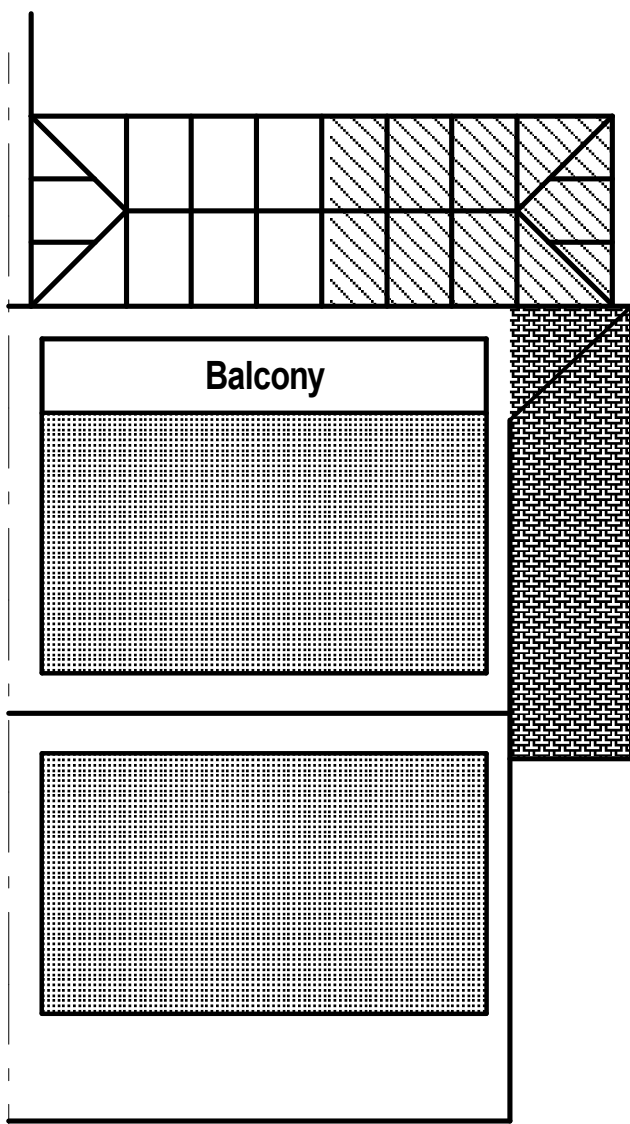

Proposed Roof Plan
Scale 1:100

Sussex Building Plans

67 Markfield
Bognor Regis
West Sussex
PO22 9HN

Email: lee@sussexbuildingplans.co.uk
Tel: 01243 820689
© Copyright Sussex Building Plans 2009

DRAWING TITLE:

Proposed Layout Plans & Elevations

JOB TITLE:

Proposed Dormer, Side Extension &
Conservatory Extension.
54 Glynde Crescent
Felpham
Bognor Regis
West Sussex. PO22 8HT

CLIENT:

Mrs Mann
54 Glynde Crescent
Felpham
Bognor Regis
West Sussex
PO22 8HT

Scale: 1:50, 1:100

Date: July 2009

DRG No.

LM02

Rev. No.

01