



NOTES:

REVISIONS:


ARUN DISTRICT COUNCIL		
No.	FP 105	09
SUBSTITUTION		
Received	21-8-9	

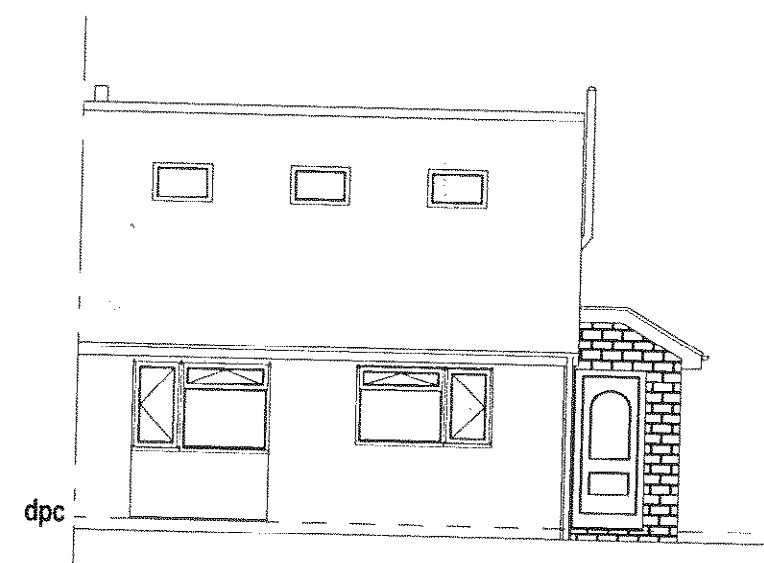


Proposed Northwest Elevation
Scale 1:100

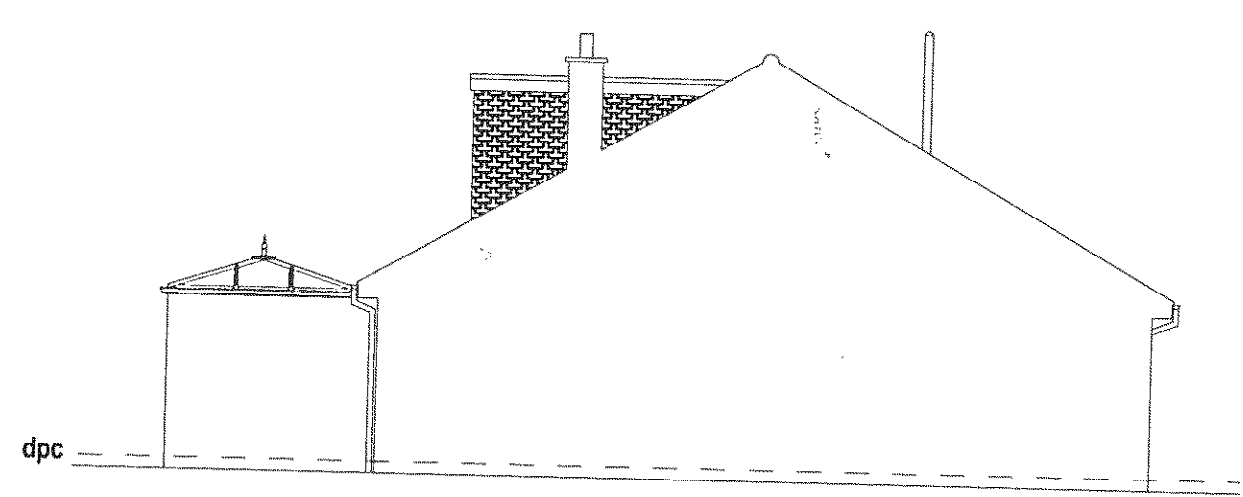



Proposed Northeast Elevation
Scale 1:100

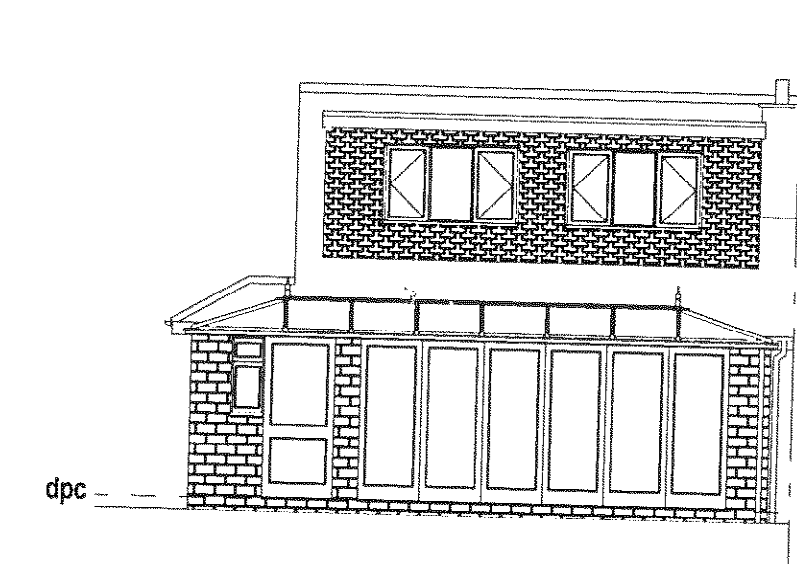


Proposed Southeast Elevation
Scale 1:100

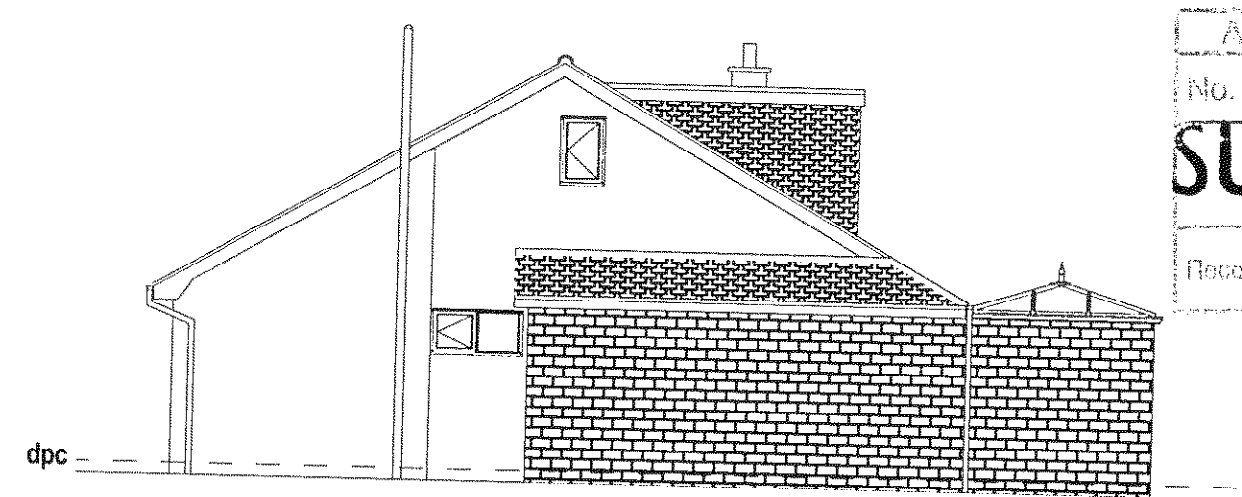


Proposed Southwest Elevation
Scale 1:100

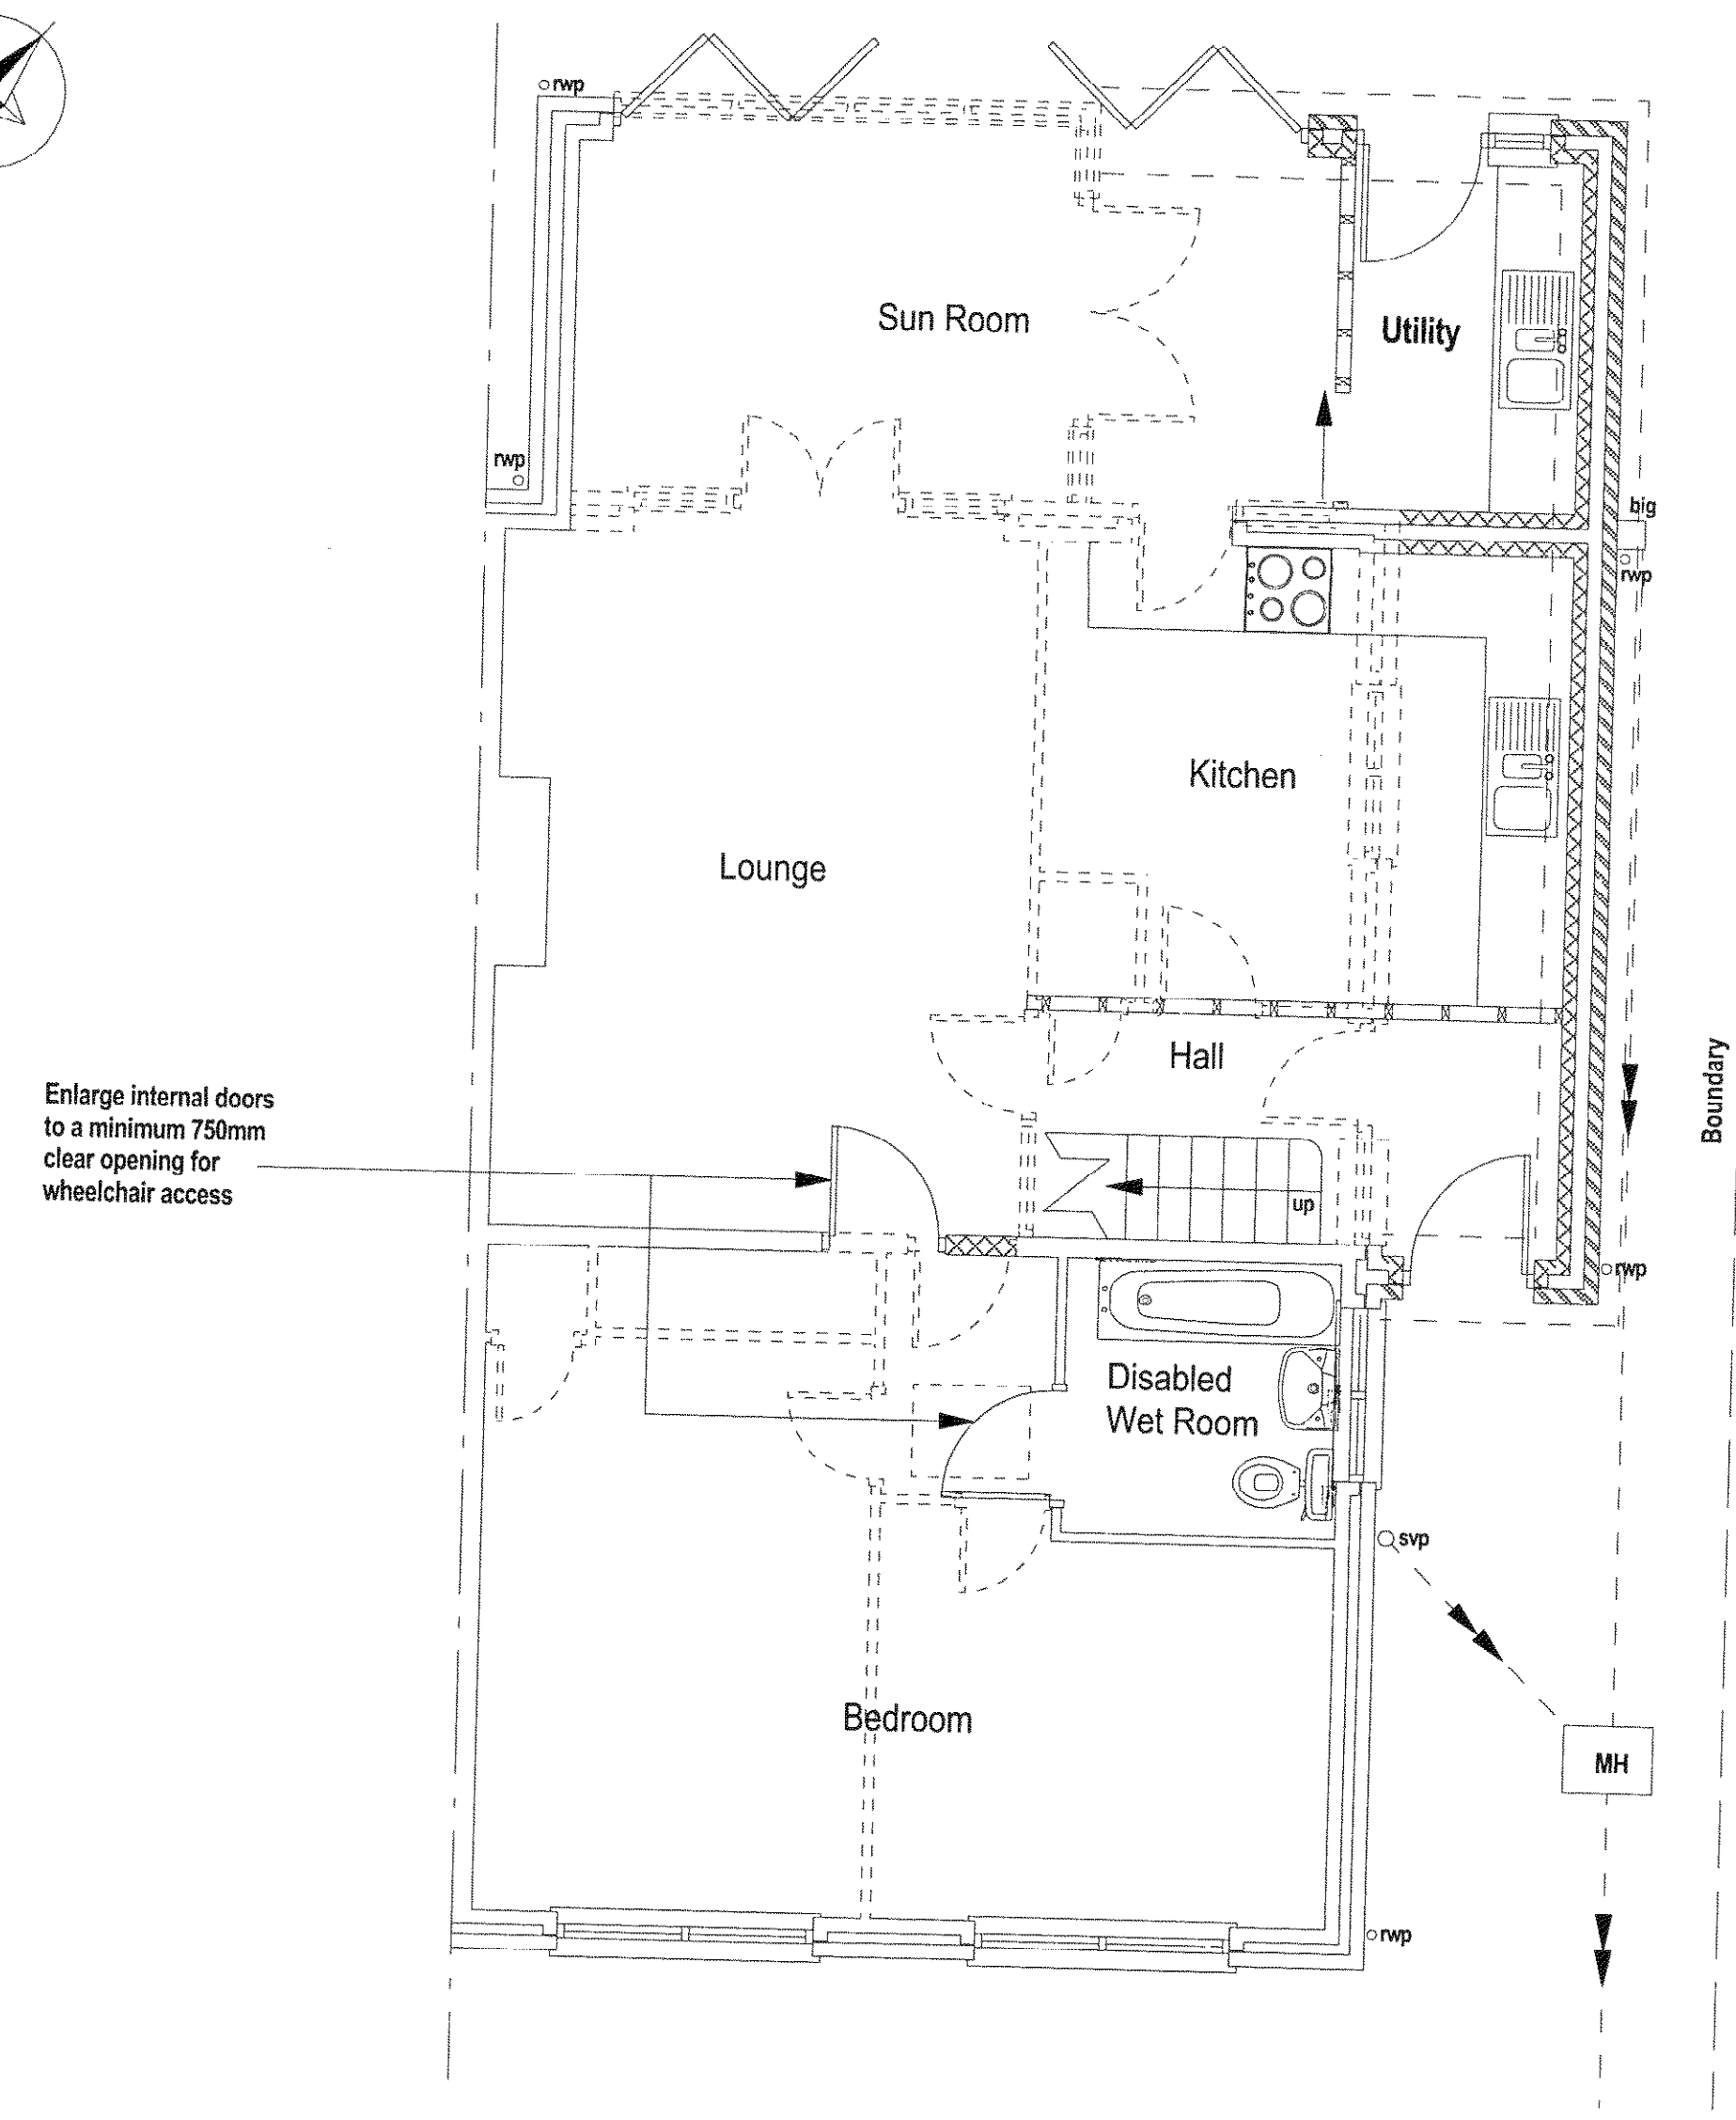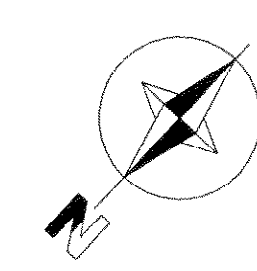

Proposed Ground Floor
Scale 1:50

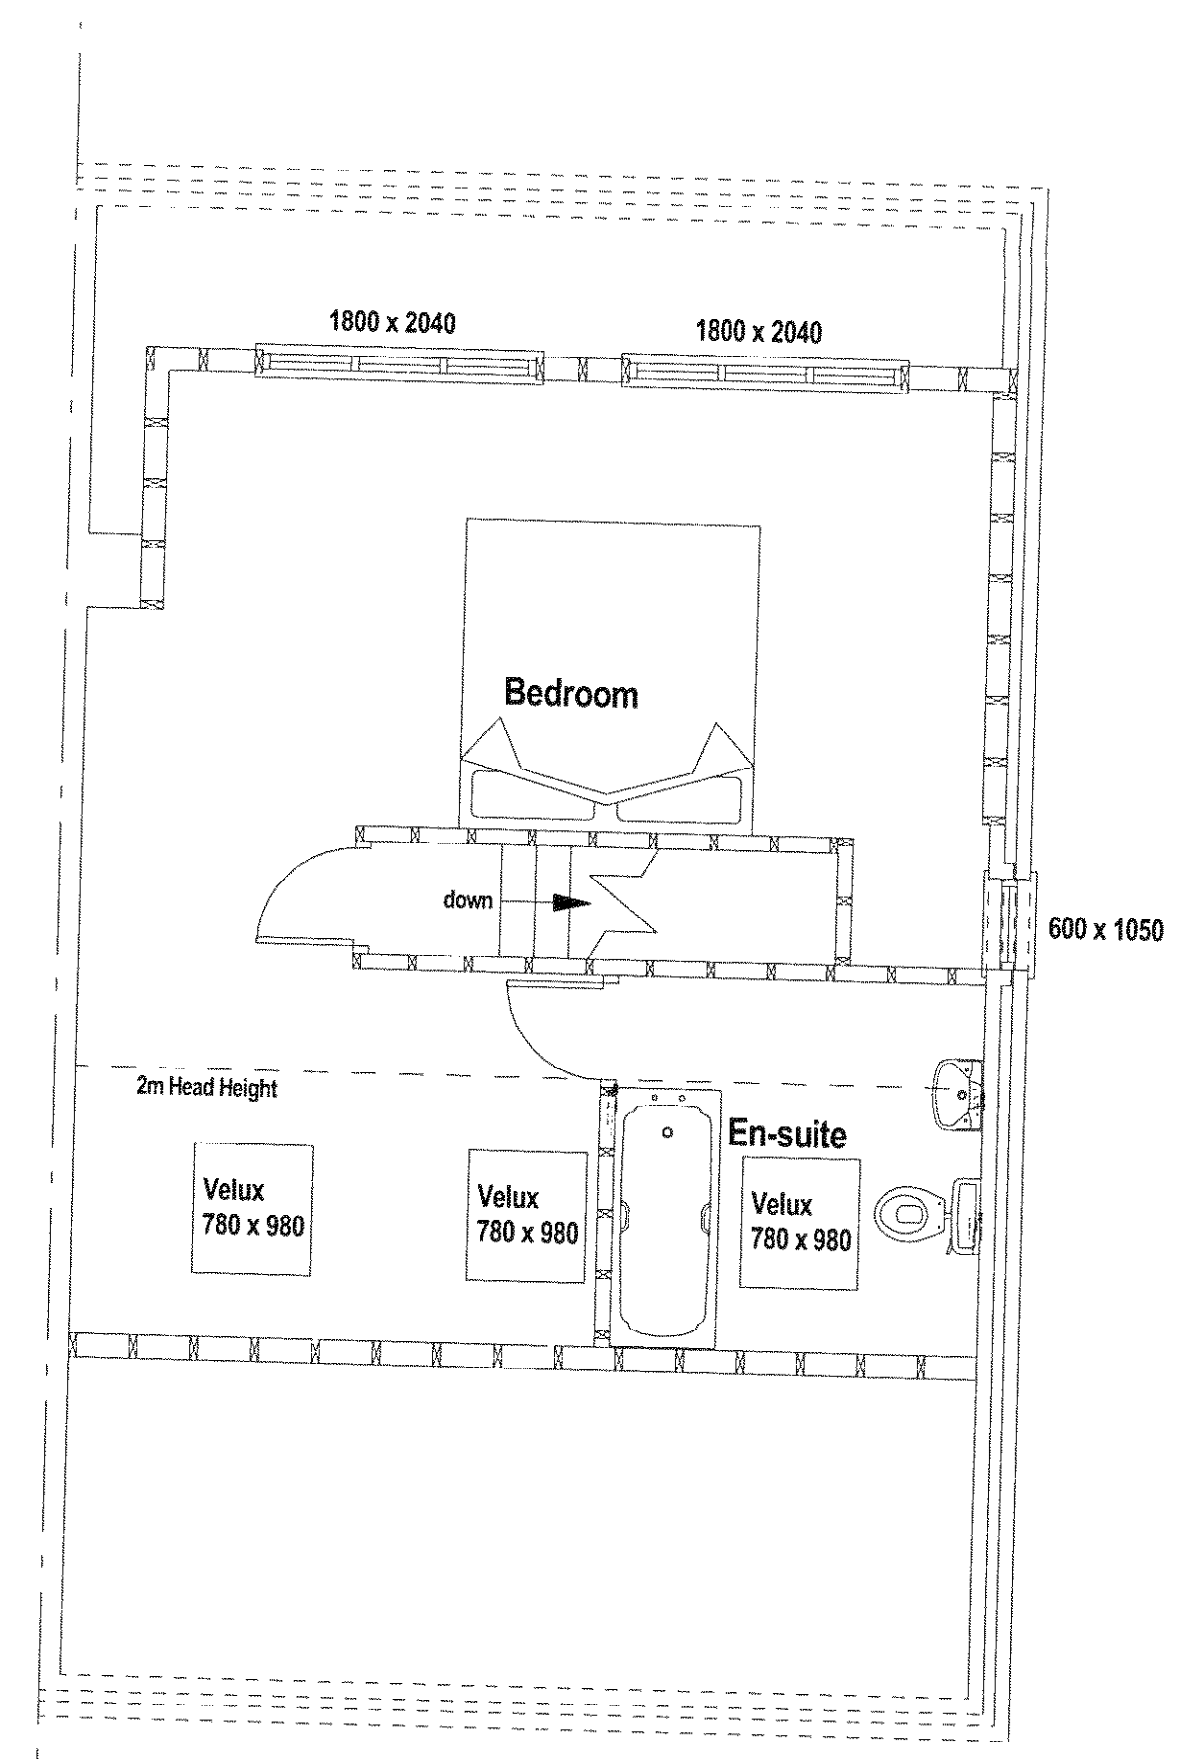

Proposed First Floor
Scale 1:50

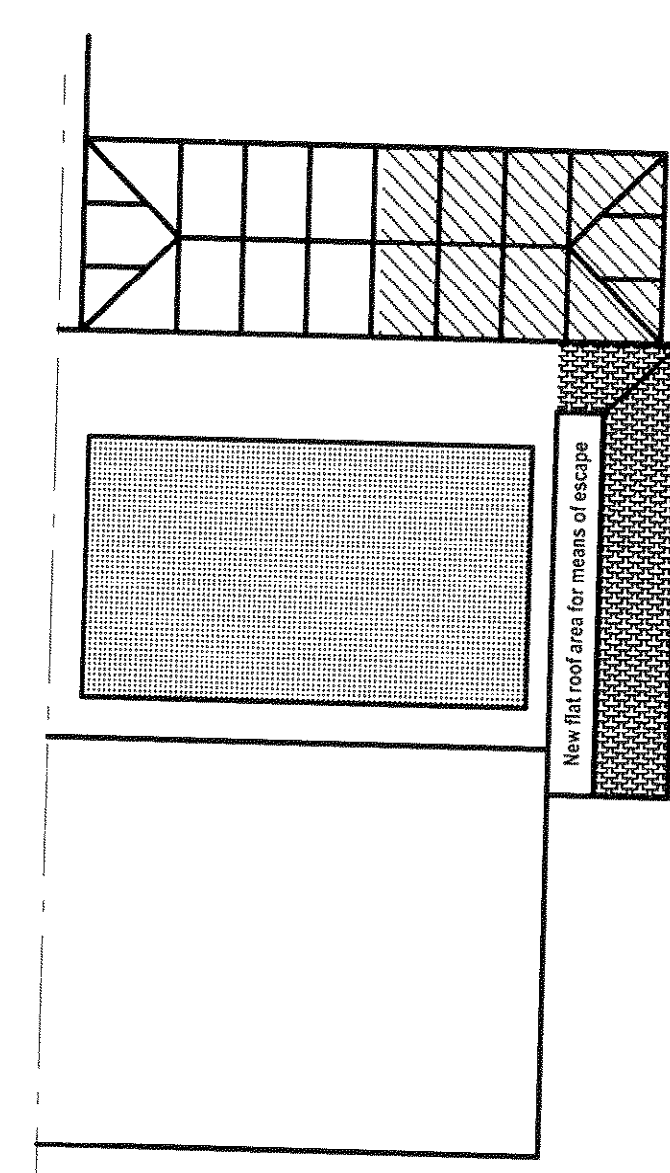

Proposed Roof Plan
Scale 1:100

Sussex Building Plans

67 Markfield
Bognor Regis
West Sussex
PO22 9HN

Email: lee@sussexbuildingplans.co.uk
Tel: 01243 820689
© Copyright Sussex Building Plans 2009

DRAWING TITLE:
Proposed Layout Plans & Elevations

JOB TITLE:
Proposed Dormer, Side Extension & Conservatory Extension.
54 Glynde Crescent
Felpham
Bognor Regis
West Sussex. PO22 8HT

CLIENT:
Mrs Mann
54 Glynde Crescent
Felpham
Bognor Regis
West Sussex
PO22 8HT

Scale: 1:50, 1:100 **Date:** 18 August 2009

DRG No. LM02 **Rev. No.** 02