



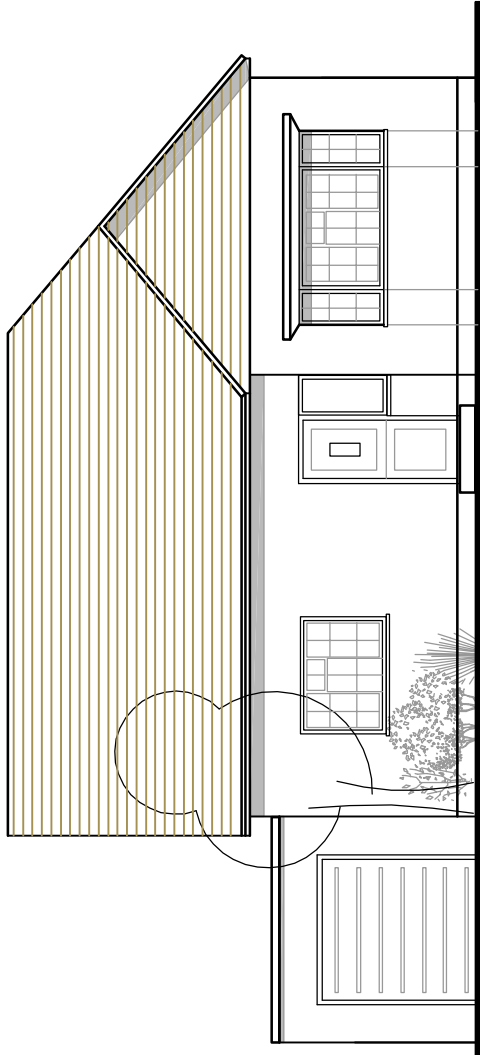


EXISTING SOUTH–EAST ELEVATION 1:100

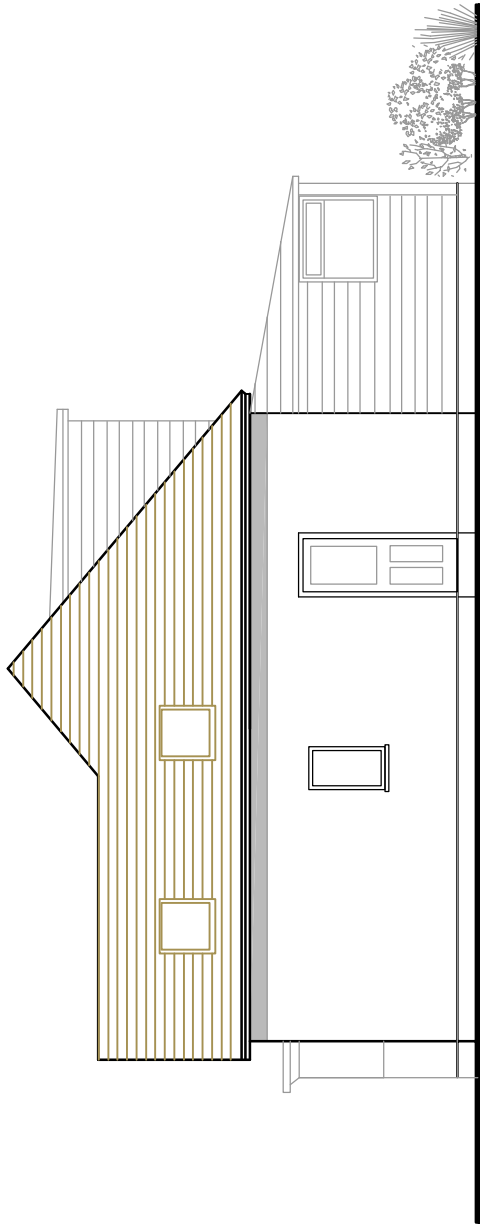

EXISTING NORTH–EAST ELEVATION 1:100



EXISTING NORTH–WEST ELEVATION 1:100

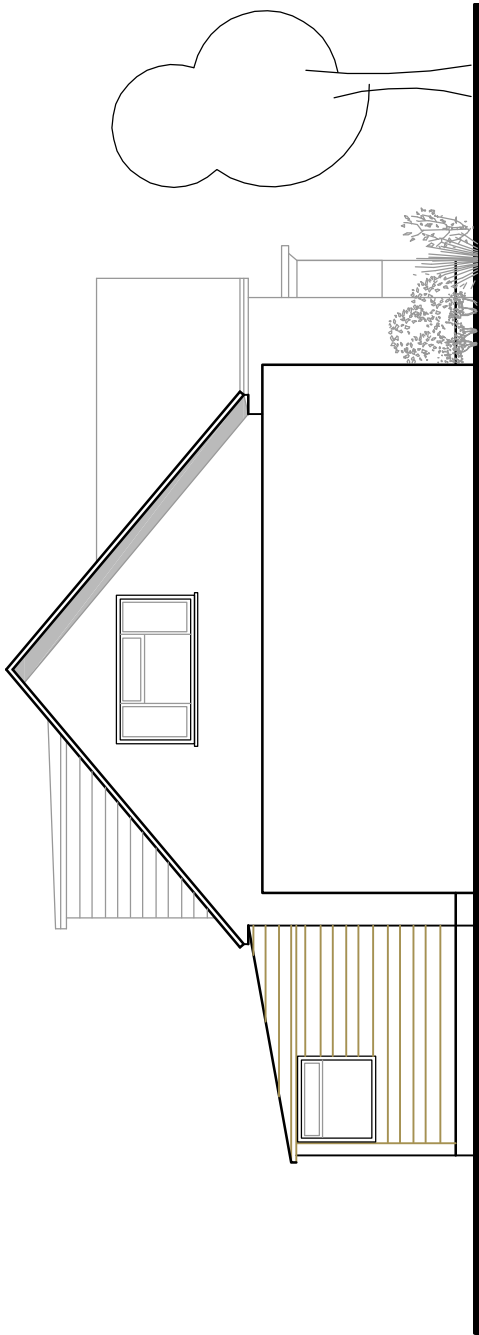

EXISTING SOUTH–WEST ELEVATION 1:100

Amdesign

ARCHITECTURE DESIGN DEVELOPMENT
Leeza Aldis-Hobbs ARB RIBA SPAB
/mob: 07756 329400
e-mail: leeza@amdesignltd.co.uk

PROJECT
**29 ROUNDLE AVENUE
FELPHAM
WEST SUSSEX
PO22 8LL**
PROJECT STAGE
PI ANNING

DRAWING
**EXISTING
ELEVATIONS**
DRAWING No
259/03
SCALE 1:100
DATE MADE 2018
REVISION
DRAWN
CHECKED
LA

LETTER	REVISION	DATE

This scheme is subject to town planning and all other necessary consents. All dimensions and levels to be checked on site. This drawing is to be read in conjunction with other relevant drawings and documents. Report all discrepancies to the Architect before work commences.