




EXISTING PROPERTY
Nº 4 DERWENT GROVE
PO22 8NE.

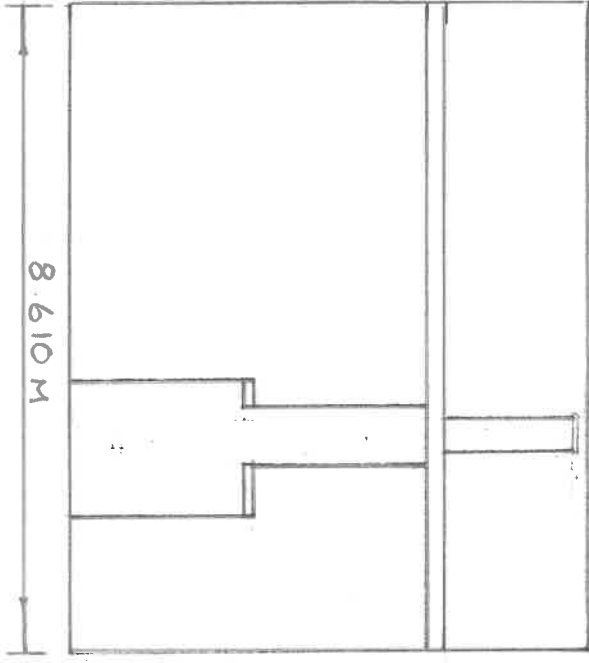

SOUTH EAST SIDE
ELEVATION
(LEFT HAND SIDE)

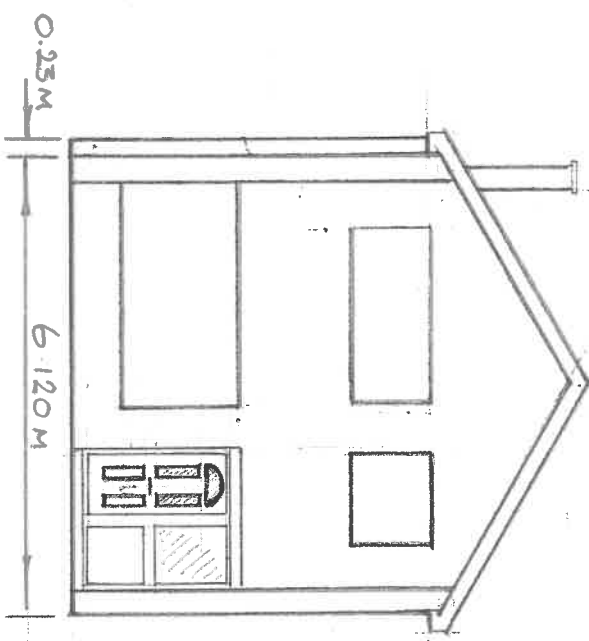

FRONT ELEVATION
OF EXISTING PROPERTY
(STREET VIEW)

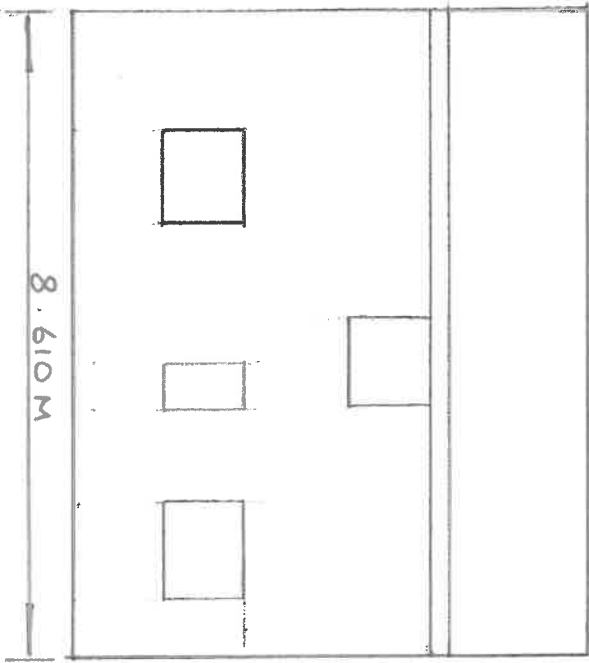

NORTH WEST SIDE
ELEVATION
(RIGHTHAND SIDE)

DRAWING SHOWING THREE ELEVATIONS
OF EXISTING PROPERTY

SCALE: 1 : 100
0 1 2 3 4 METRES
0 1 2 3 4 CENTIMETRES

DRAWN BY AT CHAMPION 27/06/21