


GROUND FLOOR PLAN

OF EXISTING PROPERTY

AND PROPOSED PORCH

Nº.4 DERWENT GROVE PO22 8NE

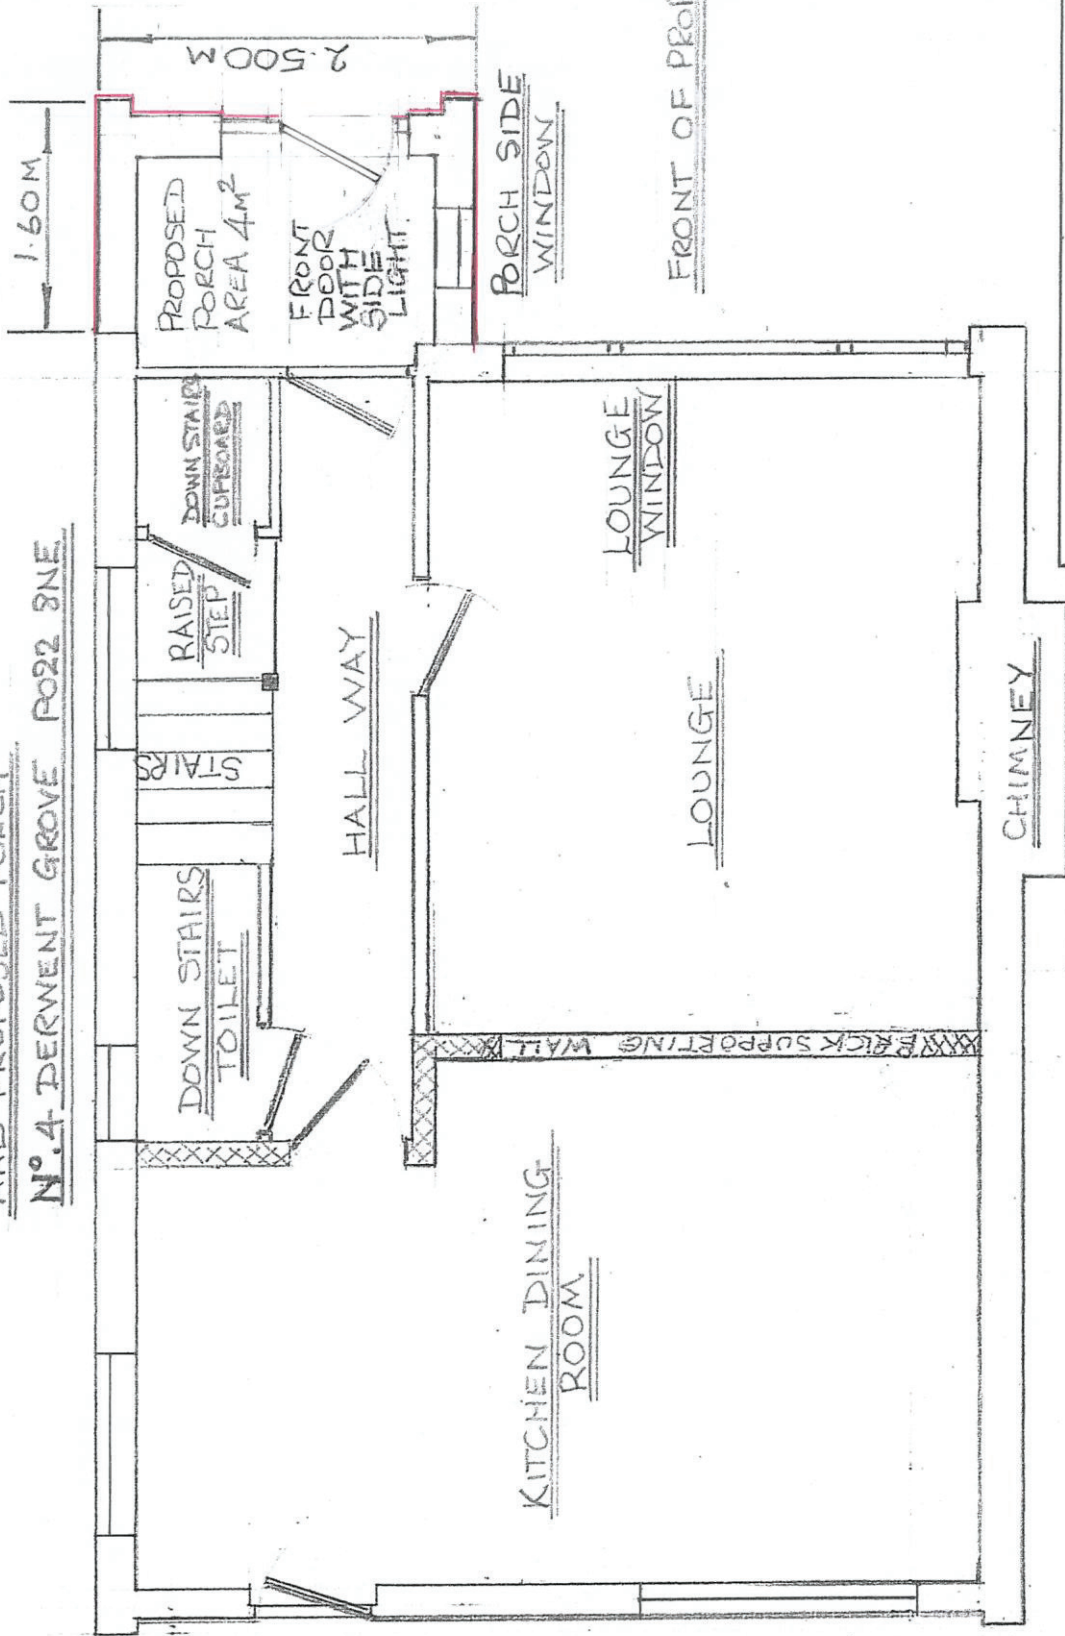

DRAWING SHOWING GROUND
FLOOR PLAN OF EXISTING
PROPERTY AND PROPOSED
PORCH EXTENSION.
DRAWN BY A.T. CHAMPION 28/08/21

SCALE 1:50
0 1 2 3 4 5 METRES
0 1 2 3 4 5 CENTIMETRES